



WEST ELEVATION
Scale 1:100



NORTH ELEVATION
Scale 1:100



EAST ELEVATION
Scale 1:100




SOUTH ELEVATION
Scale 1:100

© Morris Architectural Design
NOTES:
1. If in doubt ask
2. Written dimensions to be used only
3. This drawing is confidential and remains the exclusive property of Morris Architectural Design
4. Do not copy unless authorised.

MATERIAL
SCHEDULE
Walls – Painted brick, timber cladding
Roof – Plain clay tiles
Windows/Doors – uPVC
Rainwater goods – uPVC

PLANNING ISSUE

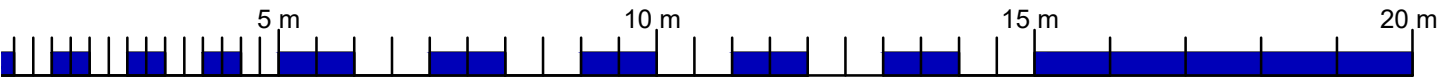

Rev	Date	Description	Dwn	Chk
Rev.	Date.	Amendment.	Drawn	Checked

PROJECT
Mr & Mrs Newell
56 Downview Road, Felpham, Worthing
West Sussex, PO22 8HH
TITLE
Proposed two storey side extension
Existing Elevations

SCALE	DATE	DRAWN BY	CHECKED BY
AS SHOWN @ A3	APR ' 21	NM	AN
JOB NO.	DRAWING NO.	REVISION	
NM/0321/0009	200-03	A	



morris architectural design