

© Morris Architectural Design
NOTES:
1. If in doubt ask
2. Written dimensions to be used only
3. This drawing is confidential and remains the exclusive property of Morris Architectural Design
4. Do not copy unless authorised.



WEST ELEVATION
Scale 1:100



NORTH ELEVATION
Scale 1:100




EAST ELEVATION
Scale 1:100



SOUTH ELEVATION
Scale 1:100

PLANNING ISSUE

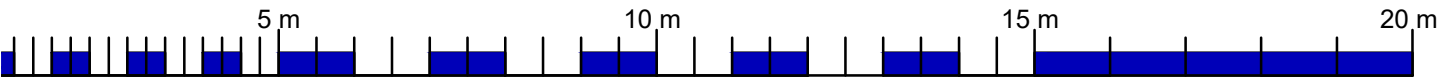

MATERIAL SCHEDULE	
Walls	Painted brick, timber cladding
Roof	Plain clay tiles
Windows/Doors	uPVC
Rainwater goods	uPVC

Rev	Date	Description	Dwn	Chk
Rev.	Date.	Amendment.	Drawn	Checked

PROJECT				
Mr & Mrs Newell				
56 Downview Road, Felpham, Worthing				
West Sussex, PO22 8HH				
TITLE				
Proposed two storey side extension				
Proposed Elevations				
SCALE	DATE	DRAWN BY	CHECKED BY	
AS SHOWN @ A3	APR ' 21	NM	AN	
JOB NO.	DRAWING NO.		REVISION	
NM/0321/0009	200-05		A	



morris architectural design