


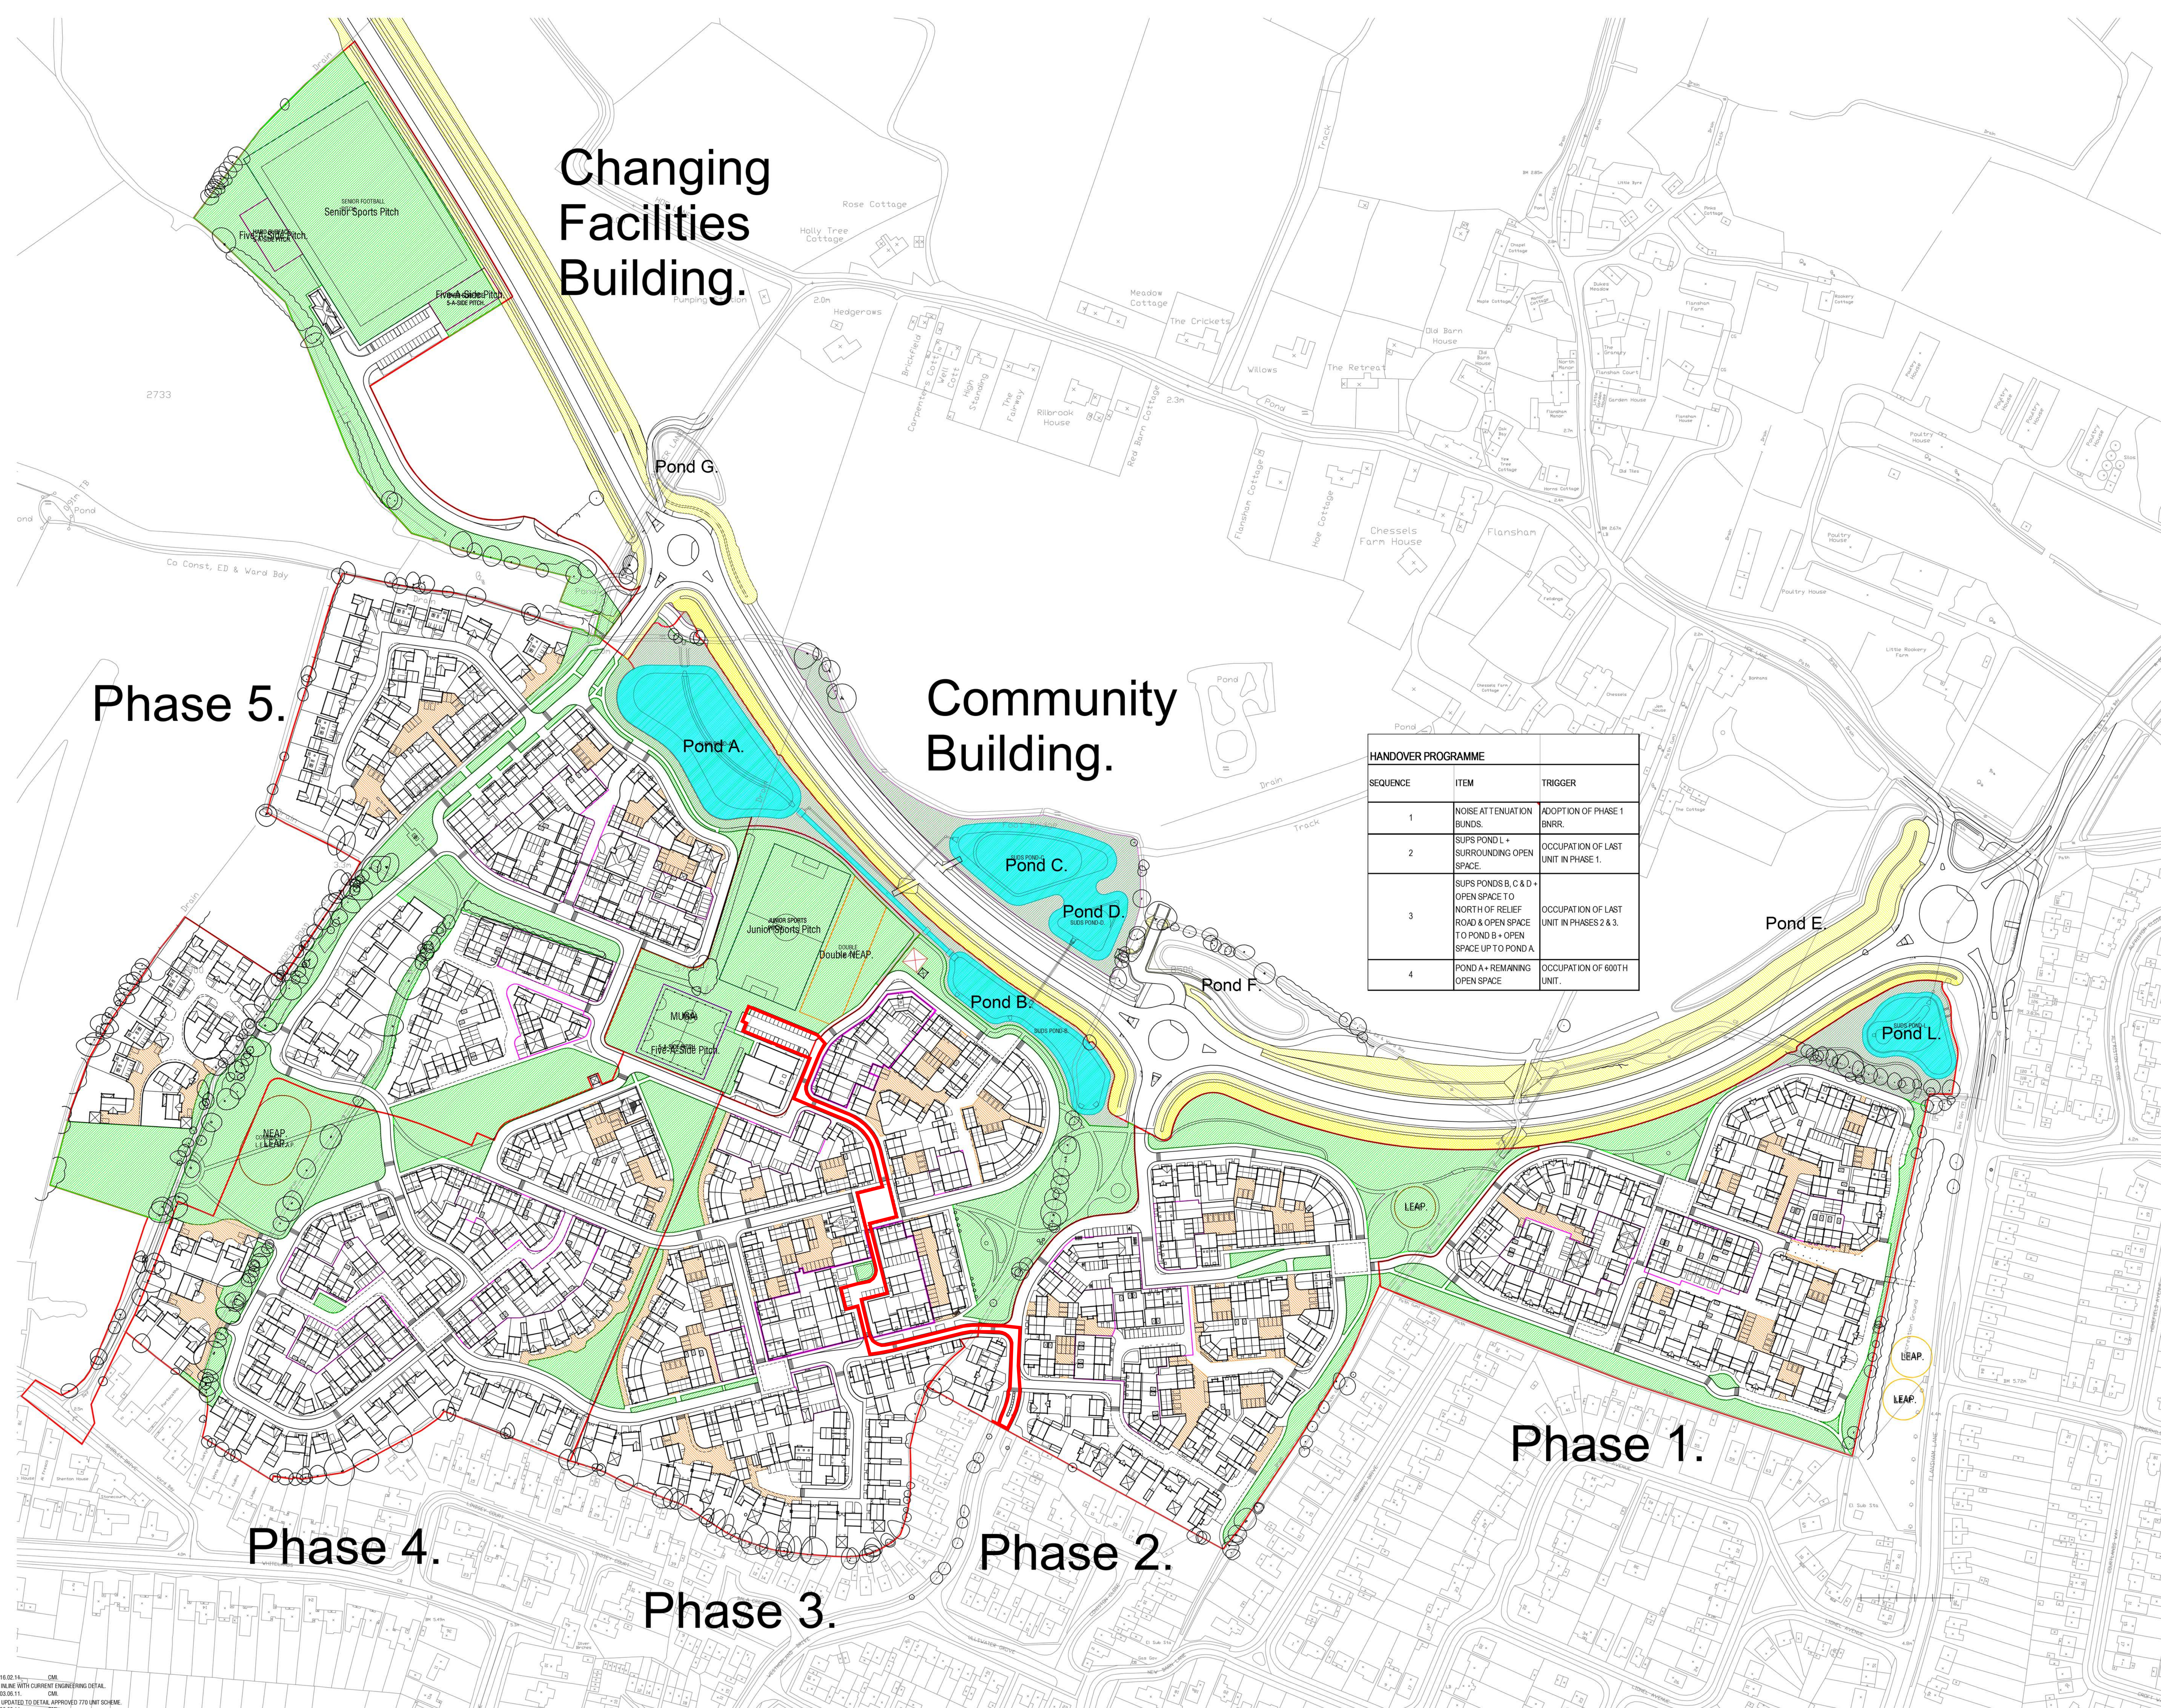

HANDOVER PROGRAMME		
SEQUENCE	ITEM	TRIGGER
1	NOISE ATTENUATION BUNDS.	ADOPTION OF PHASE 1 BNR.
2	SUPS POND 1 + SURROUNDING OPEN SPACE.	OCCUPATION OF LAST UNIT IN PHASE 1.
3	SUPS PONDS B, C & D + OPEN SPACE TO NORTH OF RELIEF ROAD & OPEN SPACE TO POND B + OPEN SPACE UP TO POND A.	OCCUPATION OF LAST UNIT IN PHASES 2 & 3.
4	POND A + REMAINING OPEN SPACE.	OCCUPATION OF 600TH UNIT.

200 sqm

Rev	Description	Date	Draw'n Chk'd
-----	-------------	------	--------------

Project
Felpham, West Sussex

Site Plan

Scale
1:1250 @ A0

Date
12/2020

Drawn / Checked By:

Drawing:
001

•

B A R F

When printing to scale, please ensure that your printer settings allow you to print at the scale of the drawing. You can use:

DAVID WILS

WHERE QU

A. 10.02.11. CML.
 UPDATED INLINE WITH CURRENT ENGINEERING DETAIL.
 B. 03.06.11. CML.
 DRAWING UPDATED TO DETAIL APPROVED 770 UNIT SCHEME.
 C. 30.08.11. CML.
 DRAWING UPDATED TO ACCOUNT FOR AREA OF BUND
 TO BE PRIVATELY MAINTAINED.
 D. 02.09.11. CML.
 DRAWING UPDATED TO IDENTIFY ADDITIONAL AREAS
 TO BE PRIVATELY MAINTAINED.
 E. 05.09.11. CML.
 DRAWING UPDATED TO IDENTIFY ADDITIONAL FENCE LINES
 TO BE PRIVATELY MAINTAINED.