

Copyright reserved.
The drawings are prepared for the client and are not to be used for any other purpose without the written consent of the client.
1. The client is responsible for the accuracy of the information provided to the client and for the accuracy of the drawings.
Notes

--	--	--

REV	DESCRIPTION	DATE
1	INITIAL APPLICATION	29.08.20


CLIENT	MR GILBERTO & MISS MUIR
--------	-------------------------

PROJECT	36 BLACKTHORN AVENUE FELPHAM PO22 8GA
---------	---


DRAWING	LOCATION PLAN & SITE PLAN
---------	---------------------------

STATUS	APPLICATION
--------	-------------

SCALE	DATE	DRG. No.	REVISION
1:1250 1:500	AUGUST 2020	3355/01	-

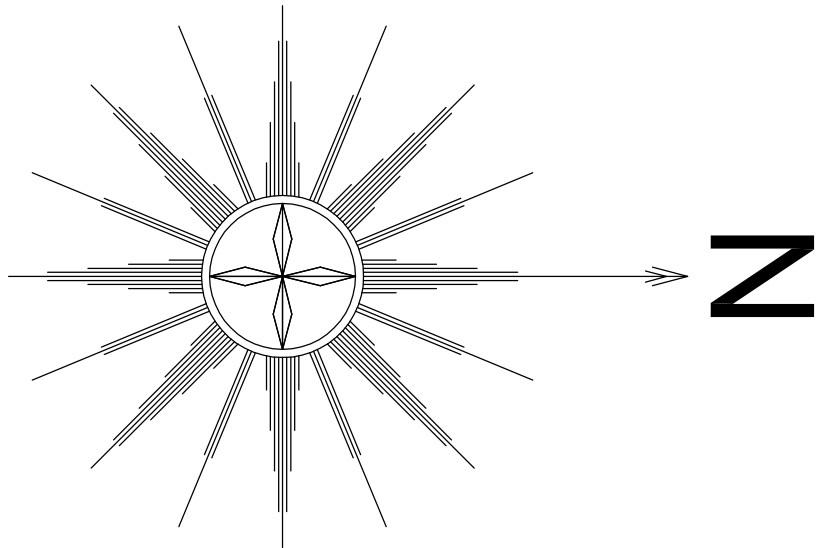

LOCATION PLAN 1:1250

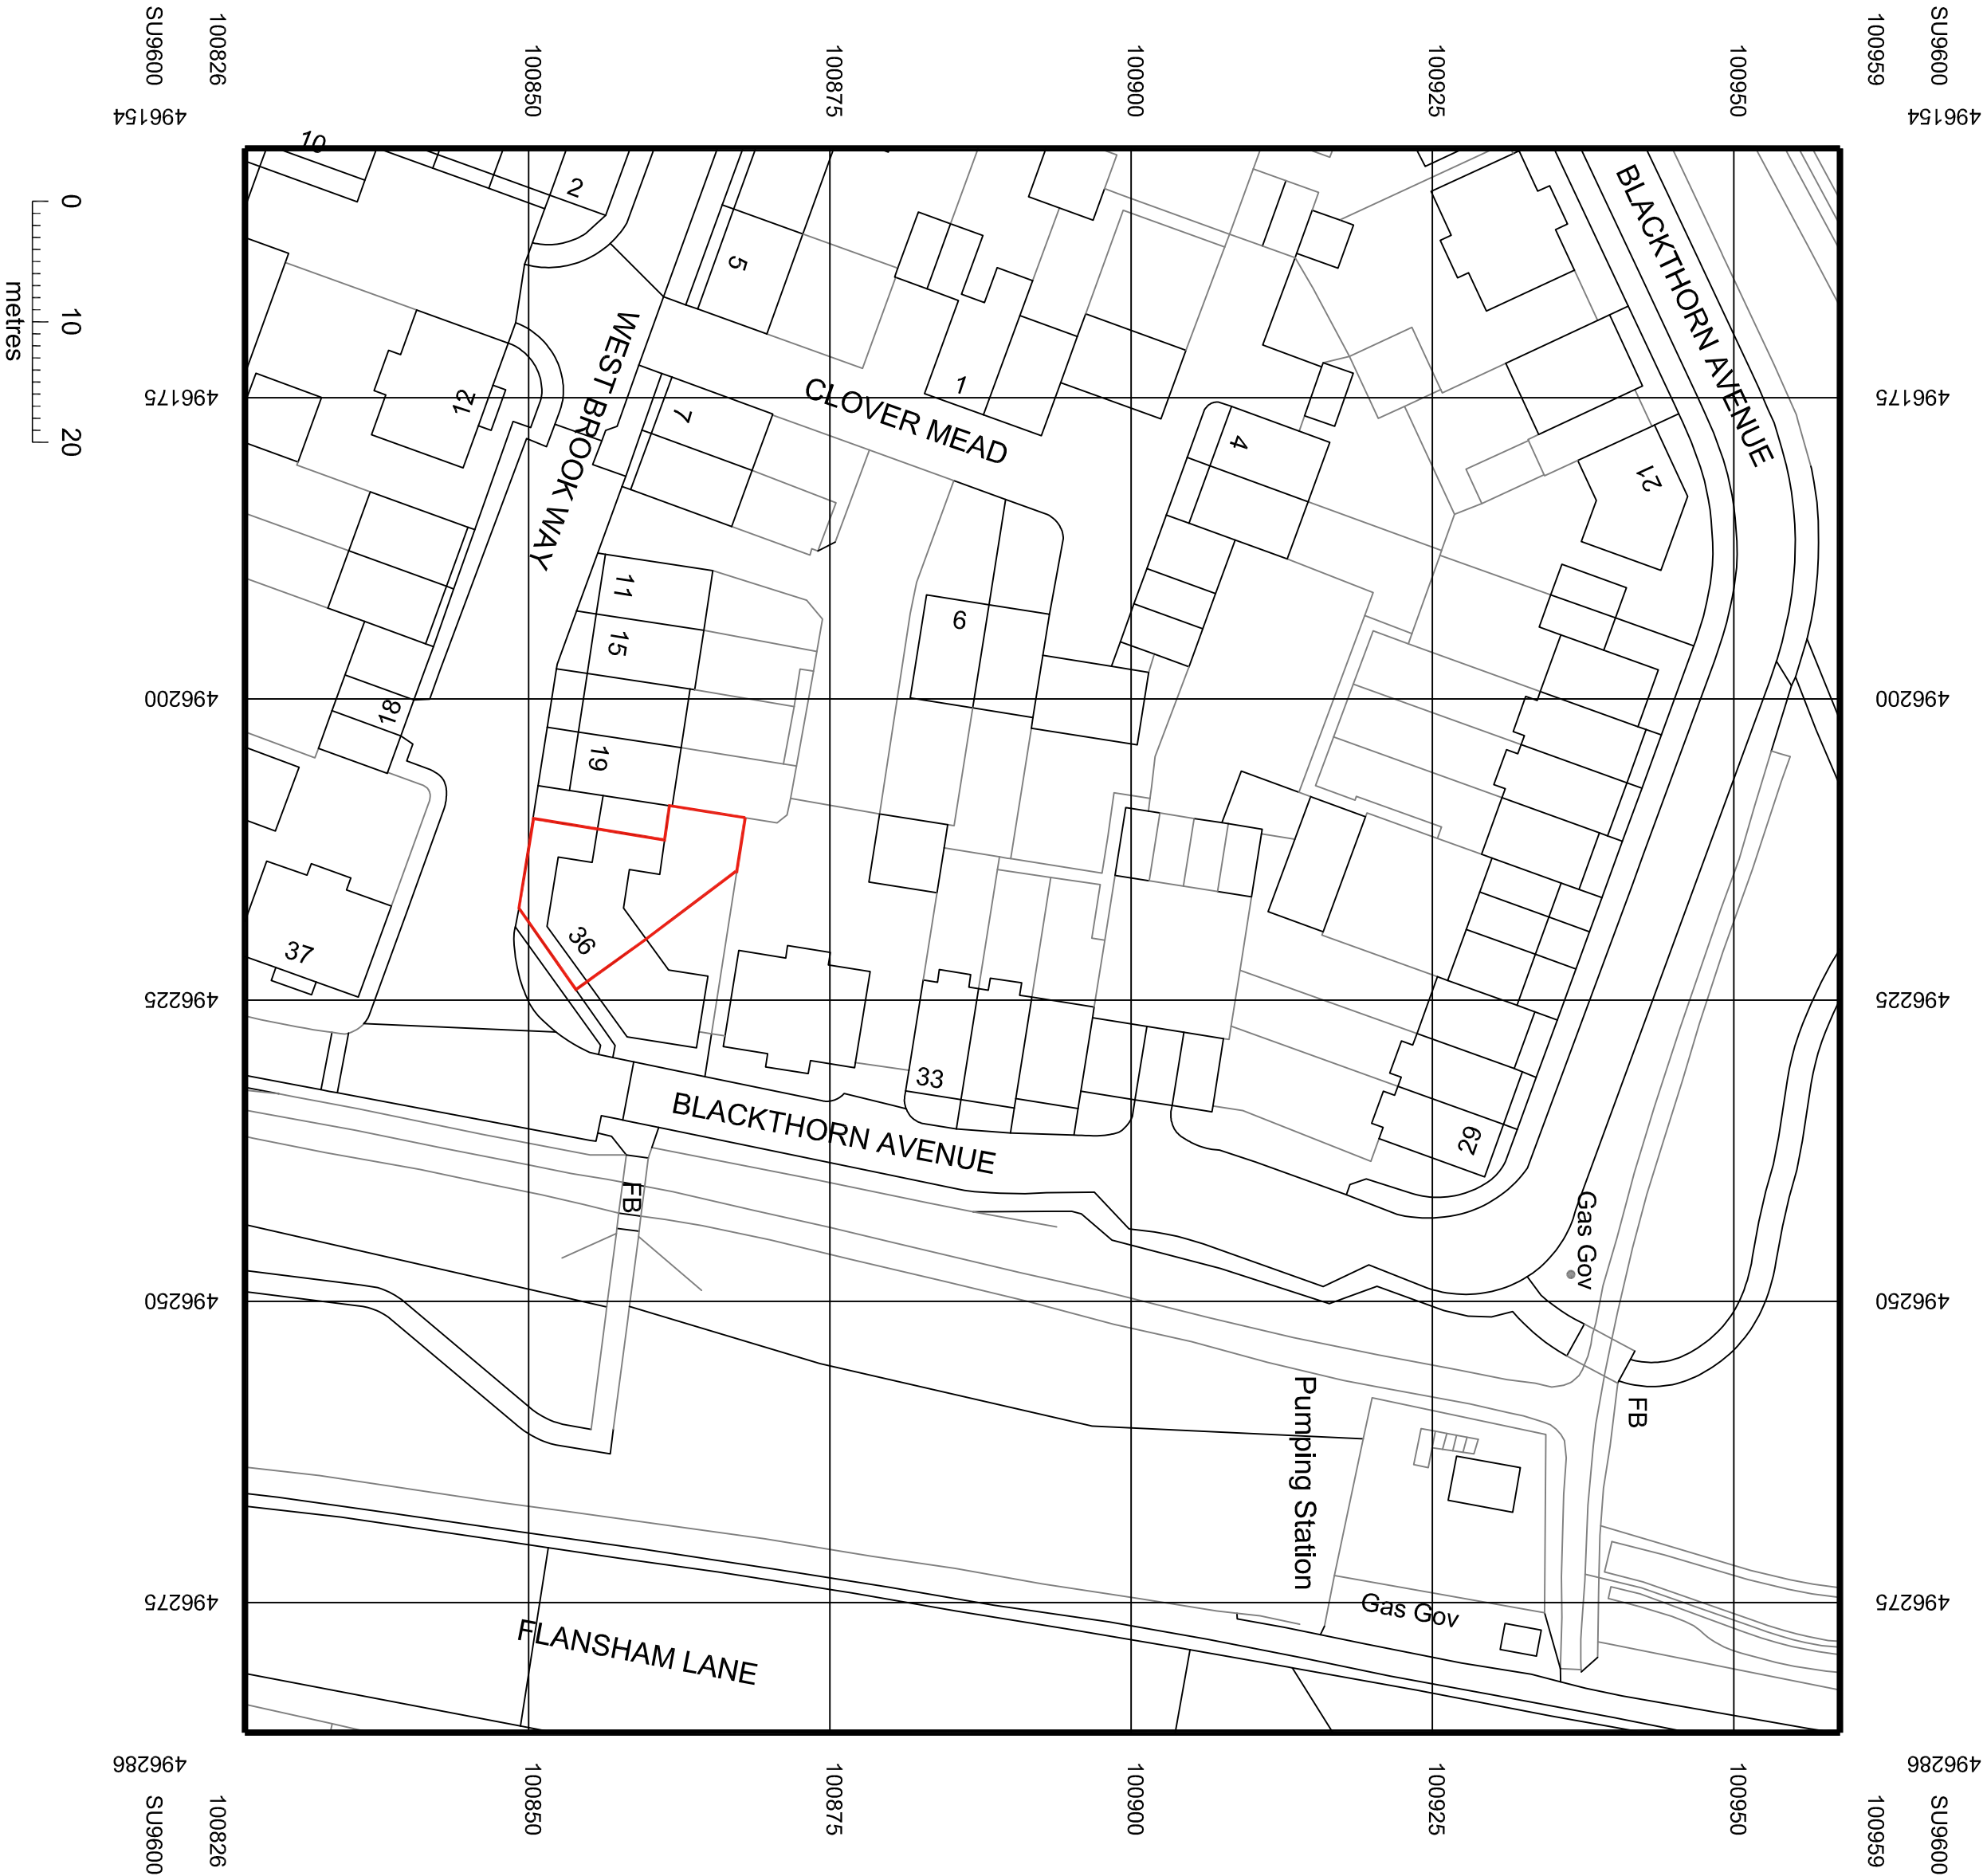

SITE PLAN 1:500