



NORTH ELEVATION - AS EXISTING



EAST ELEVATION - AS EXISTING



NORTH ELEVATION - AS PROPOSED



EAST ELEVATION - AS PROPOSED


REVISIONS:
29.08.2017 - Planning Application Issue

ELEVATIONS
Dwg. No. 568-104

PULLEN & WELLS
ARCHITECTS

41-42 Southgate Place · Chichester
West Sussex · PO19 1ET
Tel 01243 85 95 10

office@pullenandwellsarchitects.co.uk
www.pullenandwellsarchitects.co.uk

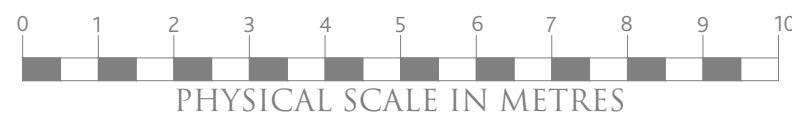

NORTH & EAST ELEVATIONS **PROPOSED REMODELLING** 24 SEA DRIVE . FELPHAM . WEST SUSSEX . PO22 7NE

FOR . MR & MRS STEWART
Job No. 568 Scale: 1:100@A3 Dwg No. 568-104 © June 2017

This information does not purport to be working drawings and are for illustrative purposes only. The Contractor is responsible for the structural stability and weather proofing of all elements and will be liable for any defects or failure that may arise from design development, defective materials or workmanship. This drawing has been prepared based on survey drawings and information prepared by others. All dimensions and levels on all drawings must be checked and verified on site before commencement of works.