




Existing East Elevation

Scale in Metres

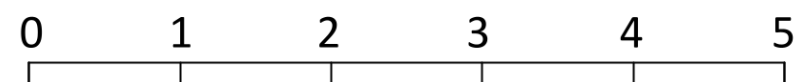

NOTES :
Client:
Katharine Gould

Dimensions in mm

DATE	REVISION	BY
5 Davenport Road Felpham Bognor Regis West Sussex PO22 7JP		
DRAWN RD		CHECKED
SCALE 1:50		DATE 04.01.22
PROJECT TITLE Proposed Extension to 5 Davenport Road		
DRAWING TITLE Existing East Elevation		
DWG NUMBER 004		REV
NEG NUMBER		