



- Proposed Material Key :
1. Composite Cladding
  2. Render Painted White
  3. Frosted Glass
  4. PVC Window/Door
  5. Aluminum Bifold doors
  6. Tile Roof



Existing South Elevation

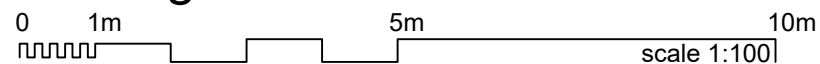

Proposed South Elevation

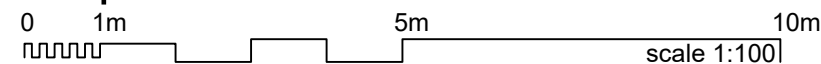

E: [Cre8tivelines@outlook.com](mailto:Cre8tivelines@outlook.com) M:07500181917  
No.2 Old School, Old School Lane, Fittleworth, RH20 1JZ

THESE DRAWINGS ARE FOR PLANNING PERMISSION ONLY.  
ALL MEASUREMENTS TO BE TAKEN ON SITE FOR BUILDING WORKS.

|                                            |  |                                                          |                                            |            |   |
|--------------------------------------------|--|----------------------------------------------------------|--------------------------------------------|------------|---|
|                                            |  |                                                          |                                            |            |   |
| PROJECT Howard, No.45                      |  | DRAWING NO. 1475-P300                                    | SCALE 1:100 @ A3                           | 11         | A |
| ADDRESS<br>No.45 Crossbush Road<br>Felpham |  | DRAWING TITLE<br>Existing & Proposed South<br>Elevations | DRAWN BY<br><br>CRE8TIVE LINES - ROZ NOWAK |            |   |
| RICT COUNCIL FP/58/21/HH PO22 7LT          |  |                                                          |                                            | March 2021 |   |
|                                            |  |                                                          |                                            |            |   |