



PROPOSED SOUTH-WEST ELEVATION
SCALE: 1:50 @ A1



WINDOWS
ANTHRACITE GREY
DOORS
ANTHRACITE GREY
RAINWATER GOODS
BLACK HALF ROUND GUTTERING
WITH MATCHING DOWNPIPES

PROPOSED SOUTH-EAST ELEVATION
SCALE: 1:50 @ A1



PROPOSED NORTH-EAST ELEVATION
SCALE: 1:50 @ A1




PROPOSED NORTH-WEST ELEVATION
SCALE: 1:50 @ A1

B	ADD MATERIALS INFORMATION	FF	SP	16-MAY-22
A	AMEND ELEVATIONS	FF	SP	26-APR-22
REV	AMENDMENT	BY	CHECK	DATE

PL - 1594 - 202 B
PLANNING

TITLE:	PROPOSED ELEVATIONS
PROJECT:	7 AMBLESIDE, FELPHAM
CLIENT:	
SCALE:	1:50 @ A1
DATE:	APR 22
DRAWN BY:	

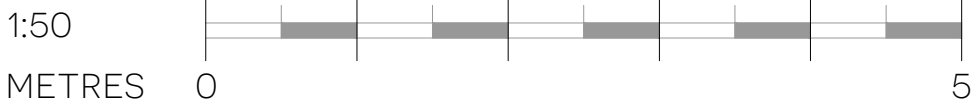

01305 301302 | OFFICE@SPASE.CO.UK | WWW.SPASE.CO.UK