


Station Road, Ford, West Sussex, BN18 0BS

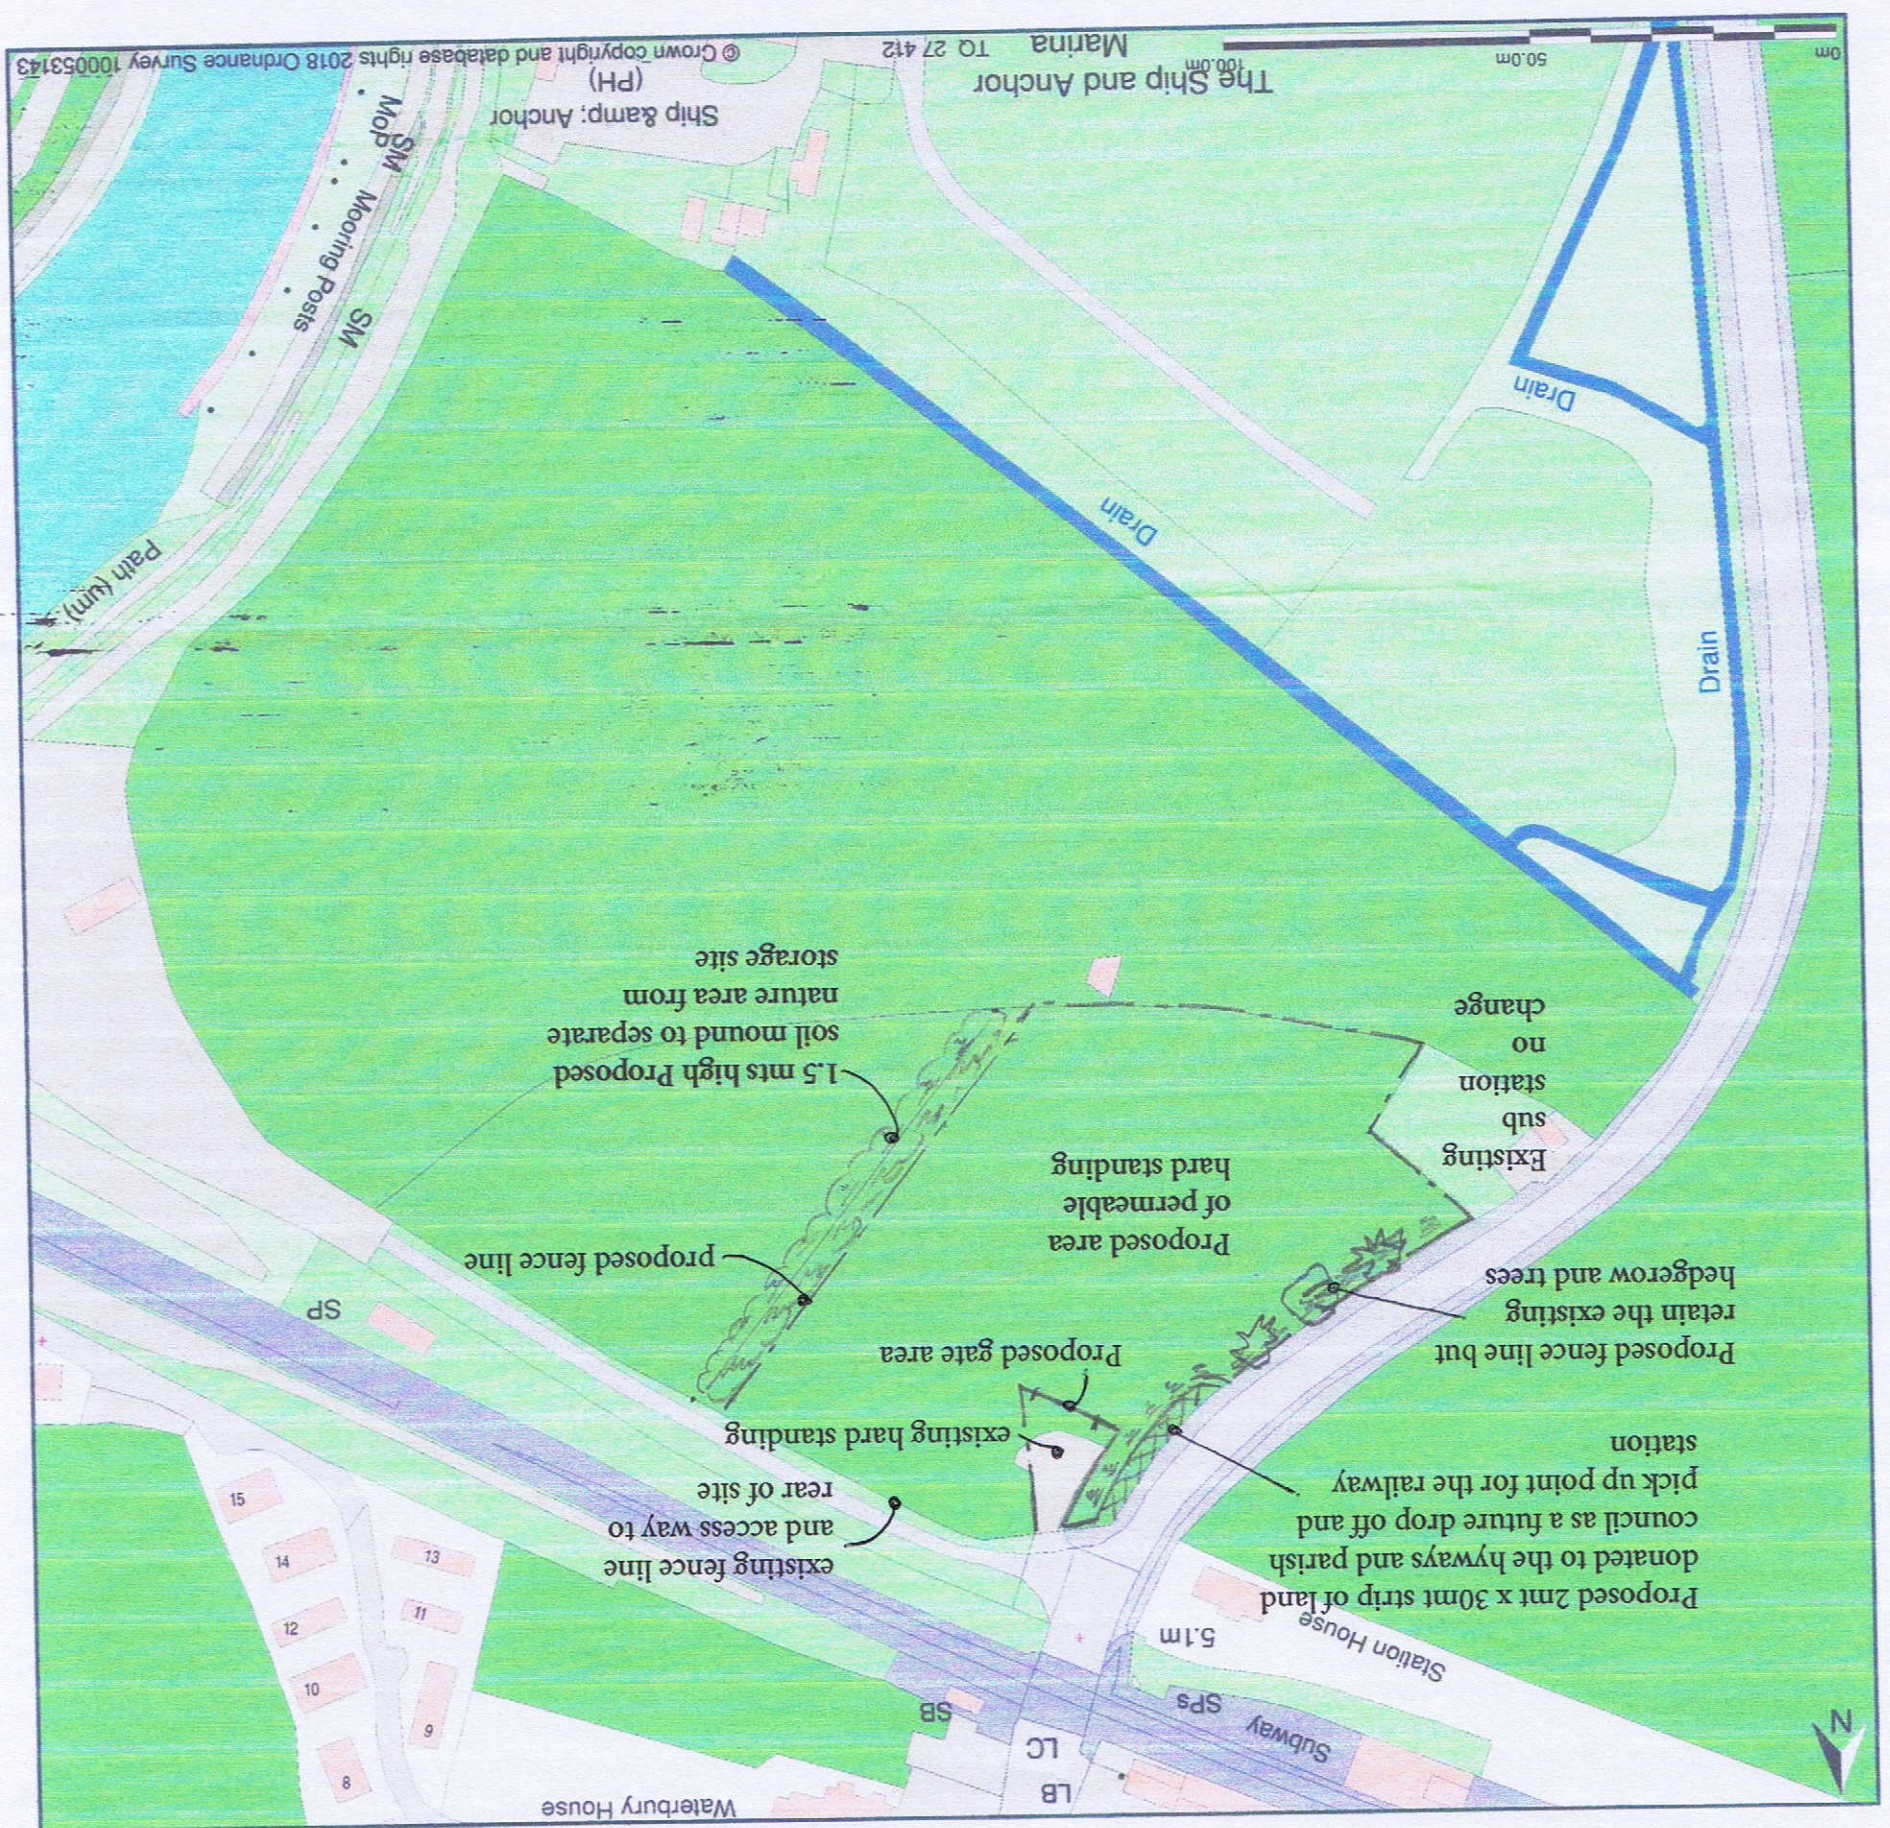

Site Plan
Client T Luckin
Agent BCS 07917040175
Proposed entrance and hard standing
alteration with change of use
scale 1:1250

Produced on 24th Oct 2018 from the Ordnance Survey National Geographic Database and incorporating surveyed revision available at this date. Reproduction in whole or part is prohibited without the prior permission of Ordnance Survey. © Crown copyright 2018. Supplied by www.buyaplan.co.uk a licensed Ordnance Survey partner (100053143). Unique plan reference: #00364735-1E983C
OSGNRef: TQ 27 412. The representation of a road, track or path is no evidence of a right of way. The representation of features as lines is no evidence of a property boundary.
Site Plan shows area bounded by: 500129.88, 103978.71 500429.88, 104278.71 (at a scale of 1:1250). OSGNRef: TQ 27 412. The representation of a road, track or path is no evidence of a right of way. The representation of features as lines is no evidence of a property boundary.
Ordnance Survey and the OS Symbol are registered trademarks of Ordnance Survey, the national mapping agency of Great Britain. Buy A Plan logo, pdf design and the www.buyaplan.co.uk website are Copyright © Pass Inc Ltd 2018