


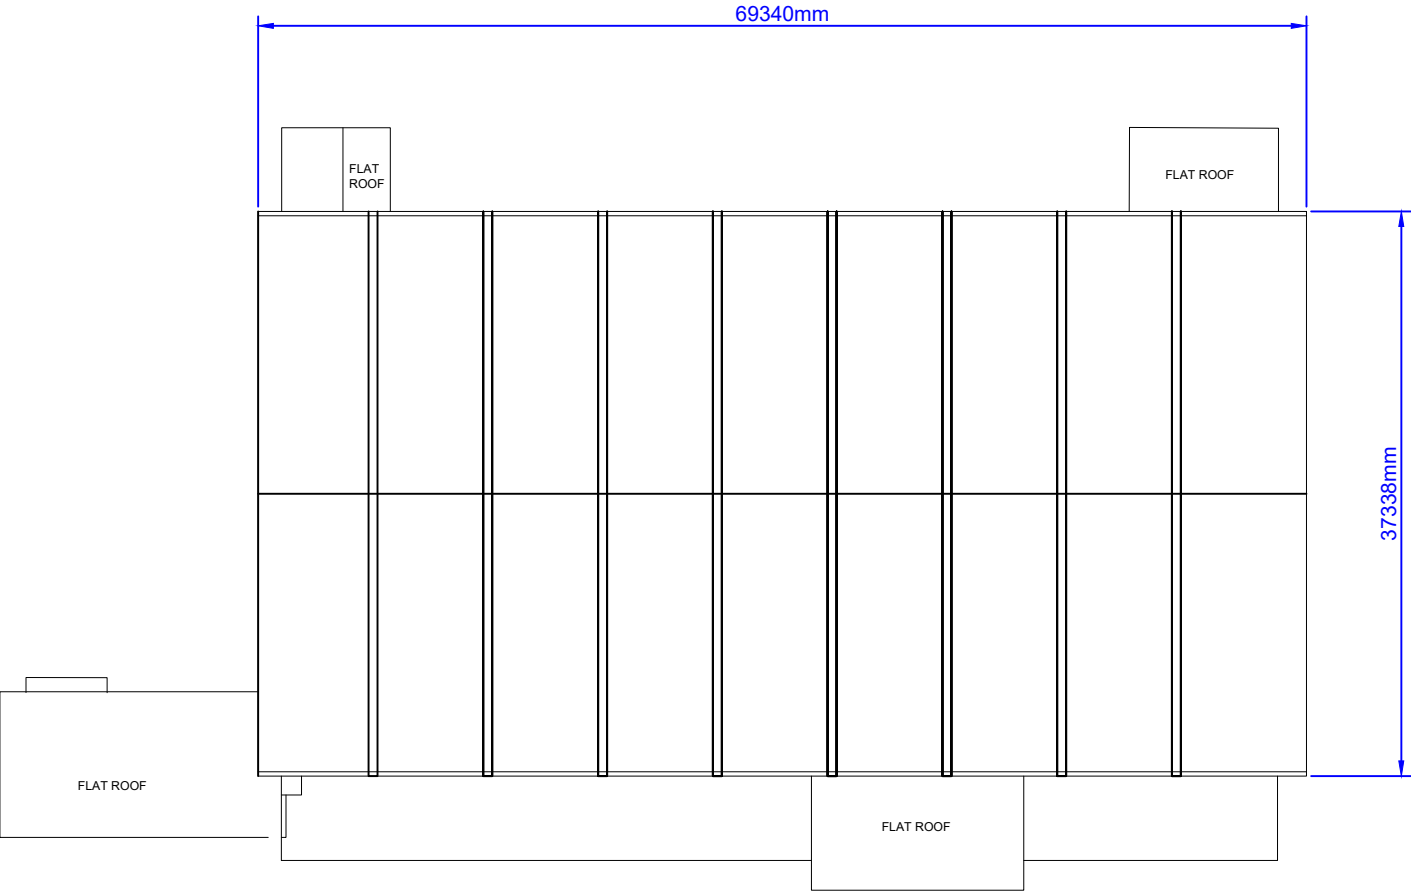

ISS.No.	DESCRIPTION	DATE
	Issue 1	05/03/2026

GRUNDON WASTE MANAGEMENT LTD.
Lakeside Road, Colnbrook,
Slough. SL3 0EG

"THIS DRAWING IS THE PROPERTY OF GRUNDON WASTE MANAGEMENT LIMITED
AND MUST NOT BE USED OR COPIED WITHOUT OUR PRIOR WRITTEN CONSENT" ©



TITLE

Ford Hanger 1
Roof Plans

DRAWN IE	CHECKED --	DATE 06/03/2025	SCALE 1-500 @A3
DRG.No. DG/EN/FOR/WDL/2233			