


Site Plan

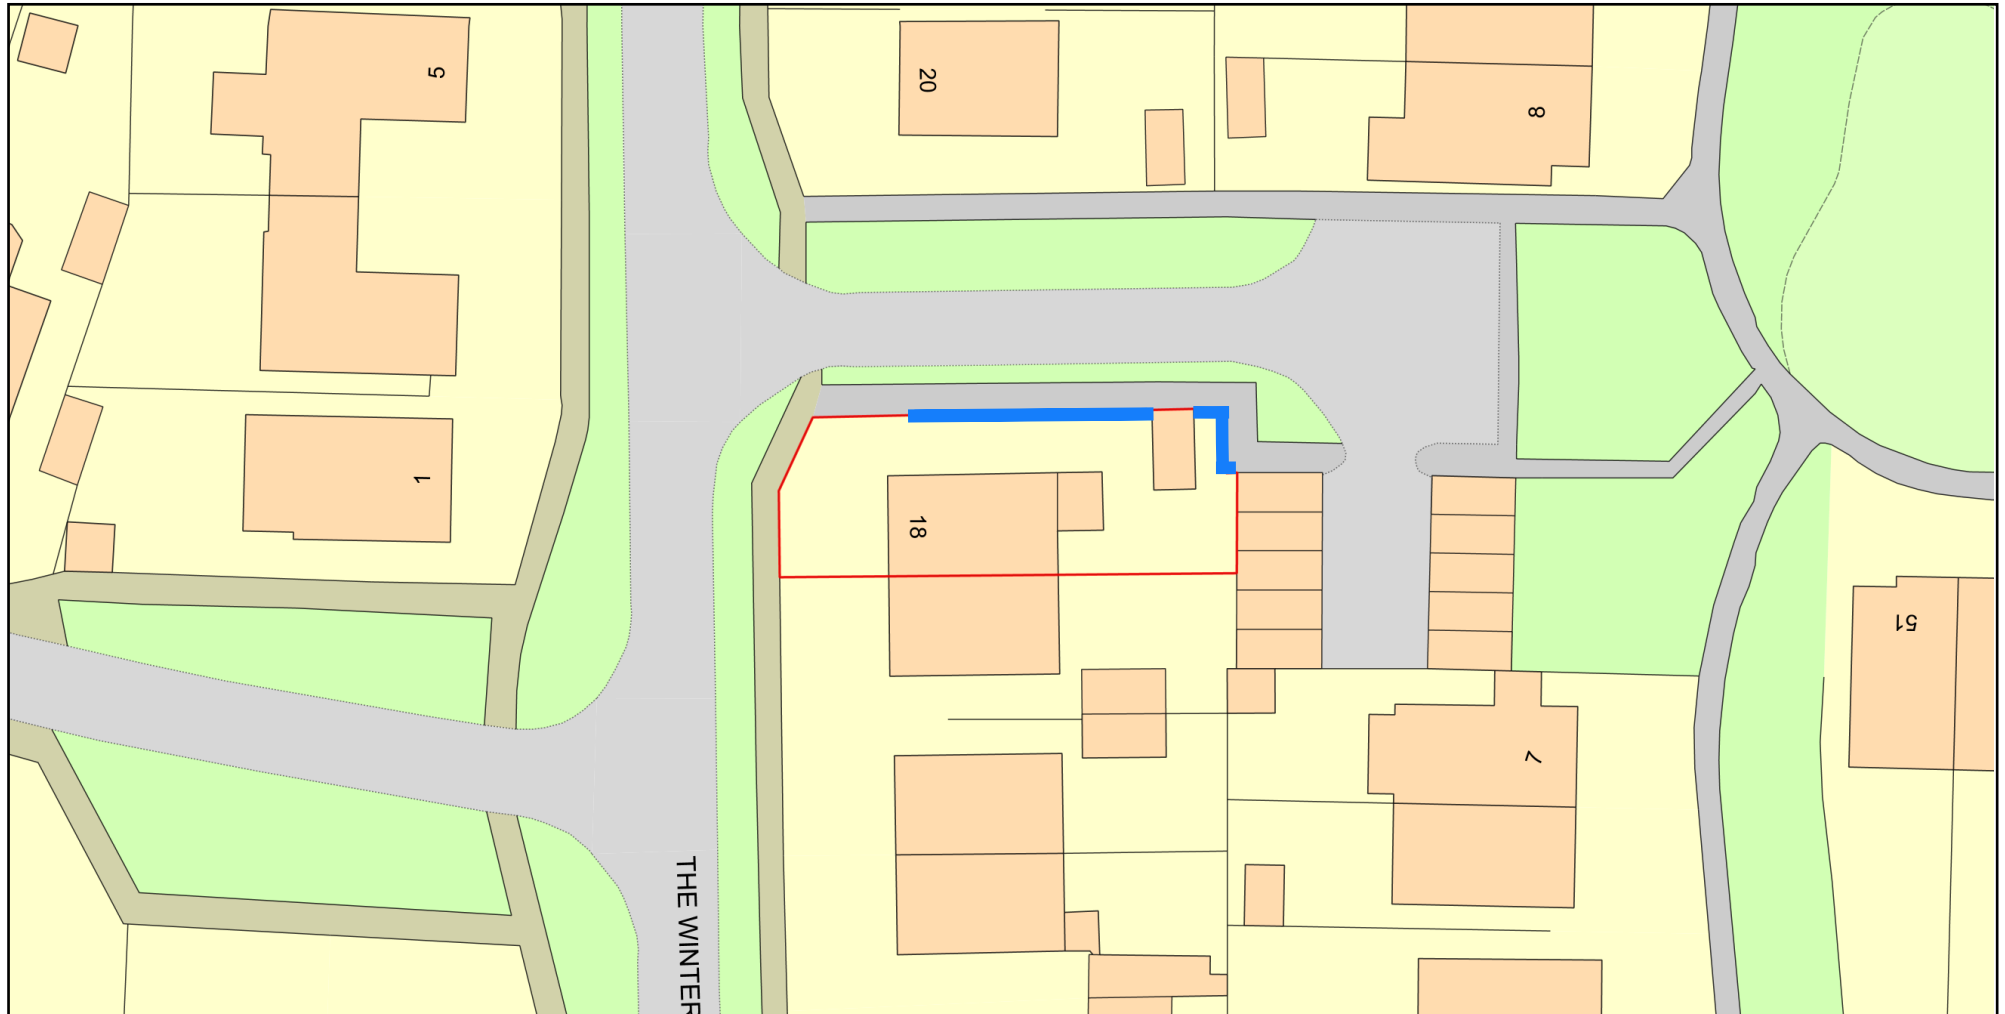

Plan Produced for: Mr.R.Underwood

Date Produced: 25 Feb 2021

Plan Reference Number: TQRQM21056203449435

Scale: 1:500 @ A4

© Crown copyright and database rights 2019 OS 100042766

