


1 SITE PLAN
1 : 500

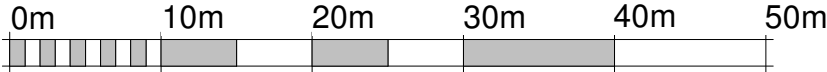

VISUAL SCALE 1:500 @ A3

ARCHITECTURAL DESIGN & DRAFTING
4 Union Place | Worthing | BN11 1LG
info@kronadesign.co.uk | kronadesign.co.uk
Tel: 01903 256150 Mob: 07827 994111

PROJECT
Proposed Development

ADDRESS
**Wellesley Court
Fitzalan Road
Littlehampton
BN17 5JW**

TITLE
Site Plan

CLIENT
**M & M Premier
Property Investments**

DRAWN	STATUS	DATE
JLB	Design	17/09/20

SCALE (@ A3)	PROJECT NUMBER
1 : 500	KD.1041

DRAWING NUMBER	REV
A.002	A