

Notes:

Do not scale from drawing other than for planning purposes.

Drawing is not for construction.

Full Site Survey and Site Investigation required to confirm dimensions etc

Revisions:

07/09/09: Issued for Planning

21/10/09: Rev A: Re-issued for Planning - Notes Revised.

23/10/09: Rev B: Re-issued for Planning - Notes Revised.

28/10/09: Rev C: Re-issued for Planning - Opening 9 updated.


The Longest Bench
Littlehampton

Site Plan, Proposed,
Far West Portion

no. 113_00_111

1:200 at A1, 1:400 at A3

drawn: 28/10/09

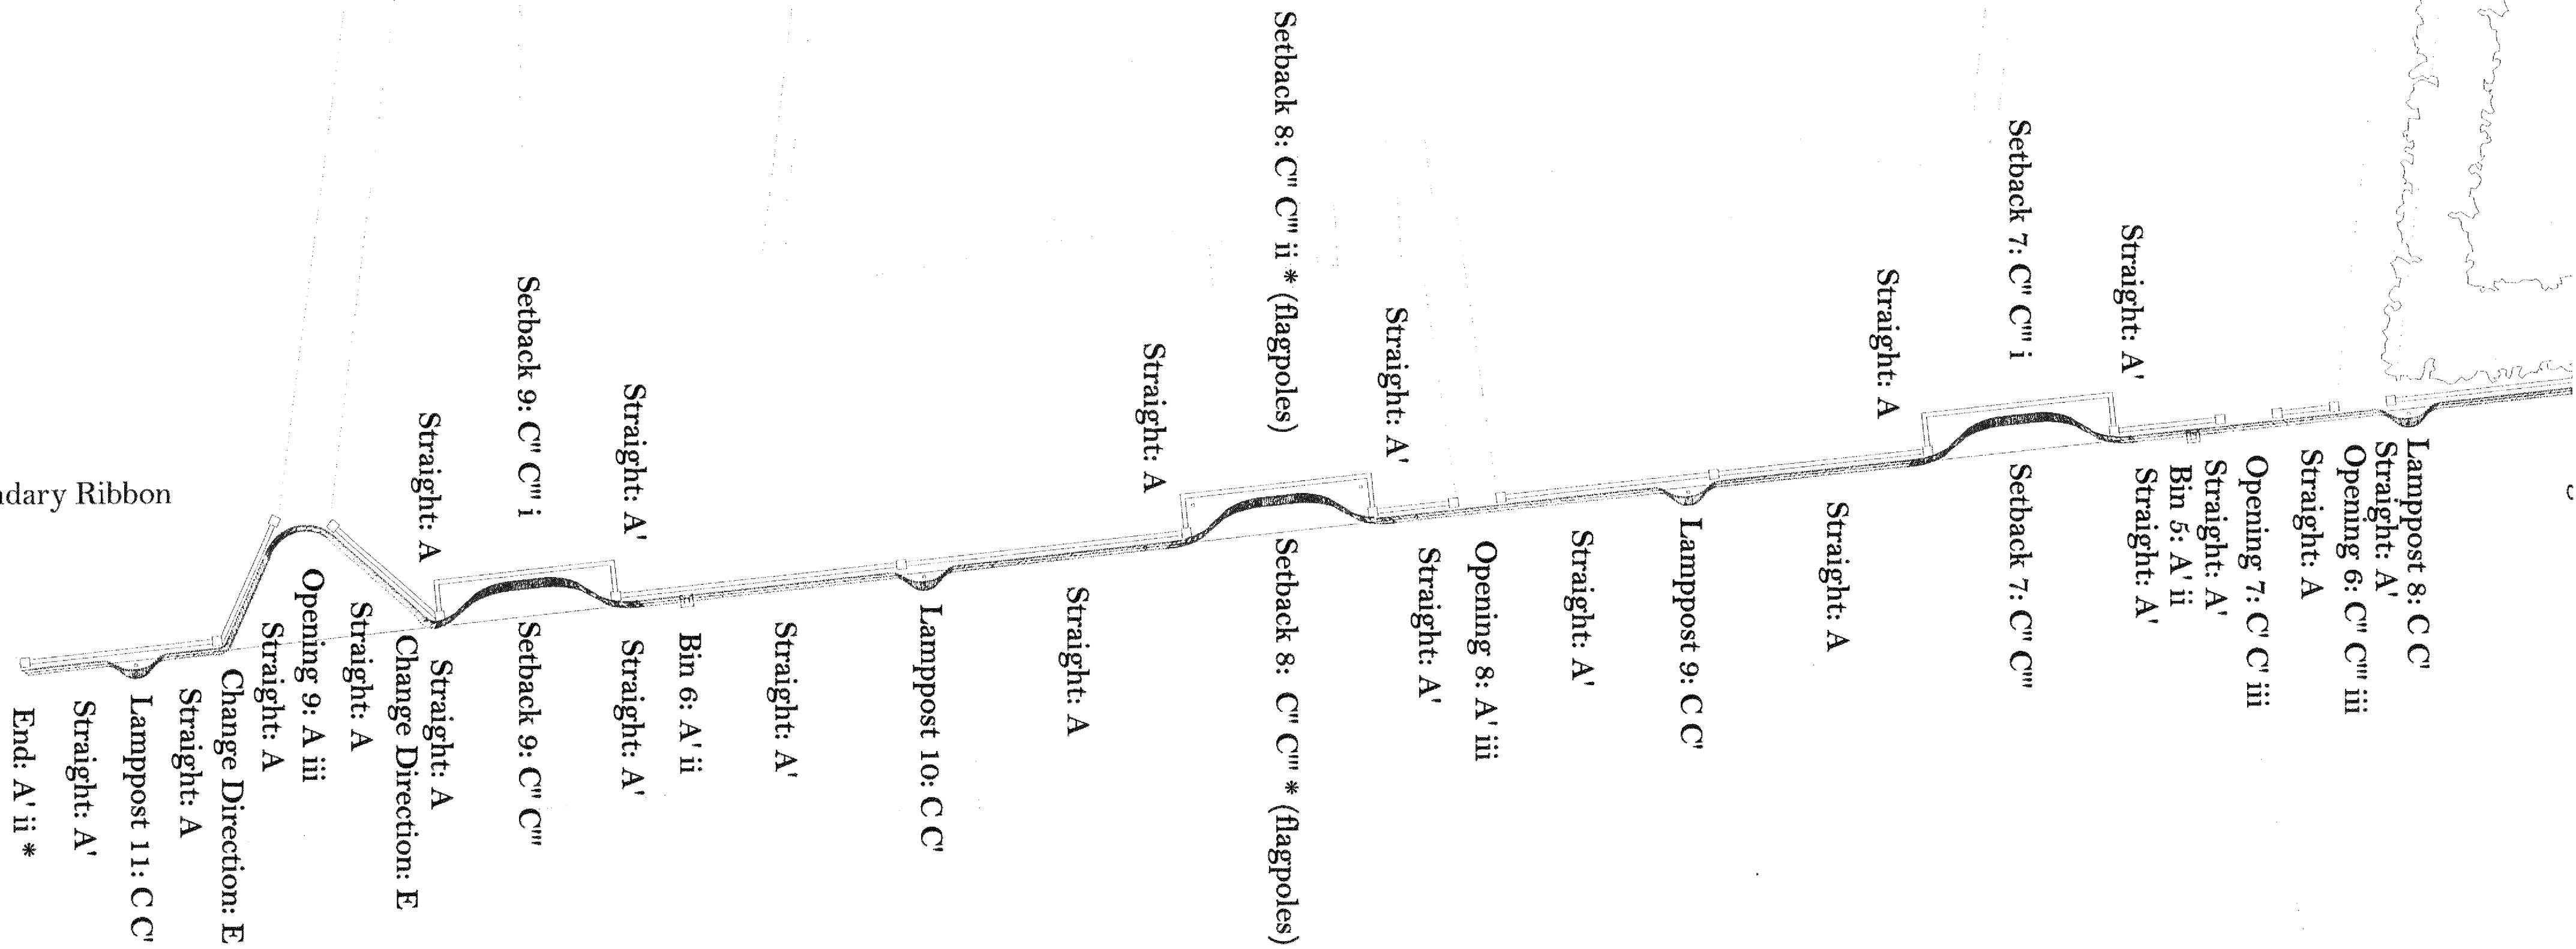

Text describes Secondary Ribbon

Text describes Primary Ribbon