


Legend	
	Site Boundary

Zoning	
	Private Gardens
	Parking
	Public Space and Paths
	Avon Road

Project
**ANCHOR SPRINGS,
Littlehampton**

Drawing Tittle
**GROUND FLOOR PLAN
CIRCULATION ZONING**

Sheet A0	Scale As indicated	
Date 26.11.2020	Drawn by UrbanS	
Pr no. LH1	Drawing no. LH1-USY-R0-GF-DR-A-0047	Revision R2

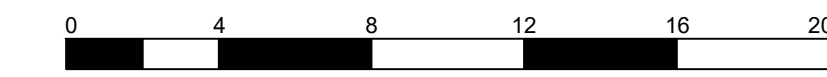

GROUND FLOOR PLAN-ZONING | Scale 1:200 @ A0

