
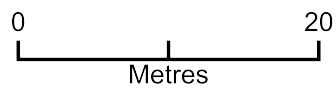


Yeomans Littlehampton Site Plan

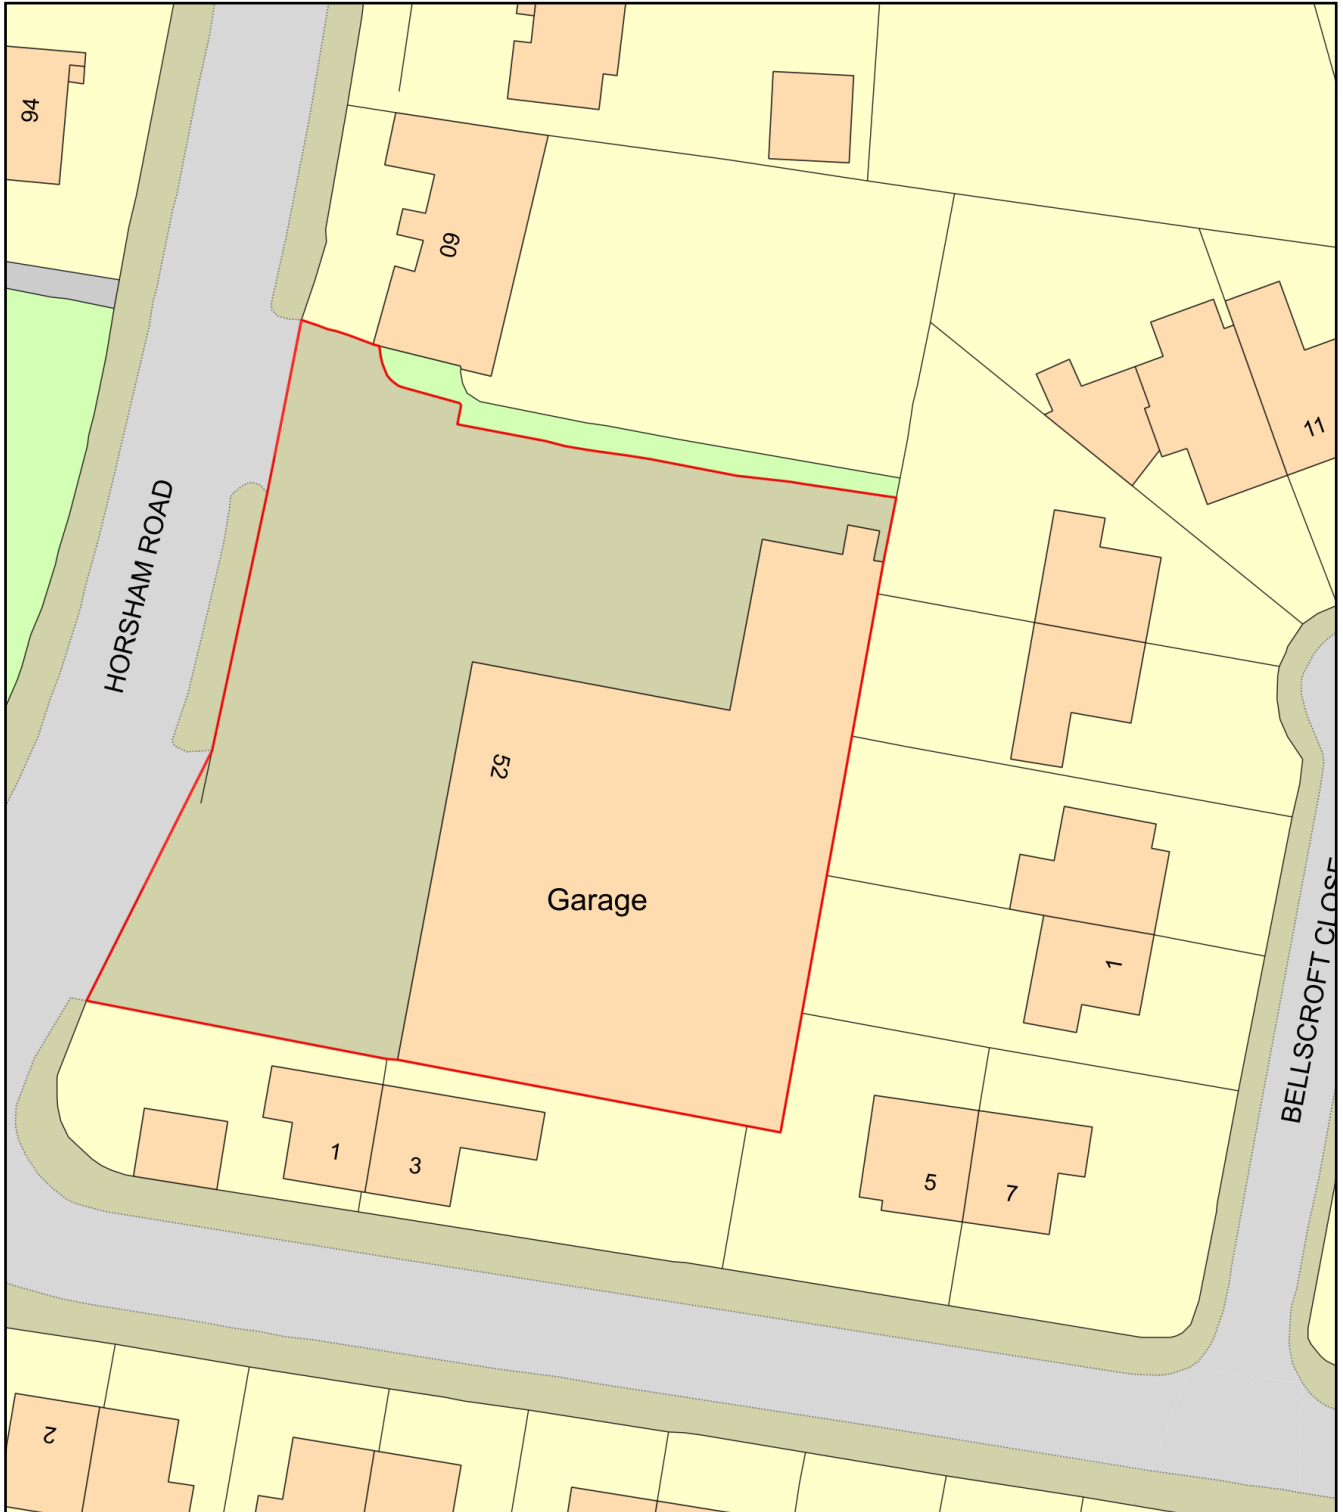

Plan Produced for: Charlie Price

Date Produced: 20 Oct 2025

Plan Reference Number: TQRQM25293082852699

Scale: 1:500 @ A4