


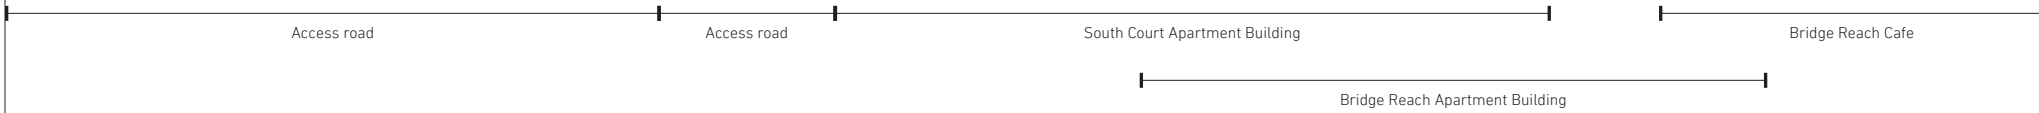

1:200 +CC Defended 5.00m AOD
1:1000 Year Flood Level 4.13m AOD
1:200 Year Defended 3.4m AOD



0m 10m

1. No dimensions to be scaled
2. All dimensions to be verified by the contractor before work is commenced
3. Architect to be notified immediately if any discrepancies are found
4. All shop drawings to be approved by Architect before work commences.
5. All details to be in accordance with relevant British Standards and manufacturers recommendations and specification
6. This drawing is the property of Stolon Studio Ltd, copyright reserved. This drawing is not to be copied, reproduced, retained or disclosed to any unauthorised person either wholly or in part without the specific consent in writing of Stolon Studio Ltd.

Rev A, 28/08/2020 - Planning Submission		
Stolon Studio Ltd Kaolin Court, 33-39 Beadnell Road, London SE23 1AA 020 3355 9533 mail@stolon.co.uk		
Stolon Studio Ltd Drawing Indicative Proposed North Elevation_ South Court Project 030 Hampton Quay	Scale	As indicated Page size: A3
	Date	28/08/2020
	Dwg no.	030-S3-P301