

REVISIONS		
Revision	Date	By
A	13 09 07	Glazed link amended



WEST ELEVATION - FITZALAN ROAD

ARUN DISTRICT COUNCIL	
No	LU/257/07
SUBSTITUTION	
Received	24 9 07



NORTH ELEVATION - CHURCH STREET




SOUTH ELEVATION



EAST ELEVATION

SCALE

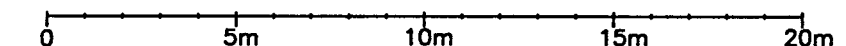

ALL DIMENSIONS TO BE CHECKED ON SITE
WORK TO FIGURED DIMENSIONS ONLY
REPORT DISCREPANCIES TO THE ARCHITECT
AT ONCE BEFORE PROCEEDING

THE PLANNING BUREAU
LIMITED

Architects
and
Town Planners

Graham Bell BA (Hons) B Arch (Hons) RIBA
Design Director
Sapphire House, York Close, Byfleet
Surrey, KT14 7JN
Telephone 01932-348948 Fax 01932-348418



Project Title
FITZALAN ROAD
LITTLEHAMPTON

Drawing Title
ELEVATIONS

Scale 1:200 @ A1 Date 12 09 07

Drawn RMV Checked

Drawing No P2-05 Rev A

Digital details of this drawing displayed in bottom left corner of sheet.