

NOTES:

1. All dimensions are in mm and must be checked on site.
2. Drawings are to be read in conjunction with accompanying documents.
3. Any errors or inaccuracies should be brought to the attention of Amber Living.

Notes


- New level threshold door to match (or exceed) existing clear opening
- Remove step and replace with ramp, with gradient of 1:15
- At least 100mm brick up-stand to free edges of the ramp
- Platform level with indoor floor level and to be at least 1500mm x 1500mm
- Handrail at approximately 900mm, mid rail height 550mm
- Hand rail to extend 300mm past the end of the ramp
- Level platform at the bottom to be at least 1500mm



Existing East Elevation



Proposed East Elevation

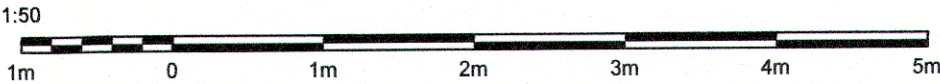

Address: F7 Bermuda Court The Saltings Littlehampton West sussex BN17 6RS		Client: Ms Carina Vervecken	
Drawing Title: Existing & Proposed East Elevation		Drawing Ref.: AT/22/BermudaCourtF7	
 living independently amber		Planning Applications Building Regulation Drawings Design Consultants Party Wall Surveys Building Surveys/ Homebuyers Survey	
		Project Management Disabled Access Auditing Building Defect Analysis CDM Expert Witness	
Contact Details: Telephone: 01273 410836		Email: aaron@amberliving.co.uk	
Contact Address: Unit 3, Tungsten Building, George Street, Portside, BRIGHTON, BN41 1RA			
Scale: 1:50	Paper: A3	Date: 01/08/17	Revision No: Checked By: mb Direction: