



 

Attachment: Proposed Site Plan (Rev A).pdf


Sub plan please

 

Hi Zac,

Please find attached an updated version of the Proposed Site Plan (Drawing No. 19005-TP-002 Rev A) which is to supersede the one on your existing case file (Drawing No. 19005-TP-002).

The change made in the Rev A iteration relates to the site access onto Eldon Way which has been updated to show changes made to the arrangement of the kerb line adjacent to the six proposed parking spaces in the south-east corner of the site. For ease of identification this change is highlighted is below.

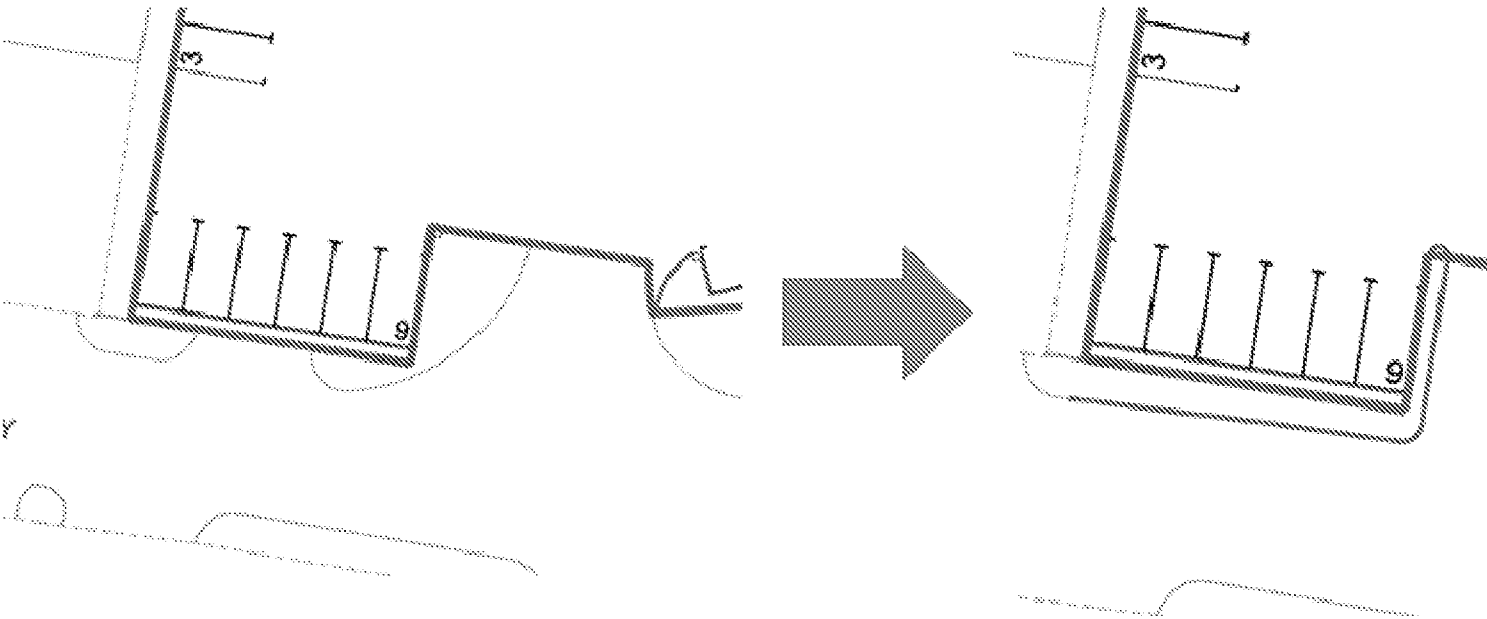

TP-002 Rev A


These changes are the result of discussions with the Highways Authority at West Sussex County Council who have directed we make these changes in order to provide better access and egress angles for larger vehicles. The changes are proposed to be made under a Minor Works Order that will be made to the Highways Authority.

Should you wish to discuss this further then please do not hesitate to contact me.

Kind Regards

James

James Cording
Planner

 

turley.co.uk

[Twitter](#)

[LinkedIn](#)

Think of the environment, please do not print unnecessarily

This e-mail is intended for the above named only, is strictly confidential and may also be legally privileged. If you are not the intended recipient please do not read, print, re-transmit, store or act in reliance on it or any attachments. Instead, please notify the sender and then immediately and permanently delete it.

Turley bank account details will not change during the course of an instruction and we will never change our bank account details via email. If you are in any doubt, please do not send funds to us electronically without speaking to a member of our team first to verify our account details. We will not accept liability for any payments into an incorrect bank account. Turley is a trading name of Turley Associates Ltd, registered in England and Wales Registered No 2235367 Registered Office 1 New York Street, Manchester, M1 4HD. Terms and Conditions