



UK Flood Risk
Flood Risk Consultants

Flood Risk Assessment


**Site 2 Inpress Plastics Limited,
41 Harwood Road,
Littlehampton,
West Sussex BN17 7BB**

Project Ref: QFRA 2055

Version: 1.0

Date: 15/10/2021

UK Flood Risk
55 Shepherds Lane
Dartford DA1 2NL

 

Revision Records

Issued	Report Version	Comments	Issued to
October 2021	1.0	1 st Issue	Inpress Plastics Ltd

Prepared by	SG	Senior Flood Risk Consultant	15/10/2021
-------------	----	------------------------------	------------

Issue Date: 15/10/2021

DISCLAIMER

This document has been prepared solely as a Flood Risk Assessment for the owner of this site. UK Flood Risk Consultants accepts no responsibility or liability for any use that is made of this document other than by the owner for the purpose for which it was originally commissioned and prepared.

UK Flood Risk
55 Shepherds Lane
Dartford DA1 2NL

Executive Summary

UK Flood Risk Consultants has been commissioned to prepare this Flood Risk Assessment (FRA) in support of a proposal consisting of construction of a new Industrial Unit with the replacement of an existing Industrial Unit located at Site 2 Inpress Plastics Limited, 41 Harwood Road, Littlehampton, West Sussex BN17 7BB.

The main sources of information to undertake flood risk assessment are the flood maps and data of the Environment Agency and the previous flood studies by the Local Authority.

The proposed development is categorised as 'less vulnerable'. The proposed development is therefore appropriate at this location.

The site is located in close proximity to the River Arun with the risk of fluvial flooding.

According to the information available from the SFRA and the Environment Agency, there were no records of flooding events at the site.

The Environment Agency's Flood Maps show that the site lies within the Flood Zone 3 (high probability flooding).

The flood maps also show that site is located in an area benefiting from the flood defences. The Environment Agency's flood risk map indicates that the risk of flooding to the site is 'low'.

The overall risk of surface water flooding to the site is 'low'.

The flood risk from other sources including underground water, sewer and reservoir is low.

In order to minimise the damage and to enable quick recovery and clean up after the flooding event, it is proposed that flood resilient measures will be implemented.

As the site is located within a flood zone area, it will be necessary to make sure that the occupants are fully aware of the flood risk and flood warning and evacuation during an extreme event. The occupants are advised to utilise the Environment Agency's Flood Warning Service available in the area.

The proposed development will not lead to any increase in the surface runoff from the site.

The development will not give rise to backwater affects or divert water towards other properties.

This report demonstrates that the proposal will be safe, in terms of flood risk, for its design life and will not increase the flood risk elsewhere.

Contents

1.0	BACKGROUND	1
2.0	FRA REQUIREMENTS AND OBJECTIVES.....	1
3.0	GENERAL DESCRIPTION OF THE SITE AND THE PROPOSALS.....	2
3.1.	Description of the site	2
3.2.	Proposed Development.....	2
4.0	DEVELOPMENT AND FLOOD RISK POLICY	3
4.1.	National Planning Policy Framework (NPPF).....	3
4.2.	Flood Zones.....	3
4.3.	Sequential and Exception Tests	3
4.4.	Vulnerability of Use and Flood Risk Assessment	4
4.5.	NPPF Flood Zones	4
5.0	ASSESSMENT OF FLOOD RISK.....	9
5.1.	History of Flooding.....	9
5.2.	Risk of Fluvial Flooding	9
5.3.	Risk of Flooding From Artificial Water Bodies	9
5.4.	Risk of Groundwater Flooding	9
5.5.	Risk of Surface Water Flooding.....	10
5.6.	Risk of flooding from Reservoirs.....	10
5.7.	Flood Risk from Sewers	10
5.8.	Impact of Climate Change	11
6.0	MITIGATION MEASURES	14
6.1.	Flood Resilient Measures (Up to 600mm from Ground Level)	14
6.2.	Flood Warning and Evacuation	15
6.3.	Surface Water Management.....	17
7.0	ASSESSMENT OF IMPACT ON FLOW OF FLOODWATER	17
8.0	CONCLUSION	17

Appendices

APPENDIX A COLLECTION OF FLOOD MAPS AND FIGURES	I
APPENDIX B EXISTING SITE AND PROPOSED PLANS.....	II

Abbreviations

Abbreviation	Description
mAOD	Metres Above Ordnance Datum
DEFRA	Department for Environment, Food, and Rural Affairs
EA	Environment Agency
FRA	Flood Risk Assessment
LLFA	Lead Local Flood Authority
NPPF	National Planning Policy Framework
SFRA	Strategic Flood Risk Assessment
PFRA	Preliminary Flood Risk Assessment
SuDS	Sustainable Drainage Systems

1.0 Background

UK Flood Risk Consultants has been commissioned to prepare this Flood Risk Assessment (FRA) in support of a proposal consisting of construction of a new Industrial Unit with the replacement of an existing Industrial Unit located at Site 2 Inpress Plastics limited, 41 Harwood Road, Littlehampton, West Sussex BN17 7BB.

This FRA has been carried out in accordance with the requirements of the National Planning Policy Framework (NPPF, July 2021) and the Environment Agency's Flood Risk Assessment (FRA) Guidance Notes and the best practices in flood risk management.

The National Planning Policy Framework sets out planning policy in order to avoid inappropriate development in areas at risk of flooding by directing development away from areas at highest risk, but where development is necessary, making it safe without increasing flood risk elsewhere.

2.0 FRA Requirements and Objectives

The site-specific FRA should address the following:

- how flood risk affects the proposed development,
- whether the development type is appropriate for the proposed location,
- whether the site's flood risk is too great for the development,
- whether the proposed development will increase flood risk elsewhere,
- carry out the Sequential Test and the Exception Test where necessary,
- meet the additional flood resistance and resilience requirements where necessary.

The objectives of this site-specific flood risk assessment are to establish:

- whether the proposed development is likely to be affected by current or future flooding from any source,
- whether it will increase flood risk elsewhere,
- whether the measures proposed to deal with these effects and risks are appropriate,

3.0 General Description of the Site and the Proposals

3.1. Description of the site

The proposal site is located at Site 2 Inpress Plastics limited, 41 Harwood Road, Littlehampton, West Sussex BN17 7BB approximately centred on the OS NGR TQ02230 02521 (**Appendix A Figure 1**). The site is located within the administrative boundary of Arun District Council, which is the Local Planning Authority.

The site occupies an area of approximately 0.35ha. The area of building footprint is approximately 1,935m². Approximately 1,580m² area is covered by hard landscaping.

The access to the site is via Harwood Road. The surrounding area consists of mix of industrial, residential and commercial uses (**Appendix A Figure 2**).

The British Geological Survey's geological maps are provided in **Appendix A Figure 3**. The geological maps show that the bedrock of the site comprises Lewes Nodular Chalk Formation, Seaford Chalk Formation, Newhaven Chalk Formation, Culver Chalk Formation and Portsdown Chalk Formation (undifferentiated) – Chalk that formed approximately 72 to 94 million years ago in the Cretaceous Period. The superficial deposits consist of Raised Beach Deposits, 1 - Sand and Gravel that formed up to 3 million years ago in the Quaternary Period.

The site is located in close proximity to the River Arun with the risk of fluvial flooding.

The site topography is relatively flat and level. Further details about the existing site are provided in **Appendix B**.

3.2. Proposed Development

The proposal consists of construction of a new Industrial Unit with the replacement of an existing Industrial Unit. The footprint area of the proposed Industrial Unit is approximately 495m². Further details about the proposals have been provided in **Appendix B**.

4.0 Development and Flood Risk Policy

4.1. National Planning Policy Framework (NPPF)

The National Planning Policy Framework (NPPF, July 2021) sets out the government's planning policies for England. The NPPF sets out planning and policies related to development planning and flood risk using a sequential characterisation of risk based on planning zones and the Environment Agency's Flood Maps. The aim of the flood risk assessment is to identify which Flood Zones the site is located in and vulnerability classification relevant to the proposed development, based on an assessment of current and future conditions.

4.2. Flood Zones

The Flood Zones refer to the probability of river and sea flooding which ignores the presence of defences. The national flood maps have been developed by the Environment Agency that shows the risk of tidal and/or fluvial flooding across England and Wales for different return period events. The Environment Agency's Flood Maps are the maps which have been developed using broad scale hydraulic modelling. It is therefore important to understand that the flood maps may not be very accurate at a site-specific level which may need further field observation and measurements. The Flood Zones do not take into account of the climate change impacts which must be considered in any flood risk assessment as required by the NPPF.

4.3. Sequential and Exception Tests

As set out in the NPPF, the overall aim of the Sequential Test should be to steer new development to Flood Zone 1 (Low Probability Flooding). Where there are no reasonably available sites in Flood Zone 1, the Local Authority should take into account the flood risk vulnerability of land uses and consider reasonably available sites in Flood Zone 2, applying the Exception Test if required. Where there are no reasonably available sites in Flood Zones 1 or 2, the suitability of sites in Flood Zone 3 should be considered, taking into account the flood risk vulnerability of land uses and applying the Exception Test if required.

As the proposal consists of erection of a replacement Industrial Unit in order to support the existing Industrial Business, the Sequential Test will not be required.

The Exception Test, as set out in the NPPF Framework, is a method to demonstrate and help ensure that flood risk to people and property will be managed satisfactorily, while allowing necessary development to go ahead in situations where suitable sites at lower risk of flooding are not available. There are two requirements to meet for the Exception Tests. The proposed development will provide wider sustainability benefits

to the community that outweigh flood risk, and that it will be safe for its lifetime, without increasing flood risk elsewhere and where possible reduce flood risk overall.

4.4. Vulnerability of Use and Flood Risk Assessment

The site is located in Flood Zone 3 (high probability flooding). The proposed development is categorised as 'less vulnerable' (**Table 2**). The proposed development is therefore considered appropriate at this location (**Table 3**). It should be ensured that all types of flood risk are considered as part of the Flood Risk Assessment: *'A site-specific Flood Risk Assessment must demonstrate that the development will be safe for its lifetime taking account of the vulnerability of its users, without increasing flood risk elsewhere, and, where possible, will reduce flood risk overall'*.

This FRA aims to demonstrate that the proposal will remain safe for its lifetime and will not increase flood risk elsewhere.

4.5. NPPF Flood Zones

Table 1 below shows the NPPF Flood Zones and the requirements and policy aims in terms of undertaking site-specific flood risk assessment.

Table 1 - NPPF Flood Zones and Requirements (NPPF Technical Guidance Table 1)

Zone 1: Low Probability Flood Zone	This is defined as the land assessed as having a less than 1 in 1000 annual probability of river or sea flooding in any year (<0.1%).
Appropriate uses	All uses of land are appropriate in this zone.
FRA requirements	For development proposals on sites comprising 1 ha or above the vulnerability to flooding from other sources as well as from river and sea flooding, and the potential to increase flood risk elsewhere through the addition of hard surfaces and the effect of the new development on surface water run-off, should be incorporated in a FRA.
Policy aims	Developers and local authorities should seek opportunities to reduce the overall level of flood risk through the layout and form of the development, and the appropriate application of sustainable drainage techniques.



Zone 2: Medium Probability Flood Zone	This is defined as the land assessed as having between a 1 in 100 and 1 in 1000 annual probability of river flooding (1% - 0.1%) or between a 1 in 200 and 1 in 1000 annual probability of sea flooding (0.5% - 0.1%) in any year.
Appropriate uses	The water-compatible, less vulnerable and more vulnerable uses of land and essential infrastructure in Table 2 are appropriate in this zone. Highly vulnerable uses in Table 2 are only appropriate in this zone if the Exception Test is passed.
FRA requirements	All proposals in this zone should be accompanied by a FRA.
Policy aims	Developers and local authorities should seek opportunities to reduce the overall level of flood risk through the layout and form of the development, and the appropriate application of sustainable drainage techniques.
Zone 3a: High Probability Flood Zone	This is defined as the land assessed as having a 1 in 100 or greater annual probability of river flooding (<1%) or a 1 in 200 or greater annual probability of flooding from the sea (>0.5%) in any year.
Appropriate uses	The water-compatible and less vulnerable uses of land in Table 2 are appropriate in this zone. The highly vulnerable uses (Table 2) should not be permitted in this zone. The more vulnerable and essential infrastructure uses in Table 2 should only be permitted in this zone if the Exception Test is passed. All proposals in this zone should be accompanied by a FRA.
FRA requirements	
Policy aims	Developers and local authorities should seek opportunities to: ❖ reduce the overall level of flood risk through the layout and form of the development and the



	appropriate application of sustainable drainage techniques; ❖ relocate existing development to land with a lower probability of flooding; ❖ create space for flooding to occur by allocating and safeguarding open space for flood storage.
Zone 3b: Functional Floodplain	This is the land where water has to flow or be stored in times of flood. This zone is generally defined as the land which would flood with an annual probability of 1 in 20 (5%AEP) or greater in any year. The Local Council may define the Functional Floodplain area with a different annual probability of event.
Appropriate uses	Only the water-compatible uses and the essential infrastructure listed in Table 2 that has to be there should be permitted. It should be designed and constructed to: ❖ remain operational and safe for users in times of flood; ❖ result in no net loss of floodplain storage; ❖ not impede water flows; ❖ not increase flood risk elsewhere.
FRA requirements	All proposals in this zone should be accompanied by a FRA.
Policy aims	In this zone, developers and local authorities should seek opportunities to: ❖ reduce the overall level of flood risk through the layout and form of the development and the appropriate application of sustainable drainage techniques; ❖ relocate existing development to land with a lower probability of flooding.

Table 2 - Flood Risk Vulnerability Classification (NPPF Technical Guidance Table 2)

Essential Infrastructure	Essential transport infrastructure and strategic utility infrastructure, including electricity generating power stations and grid and primary substations.
Highly Vulnerable	❖ Police stations, Ambulance stations and Fire stations and Command Centres and telecommunications installations and emergency dispersal points. ❖ Basement dwellings, caravans, mobile homes and park homes intended for permanent residential use. ❖ Installations requiring hazardous substances consent.
More Vulnerable	❖ Hospitals, residential institutions such as residential care homes, children's homes, ❖ Social services homes, prisons and hostels. ❖ Buildings used for: dwelling houses, student halls of residence, drinking establishments, nightclubs, hotels and sites used for holiday or short-let caravans and camping. ❖ Non-residential uses for health services, nurseries and education. ❖ Landfill and waste management facilities for hazardous waste.
Less Vulnerable	❖ Buildings used for shops, financial, professional and other services, restaurants and cafes, offices, industry, storage and distribution, and assembly and leisure. ❖ Land and buildings used for agriculture and forestry. ❖ Waste treatment (except landfill and hazardous waste facilities), minerals working and processing (except for sand and gravel). ❖ Water treatment plants and sewage treatment plants (if adequate pollution control measures are in place).



**Water-compatible
Development**

- ❖ Flood control infrastructure, water transmission infrastructure and pumping stations.
- ❖ Sewage transmission infrastructure and pumping stations.
- ❖ Sand and gravel workings.
- ❖ Docks, marinas and wharves, navigation facilities.
- ❖ MOD defence installations.
- ❖ Ship building, repairing and dismantling, dockside fish processing and refrigeration and compatible activities requiring a waterside location
- ❖ Water-based recreation (excluding sleeping accommodation).
- ❖ Lifeguard and coastguard stations.
- ❖ Amenity open space, nature conservation and biodiversity, outdoor sports and recreation.
- ❖ Essential sleeping or residential accommodation for staff required by uses in this category, subject to a warning and evacuation plan.

Table 3 - Flood Risk Vulnerability and Flood Zone 'compatibility'

Vulnerability Classification (Refer Table 2)		Essential Infrastructure	Water Compatible	Highly Vulnerable	More Vulnerable	Less Vulnerable
Flood Zones	Flood Zone 1	✓	✓	✓	✓	✓
	Flood Zone 2	✓	✓	Exception Test	✓	✓
	Flood Zone 3a	Exception Test	✓	✗	Exception Test	✓
	Flood Zone 3b	Exception Test	✓	✗	✗	✗

✓ Development is appropriate

✗ Development should not be permitted

5.0 Assessment of Flood Risk

5.1. History of Flooding

The Arun District Council's Strategic Flood Risk Assessment, Level 1 SFRA (August 2016) has provided brief information about past flooding events in the area. The SFRA reported some past flooding incidents in the area, however, there were no records of any flooding event at the site.

In addition, information on historic flooding was obtained from the Environment Agency's online records of historic flood events in the area. However, there were no records of any flooding incidents around the site.

5.2. Risk of Fluvial Flooding

The site is located in close proximity to the River Arun with the risk of fluvial flooding. The Environment Agency's Flood Map around the site is shown in **Appendix A Figure 4** which shows that the site lies within the Flood Zone 3 (high probability flooding). Flood Zone 3 fluvial outline shows a 1 in 100 chance of flooding at a location in any one given year (i.e., a 1% annual probability of flooding).

The flood maps also show that the site is located in an area benefiting from the flood defences. **Figure 5** shows the Environment Agency's flood risk map which indicates that the risk of flooding to the site is 'low'.

5.3. Risk of Flooding From Artificial Water Bodies

There were no known flood risks from any artificial water bodies near the site.

5.4. Risk of Groundwater Flooding

In recent years groundwater has been recognised as a significant source of flooding in the UK. According to the British Geological Survey, groundwater flooding occurs when the water table in permeable rocks rises to enter basements/cellars or comes up above the ground surface. Groundwater flooding is not necessarily linked directly to a specific rainfall event and is generally of longer duration than other causes of flooding (possibly lasting for weeks or even months).

Evidence of historical groundwater flooding within the SFRA is very limited, however it is important to recognise that the risk of groundwater flooding is highly variable and heavily dependent upon local conditions at any particular time.

According to the information available from the landowner, there were no records of any groundwater flooding incidents around the site. Based on these evidences and information, it is reasonable to consider that the risk of groundwater flooding to the site is low.

5.5. Risk of Surface Water Flooding

The surface water flooding arises when the infiltration capacity of land or the drainage capacity of a local sewer network is exceeded and the excess rainwater flows overland. The severity of surface water flooding depends on several factors such as the degree of saturation of the soil before the event, the permeability of soils and geology, hill slope steepness and the intensity of land use.

Information on the risk of surface water flooding is held by the Environment Agency. The Environment Agency's Surface Water Flood Risk Maps are provided in **Appendix A Figure 6 and Figure 7** which indicate that the risk of surface water flooding to the site is 'low'.

5.6. Risk of flooding from Reservoirs

The Environment Agency's reservoir flood map in **Appendix A Figure 8** indicated that the proposal site is located outside of the maximum extent of flooding from reservoir. According to the Environment Agency, the reservoir flooding is extremely unlikely to happen and reservoirs in the UK have an extremely good safety record; indeed there has been no loss of life in the UK from reservoir flooding since 1925. The Environment Agency is the enforcement authority for the Reservoirs Act 1975 in England and Wales. All large reservoirs must be inspected and supervised by reservoir panel engineers on a regular basis. It is therefore assumed that these reservoirs are regularly inspected, and essential safety work is carried out. These reservoirs therefore present a managed residual risk.

5.7. Flood Risk from Sewers

Sewer flooding is often caused by excess surface water entering the drainage network causing sewers to surcharge. The SFRA has provided very limited information on sewer flooding within the area, however, there were no records of sewer flooding incidents at the site. It is important to note that previous sewer flood incidents or the lack thereof do not indicate the current or future risk to the site as upgrade work could have been carried out to alleviate any issues or conversely in areas that have not experienced sewer flooding incidents the local drainage infrastructure could deteriorate leading to future flooding.

According to the information obtained from the landowner, there were no records of sewer flooding incidents at the site in the past.

5.8. Impact of Climate Change

The Environment Agency released new climate change guidance for flood risk assessments on 19th February 2016 outlining the allowances for the impact of climate change on peak river flows, peak rainfall intensities, sea level rise, offshore wind speeds and extreme wave height. They are based on climate change projections and different scenarios of carbon dioxide (CO₂) emissions to the atmosphere. There are different allowances for different epochs or periods of time over the next century.

The range of allowances in **Table 4** below is based on percentiles. A percentile is a measure used in statistics to describe the proportion of possible scenarios that fall below an allowance level. The 50th percentile is the point at which half of the possible scenarios for peak flows fall below it and half fall above it. The central allowance is based on the 50th percentile, higher central is based on the 70th percentile and the upper end is based on the 90th percentile.

Table 4 - Peak river flow allowances by river basin district (use 1961 to 1990 baseline)

River basin district	Allowance category	Total potential change anticipated for the '2020s' (2015 to 2039)	Total potential change anticipated for the '2050s' (2040 to 2069)	Total potential change anticipated for the '2080s' (2070 to 2115)
Northumbria	Upper end	20%	30%	50%
	Higher central	15%	20%	25%
	Central	10%	15%	20%
Humber	Upper end	20%	30%	50%
	Higher central	15%	20%	30%
	Central	10%	15%	20%
Anglian	Upper end	25%	35%	65%
	Higher central	15%	20%	35%
	Central	10%	15%	25%
South East	Upper end	25%	50%	105%



	Higher central	15%	30%	45%
	Central	10%	20%	35%
Thames	Upper end	25%	35%	70%
	Higher central	15%	25%	35%
	Central	10%	15%	25%
South West	Upper end	25%	40%	85%
	Higher central	20%	30%	40%
	Central	10%	20%	30%
Severn	Upper end	25%	40%	70%
	Higher central	15%	25%	35%
	Central	10%	20%	25%
Dee	Upper end	20%	30%	45%
	Higher central	15%	20%	25%
	Central	10%	15%	20%
North West	Upper end	20%	35%	70%
	Higher central	20%	30%	35%
	Central	15%	25%	30%
Solway	Upper end	20%	30%	60%
	Higher central	15%	25%	30%
	Central	10%	20%	25%
Tweed	Upper end	20%	25%	45%
	Higher central	15%	20%	25%
	Central	10%	15%	20%

Using peak river flow allowances for flood risk assessments

The guideline suggests to consider the flood zone and the appropriate flood risk vulnerability classification to decide which allowances applies to the development or plan.

In flood zone 2

Essential infrastructure – use the higher central and upper end to assess a range of allowances

Highly vulnerable – use the higher central and upper end to assess a range of allowances

More vulnerable – use the central and higher central to assess a range of allowances

Less vulnerable – use the central allowance

Water compatible – use none of the allowances

In flood zone 3a

Essential infrastructure – use the upper end allowance

Highly vulnerable – development should not be permitted

More vulnerable – use the higher central and upper end to assess a range of allowances

Less vulnerable – use the central and higher central to assess a range of allowances

Water compatible – use the central allowance

In flood zone 3b

Essential infrastructure – use the upper end allowance

Highly vulnerable – development should not be permitted

More vulnerable – development should not be permitted

Less vulnerable – development should not be permitted

Water compatible – use the central allowance

Assessment of Climate Change Impact for the Site

The site is located within the South East River Basin District. As the proposed development is categorised as 'less vulnerable' and the site is located in Flood Zone 3 (high probability flooding), the guideline recommends to use the Central and Higher Central allowances for assessing the impact of climate change. The Central and Higher Central allowances for the South East River Basin District are 35% and 45% respectively for the period between 2070 and 2115. These allowances should be used for assessing the impact of climate change to the flood risk to the site.

6.0 Mitigation Measures

6.1. Flood Resilient Measures (Up to 600mm from Ground Level)

The following flood resilient measures will be adopted, where practicable, to minimise the damage and to enable quick recovery and clean up after the flooding event:

- Water, electricity and gas meters will be located above predicted flood level.
- Non-return valves will be used in the drainage system to prevent back-flow of diluted sewage in situations where there is an identified risk of the foul sewer surcharging.
- All service entries will be sealed (e.g. with expanding foam or similar closed cell material).
- Closed cell insulation will be used for pipes which are below the predicted flood level.
- Boiler units and ancillary devices will be installed above predicted flood level and preferably on the first floor of two-storey properties.
- Wiring for telephone, TV, Internet and other services will be protected by suitable insulation to minimise damage.
- Building materials that are effective for a 'water exclusion strategy' will be used which include: engineering bricks, cement-based materials including water retaining concrete and dense stone.

6.2. Flood Warning and Evacuation

As the site is located within a flood zone area, it will be necessary to make sure that the occupants are fully aware of the flood risk and flood warning and evacuation during an extreme event.

6.2.1. Flood Warnings Direct

The occupants are advised to utilise the Environment Agency's Flood Warnings Direct which is a free flood warning service called Floodline Warnings Direct (FWD). This service generally gives an advance notice of when flooding is likely to happen and time to prepare for a flood event. Property owners on the proposed development site will be able to sign up to FWD online using the following contact details (**Table 5**):

Table 5- Contacts for flood warning services

Methods	Remarks
Online	https://fwd.environment-agency.gov.uk/app/olr/register
Telephone	0345 988 1188

6.2.2. Flood Warning Service

The Flood Warning Service is provided by the Environment Agency across England and Wales in areas at risk of flooding from rivers or the sea. This is provided using up to date rainfall, river level and sea condition monitoring 24 hours a day to forecast the possibility of flooding. If flooding is forecast, the Environment Agency will issue warnings using a set of three different warning types (**Table 6**). Many areas of England are covered by the full four stages of the Environment Agency's Flood Warning Service. The site is located in an area covered by the Flood Alert Services (**Appendix A Figure 9**). The Environment Agency's Flood Warning target lead time; the time between a flood warning being issued and the onset of flooding is approximately two hours. Providing the Environment Agency can meet their target Flood Warning lead time, the occupants of the proposed development will have two hours to ensure that property is relocated to minimise risk and evacuation to safe locations can be carried out.

Table 6 - Environment Agency's Flood Warning Codes

Flood Warning Code	Meaning	Actions to be taken
	Flooding is possible. Be prepared.	• Be prepared to act on your flood plan. • Prepare a flood kit of essential items. • Monitor local water levels and the flood forecast on our website.
	Flooding is expected. Immediate action required.	• Move family, pets and valuables to a safe place. • Turn off gas, electricity and water supplies if safe to do so. • Put flood protection equipment in place.
	Severe flooding. Danger to life.	• Stay in a safe place with a means of escape. • Be ready should you need to evacuate from your home. • Co-operate with the emergency services. • Call 999 if you are in immediate danger.
Warnings no longer in force	No further flooding is currently expected in your area.	• Be careful. Flood water may still be around for several days. • If you've been flooded, ring your insurance company as soon as possible.

6.3. Surface Water Management

The proposed development will not lead to further increase in the surface runoff from the site.

7.0 Assessment of Impact on flow of floodwater

The proposed development consists of construction of a new Industrial Unit with the replacement of an existing Industrial Unit. The development will not give rise to backwater affects or divert water towards other properties.

8.0 Conclusion

The proposal consists of construction of a new Industrial Unit with the replacement of an existing Industrial Unit located at Site 2 Inpress Plastics Limited, 41 Harwood Road, Littlehampton, West Sussex BN17 7BB.

The proposed development is categorised as 'less vulnerable'. The proposed development is therefore appropriate at this location.

The site is located in close proximity to the River Arun with the risk of fluvial flooding.

According to the information available from the SFRA and the Environment Agency, there were no records of flooding events at the site.

The Environment Agency's Flood Maps show that the site lies within the Flood Zone 3 (high probability flooding).

The flood maps also show that site is located in an area benefiting from the flood defences. The Environment Agency's flood risk map indicates that the risk of flooding to the site is 'low'.

The overall risk of surface water flooding to the site is 'low'.

The flood risk from other sources including underground water, sewer and reservoir is low.

In order to minimise the damage and to enable quick recovery and clean up after the flooding event, it is proposed that flood resilient measures will be implemented.

As the site is located within a flood zone area, it will be necessary to make sure that the occupants are fully aware of the flood risk and flood warning and evacuation during an extreme event. The occupants are advised to utilise the Environment Agency's Flood Warning Service available in the area.

The proposed development will not lead to any increase in the surface runoff from the site.

The development will not give rise to backwater affects or divert water towards other properties.

This report demonstrates that the proposal will be safe, in terms of flood risk, for its design life and will not increase the flood risk elsewhere.

Appendix A Collection of Flood Maps and Figures

Appendix B Existing Site and Proposed Plans

Appendix A Collection of Flood Maps and Figures

Figure 1 Site Location Map (Source: Ordnance Survey Online Maps)


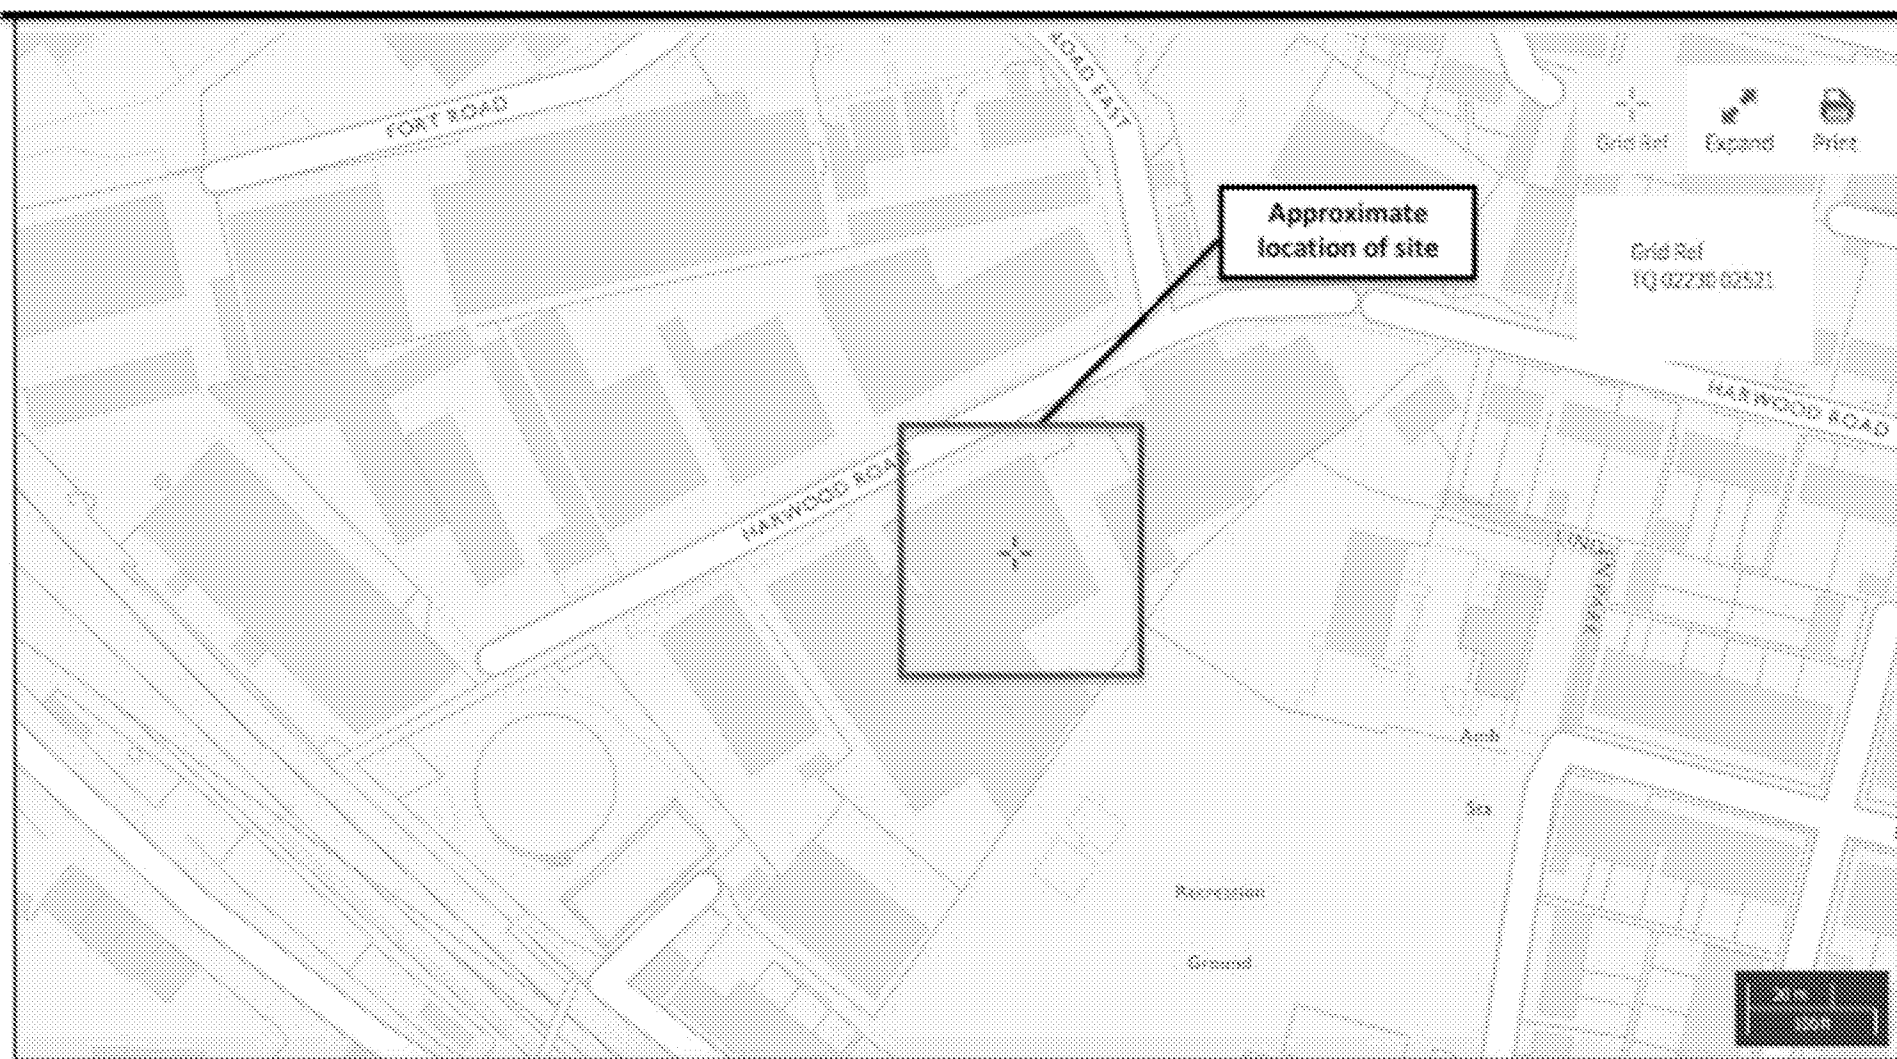


Figure 2 Site Location Map (Source: Google Maps)



Figure 3 Geological Map of the Site
(Source: British Geological Survey Geology Britain Viewer)

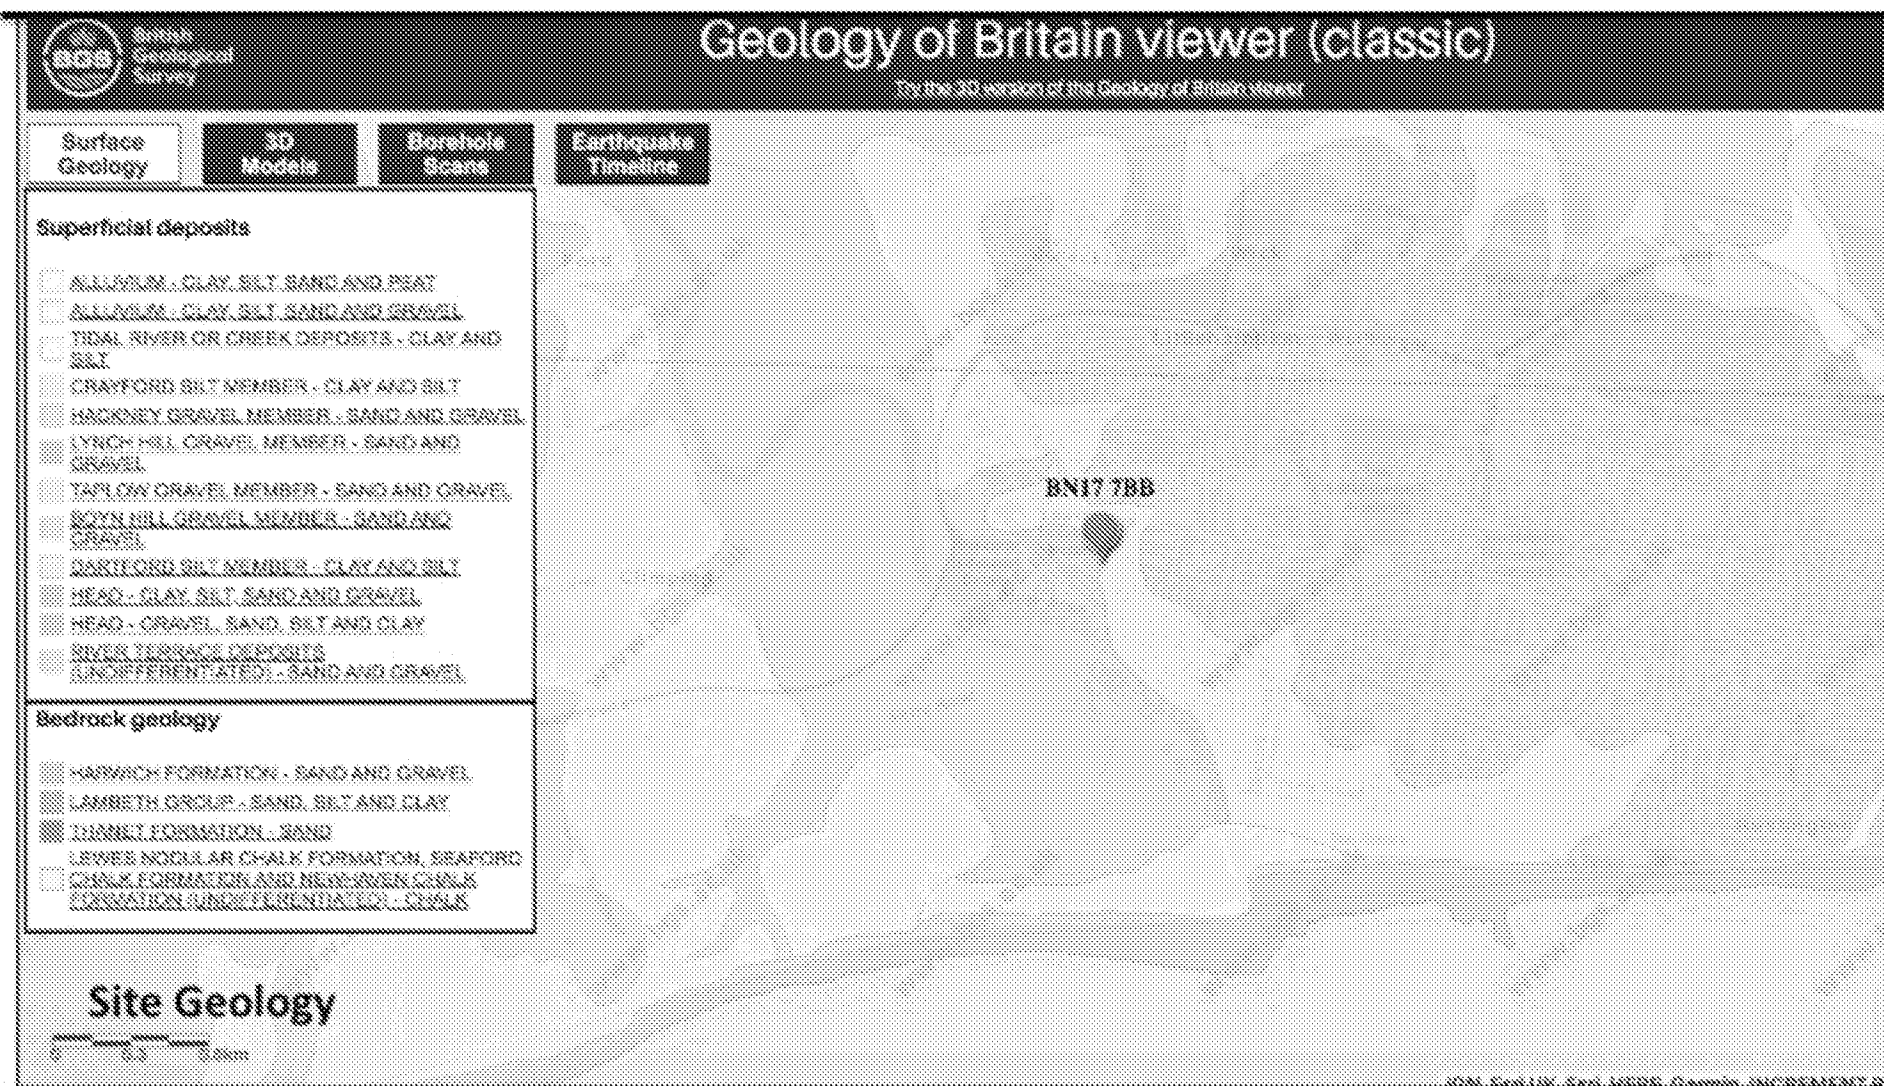


Bedrock geology description: Lewes Nodular Chalk Formation, Seaford Chalk Formation, Newhaven Chalk Formation, Culver Chalk Formation And Portsdown Chalk Formation (undifferentiated) - Chalk. Sedimentary Bedrock formed approximately 72 to 94 million years ago in the Cretaceous Period.

Superficial deposits description: Raised Marine Deposits - Clay, Silt, Sand And Gravel. Superficial Deposits formed up to 3 million years ago in the Quaternary Period.

Figure 4 Environment Agency's Flood Map




Figure 5 Environment Agency's Flood Risk Map

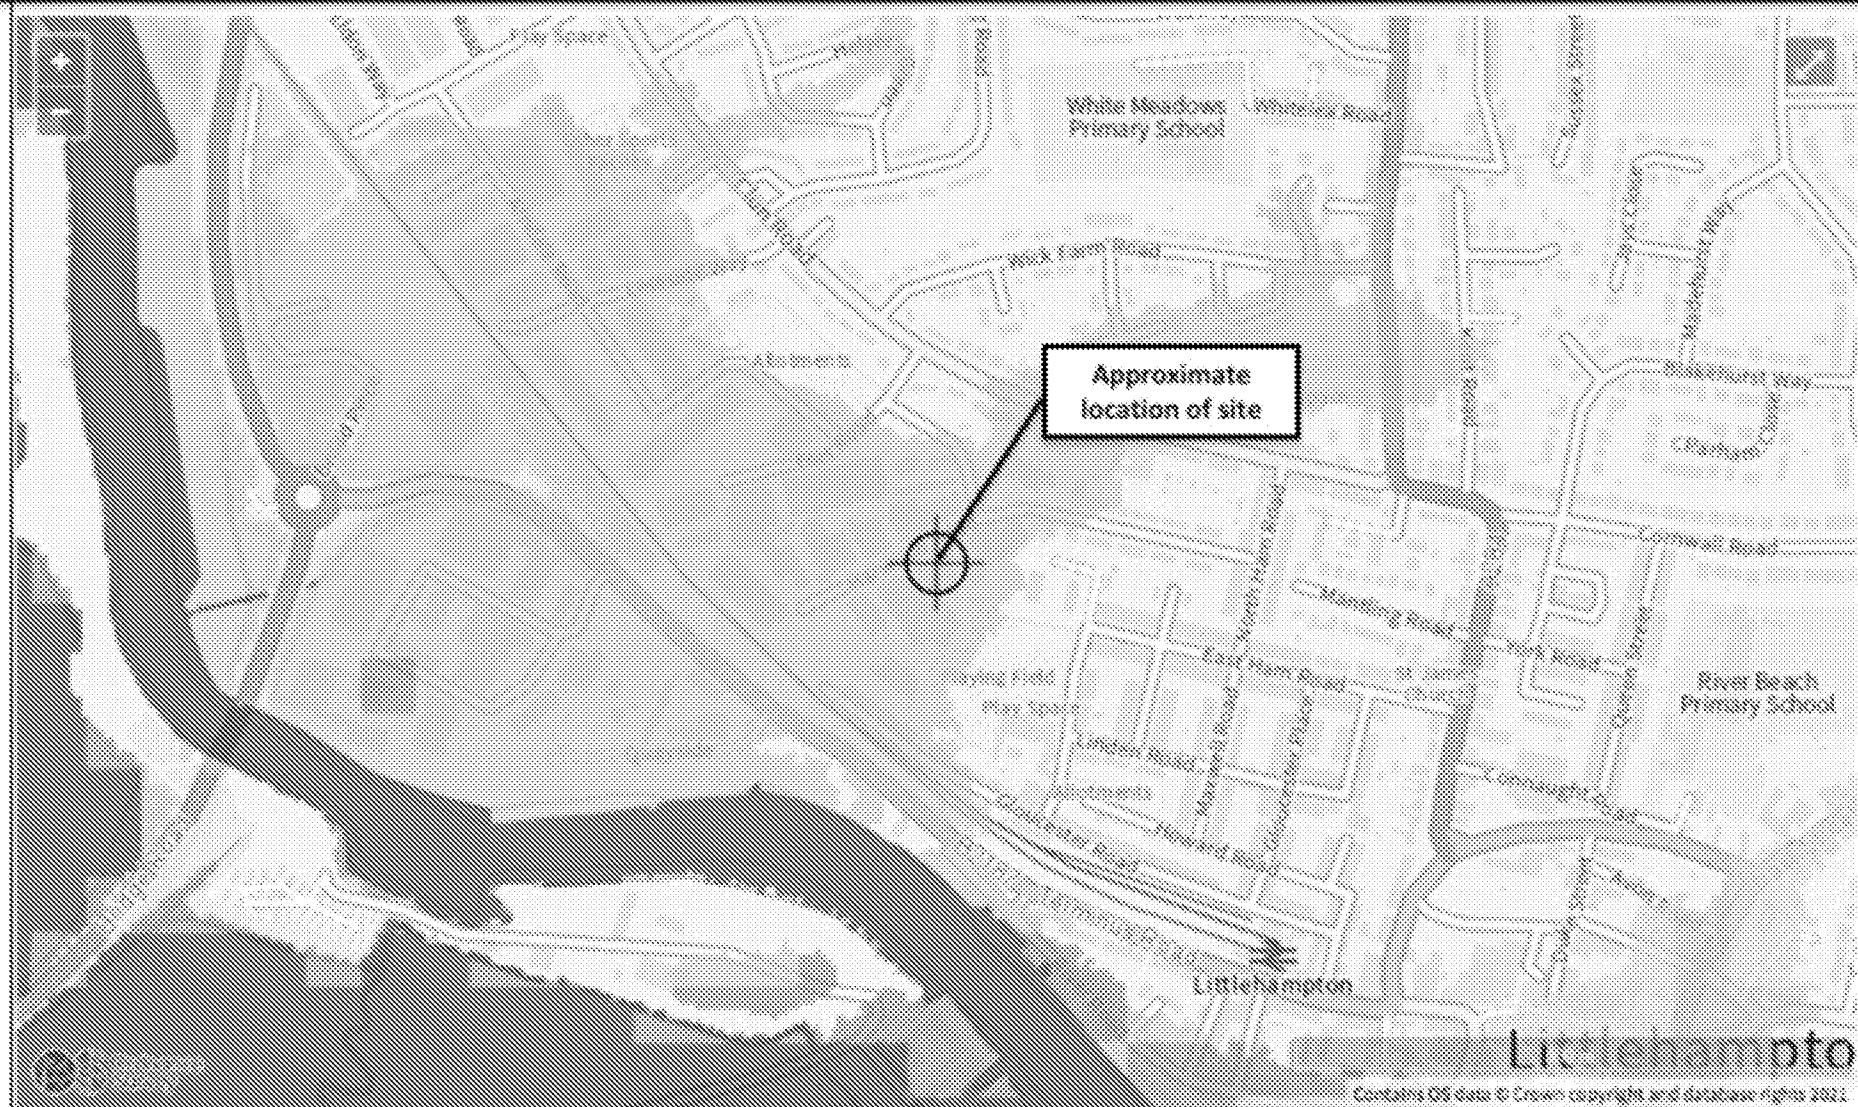

Extent of flooding from rivers or the sea

High Medium Low Very low Location you selected

Figure 6 Environment Agency's Surface Water Flood Risk Map

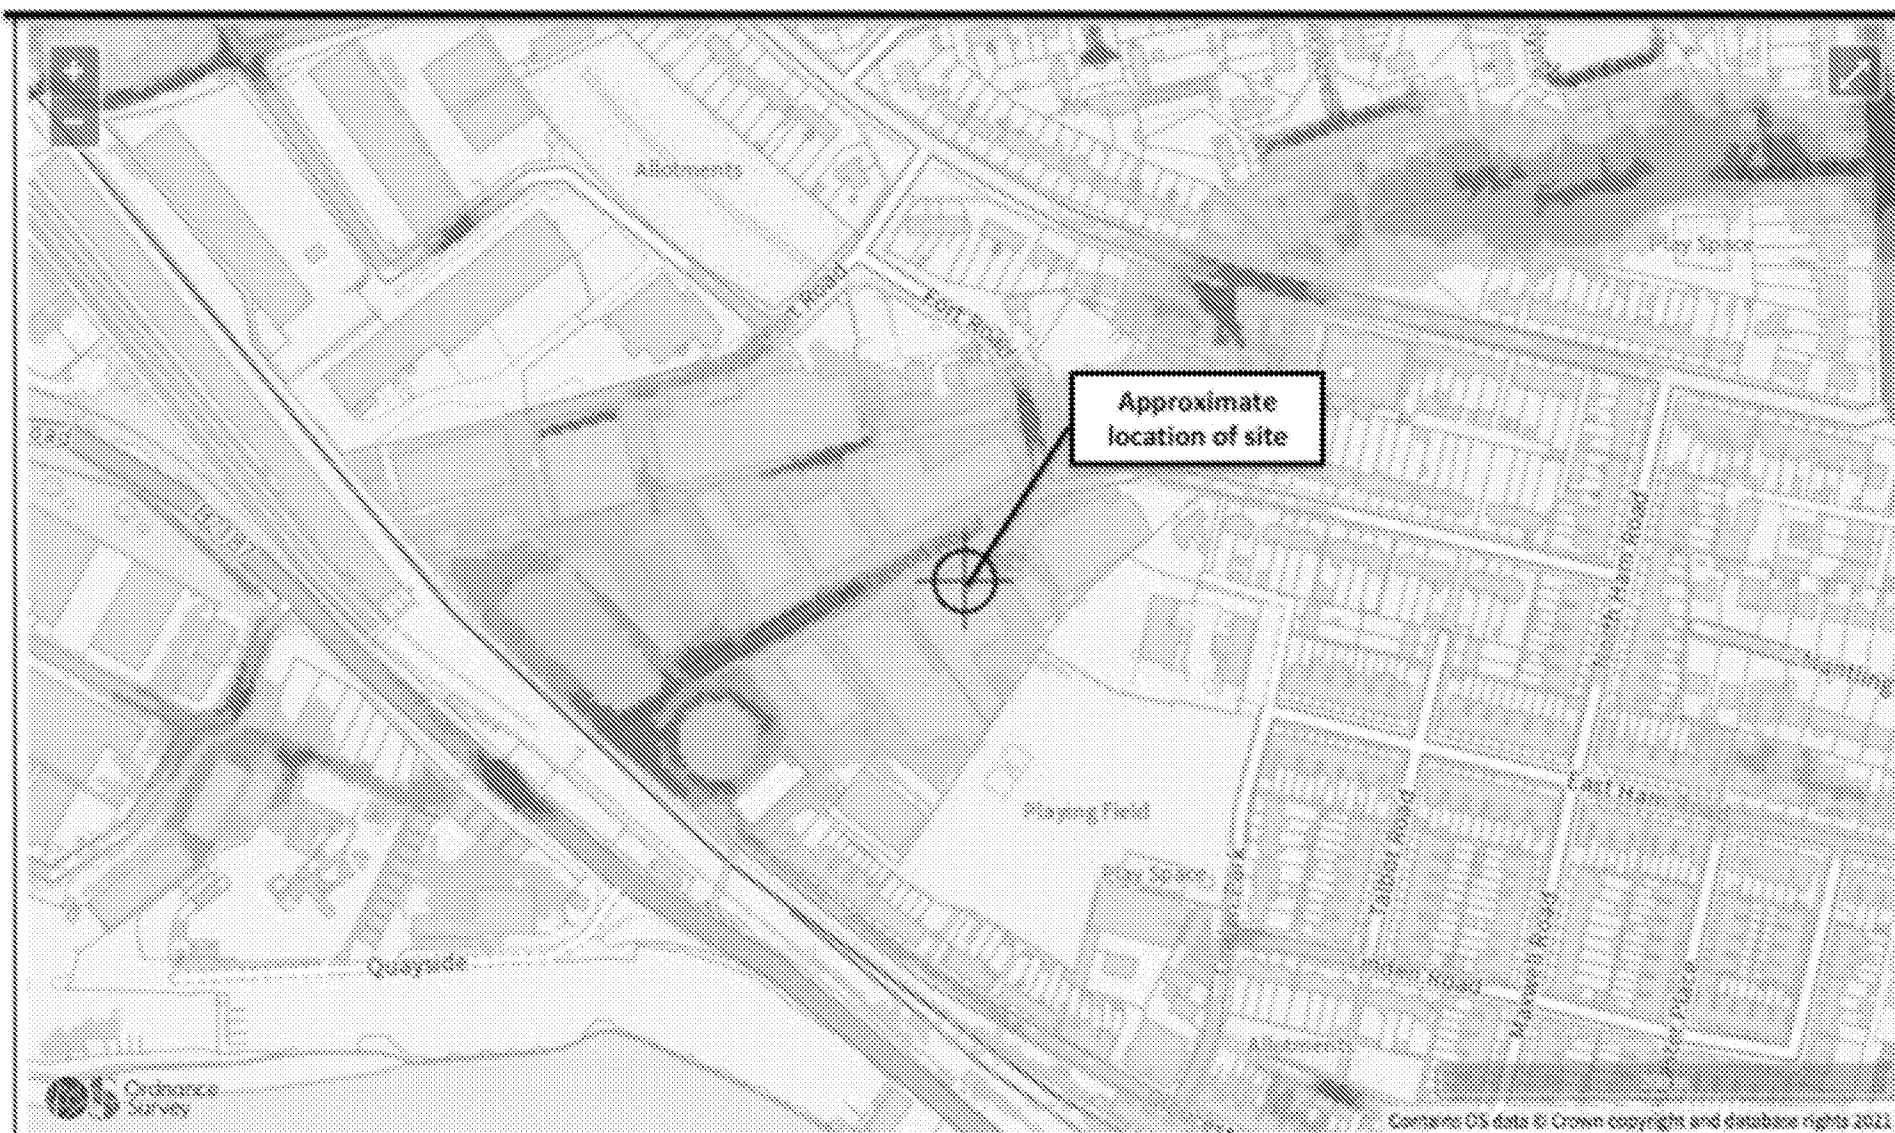



Extent of flooding from surface water







Figure 7 Environment Agency's Surface Water Flood Depth Map

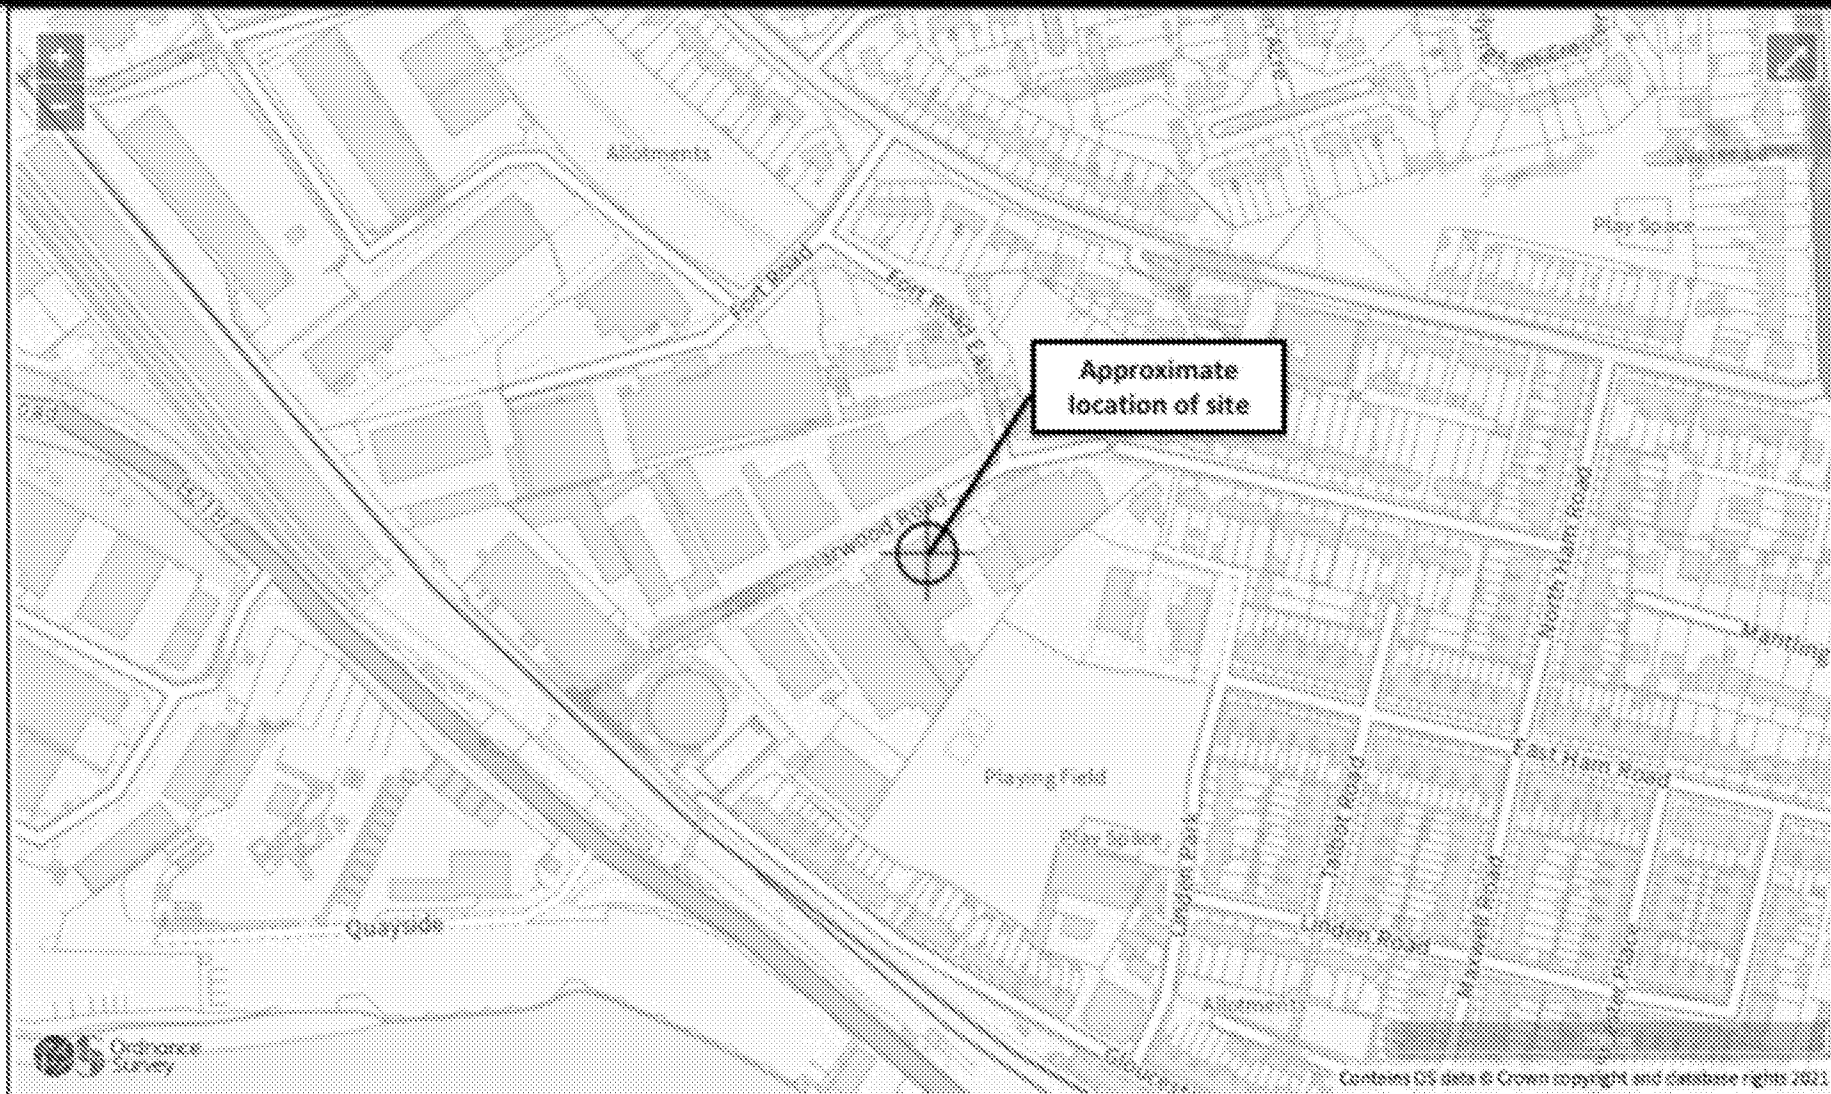

Surface water flood risk: water depth in a high risk scenario

Flood depth (millimetres)

ARUN DISTRICT COUNCIL LU/290/21/PL
 Over 900mm 300 to 900mm Below 300mm Location you selected

Figure 8 Environment Agency's Reservoir Flood Risk Map


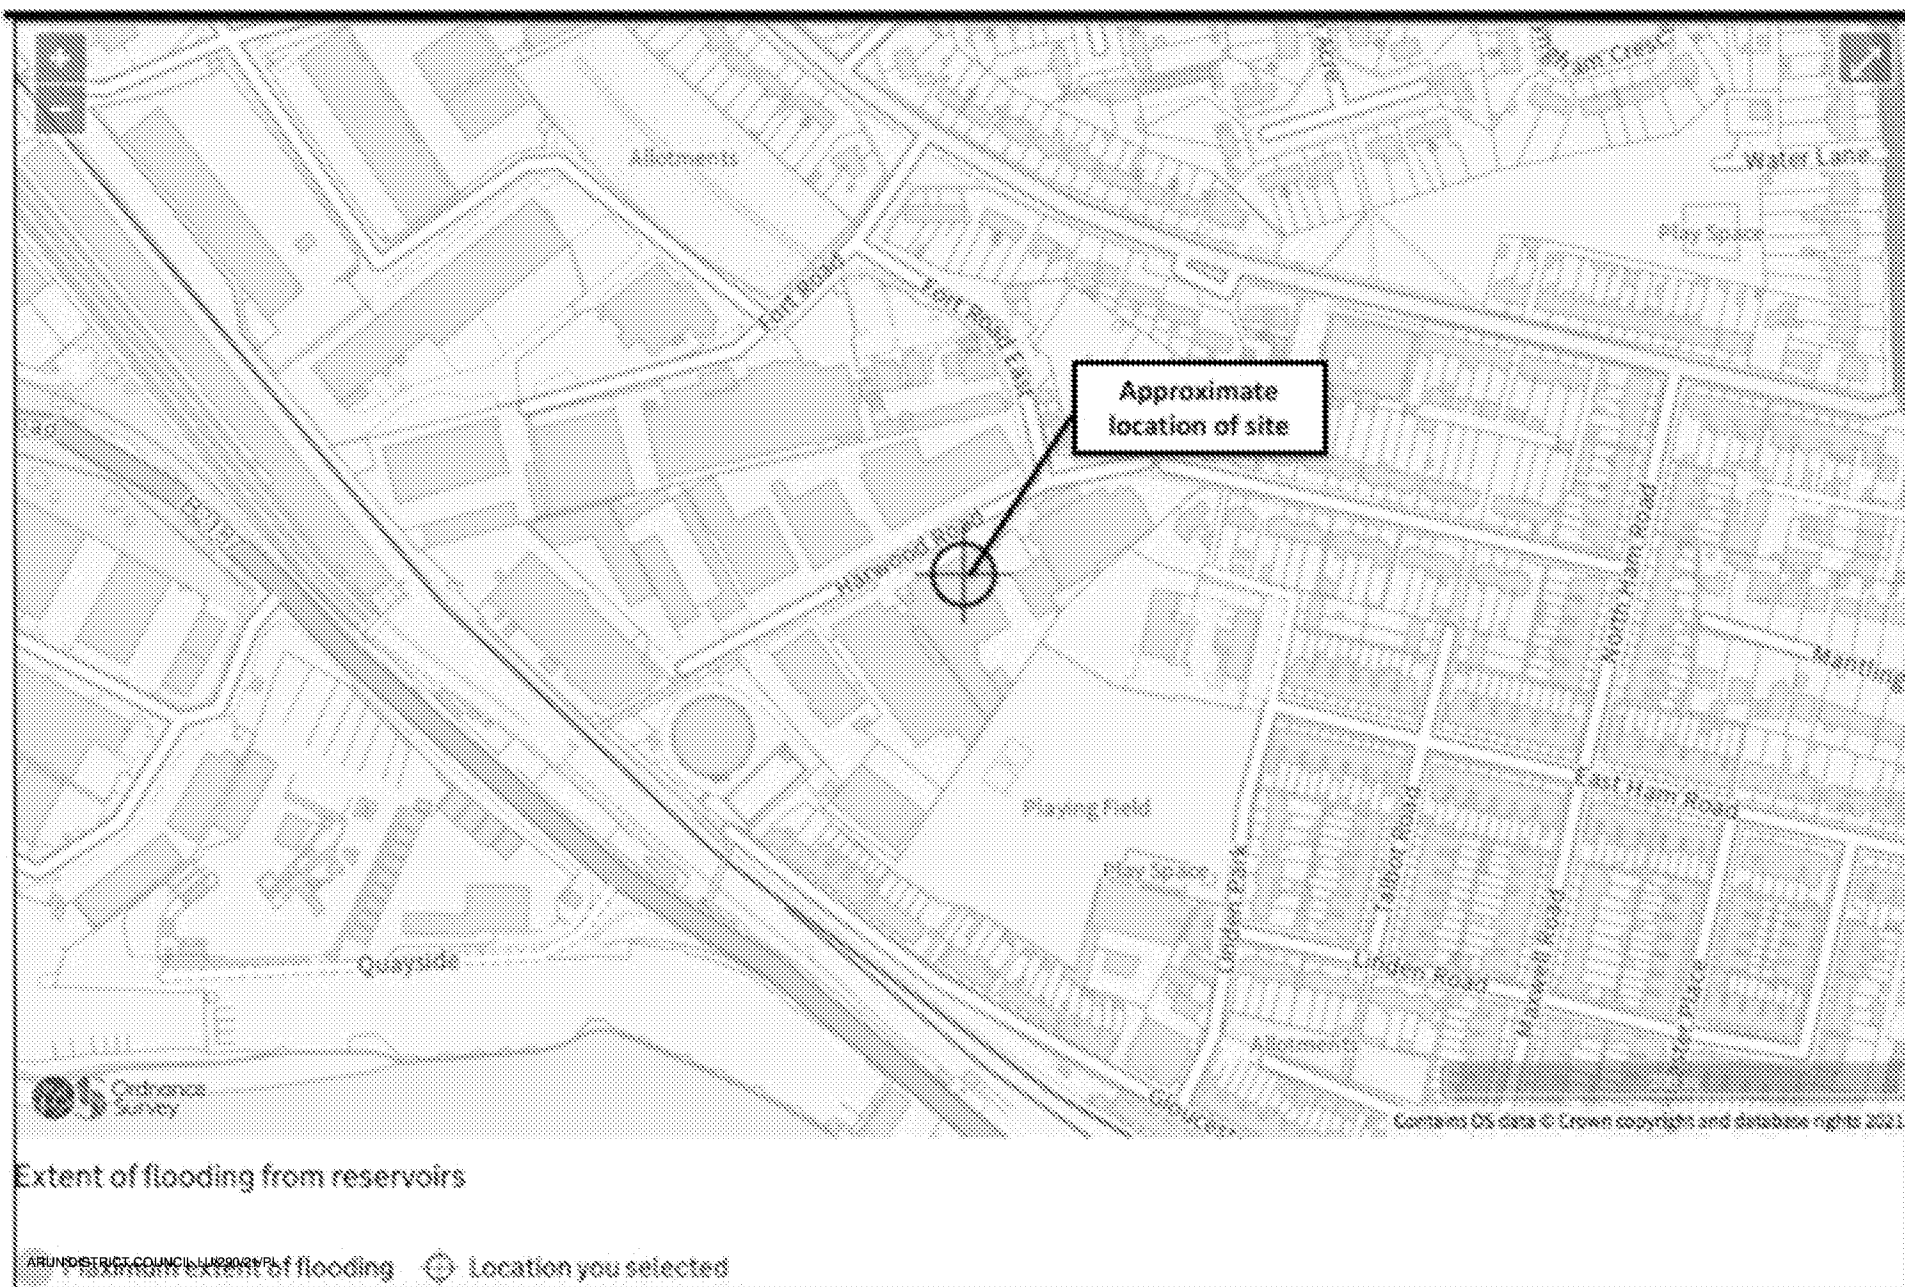


Figure 9 Environment Agency's Flood Warning Area Map




Appendix B Existing Site and Proposed Plans



Wickham Business Centre

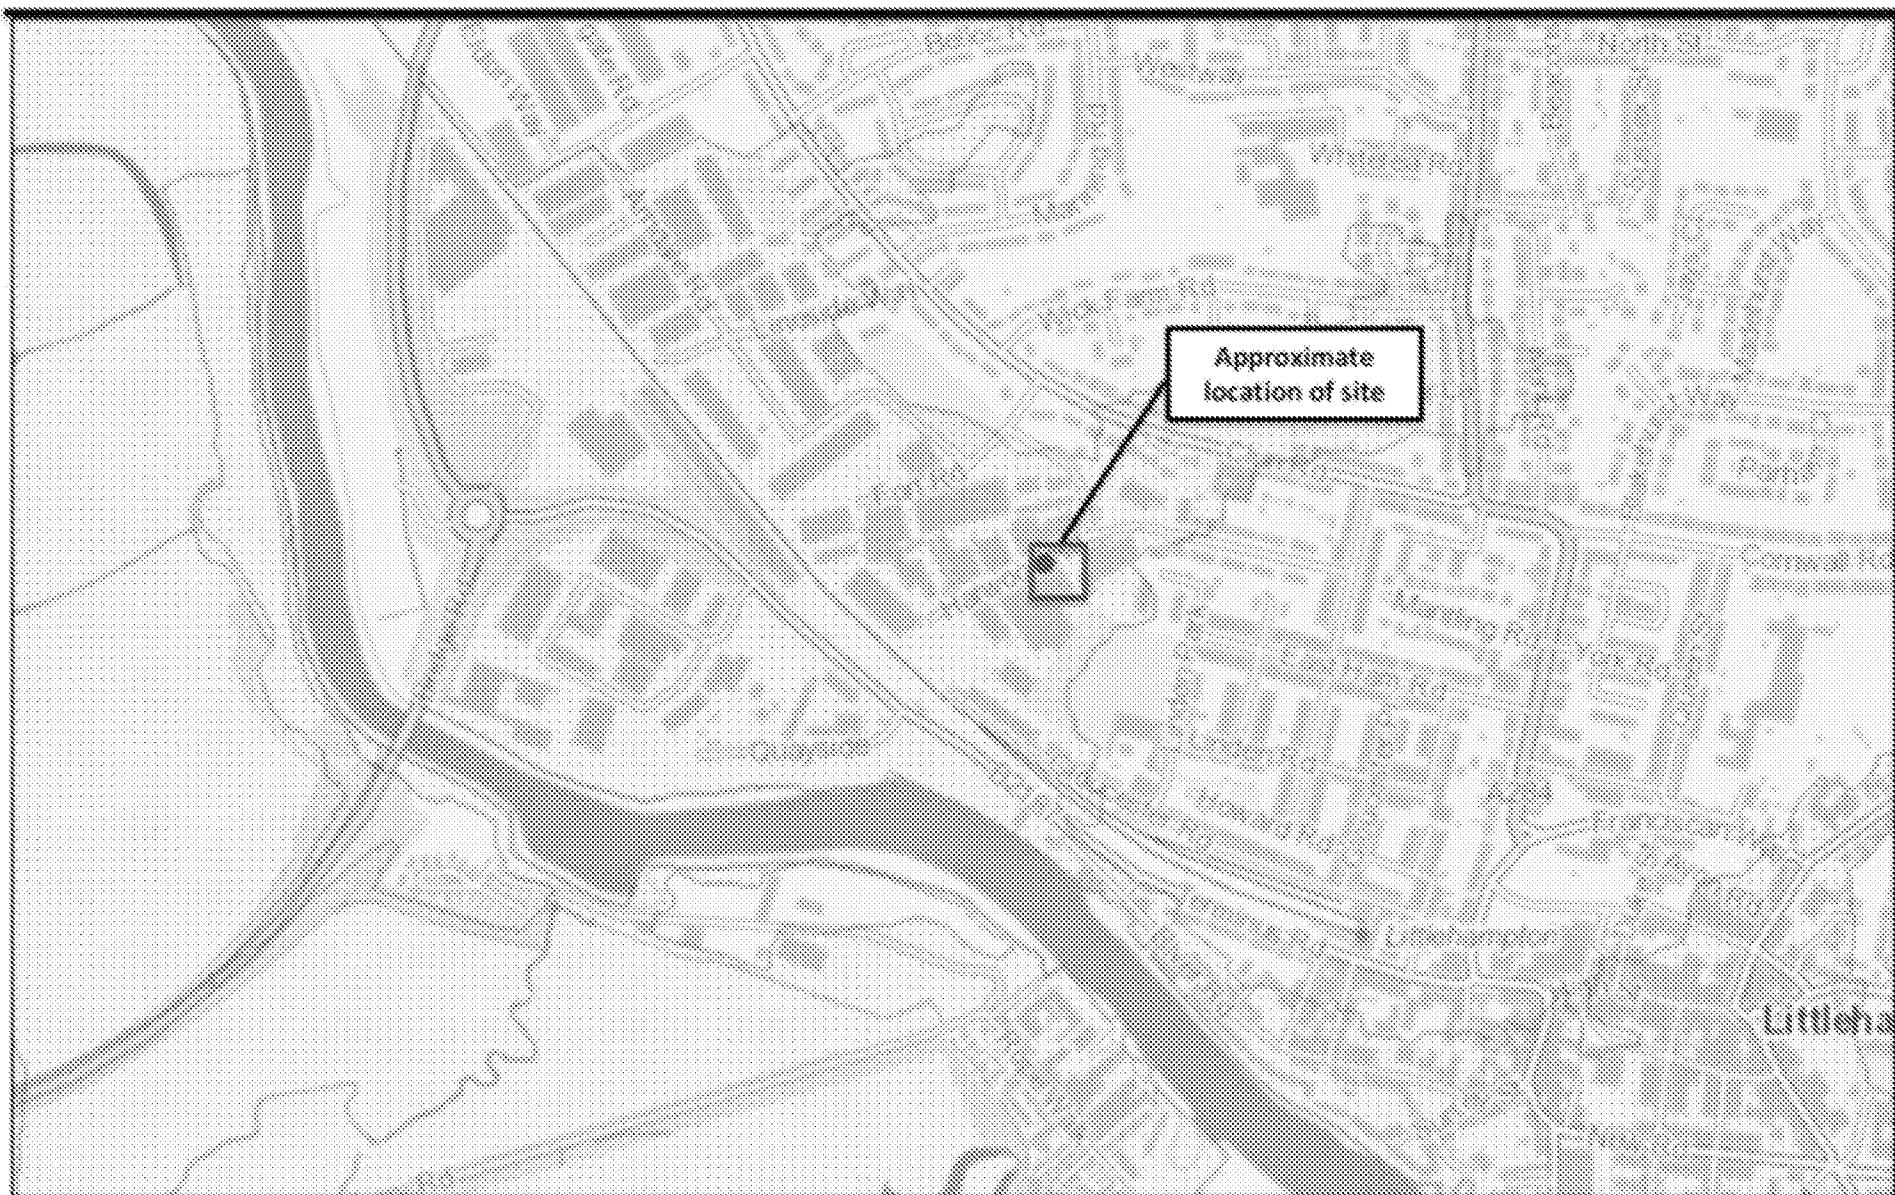

EXISTING SITE PLAN
(1:200)

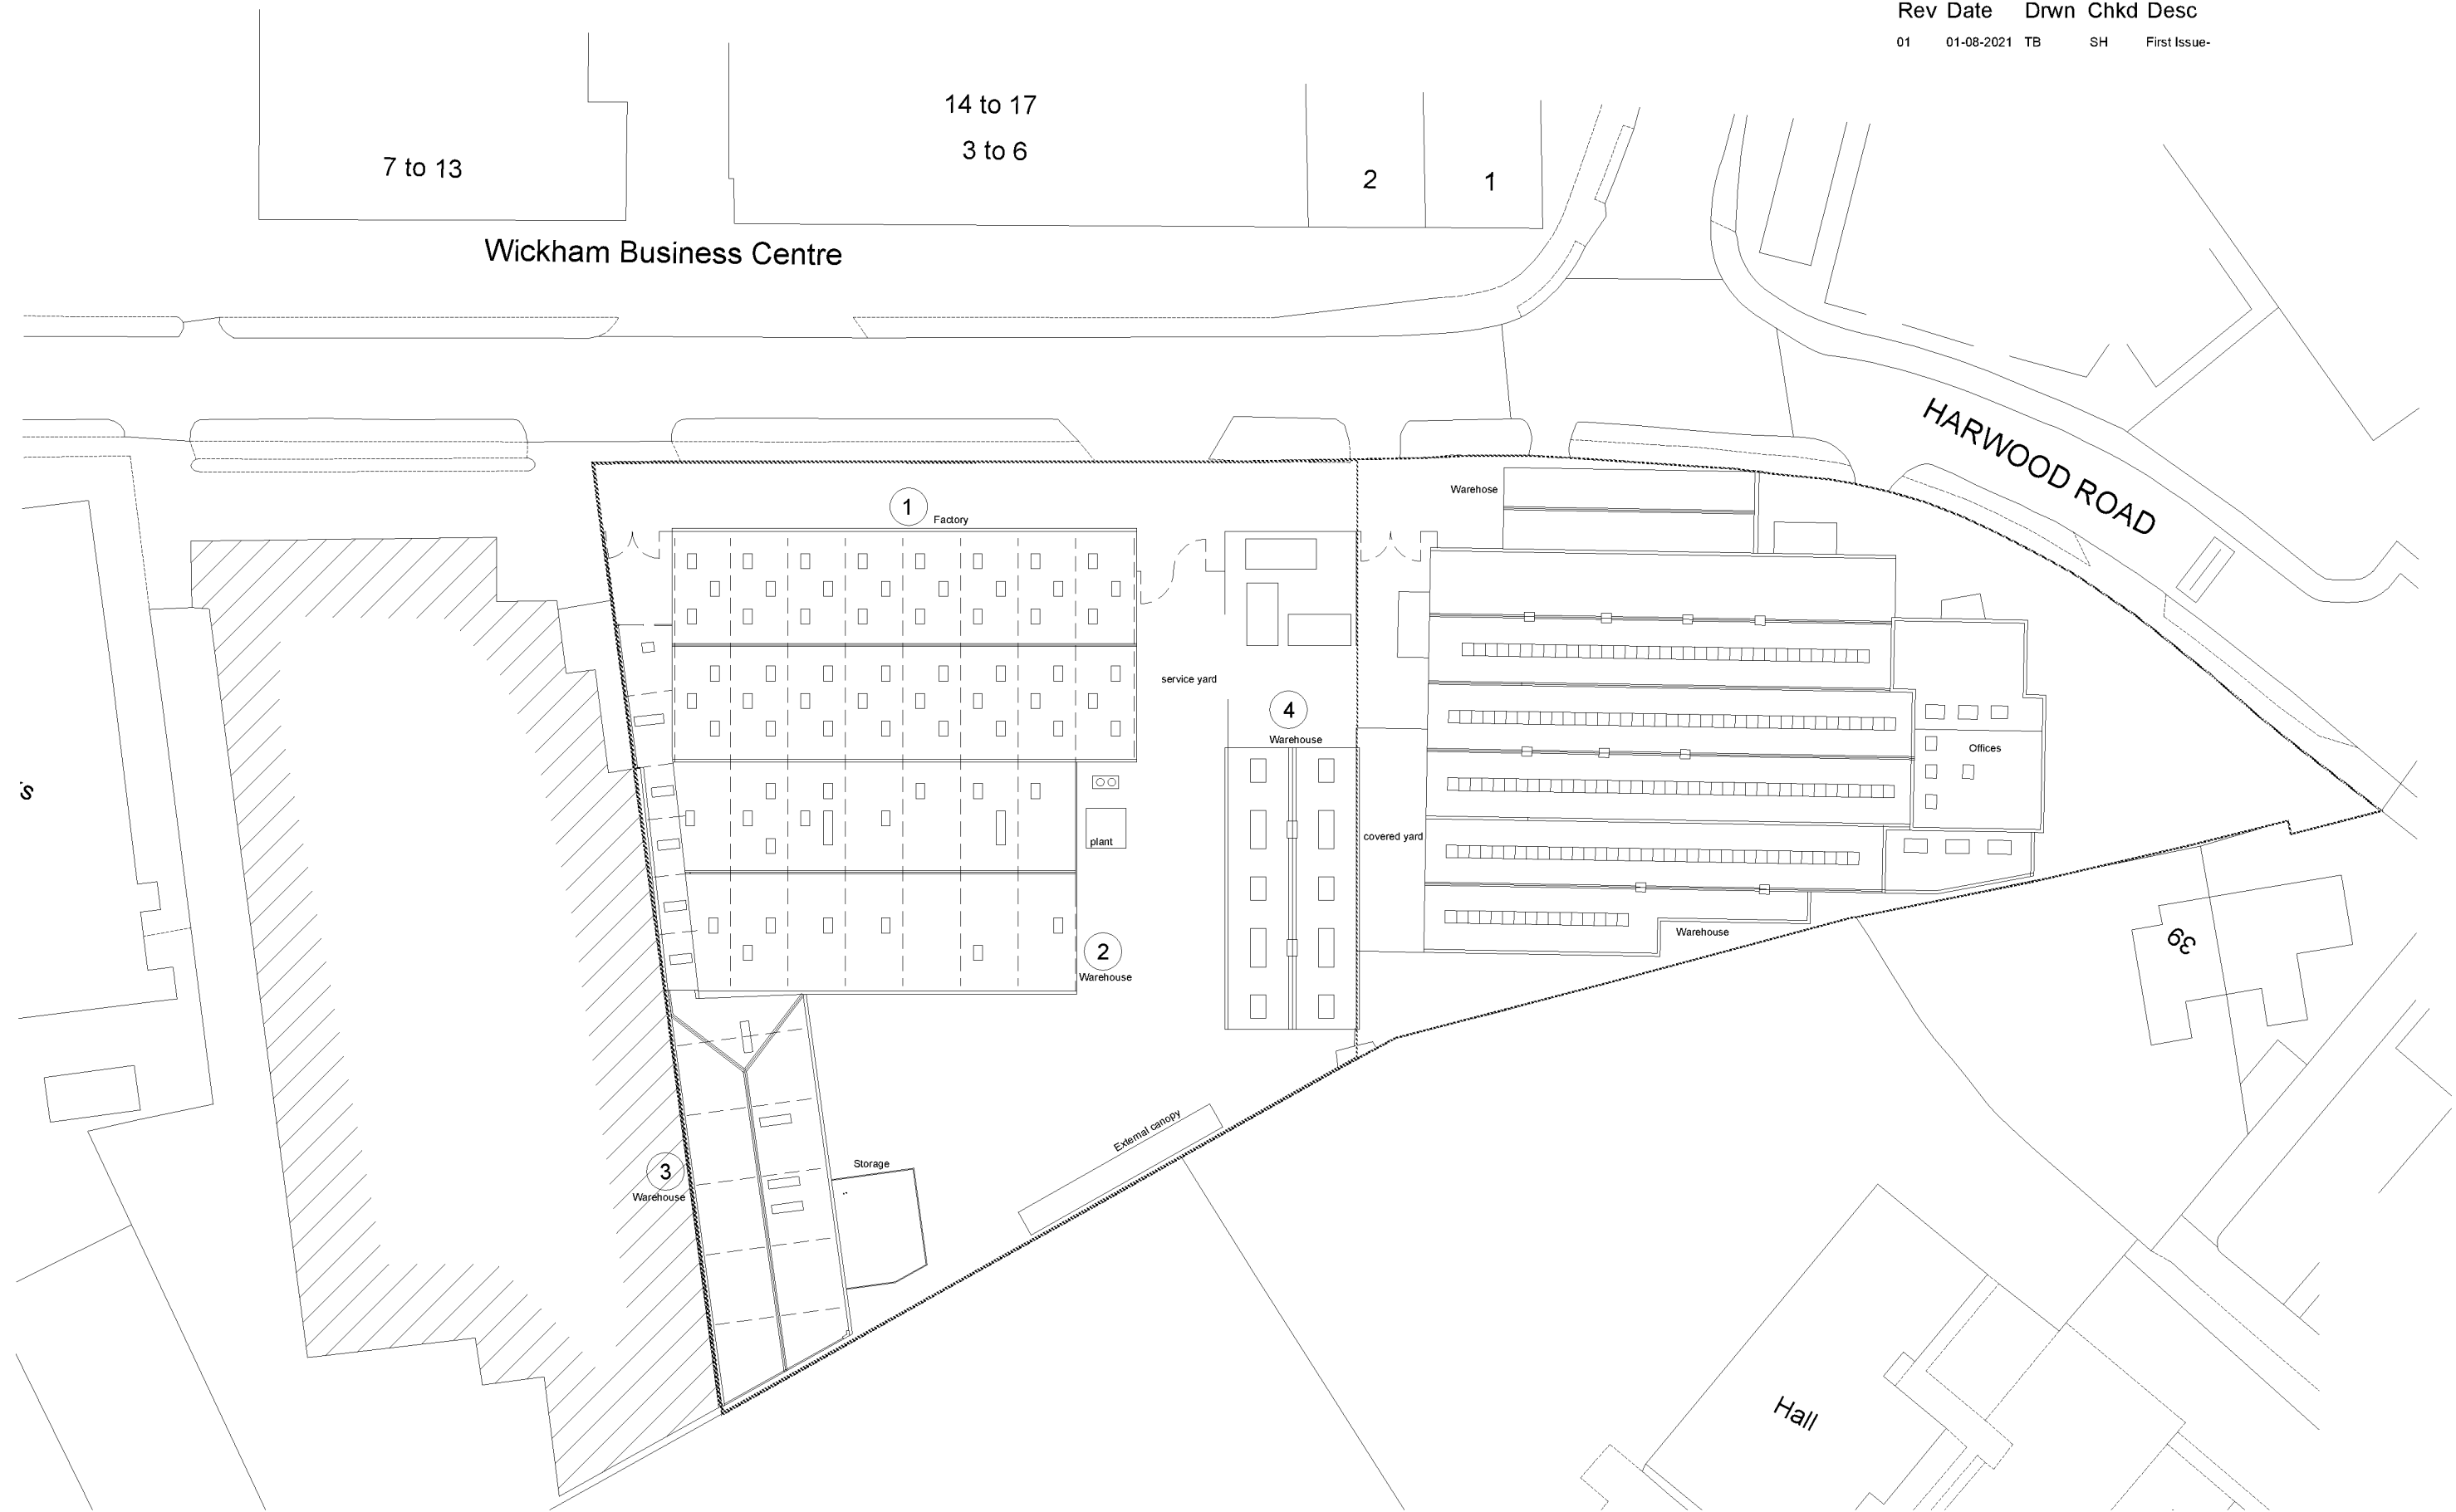

EXISTING SITE PLAN (1:500)

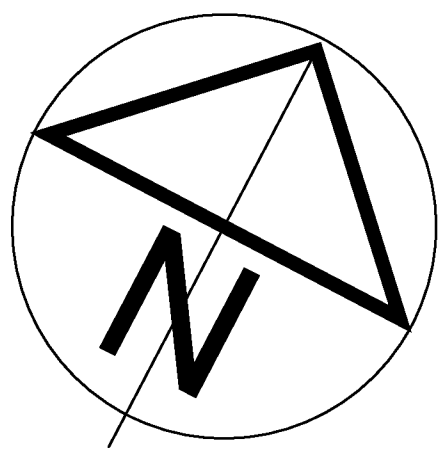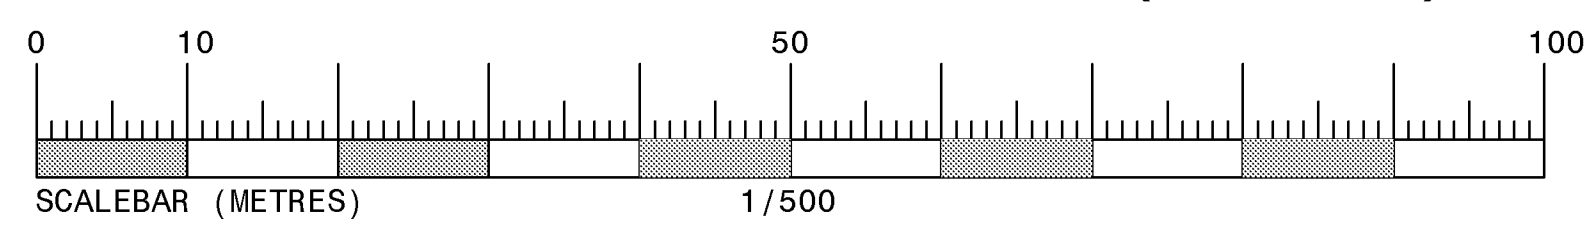


Adjacent land owned by
the applicant 2510 M²
(in blue)

Application site 3515 M²
(in red)

Combined site area =
6025 M²




EXISTING SITE LOCATION
PLAN (1:1250)

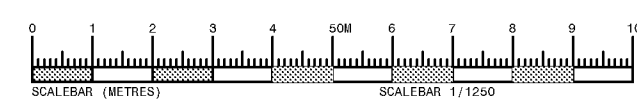


NOTE :- ALL SETTING OUT INFORMATION IS TO BE CHECKED ON SITE. THIS DRAWING IS NOT FOR CONSTRUCTION.

PROJECT TITLE	Inpress Plastics Ltd, Factory site. 1 Harwood Rd. Industrial Estate Littlehampton, West Sussex, BN17 7AU
DRAWING TITLE	Existing Site Plans
DATE	01/08/2021
SCALE	Varies at A1
DRAWN BY	TB
PROJECT NUMBER	20315
DRAWING NUMBER	02-EX-000
REVISION	01
STATUS	For information

Wickham Business Centre

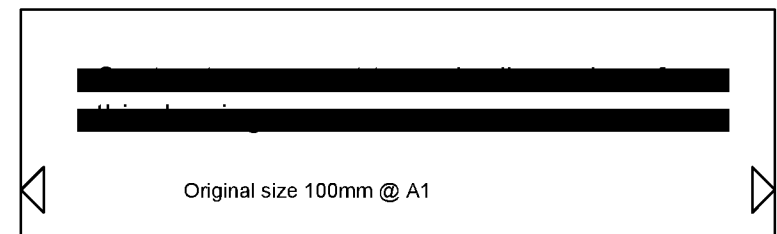

Rev	Date	Drwn	Chkd	Desc
01	01-08-2021	TB	SH	First Issue-

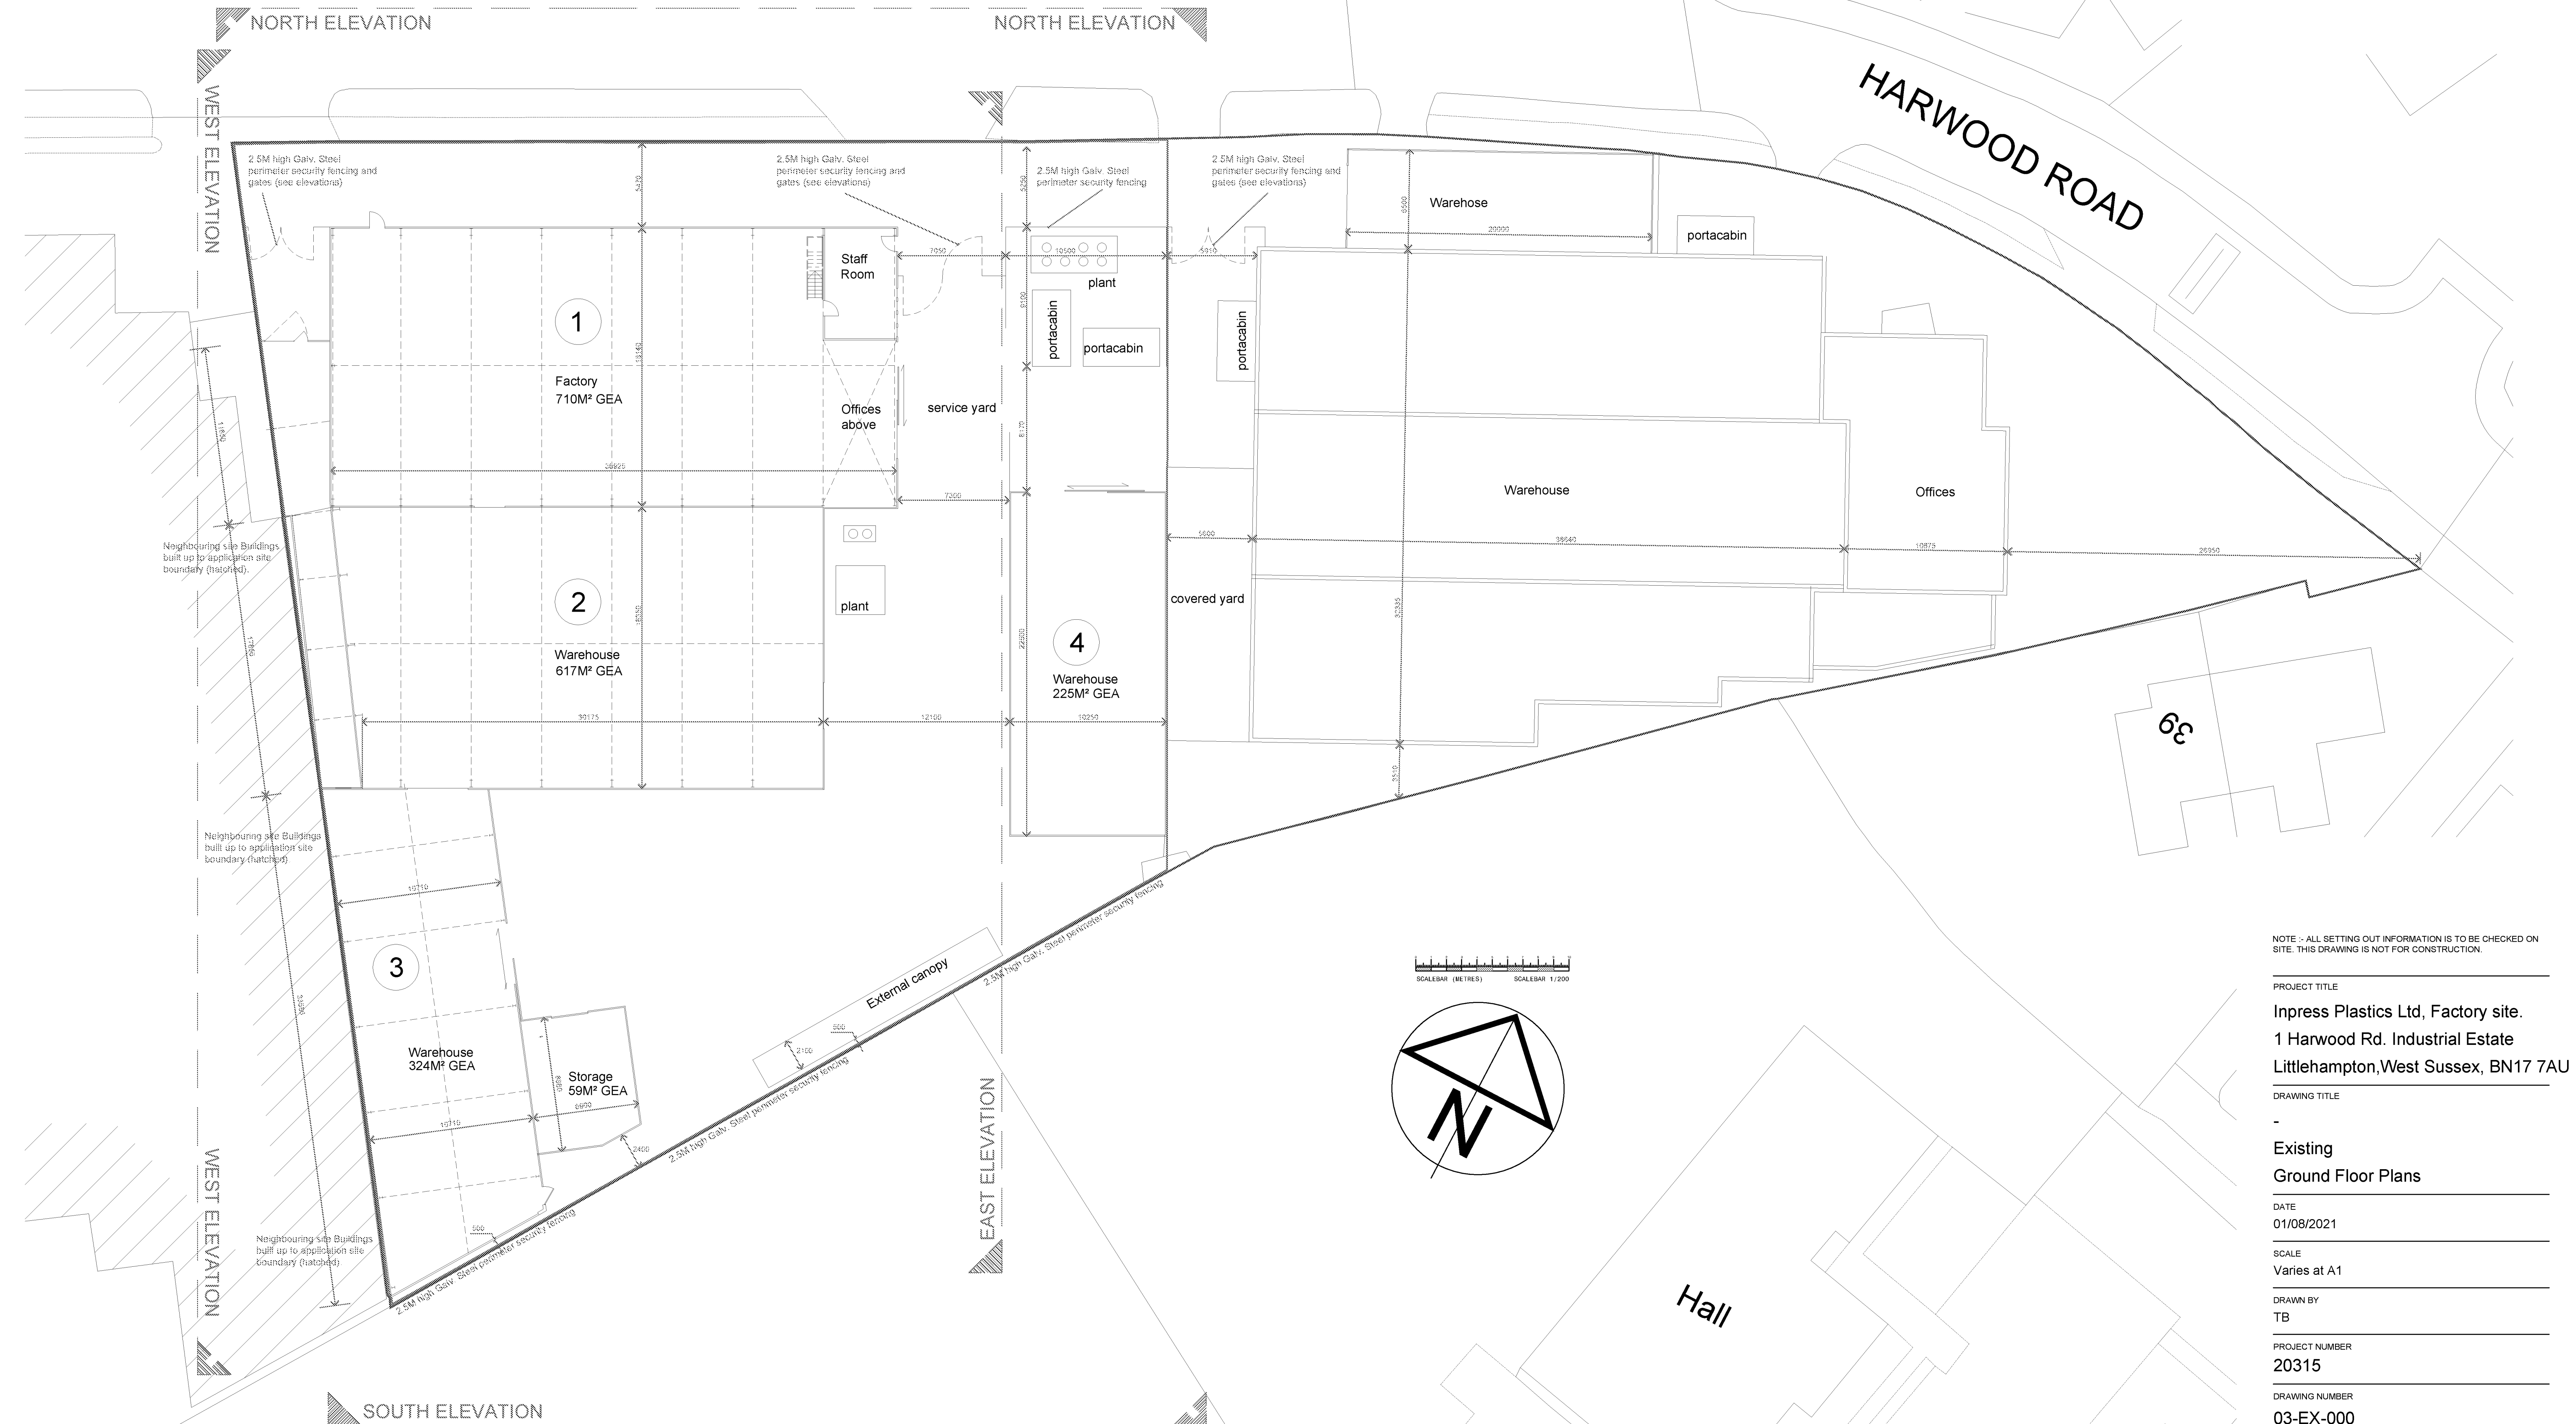

NOTE :- ALL SETTING OUT INFORMATION IS TO BE CHECKED ON SITE. THIS DRAWING IS NOT FOR CONSTRUCTION.

PROJECT TITLE

Inpress Plastics Ltd, Factory site.

1 Harwood Rd. Industrial Estate

Littlehampton, West Sussex, BN17 7AU

DRAWING TITLE

Existing

Ground Floor Plans

DATE
01/08/2021

SCALE
Varies at A1

DRAWN BY
TB


PROJECT NUMBER
20315

DRAWING NUMBER
03-EX-000


REVISION
01

STATUS
For information

Wickham Business Centre

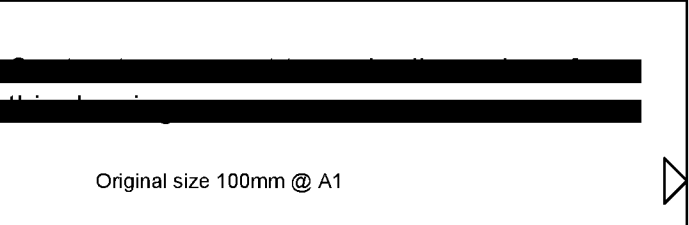

Rev	Date	Drwn	Chkd	Desc
01	01-08-2021	TB	SH	First Issue

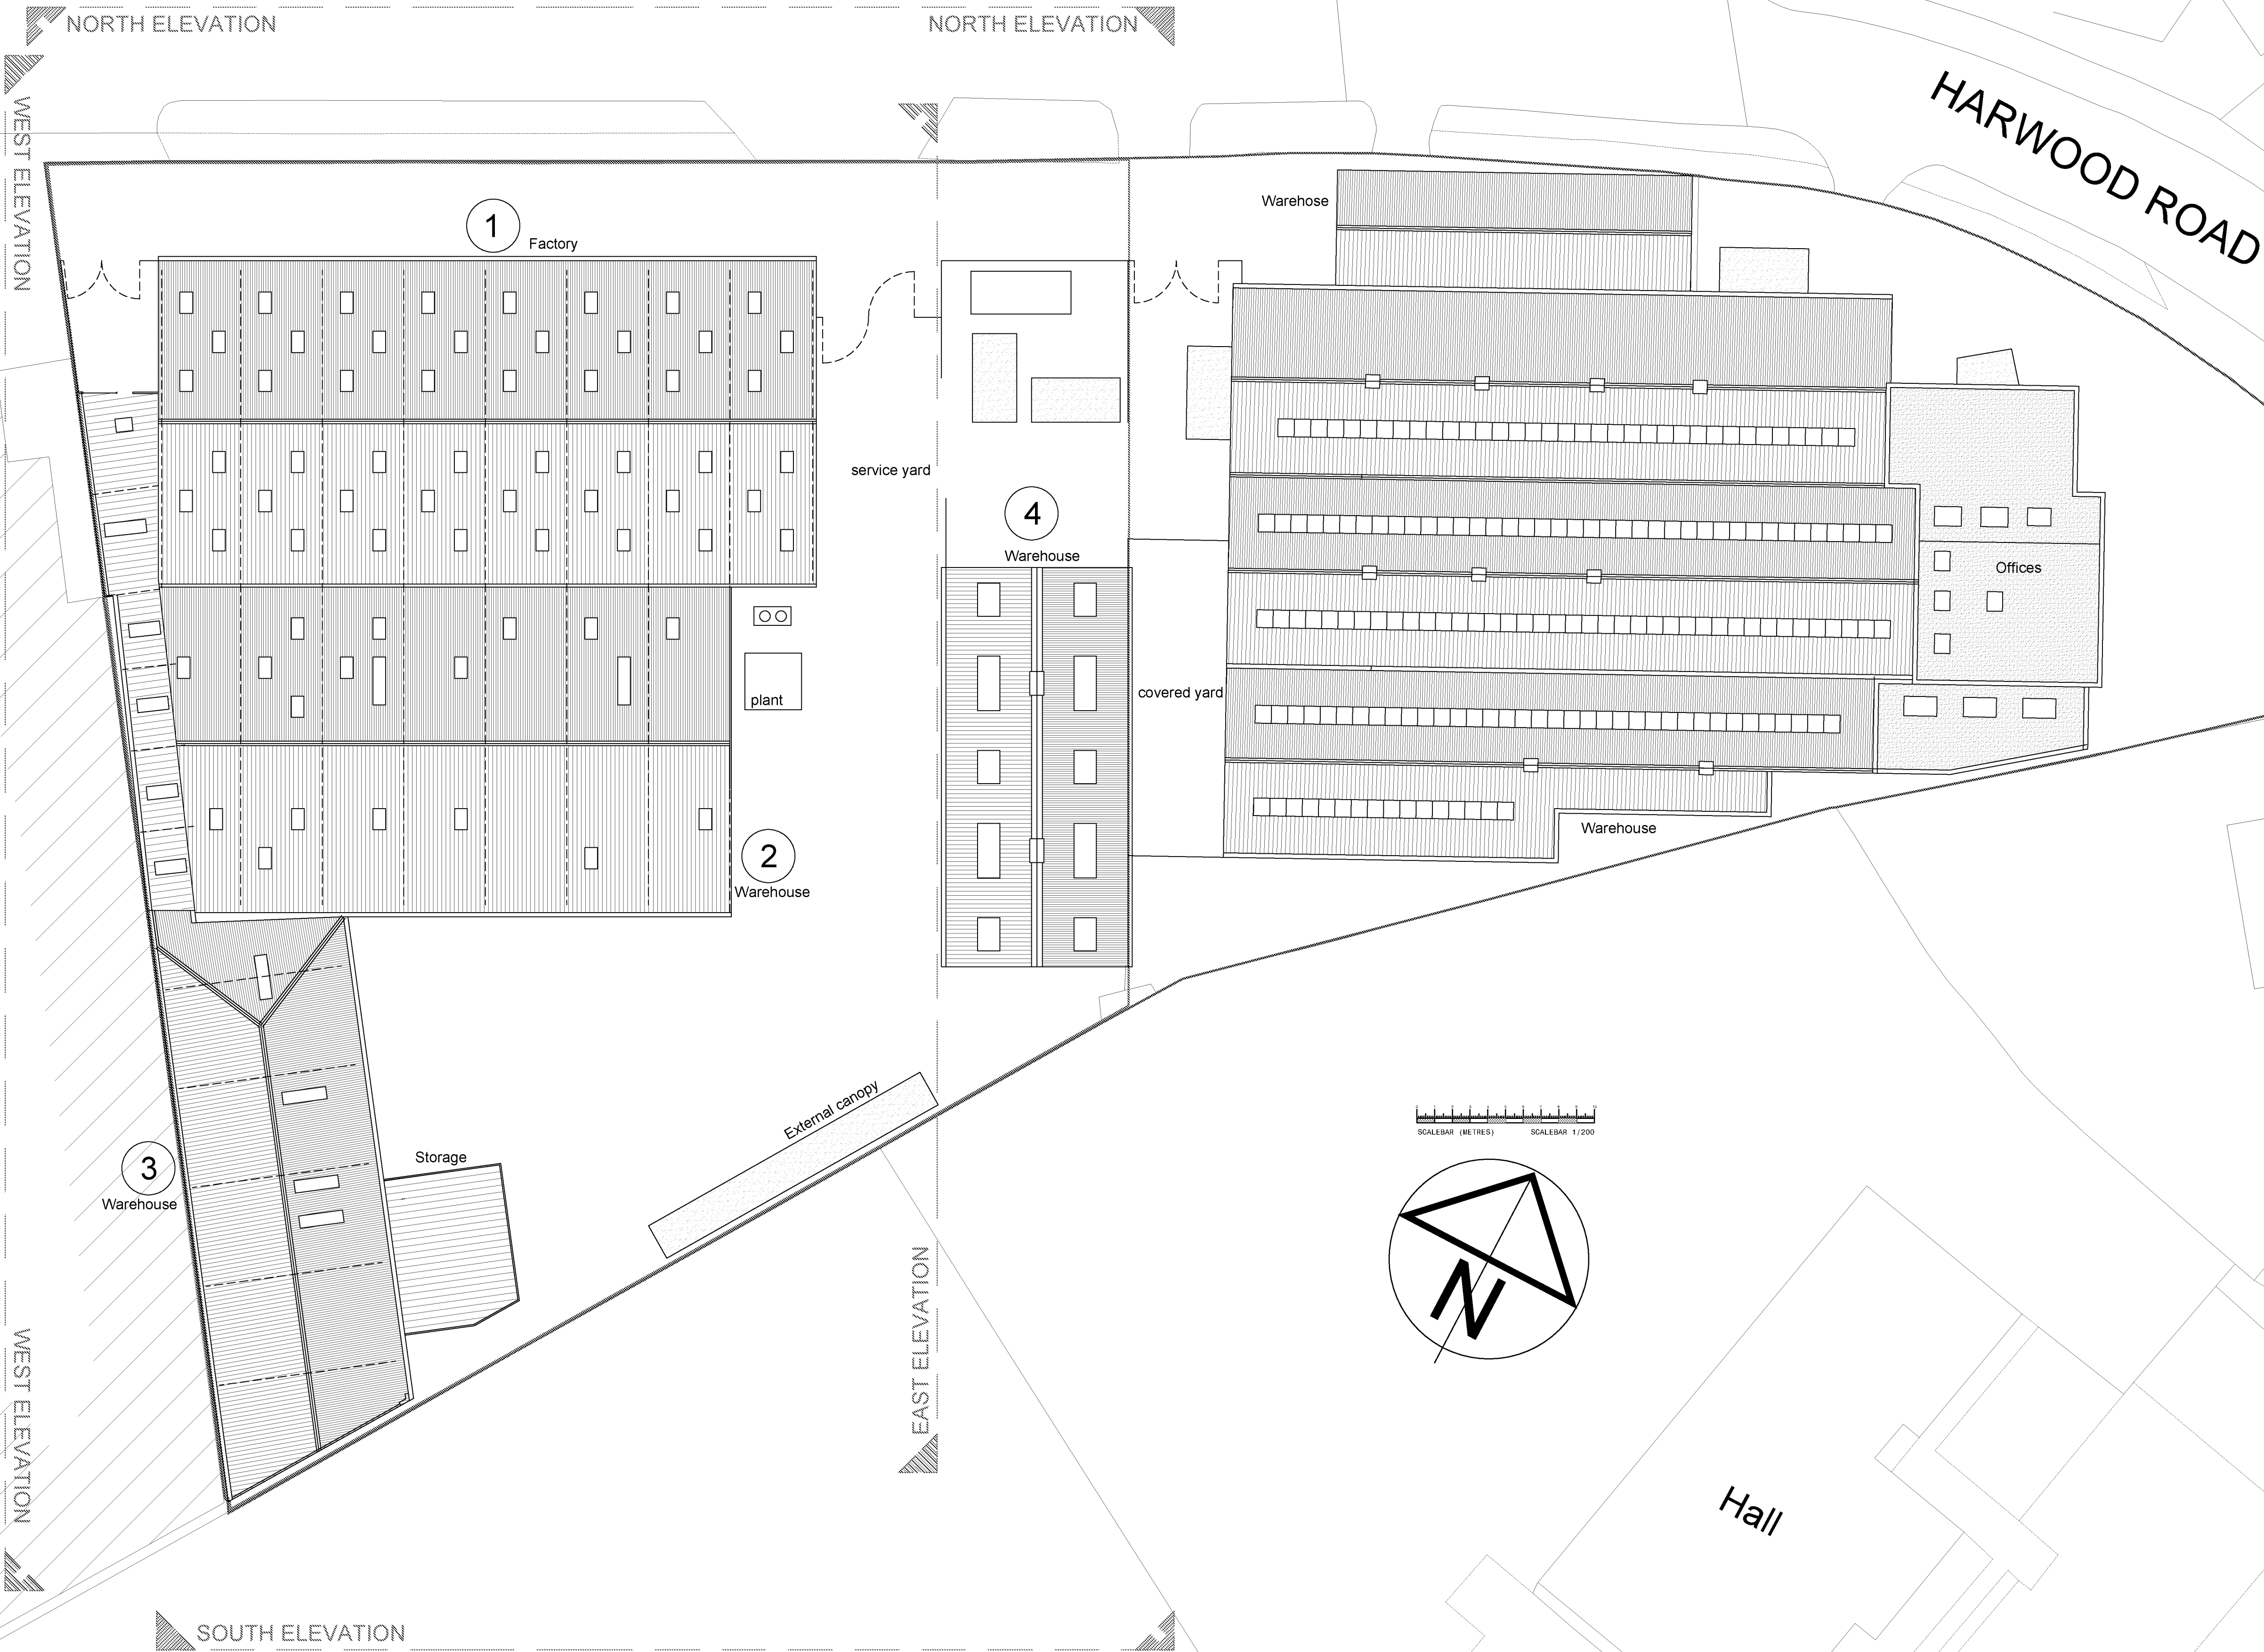

NOTE - ALL SETTING OUT INFORMATION IS TO BE CHECKED ON SITE. THIS DRAWING IS NOT FOR CONSTRUCTION.

PROJECT TITLE

Inpress Plastics Ltd, Factory site.
1 Harwood Rd. Industrial Estate
Littlehampton, West Sussex, BN17 7AU

DRAWING TITLE

Existing
Roof Plans

DATE
01/08/2021

SCALE
Varies at A1

DRAWN BY
TB

PROJECT NUMBER
20315

DRAWING NUMBER
03-EX-002

REVISION
01

STATUS
For information

Wickham Business Centre

Original size 100mm @ A1

Rev

Date

Drwn

Chkd

Desc


01

01-08-2021

TB

SH

First Issue

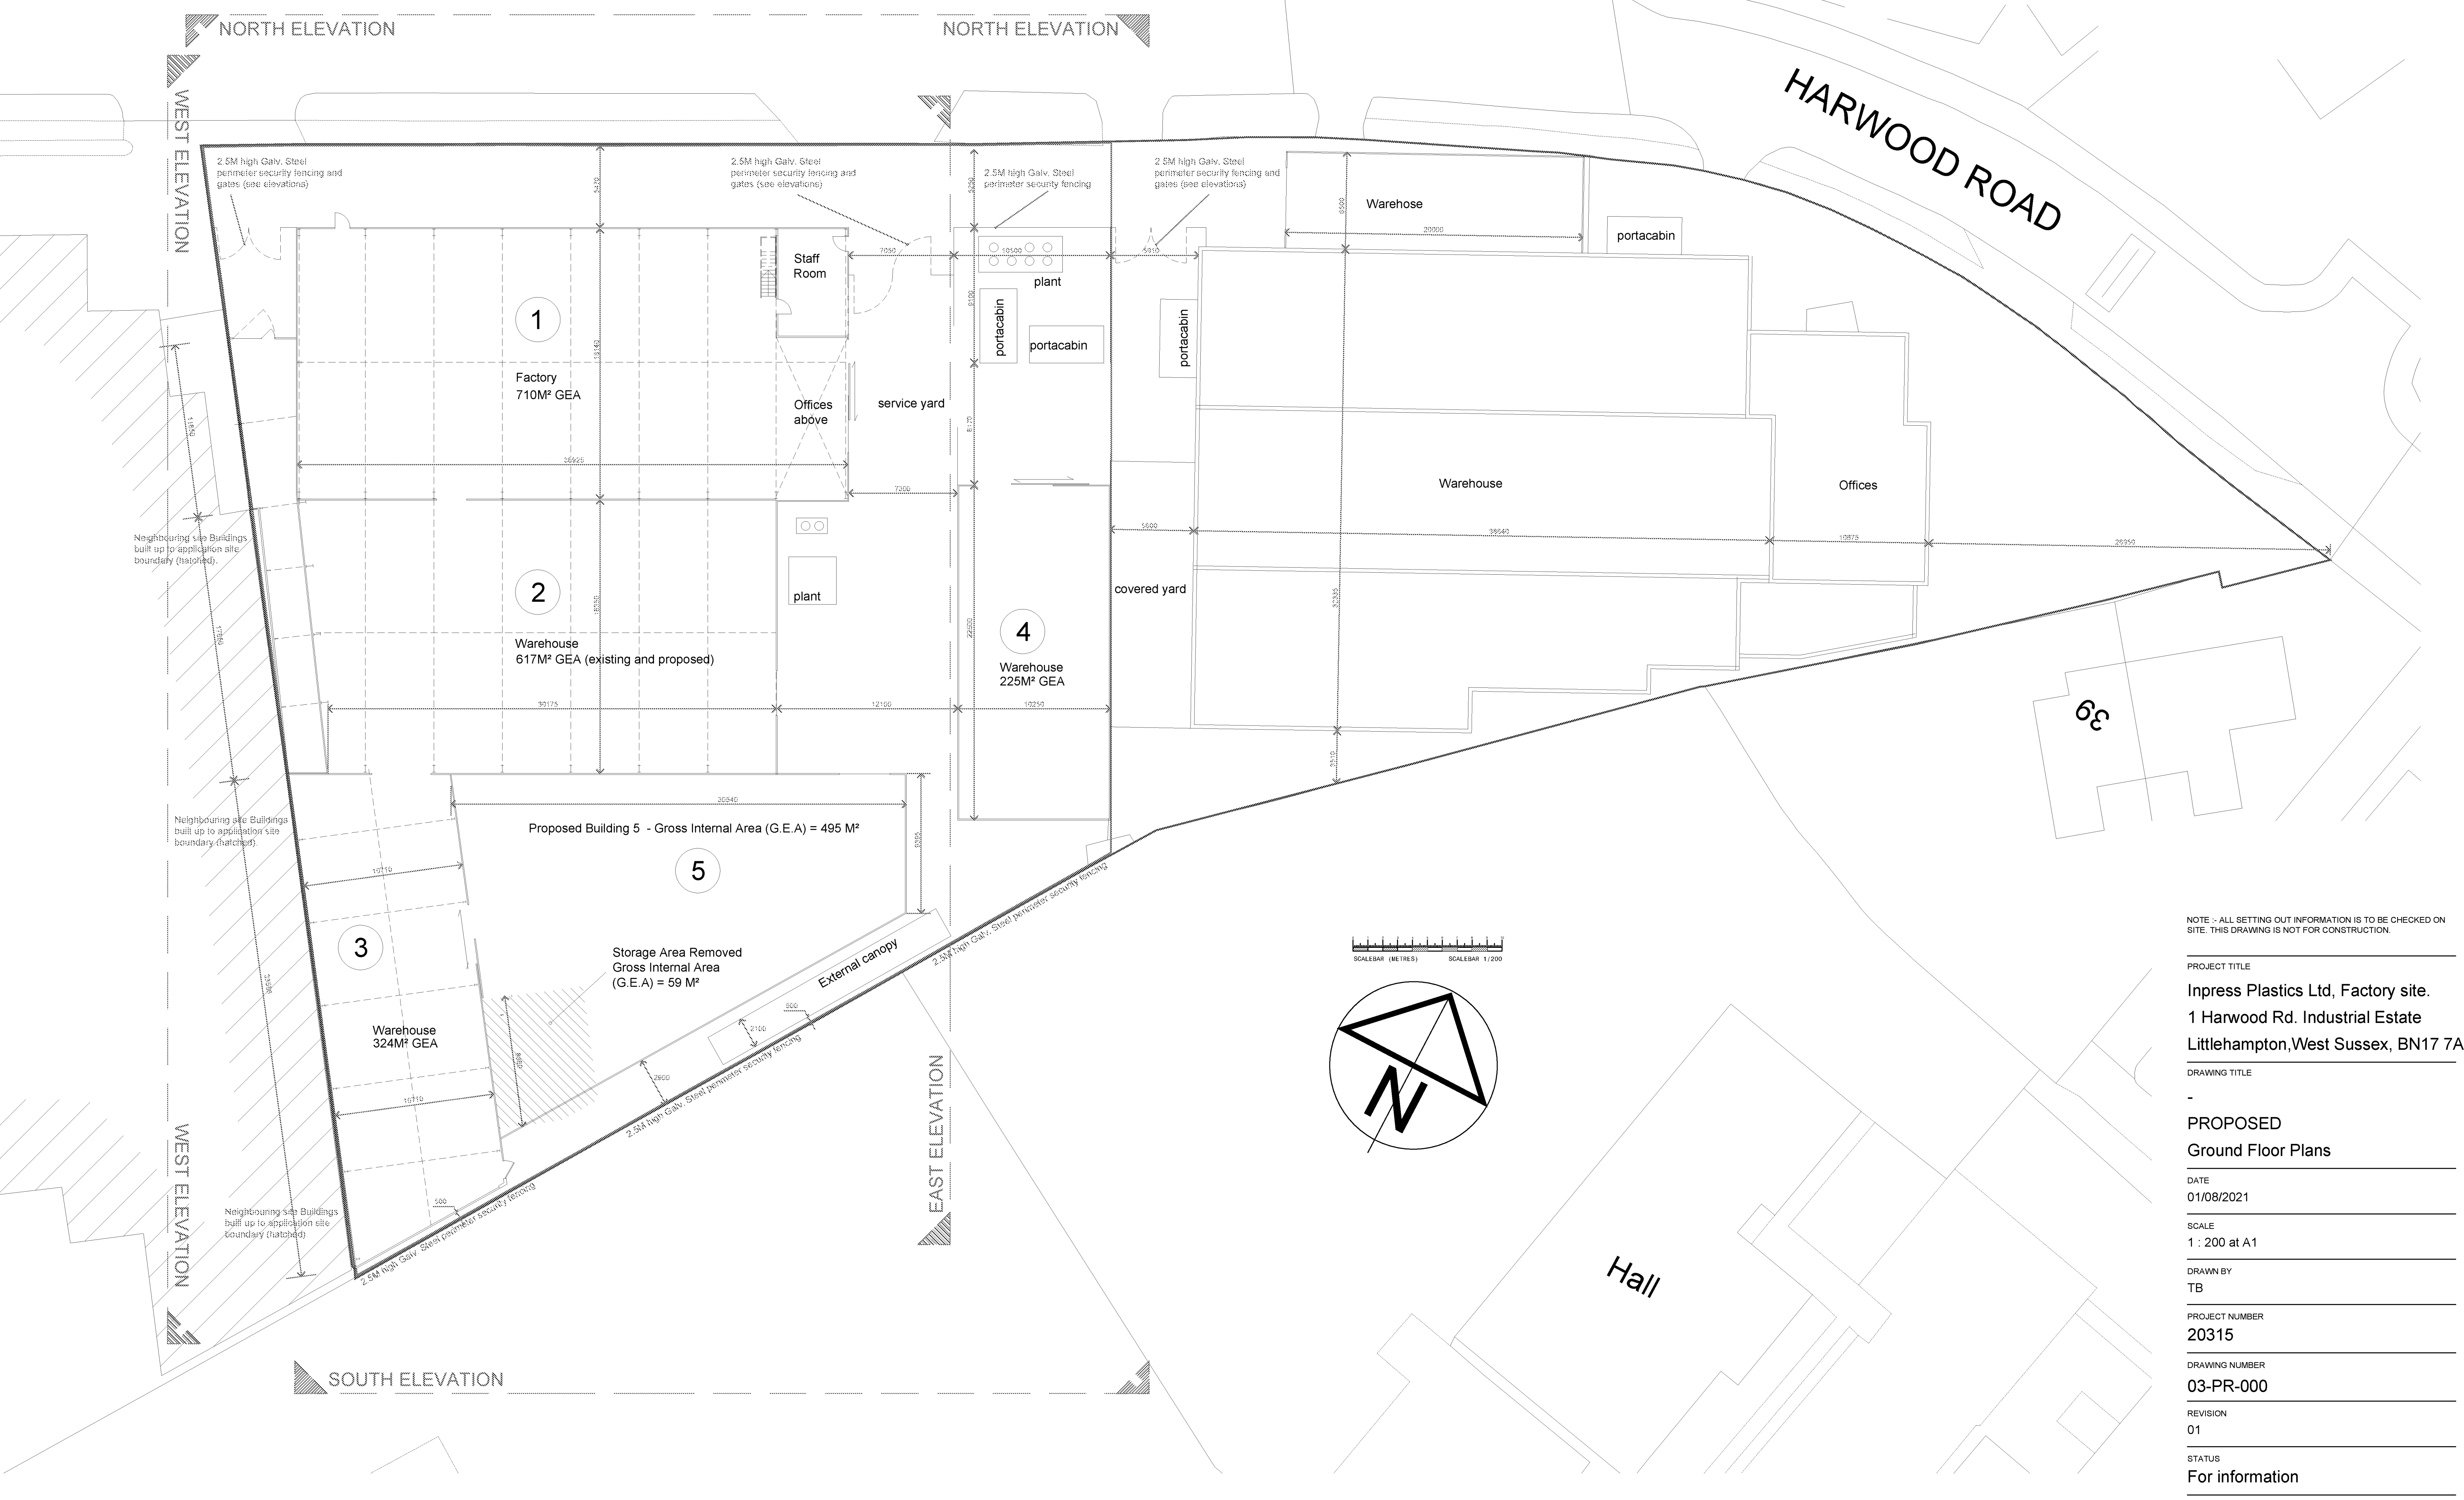

NOTE :- ALL SETTING OUT INFORMATION IS TO BE CHECKED ON SITE. THIS DRAWING IS NOT FOR CONSTRUCTION.

PROJECT TITLE
Inpress Plastics Ltd, Factory site.
1 Harwood Rd. Industrial Estate
Littlehampton,West Sussex, BN17 7AU
DRAWING TITLE
-
PROPOSED
Ground Floor Plans
DATE
01/08/2021
SCALE
1 : 200 at A1
DRAWN BY
TB
PROJECT NUMBER
20315
DRAWING NUMBER
03-PR-000
REVISION
01
STATUS
For information

Wickham Business Centre

Original size 100mm @ A1

Rev

Date

Drwn

Chkd

Desc

01

01-08-2021

TB


SH

First Issue-







NOTE - ALL SETTING OUT INFORMATION IS TO BE CHECKED ON SITE. THIS DRAWING IS NOT FOR CONSTRUCTION.

PROJECT TITLE	
Inpress Plastics Ltd, Factory site.	
1 Harwood Rd. Industrial Estate	
Littlehampton, West Sussex, BN17 7AU	
DRAWING TITLE	
-	
Proposed	
Roof Plans	
DATE	
01/08/2021	
SCALE	
1 to 200 at A1	
DRAWN BY	
TB	
PROJECT NUMBER	
20315	
DRAWING NUMBER	
03-PR-002	
REVISION	
01	
STATUS	
For information	

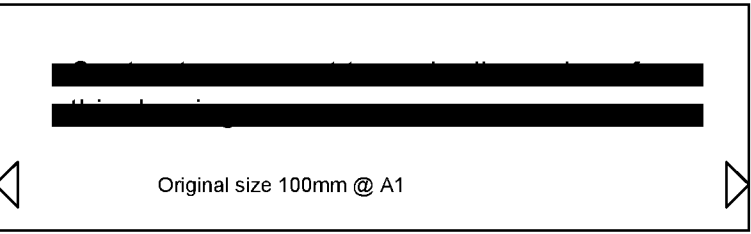

Rev	Date	Drwn	Chkd	Desc
01	01-08-2021	TB	SH	First Issue

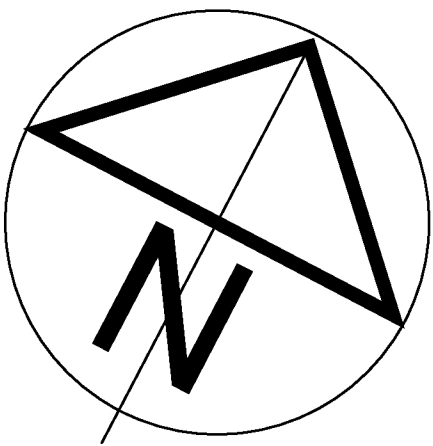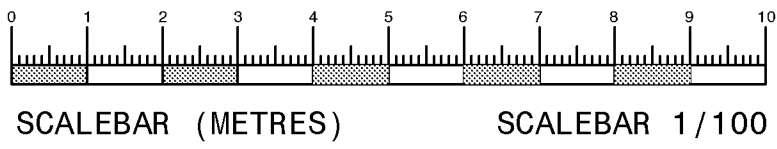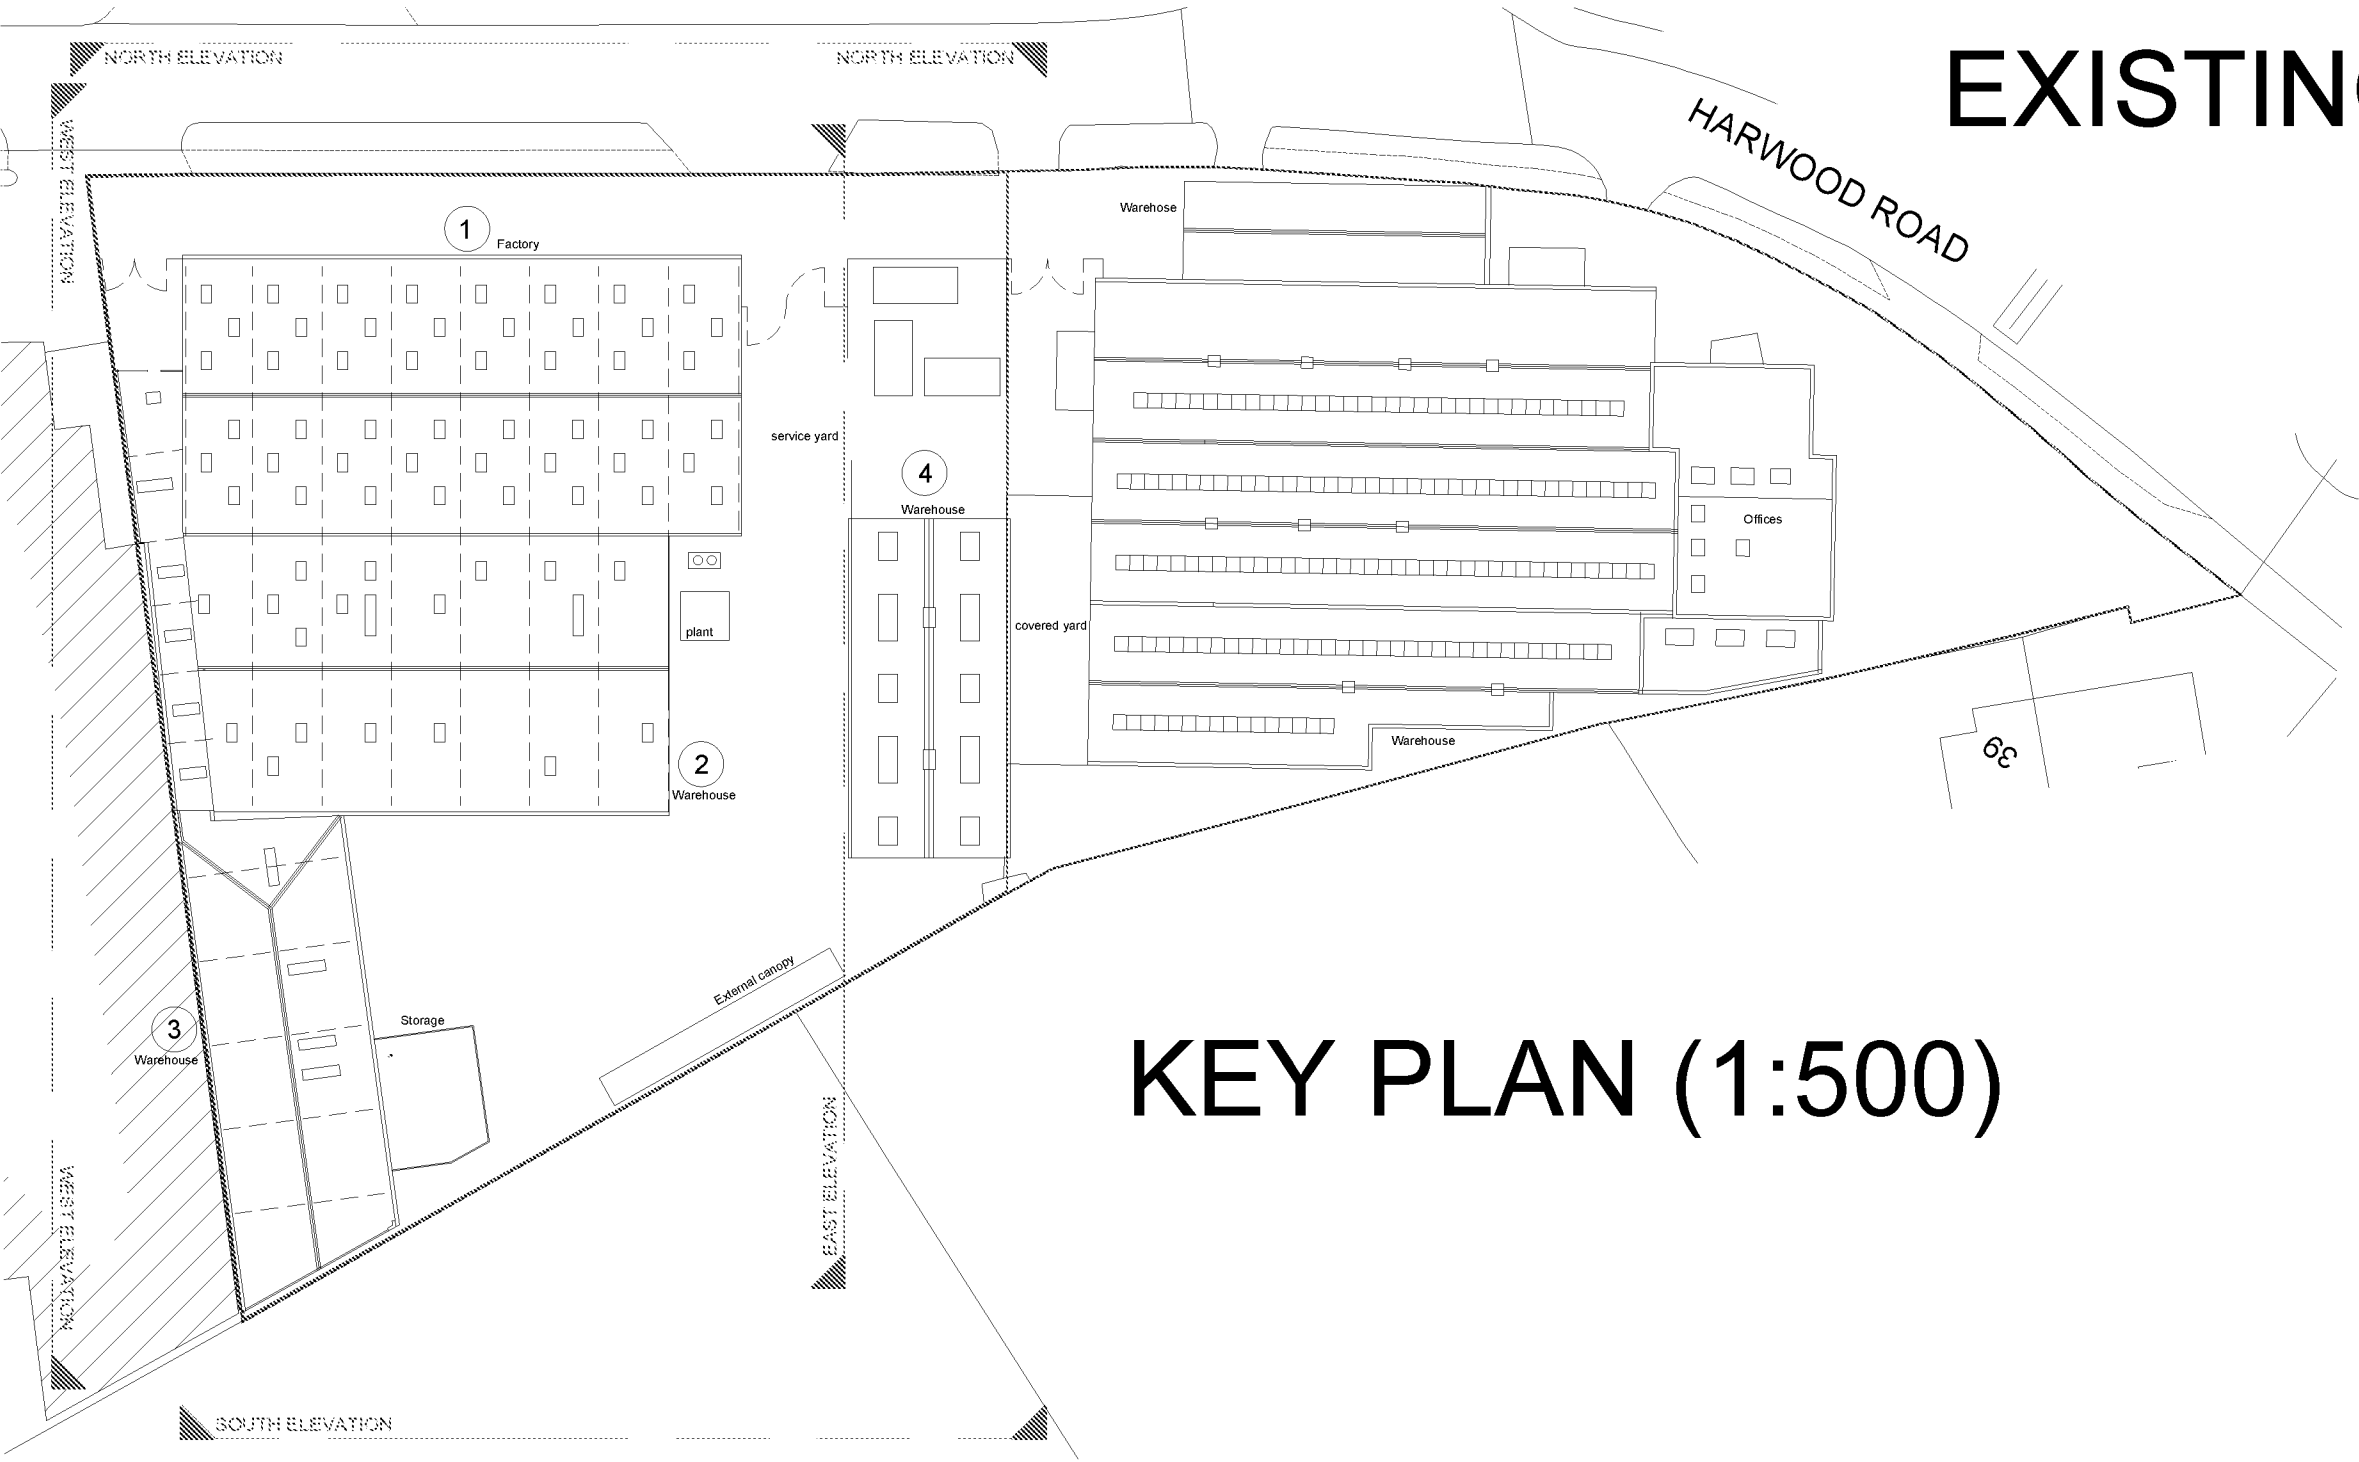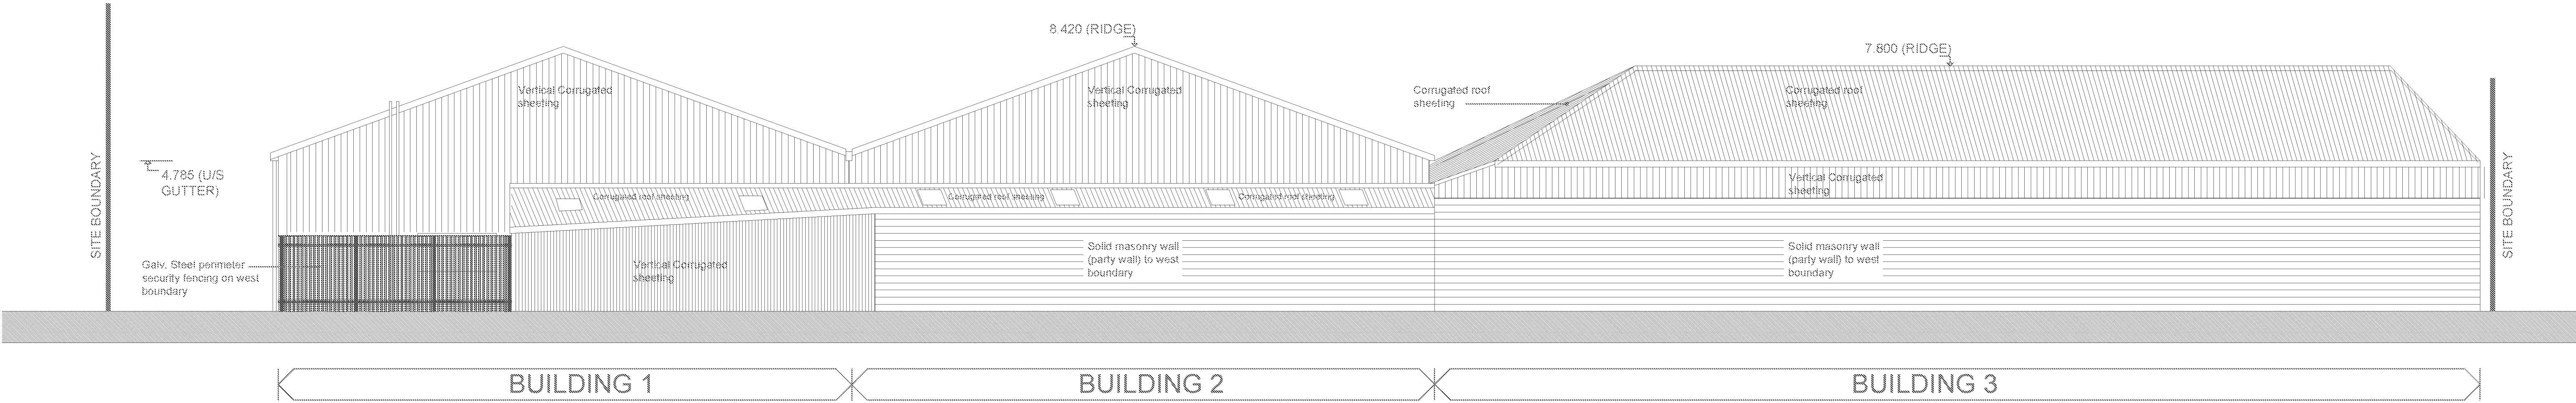

NOTE - ALL SETTING OUT INFORMATION IS TO BE CHECKED ON SITE. THIS DRAWING IS NOT FOR CONSTRUCTION.

PROJECT TITLE

Inpress Plastics Ltd, Factory site.
1 Harwood Rd. Industrial Estate
Littlehampton, West Sussex, BN17 7AU

DRAWING TITLE

Existing
Elevations - Sheet 1 of 2.

DATE
01/08/2021

SCALE
Varies at A1


DRAWN BY
TB

PROJECT NUMBER
20315


DRAWING NUMBER
05-EX-000

REVISION
01





STATUS
For information

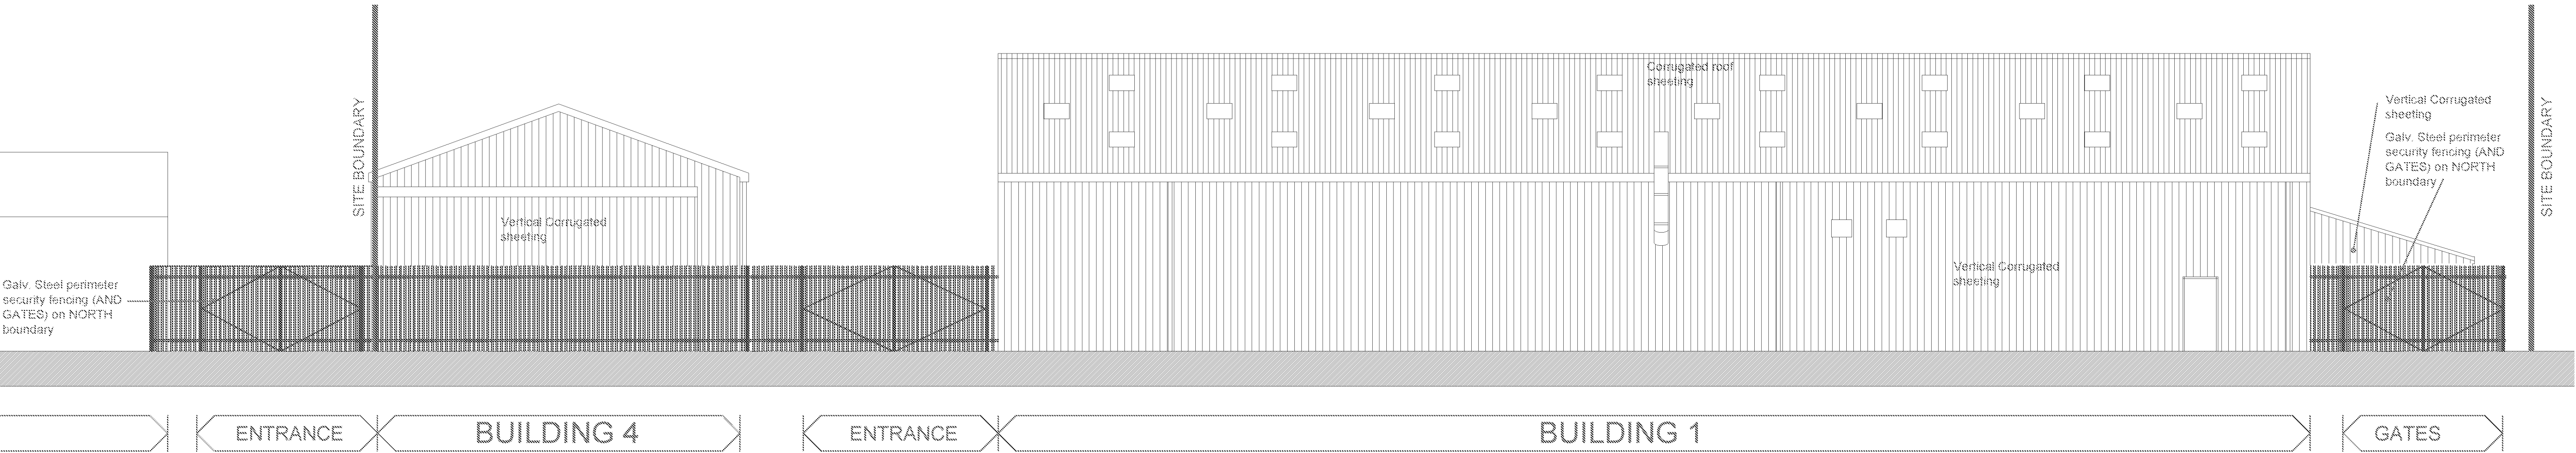

EXISTING NORTH ELEVATION (1:100)

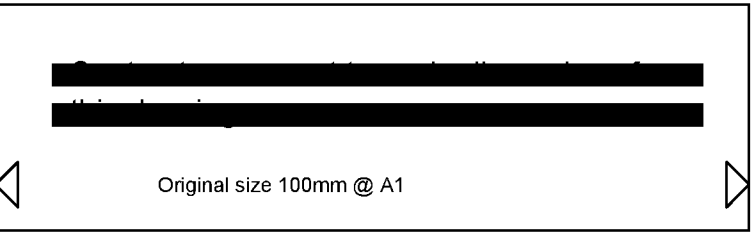

Rev	Date	Drwn	Chkd	Desc
01	01-08-2021	TB	SH	First Issue

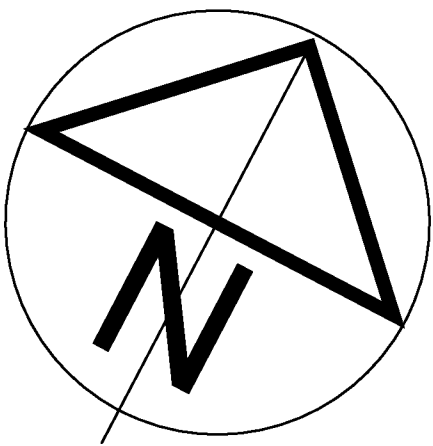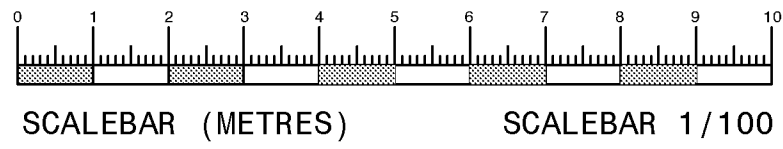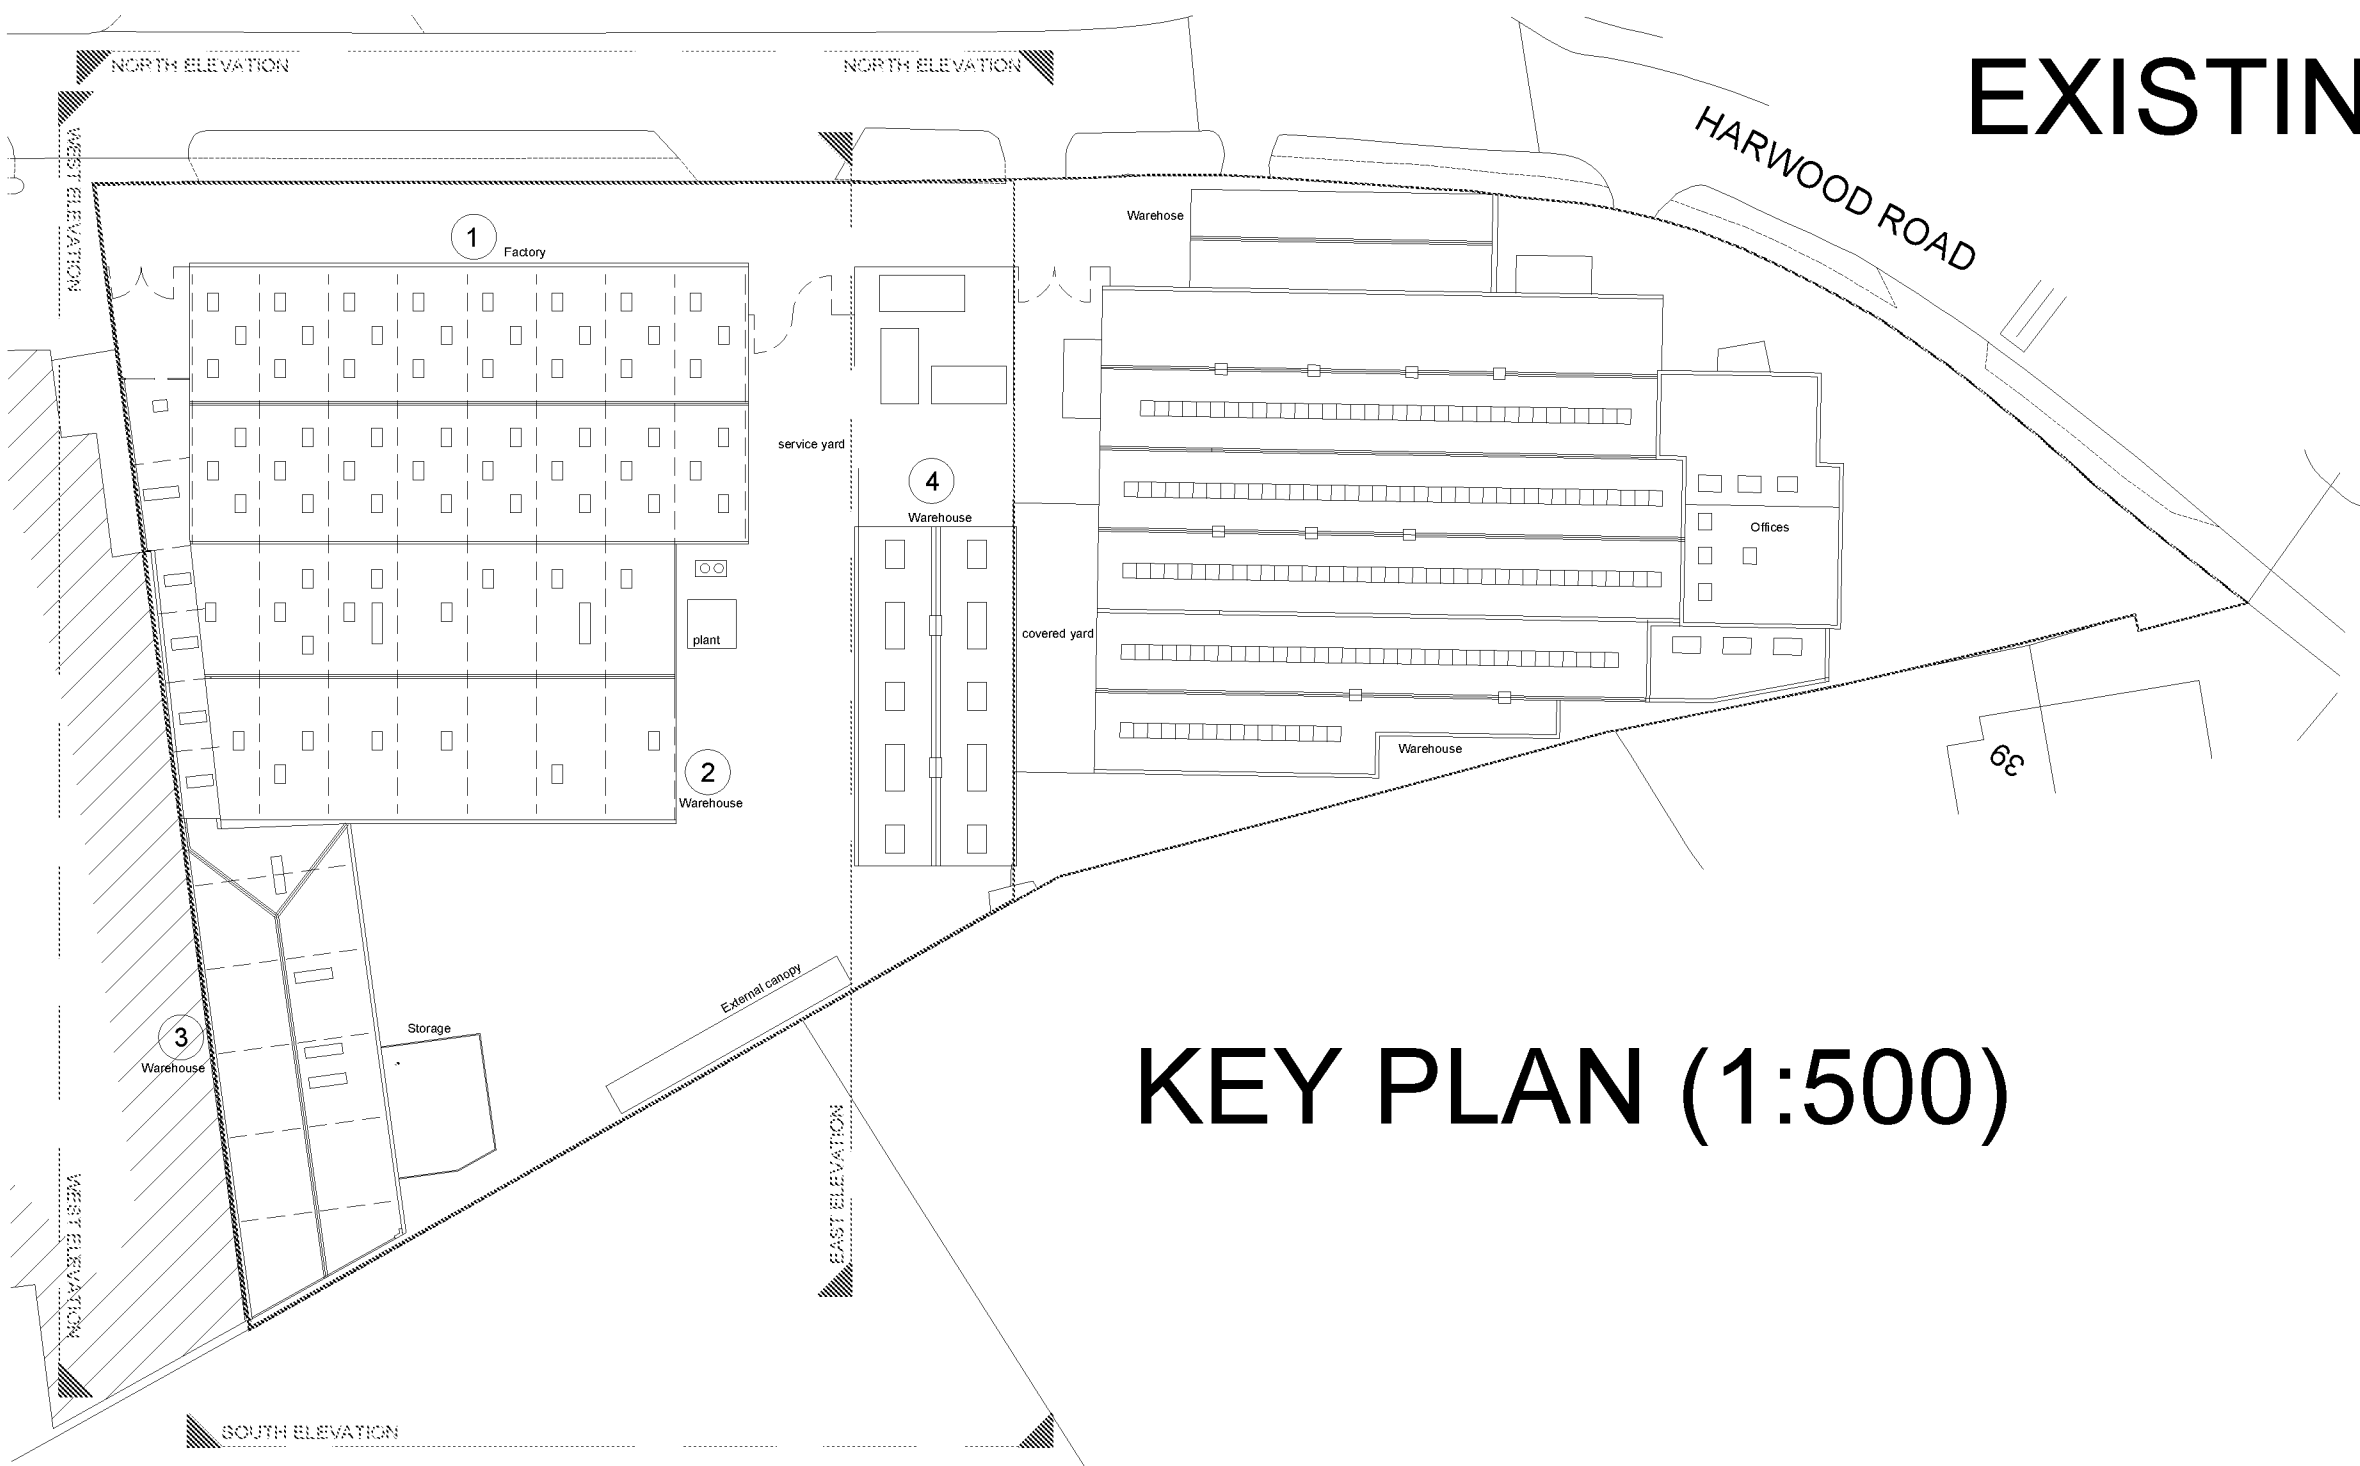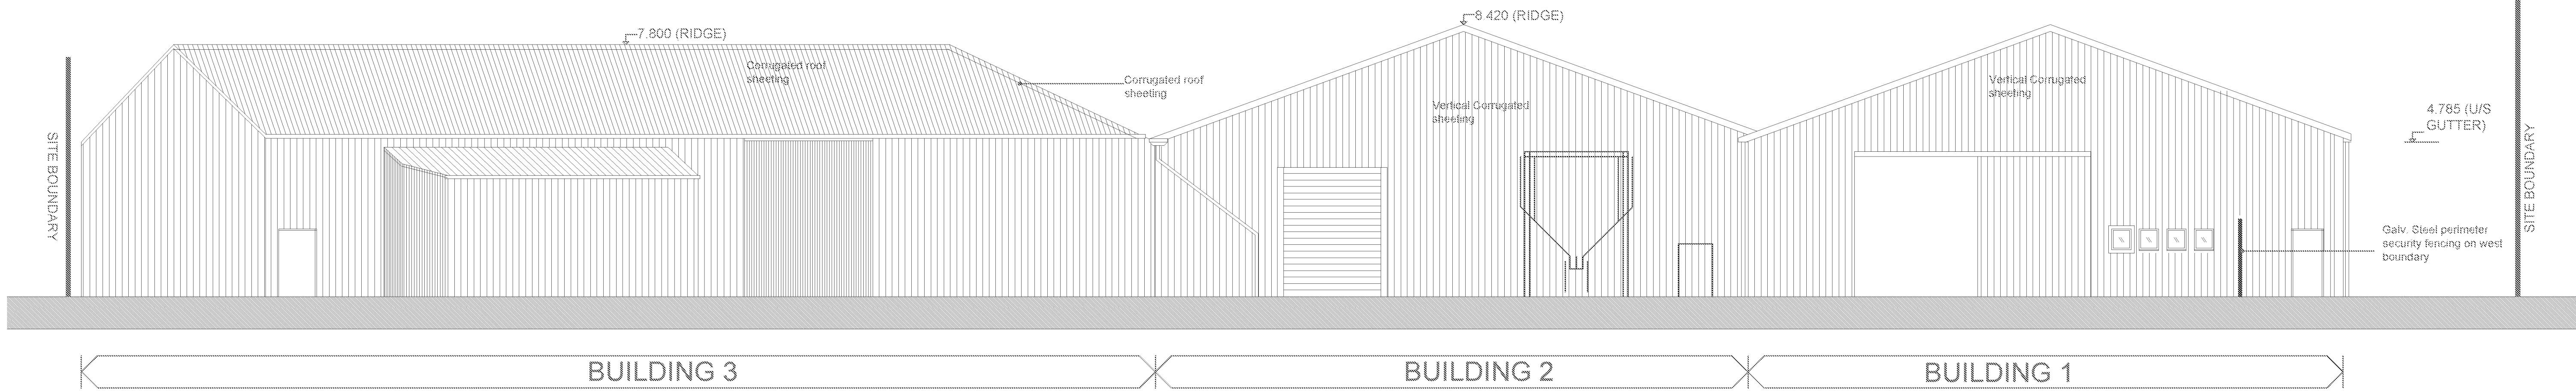

NOTE - ALL SETTING OUT INFORMATION IS TO BE CHECKED ON SITE. THIS DRAWING IS NOT FOR CONSTRUCTION.

PROJECT TITLE

Inpress Plastics Ltd, Factory site.
1 Harwood Rd. Industrial Estate
Littlehampton, West Sussex, BN17 7AU

DRAWING TITLE

Existing
Elevations - Sheet 2 of 2.

DATE
01/08/2021

SCALE
Varies at A1


DRAWN BY
TB



PROJECT NUMBER
20315

DRAWING NUMBER
05-EX-001




REVISION
01

STATUS
For information

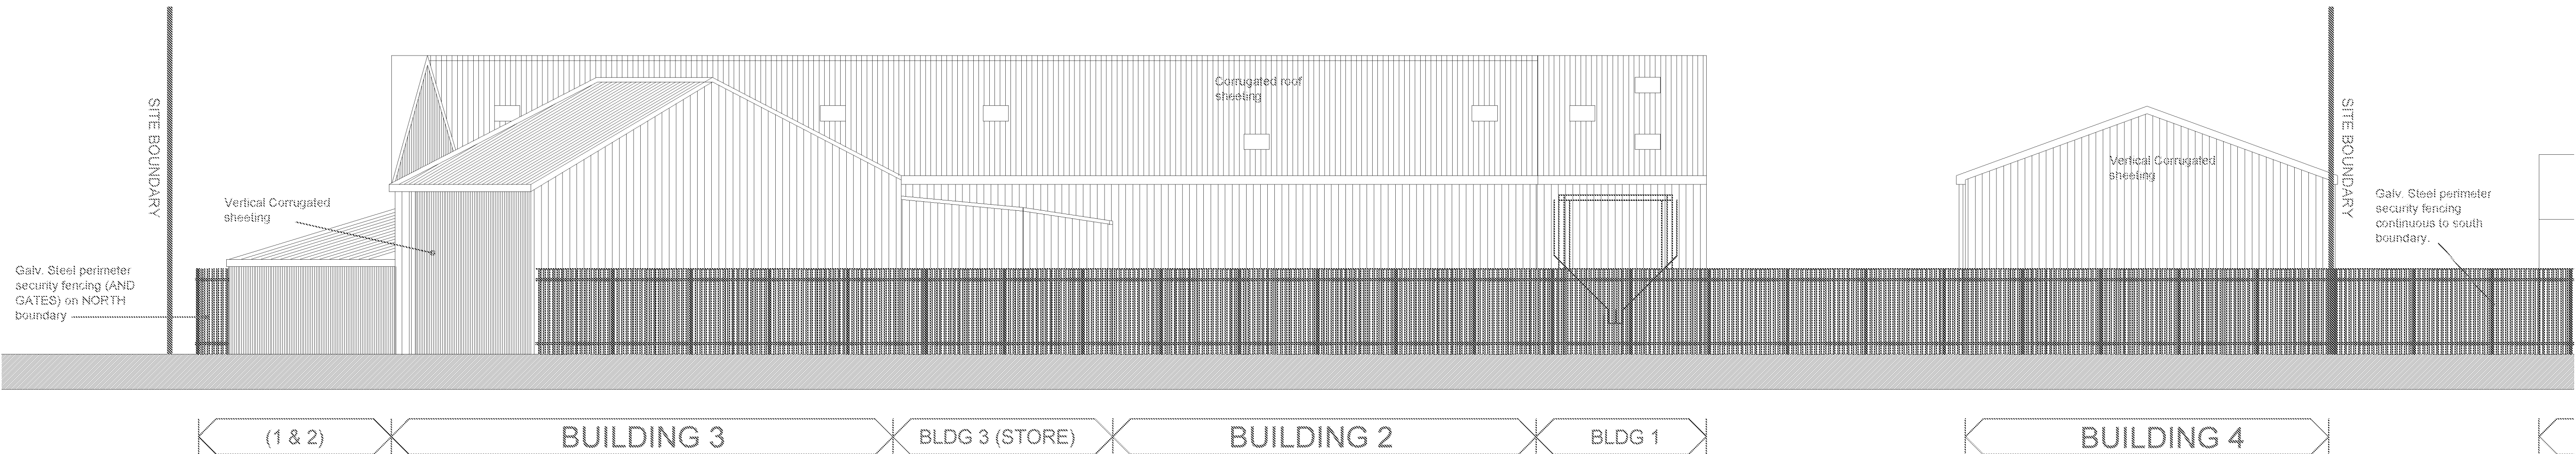

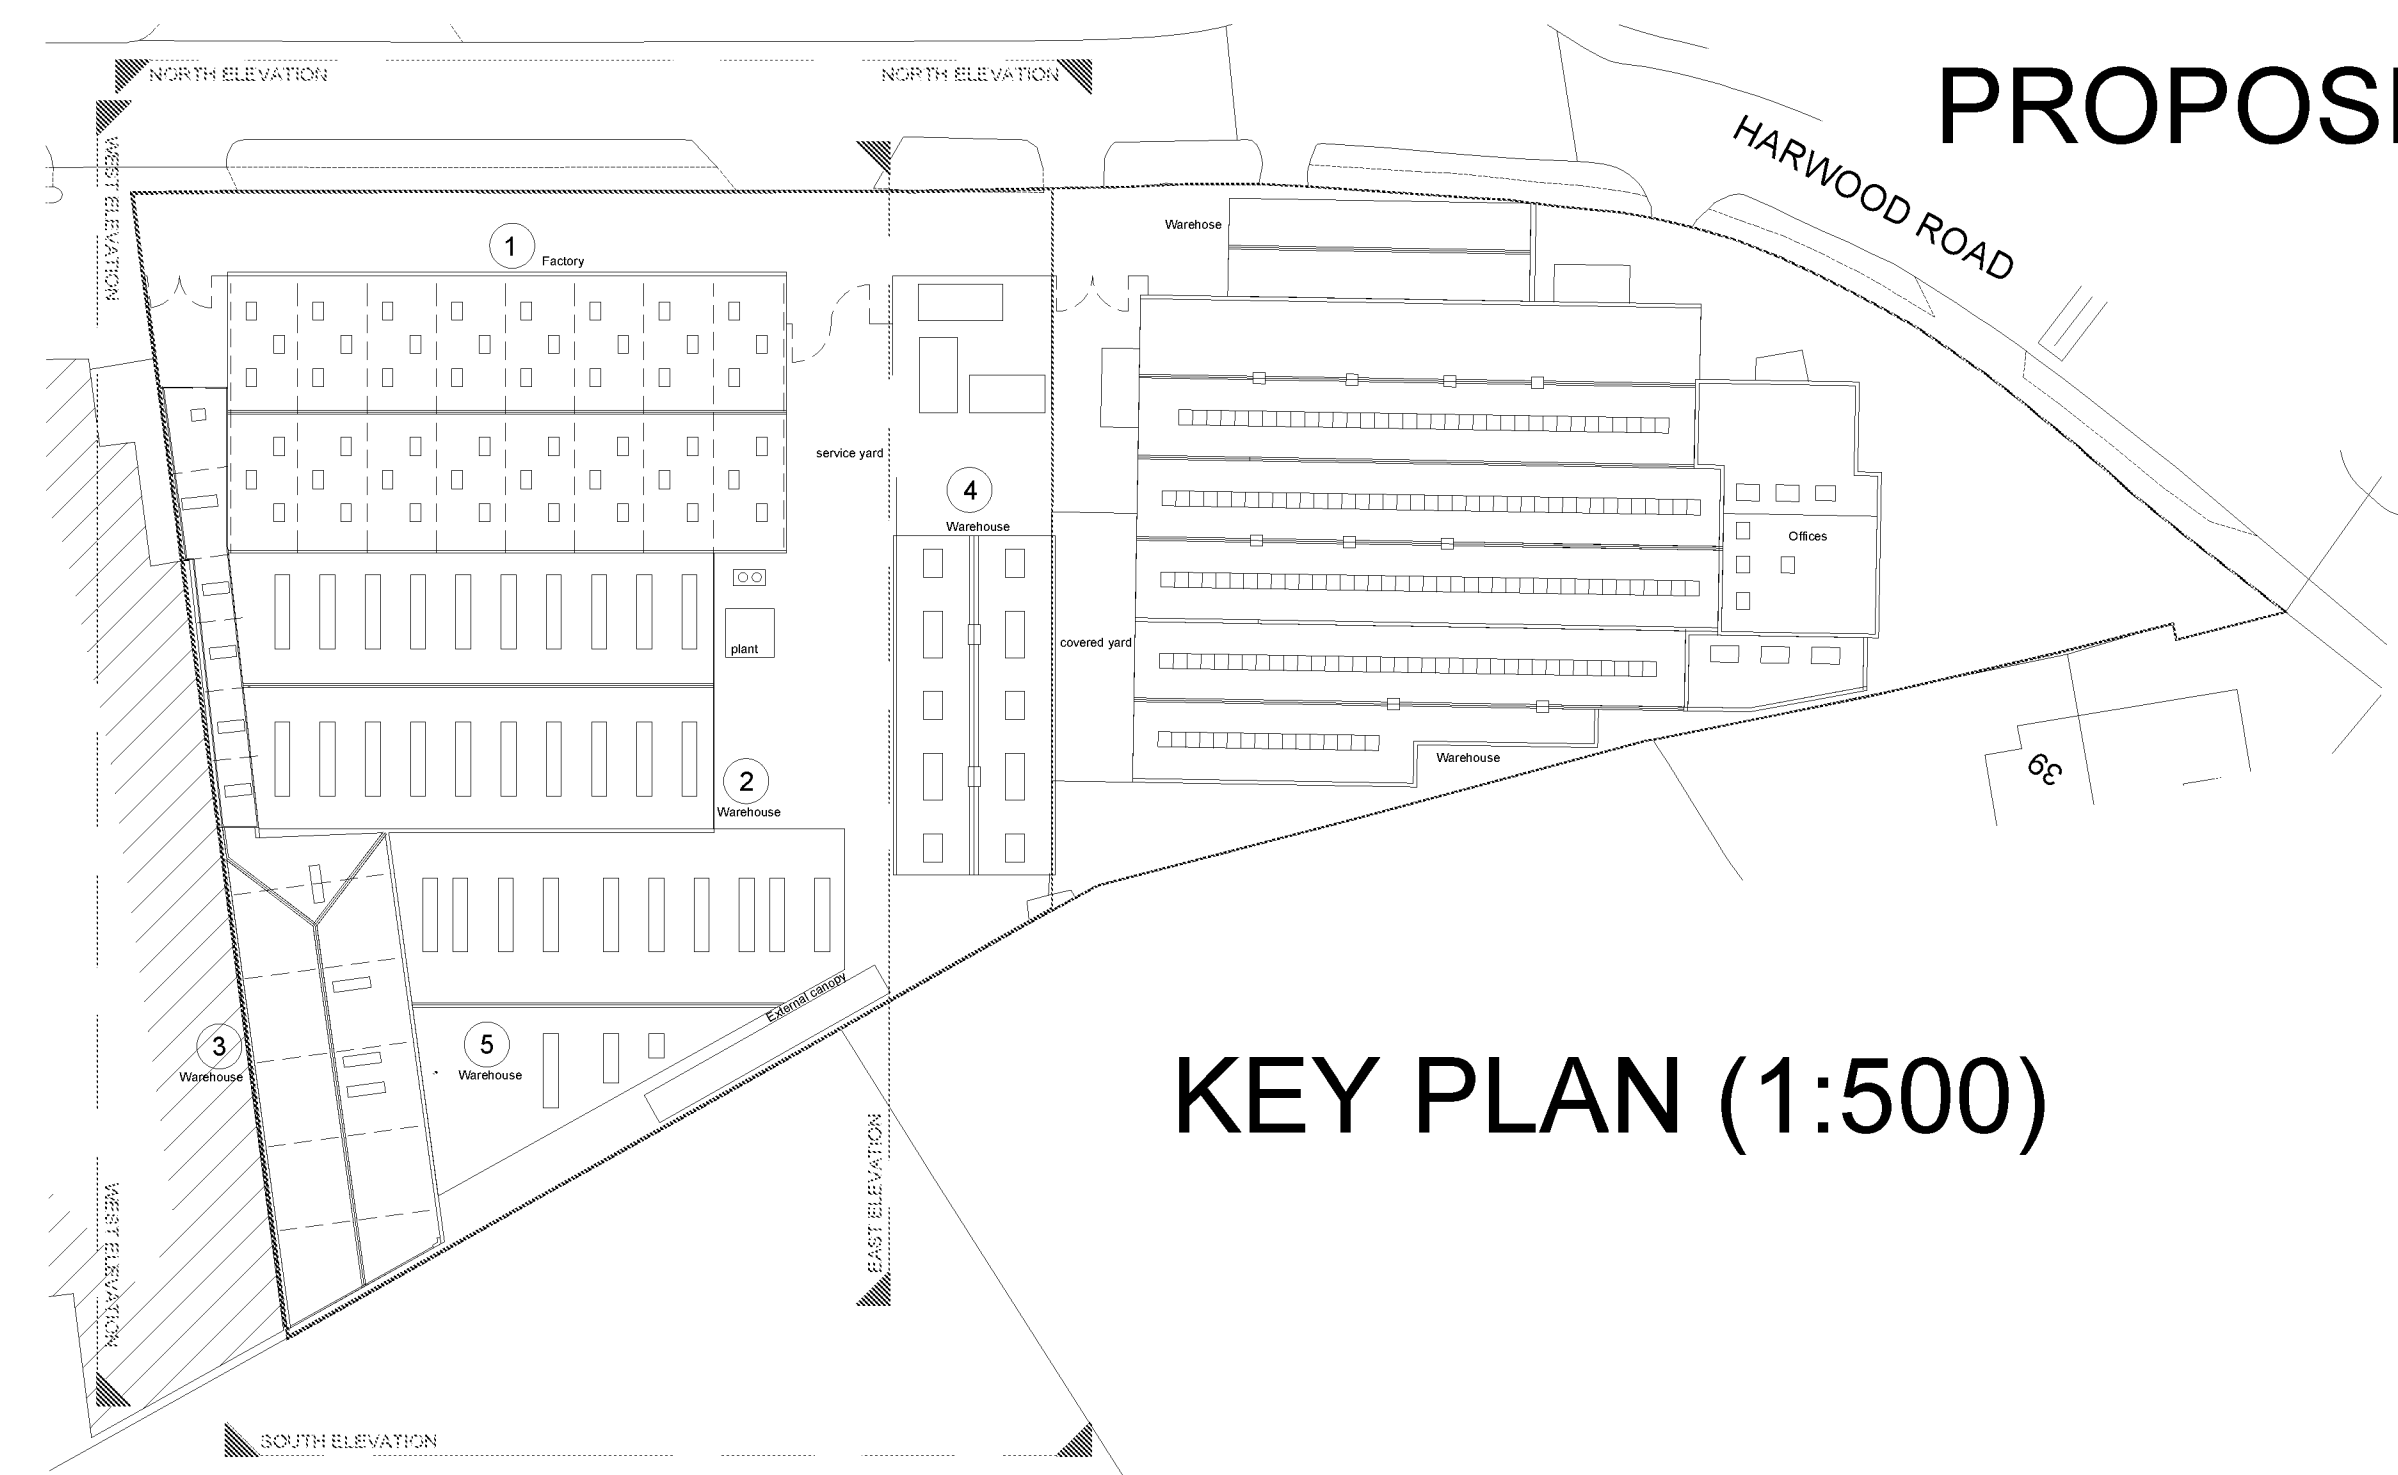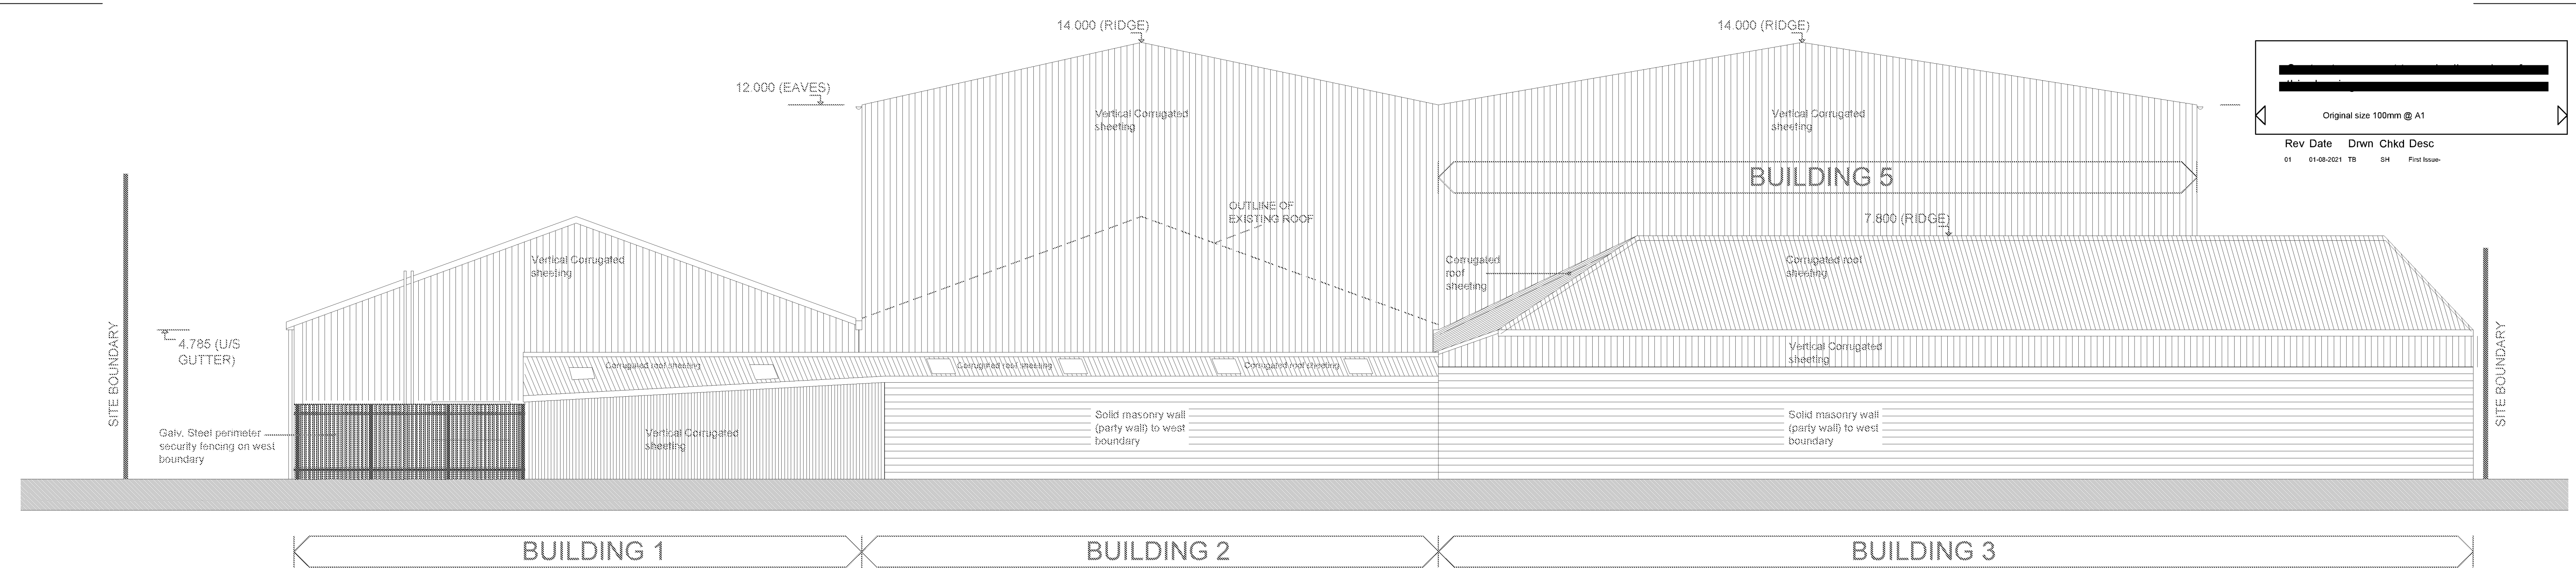

KEY PLAN (1:500)

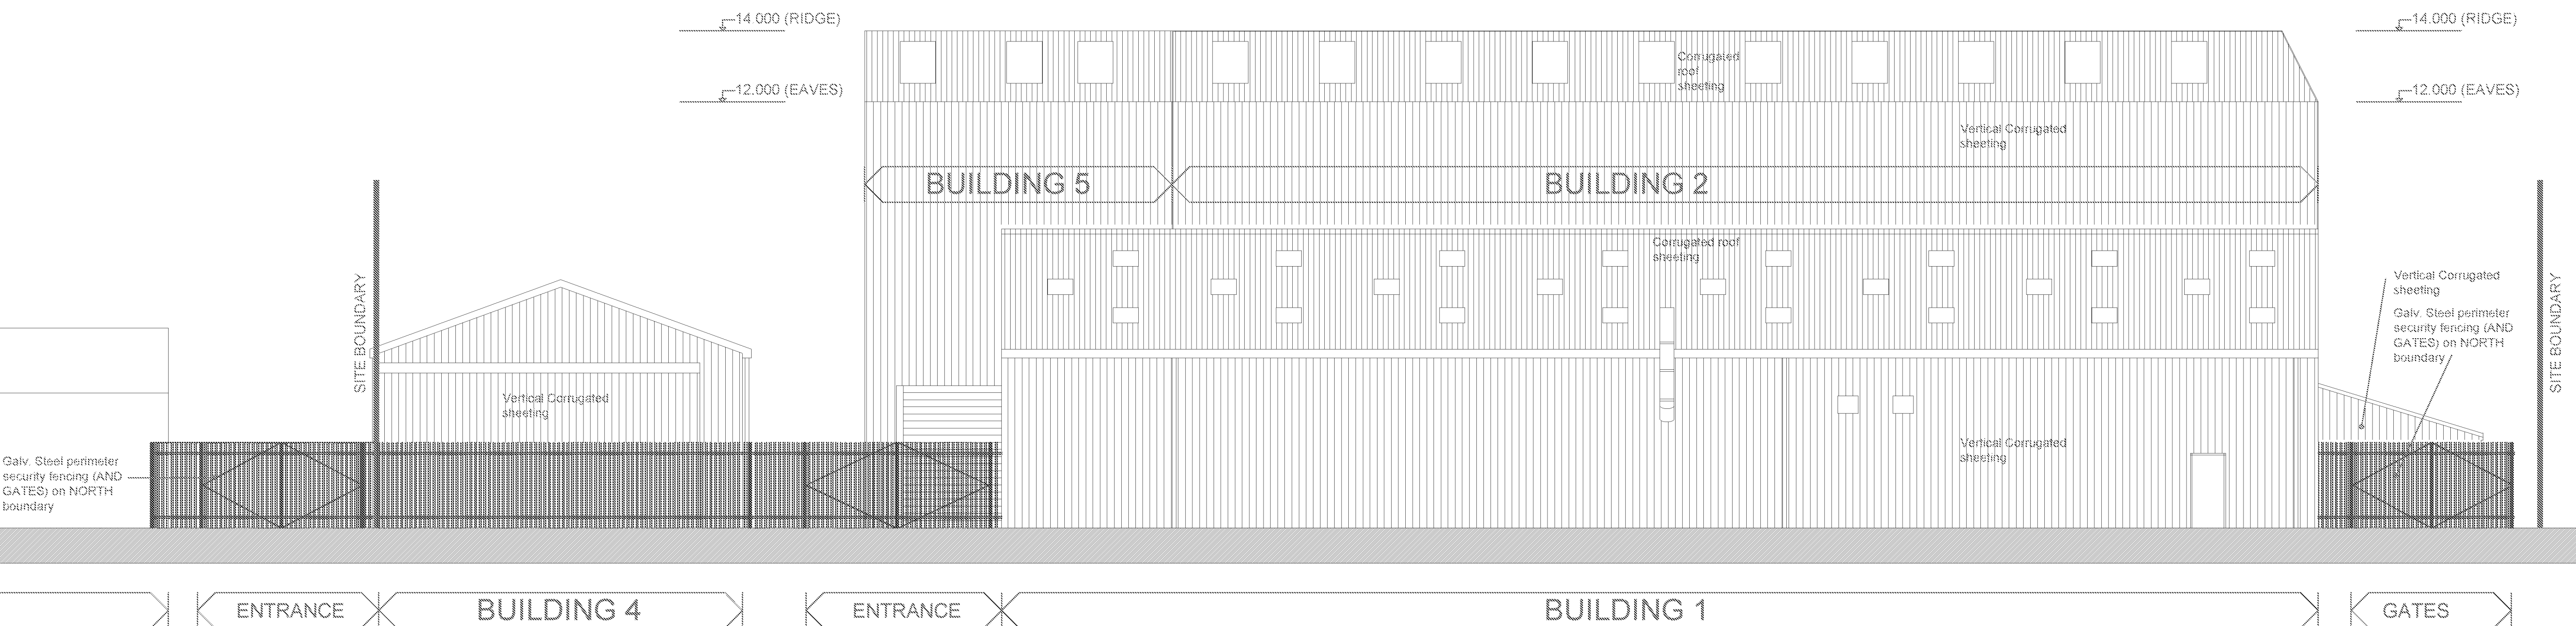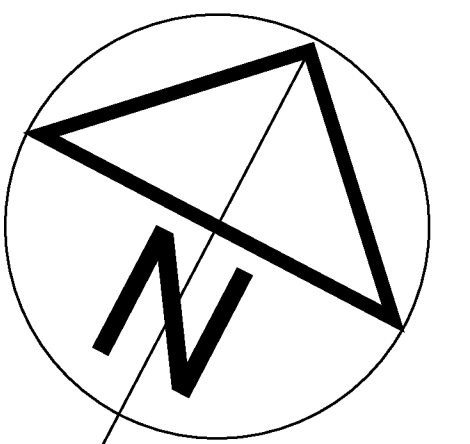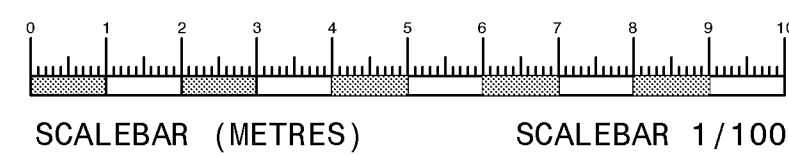

PROPOSED NORTH ELEVATION (1:100)

NOTE - ALL SETTING OUT INFORMATION IS TO BE CHECKED ON SITE. THIS DRAWING IS NOT FOR CONSTRUCTION.

PROJECT TITLE
Inpress Plastics Ltd, Factory site.
1 Harwood Rd. Industrial Estate
Littlehampton, West Sussex, BN17 7AU

DRAWING TITLE
-

PROPOSED
Elevations - Sheet 1 of 2.

DATE
01/08/2021

SCALE
Varies at A1



DRAWN BY
TB

PROJECT NUMBER
20315



DRAWING NUMBER
05-PR-000

REVISION
01

STATUS
For information

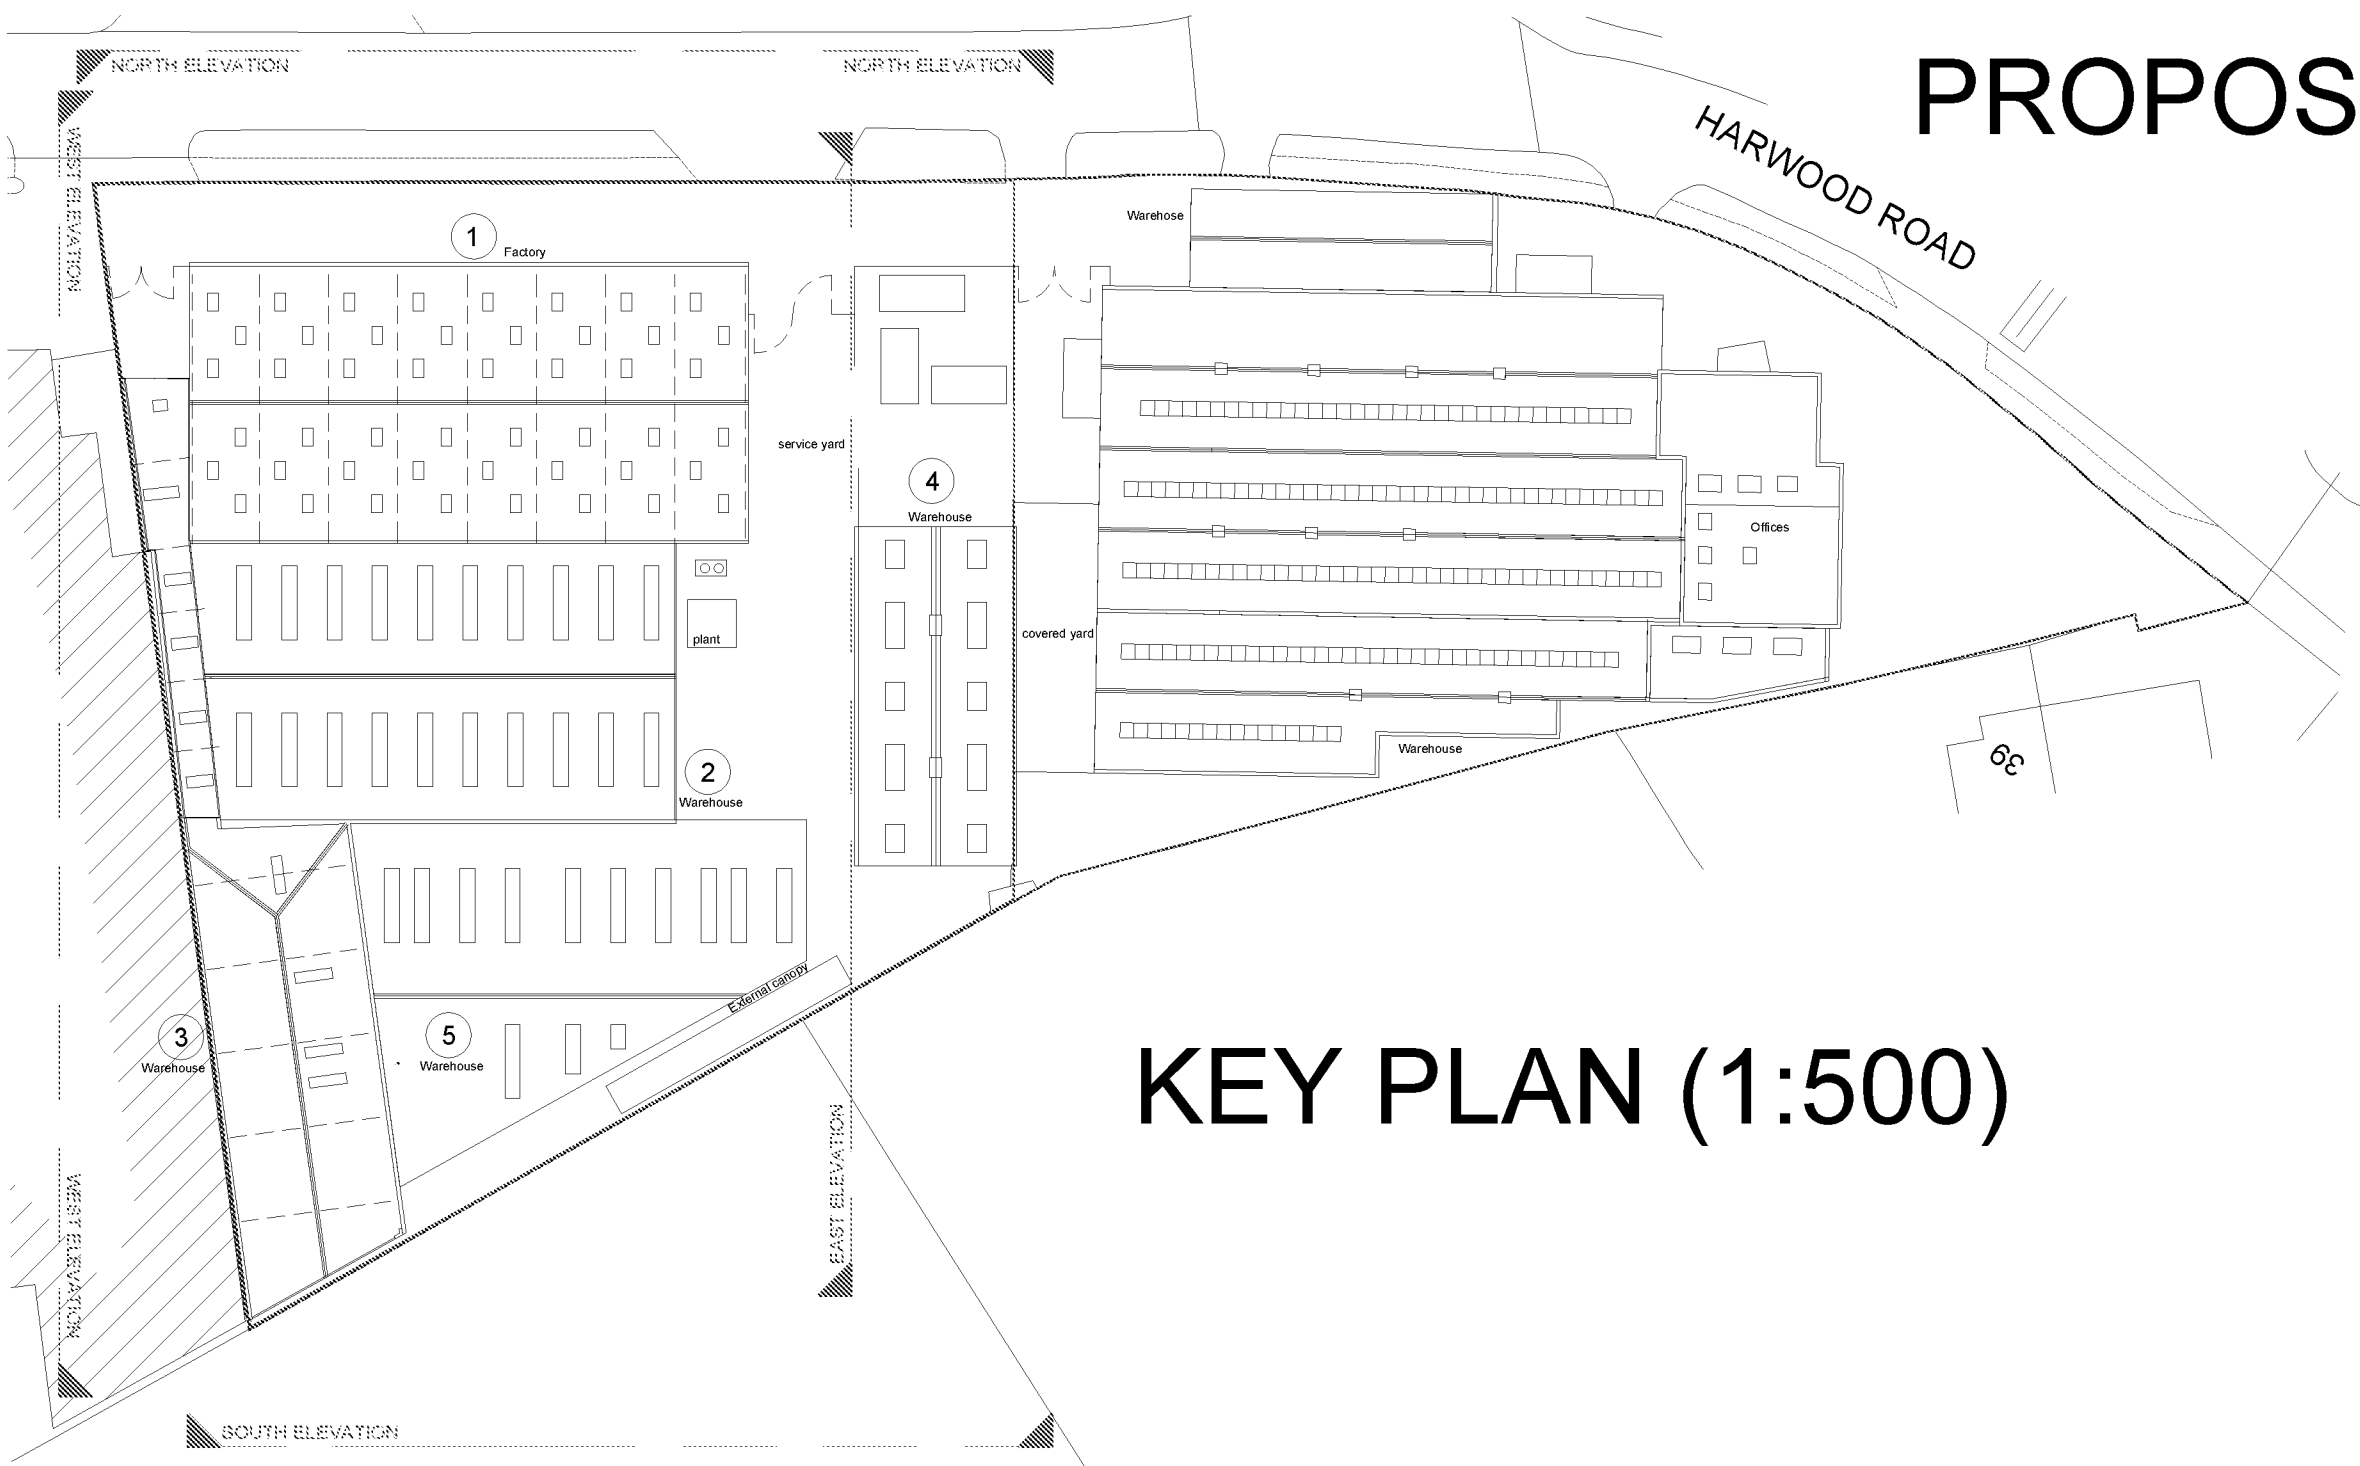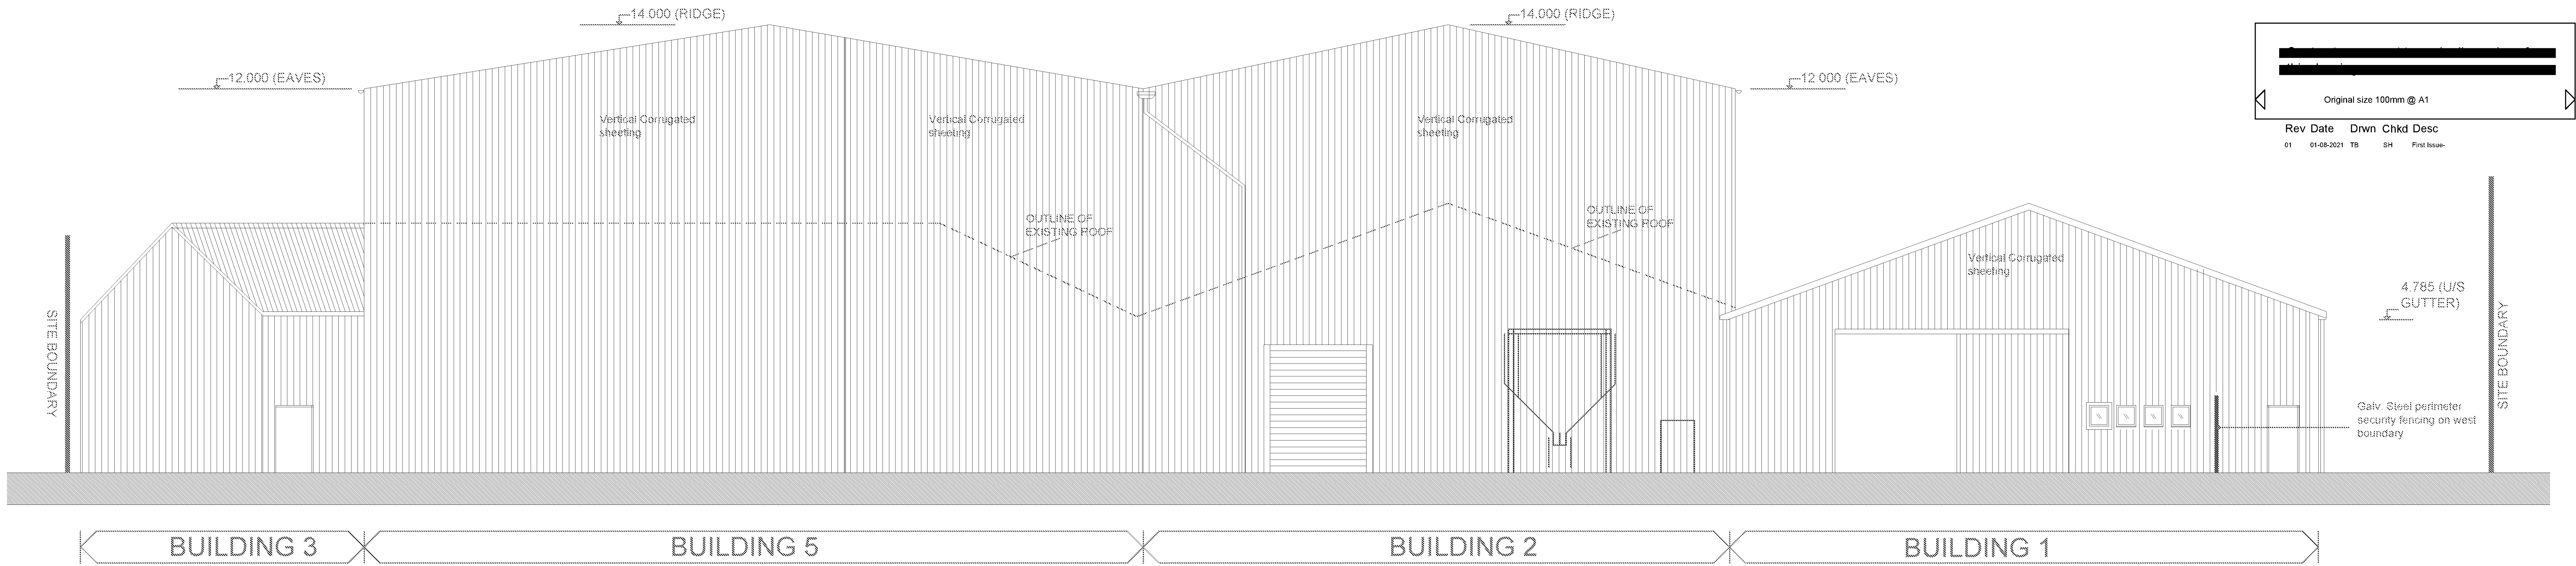

KEY PLAN (1:500)

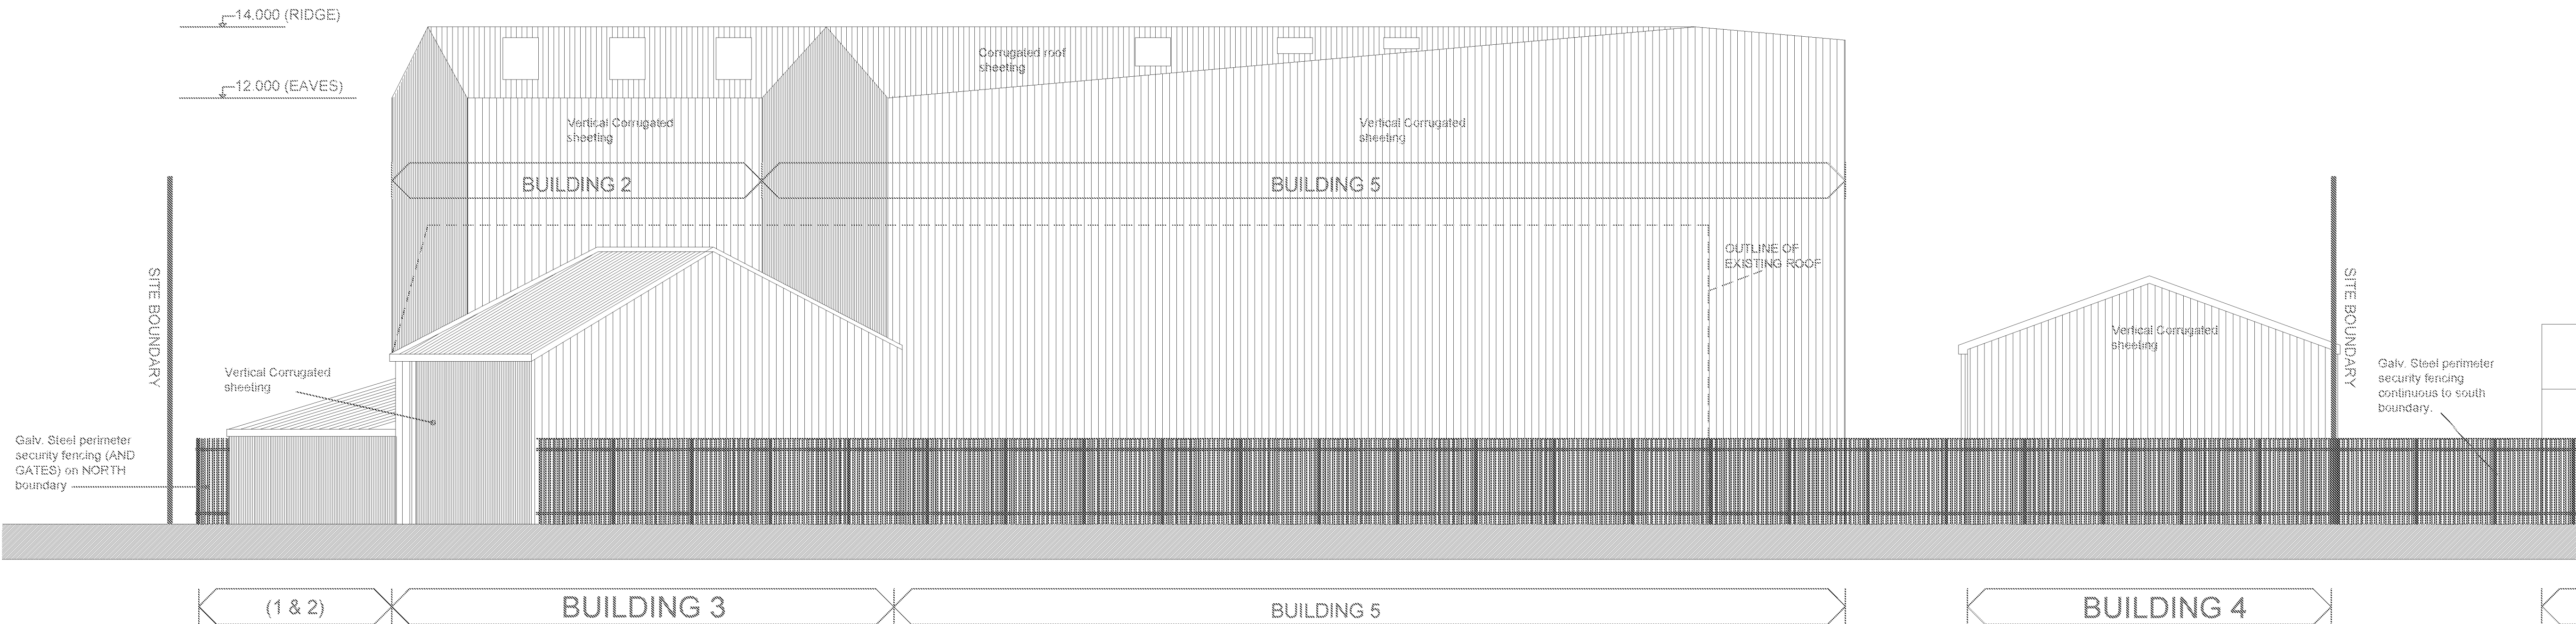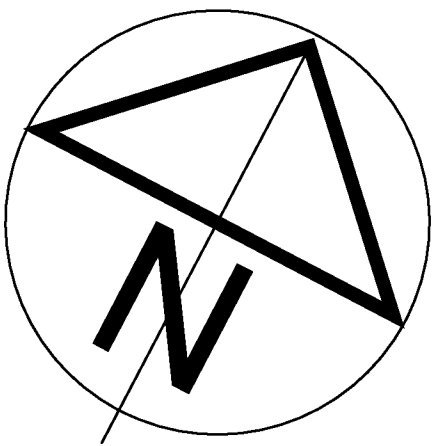

PROPOSED SOUTH ELEVATION (1:100)

NOTE - ALL SETTING OUT INFORMATION IS TO BE CHECKED ON SITE. THIS DRAWING IS NOT FOR CONSTRUCTION.

PROJECT TITLE

Inpress Plastics Ltd, Factory site.
1 Harwood Rd. Industrial Estate
Littlehampton, West Sussex, BN17 7AU

DRAWING TITLE

PROPOSED
Elevations - Sheet 2 of 2.

DATE
01/08/2021

SCALE
Varies at A1

DRAWN BY
TB

PROJECT NUMBER
20315

DRAWING NUMBER
05-PR-001

REVISION
01

STATUS
For information