



EXISTING SIDE ELEVATION




EXISTING FRONT ELEVATION



EXISTING GROUND FLOOR PLAN

EXISTING PLAN & ELEVATIONS

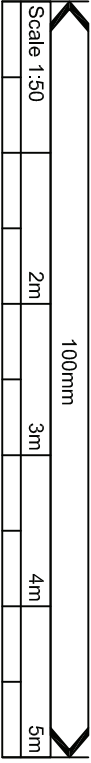

REV	DATE	INIT	REVISIONS



PHOTOS OF FRONT ELEVATION



PHOTOS OF SIDE ELEVATION

ISG

01227 795000 www.isgathedral.com

MAIN CONTRACTOR	CONTRACT	JOB #	DRAWN BY
ISG	1020_Middlehampton_P-02	11	MG
SCALE 1:50 A2:100 @A1	SITE	NOV 10	DESIGN APPROVED
DRAWING STATUS	1020_Middlehampton_P-02	11	11
PLANNING	1020_Middlehampton_P-02	11	11
DATE 07/07/2011	1020_Middlehampton_P-02	11	11