


Drawing based on:
1. "Littlehampton Topo Survey" - by D&H
2. Mastermap-topo_1277317_0" - Digimap

- Section reference
- Elevation reference
- Site Boundary
- Callout

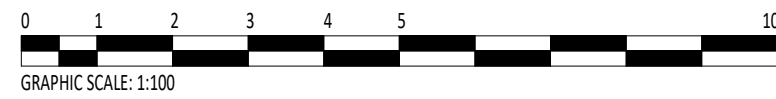

36 SpitalSquare,
London, E1 6DY
www.pod-architects.com
T +44 (0)20 7490 2246



Project
ANCHOR SPRINGS DEVELOPMENT
AVON ROAD
LITTLEHAMPTON
WEST SUSSEX
Drawing Title

**PROPOSED
B2 FIRST FLOOR PLAN**

Status
TOWN PLANNING

© Pod Architects
Do not remove this panel from the drawing
No dimensions to be scaled from this drawing
Report all errors and omissions to the Architect
Dimensions to be checked on site before fabrication

North	Sheet A1	Scale As Indicated	Drawn JB
	Date 03/12/2018		Checked PS
Project no. 128	Drawing no. 128_TPP_1121	Revision 00	