
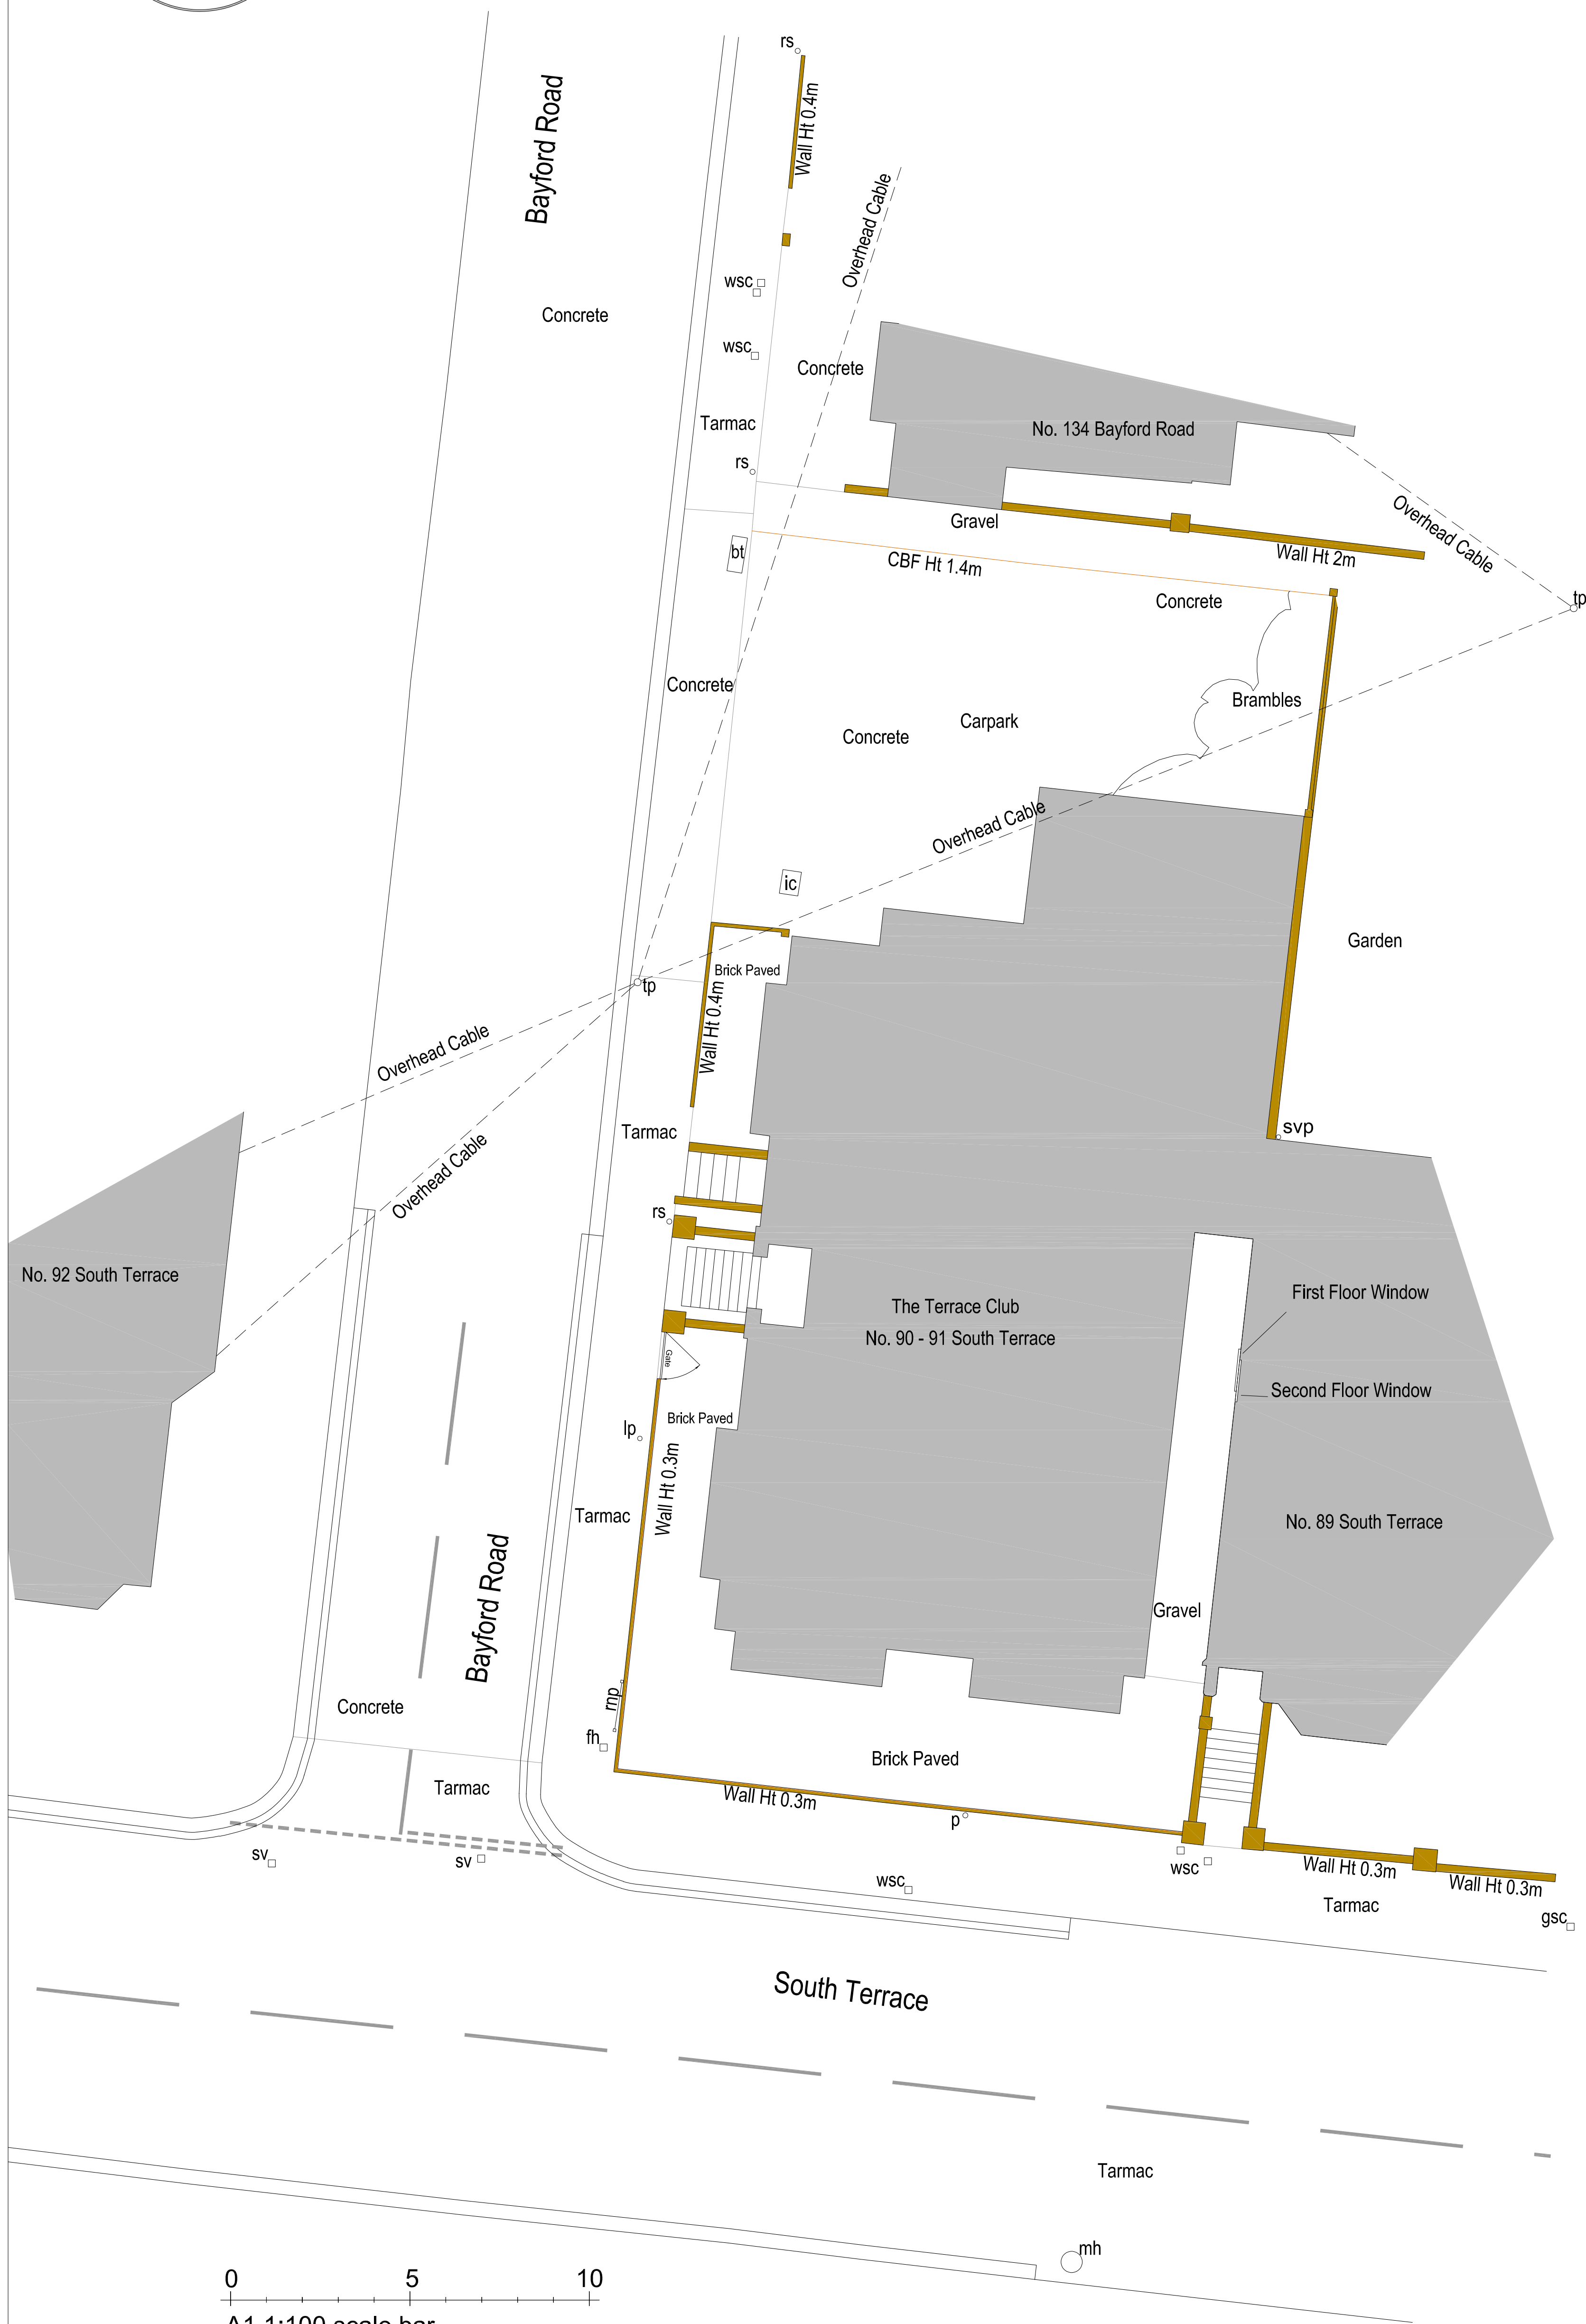


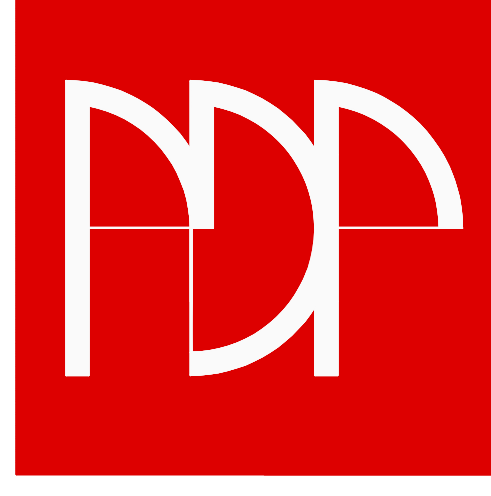

| <div> <div>scale width: 50 mm @ a1 - 25 mm @ a3</div> </div>   |                                      |                                                 |               |   |  |                                                 |  |                                 |  |                                  |  |                                     |  |                                       |  |                                      |                                      |                                       |  |
|---|--------------------------------------|-------------------------------------------------|---------------|---|--|-------------------------------------------------|--|---------------------------------|--|----------------------------------|--|-------------------------------------|--|---------------------------------------|--|--------------------------------------|--------------------------------------|---------------------------------------|--|
| revision   | notes                                | date                                            | drawn checked |   |  |                                                 |  |                                 |  |                                  |  |                                     |  |                                       |  |                                      |                                      |                                       |  |
|   |                                      
| <div>client</div> <div>  </div> <div> <div>PLANNING</div> <div>  <p> <b>pdp architecture llp</b><br/>                     chartered architects   town planning<br/>                                                      interior design consultants<br/> <br/>                     2 beechworth road   havant<br/>                     hampshire   po9 1ax<br/>                     tel 023 9248 1100<br/>                     fax 023 9247 5050<br/>                     email   pdp@pdp-architects.co.uk<br/> <br/> <b>www.pdp-architects.co.uk</b> </p> </div> </div> <tr> <td colspan="2"> <div>project</div> <div>Proposed Development<br/>90-91 South Terrace<br/>Littlehampton, W Sussex</div> </td> <td colspan="2"> <div>detail</div> <div>Existing Site Plan</div> </td> </tr> <tr> <td colspan="2"> <div>drawn</div> <div>MAS</div> </td> <td colspan="2"> <div>checked</div> <div>IR</div> </td> </tr> <tr> <td colspan="2"> <div>date</div> <div>Dec 2021</div> </td> <td colspan="2"> <div>status</div> <div>Planning</div> </td> </tr> <tr> <td> <div>a1 scale</div> <div>1:100</div> </td> <td> <div>a3 scale</div> <div>1:200</div> </td> <td colspan="2"> <div>28118-PD104</div> <div>rev</div> </td> </tr> |                                      |                                                 |               | <div>project</div> <div>Proposed Development<br/>90-91 South Terrace<br/>Littlehampton, W Sussex</div> |  | <div>detail</div> <div>Existing Site Plan</div> |  | <div>drawn</div> <div>MAS</div> |  | <div>checked</div> <div>IR</div> |  | <div>date</div> <div>Dec 2021</div> |  | <div>status</div> <div>Planning</div> |  | <div>a1 scale</div> <div>1:100</div> | <div>a3 scale</div> <div>1:200</div> | <div>28118-PD104</div> <div>rev</div> |  |
| <div>project</div> <div>Proposed Development<br/>90-91 South Terrace<br/>Littlehampton, W Sussex</div>   |                                      | <div>detail</div> <div>Existing Site Plan</div> |               |   |  |                                                 |  |                                 |  |                                  |  |                                     |  |                                       |  |                                      |                                      |                                       |  |
| <div>drawn</div> <div>MAS</div>   |                                      | <div>checked</div> <div>IR</div>                |               |   |  |                                                 |  |                                 |  |                                  |  |                                     |  |                                       |  |                                      |                                      |                                       |  |
| <div>date</div> <div>Dec 2021</div>   |                                      | <div>status</div> <div>Planning</div>           |               |   |  |                                                 |  |                                 |  |                                  |  |                                     |  |                                       |  |                                      |                                      |                                       |  |
| <div>a1 scale</div> <div>1:100</div>   | <div>a3 scale</div> <div>1:200</div> | <div>28118-PD104</div> <div>rev</div>           |               |   |  |                                                 |  |                                 |  |                                  |  |                                     |  |                                       |  |                                      |                                      |                                       |  |