


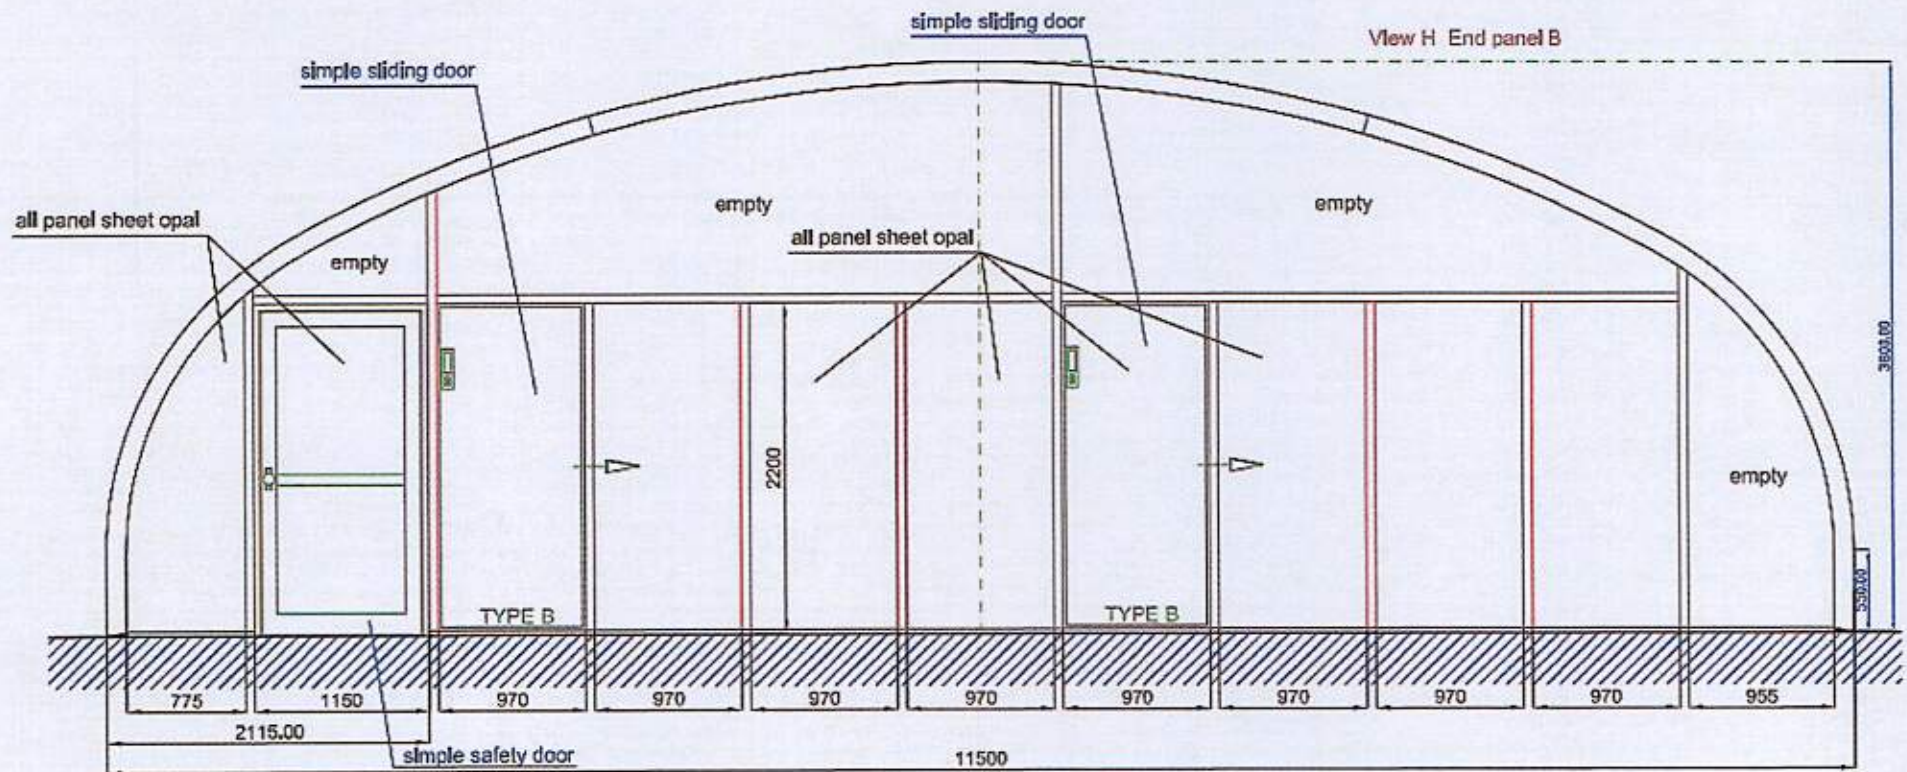

Arch Enclosures Limited

Registered in England n° 7050970

PO Box 425, Haywards Heath, West Sussex, RH16 2YR, England
 Phones 00 44 (0)1444.411411 Fax 00 44 (0) 1444.411376

WHITE MEADOW
 View H end panel B



1:50

18, February 2013

n°31

W:\0011\101.300.00\1-101.300.00\1-101.300.00.dwg
 msc 130x100

TYPE	F10
Width	11500 mm
Length	21540 mm

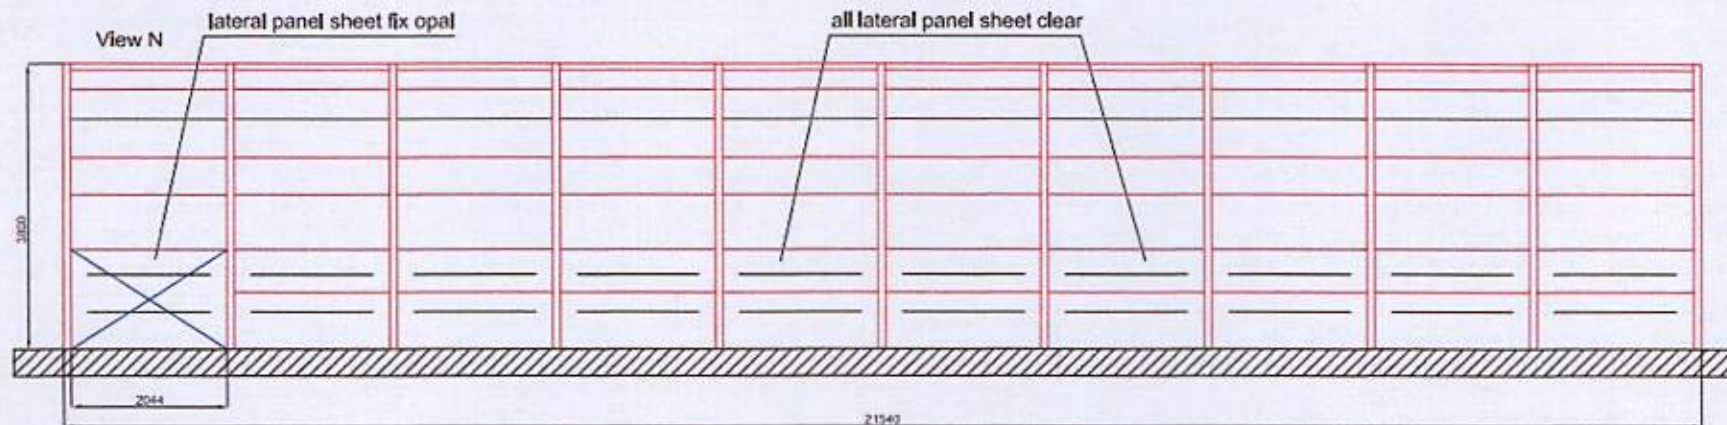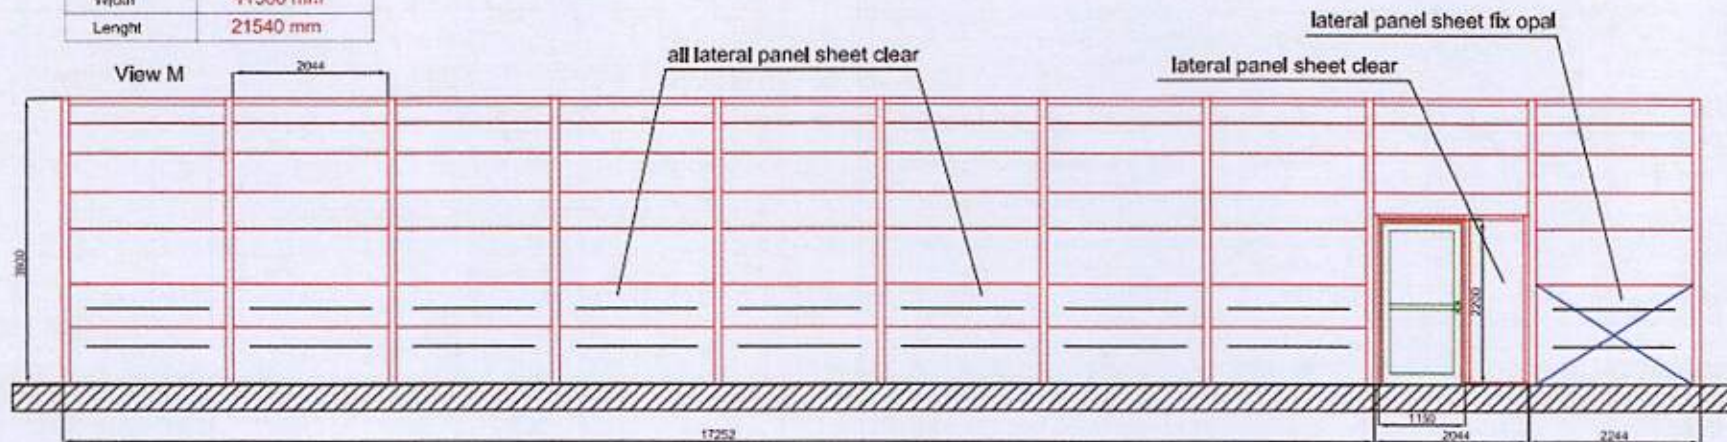

Arch Enclosures Limited
Registered in England n° 2656970
PO Box 425, Haywards Heath, West Sussex, RH16 2YR, England
Phone: 00 44 (0)1444 411411 Fax: 00 44 (0) 1444 411376

WHITE MEADOW
View on side


1:100

18, February 2013

n°20

all other drawings of this project are 1:50x100

A3

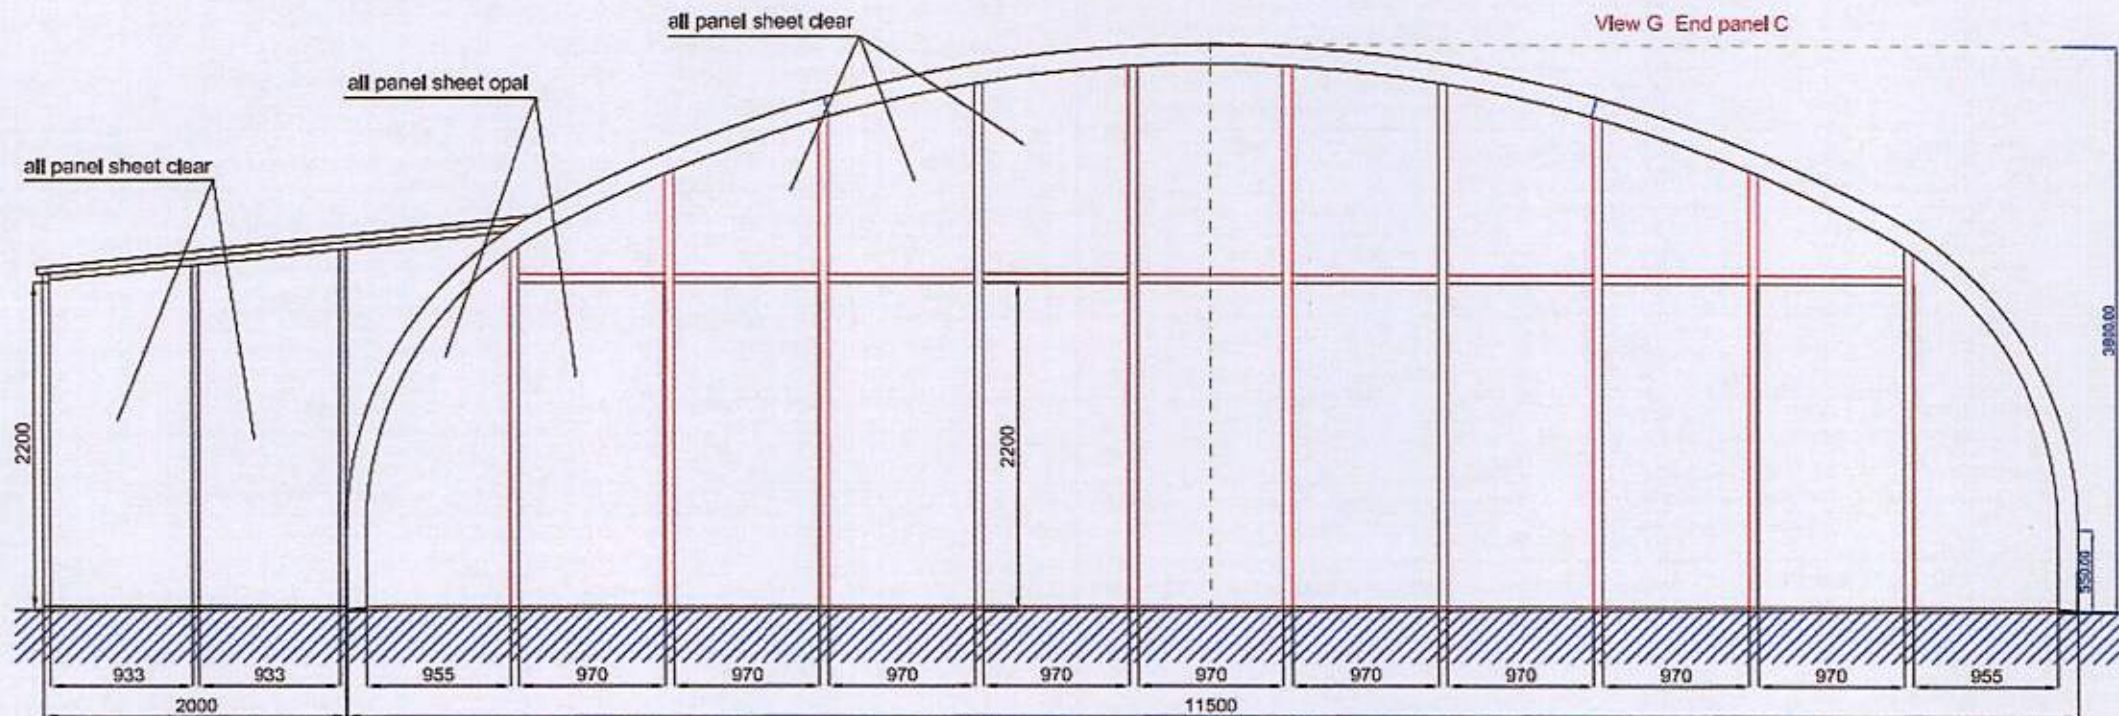

Arch Enclosures Limited

Registered in England n° 7656970

PO Box 425, Haywards Heath, West Sussex, RH16 2YK, England
 Phones 00 44 (0)1444.411411 Fax 00 44 (0) 1444.411376


WHITE MEADOW
 View G end panel C

1:50


18, February 2013

n°32

WHITE MEADOW - View G end panel C
 mc 130x100

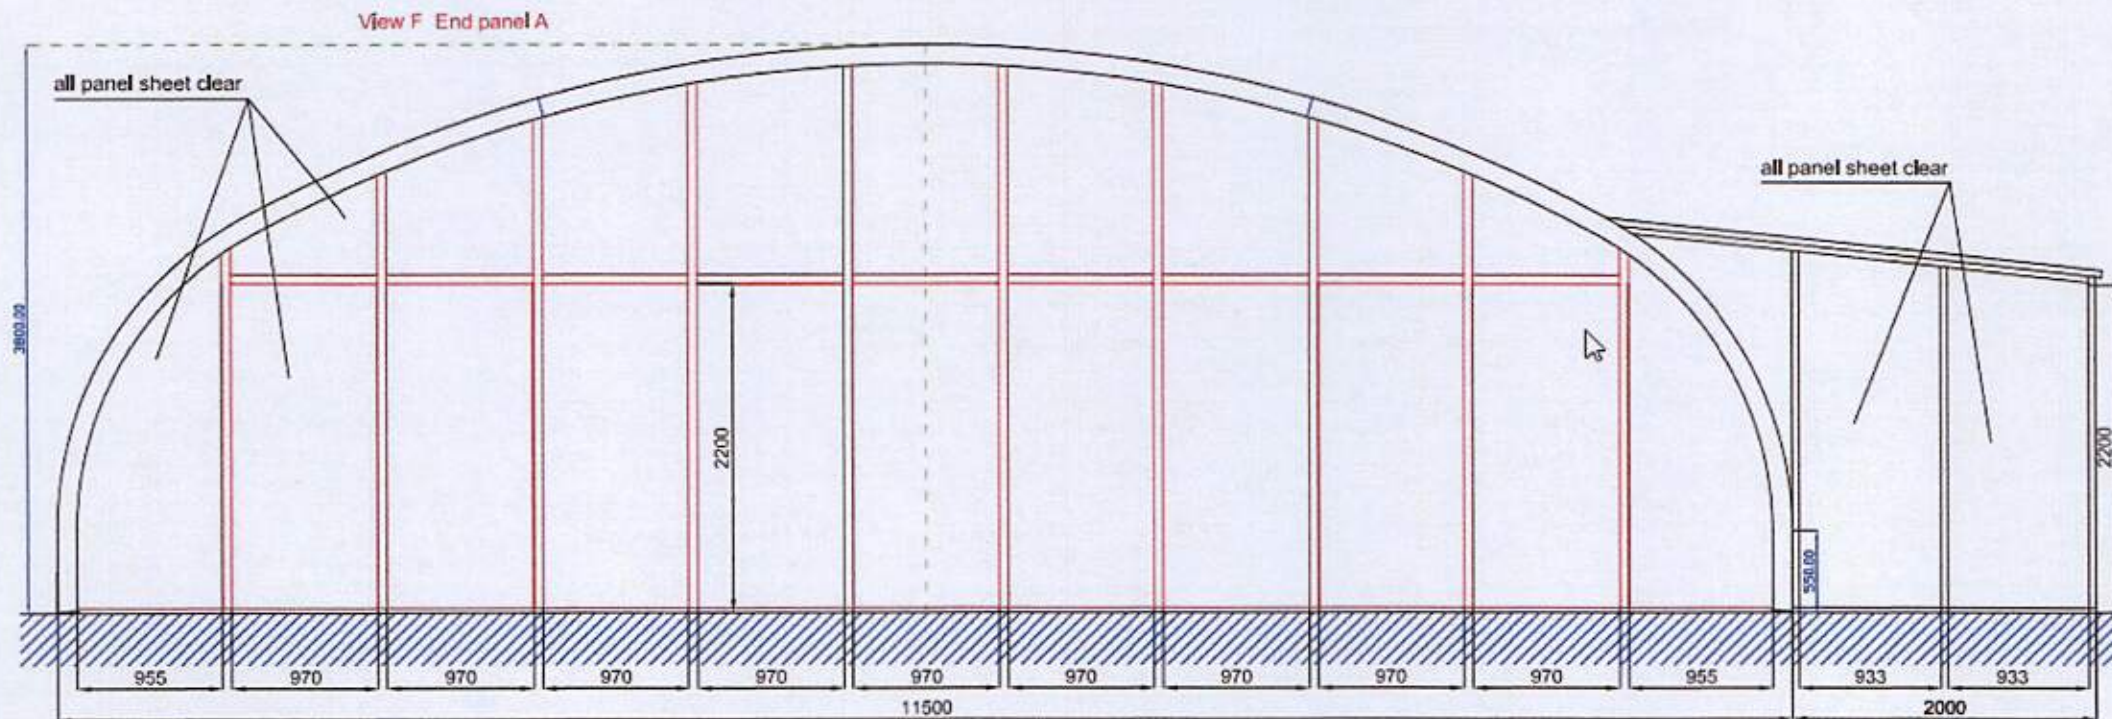

TYPE	F10
Width	11500 mm
Length	21540 mm

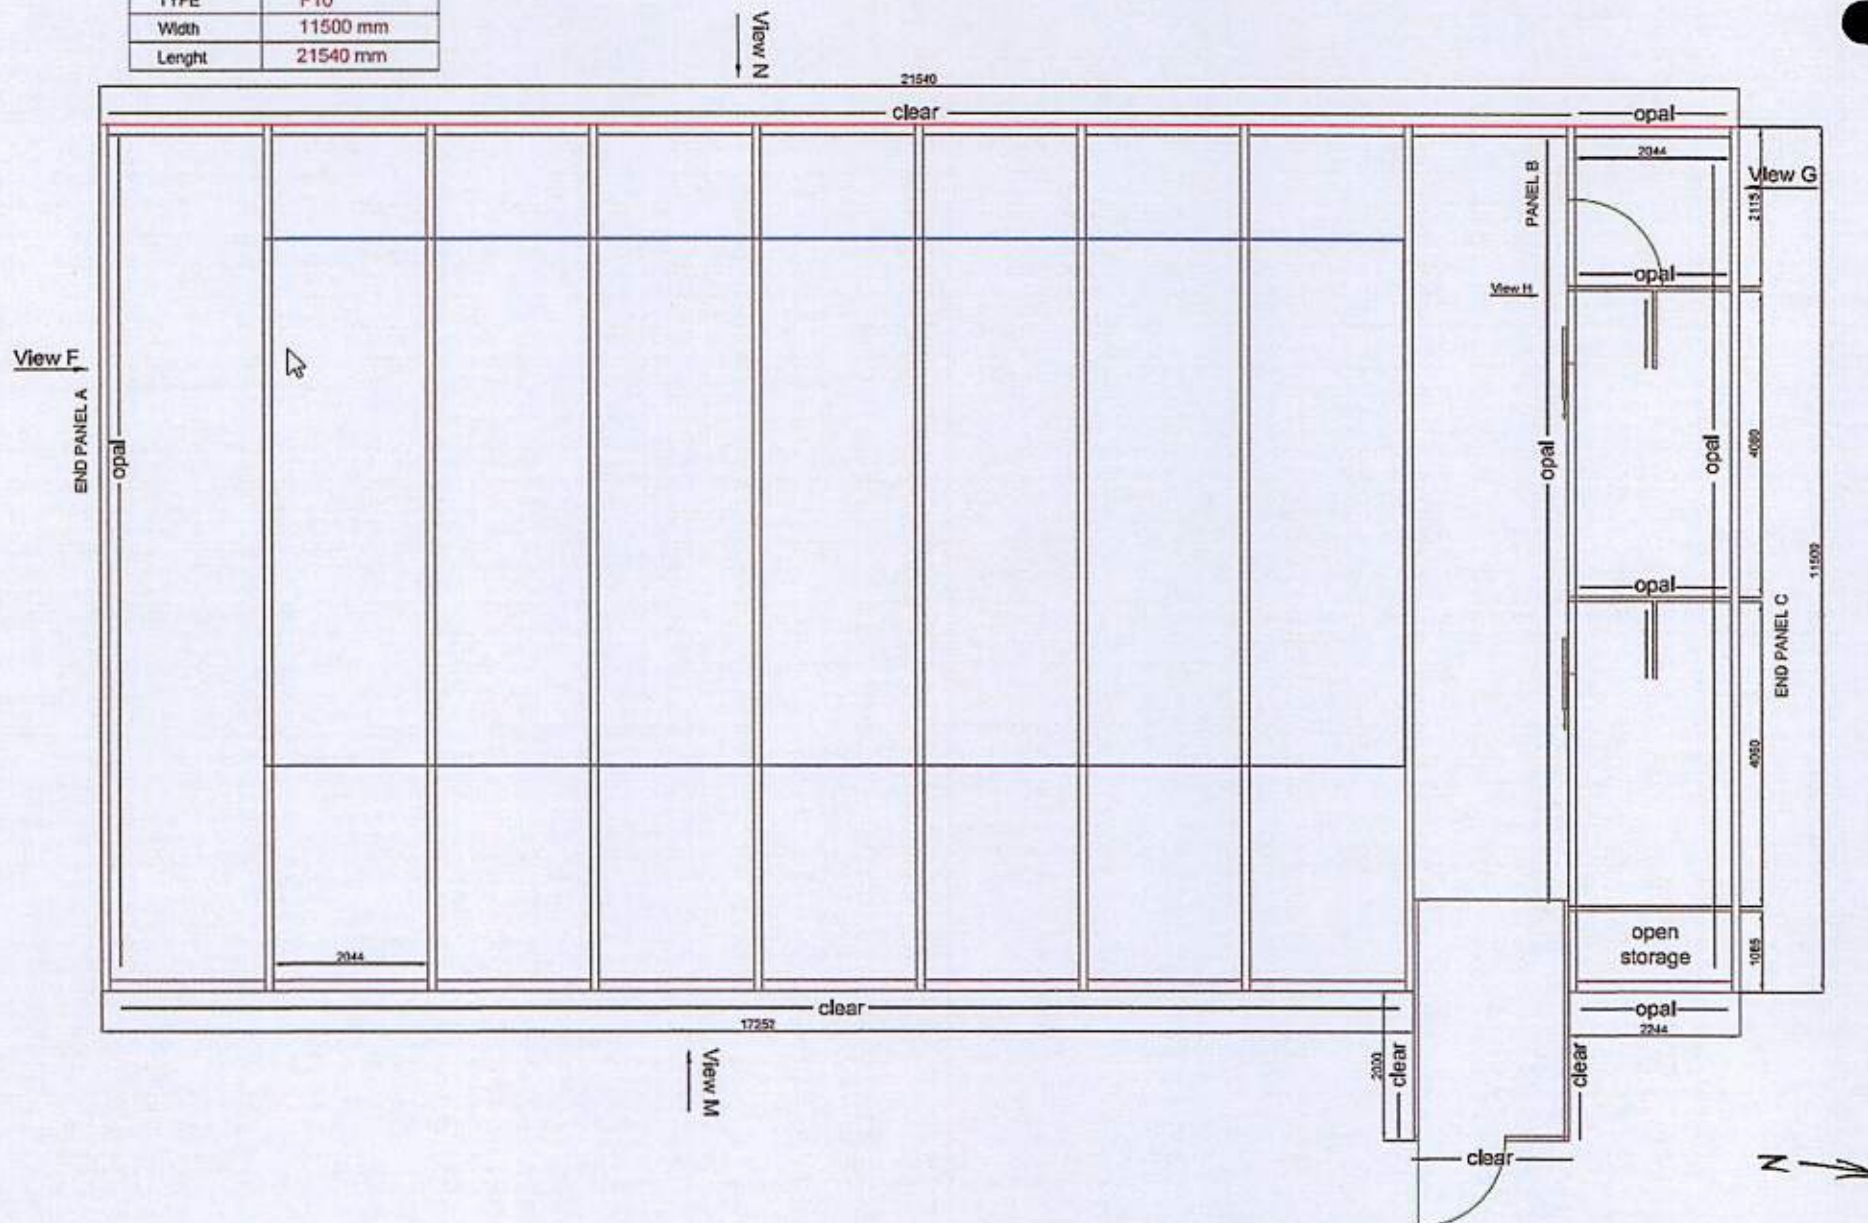

Arch Enclosures Limited
 Registered in England n° 7650970
 PO Box 425, Haywards Heath, West Sussex, RH16 2YA, England
 Phones 00 44 (0)1444-411411 Fax 00 44 (0) 1444-411376

WHITE MEADOW
 View on top

1:100


18. february 2013

n° 10

WHITE MEADOW FENCE ENCLOSURE
 Dwg 150x100

A3

TYPE	F10
Width	11500 mm
Length	21540 mm

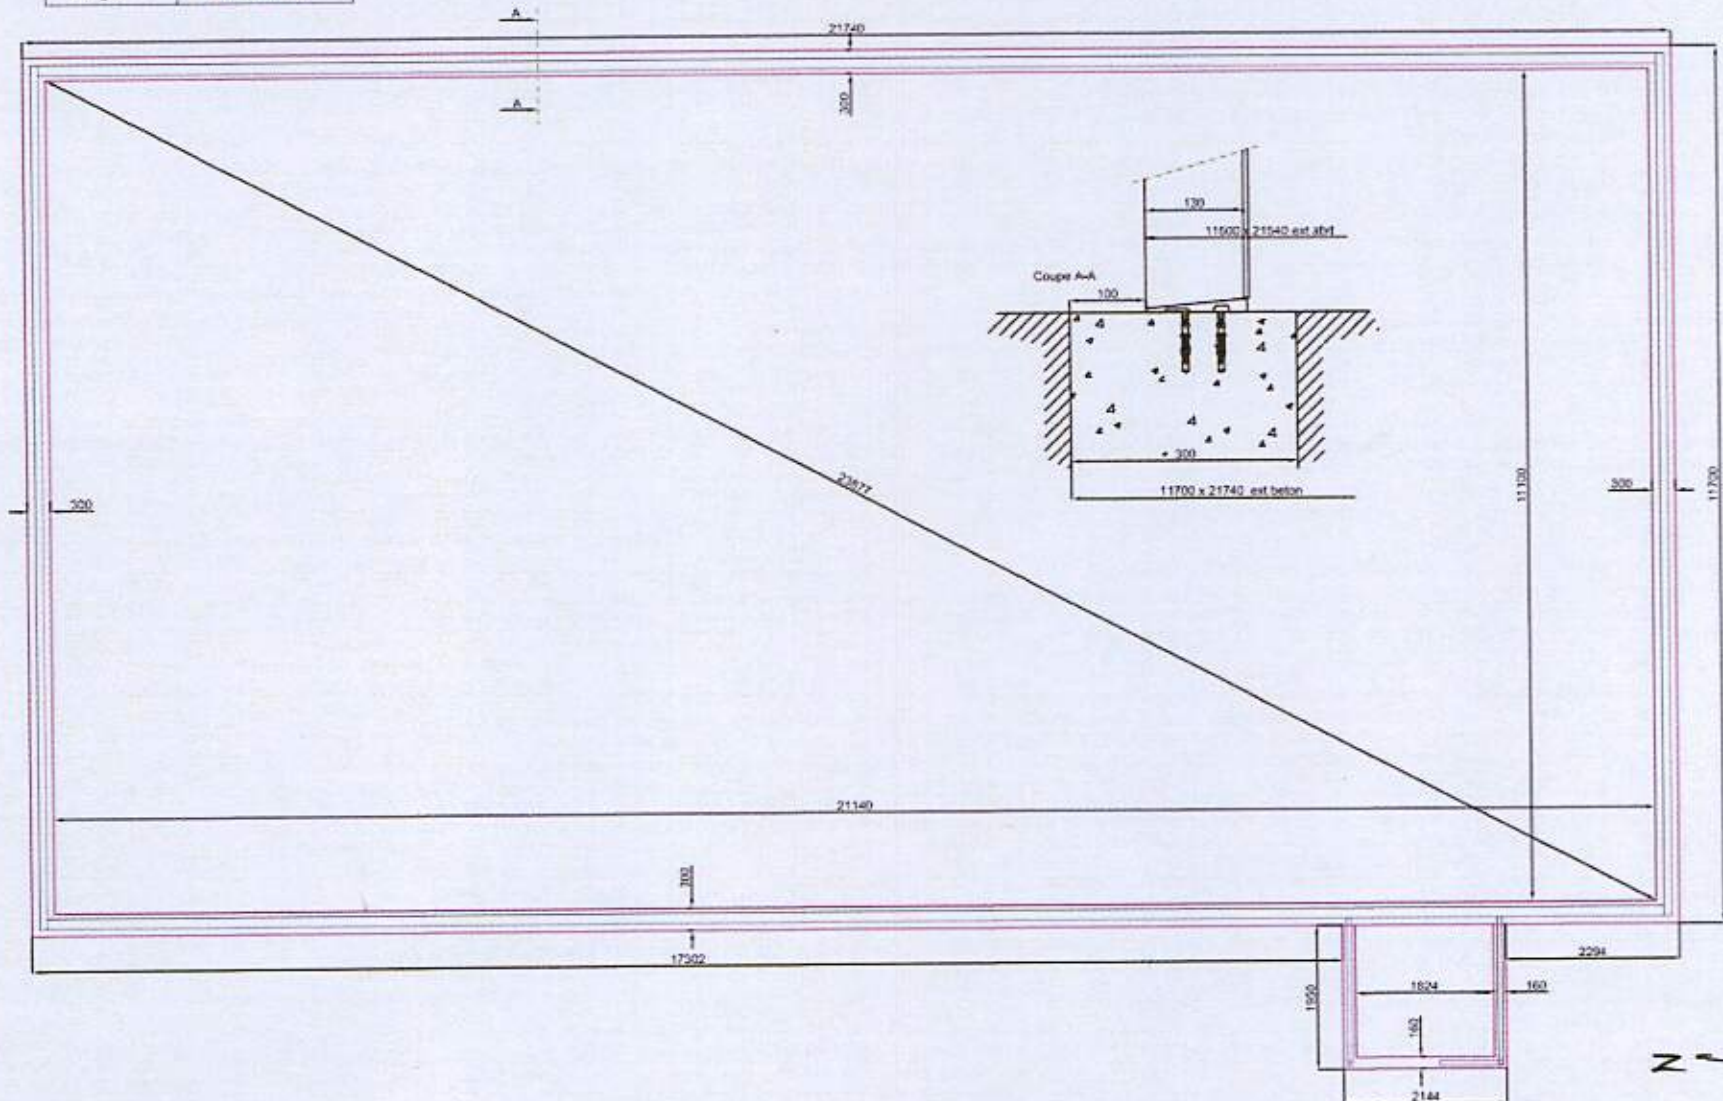

Arch Enclosures Limited
 Registered in England n° 7056070
 PO Box 425, Haywards Heath, West Sussex, RH16 2YR, England
 Phone: 00 44 (0)1444 411411 Fax: 00 44 (0) 1444 411376


WHITE MEADOW
 foundation concrete beam 1:100

18, February 2013

0000

1:100

A3

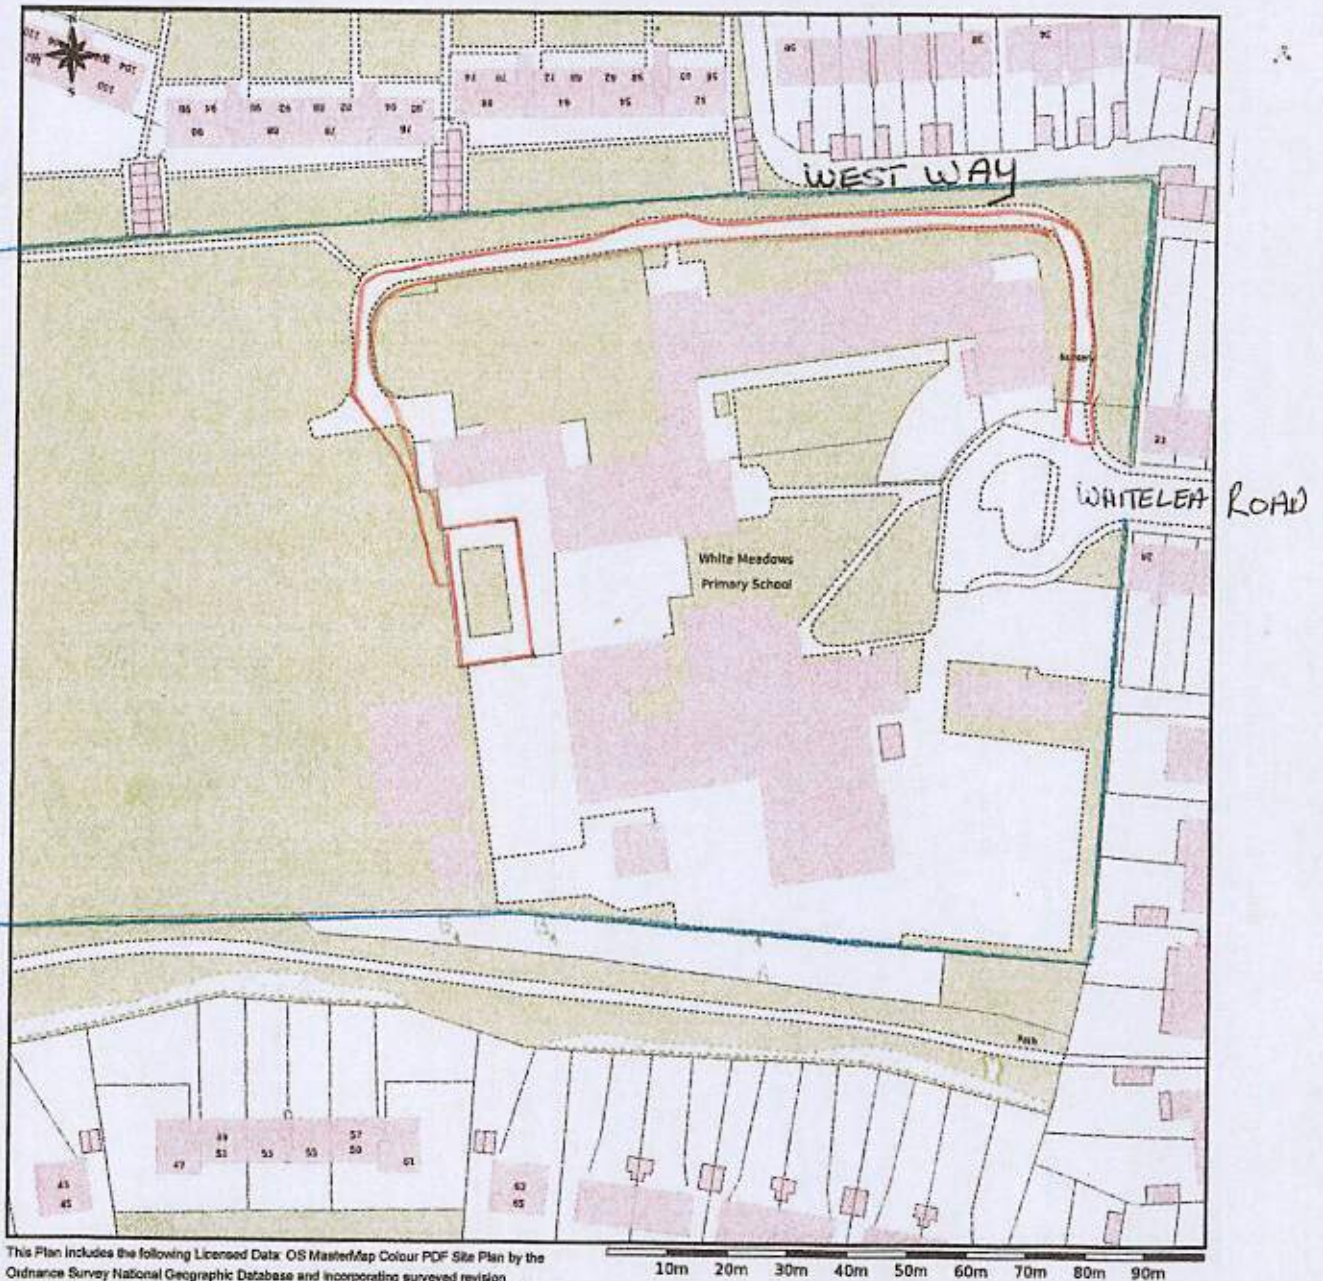

This Plan includes the following Licensed Data: OS MasterMap Colour PDF Site Plan by the Ordnance Survey National Geographic Database and incorporating surveyed revision available at the date of production. Reproduction in whole or in part is prohibited without the prior permission of Ordnance Survey. The representation of a road, track or path is no evidence of a right of way. The representation of features as lines is no evidence of a property boundary. © Crown copyright. All rights reserved 2013. Licence number 0100001673


Scale: 1:1250, paper size: A4

W.S.C.C.

- 9 APR 2013

COUNTY PLANNING

plans ahead by emapsite

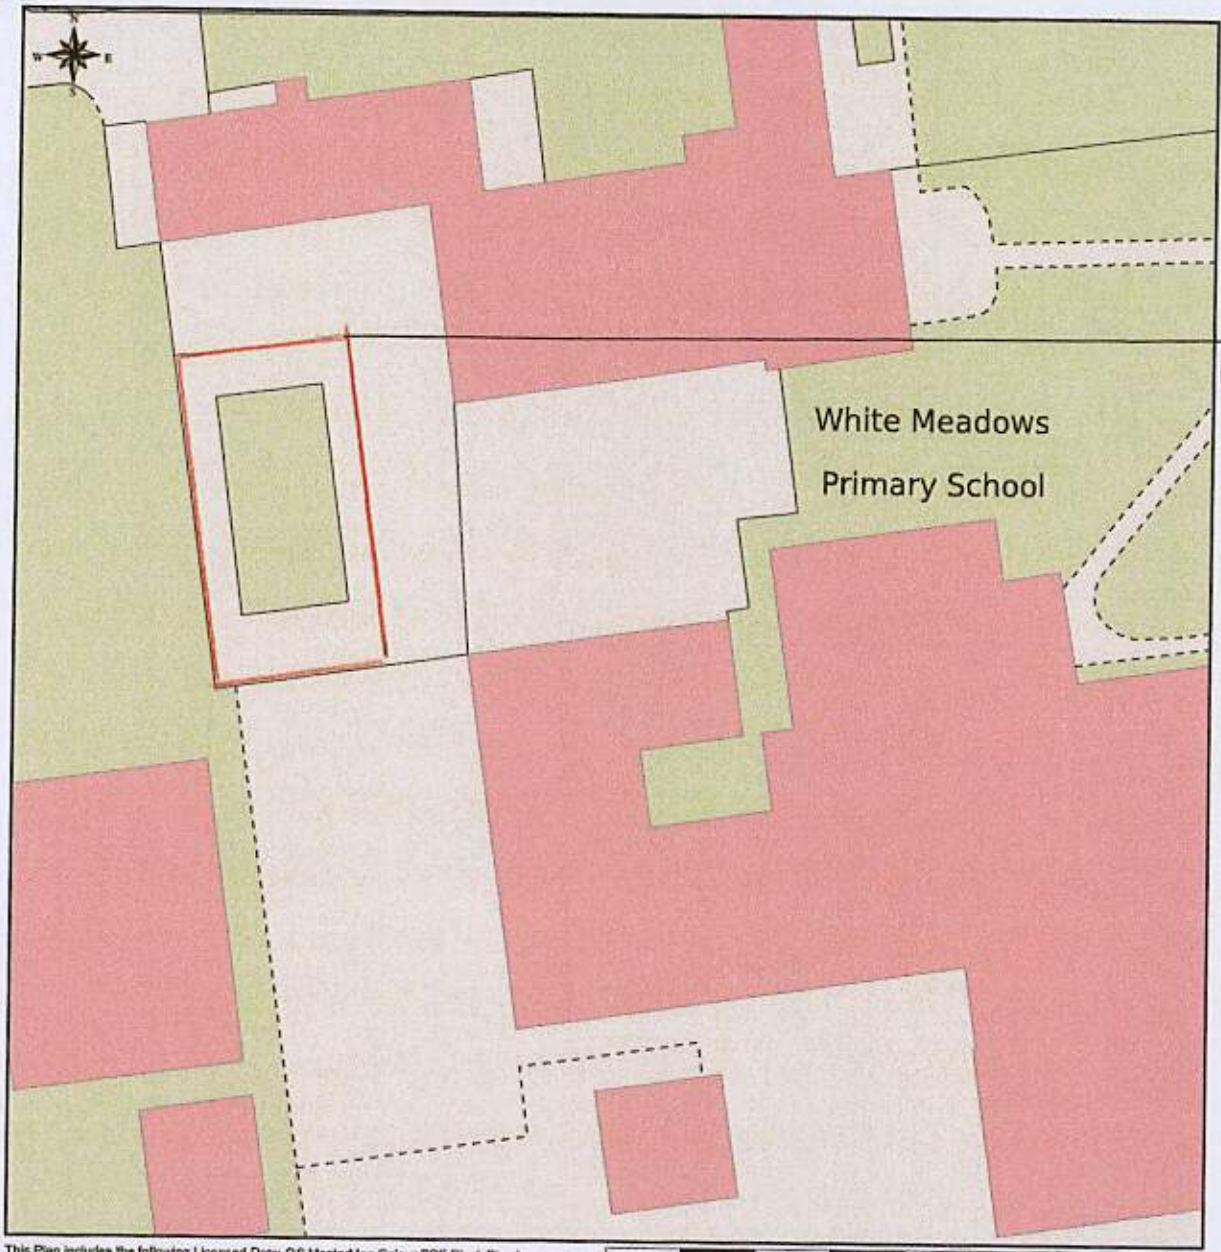

This Plan includes the following Licensed Data: OS MasterMap Colour PDF Block Plan by the Ordnance Survey National Geographic Database and incorporating surveyed revision available at the date of production. Reproduction in whole or in part is prohibited without the prior permission of Ordnance Survey. The representation of a road, track or path is no evidence of a right of way. The representation of features as lines is no evidence of a property boundary. © Crown copyright, All rights reserved 2013. Licence number 0100031673

Scale: 1:500, paper size: A4

plans ahead