



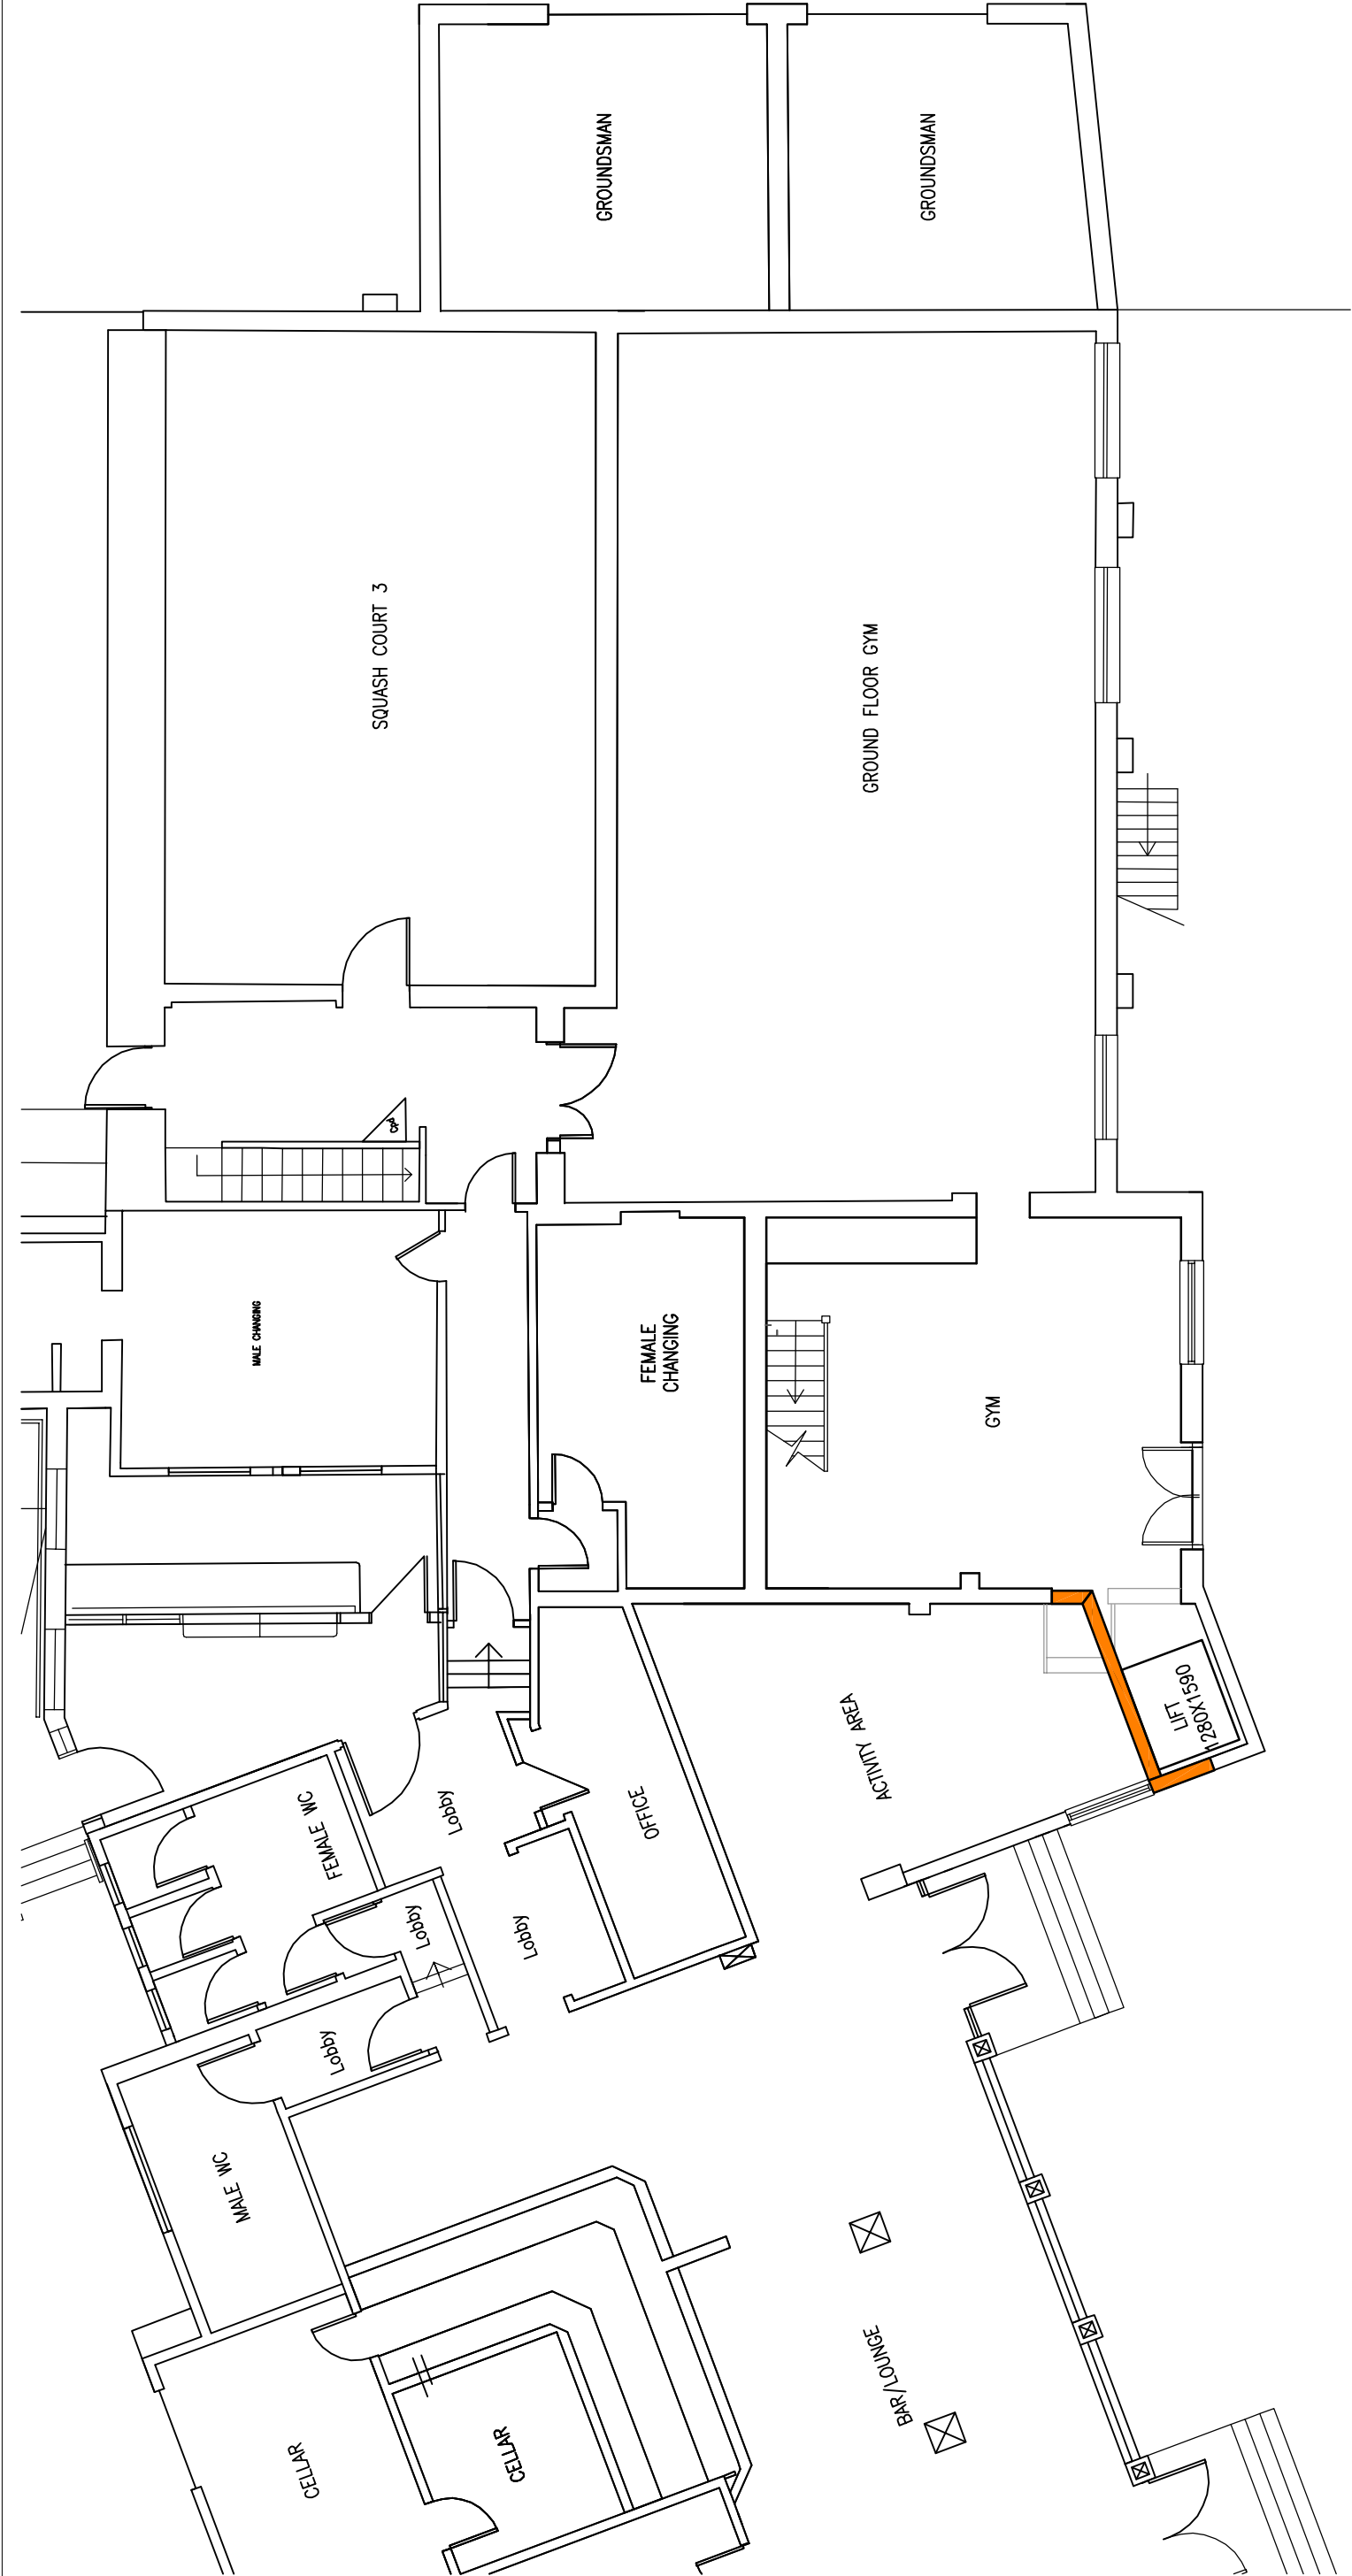

PART PROPOSED GROUND FLOOR PLAN 1:100

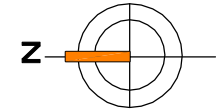

PROJECT		ROPOSED SPORTS CLUB 3 SEA LANE PO22 7RH		DRAWING No 296/06		REVISION	
PI ANNING		PI ANNING		SCALE DATE		DRAWN CHECKED LA	
ARCHITECTURE DESIGN DEVELOPMENT		ARB RIBA SPAB		1:100		DATE	
/obj: 07756 329400		leeza@amdesignltd.co.uk		DATE		LETTER	
/mail: leeza@amdesignltd.co.uk		ARB RIBA SPAB		1:100		DRAWN	
leeza@amdesignltd.co.uk		leeza@amdesignltd.co.uk		DATE		CHECKED	
leeza@amdesignltd.co.uk		leeza@amdesignltd.co.uk		DATE		DRAWN	
leeza@amdesignltd.co.uk		leeza@amdesignltd.co.uk		DATE		CHECKED	
leeza@amdesignltd.co.uk		leeza@amdesignltd.co.uk		DATE		DRAWN	
