


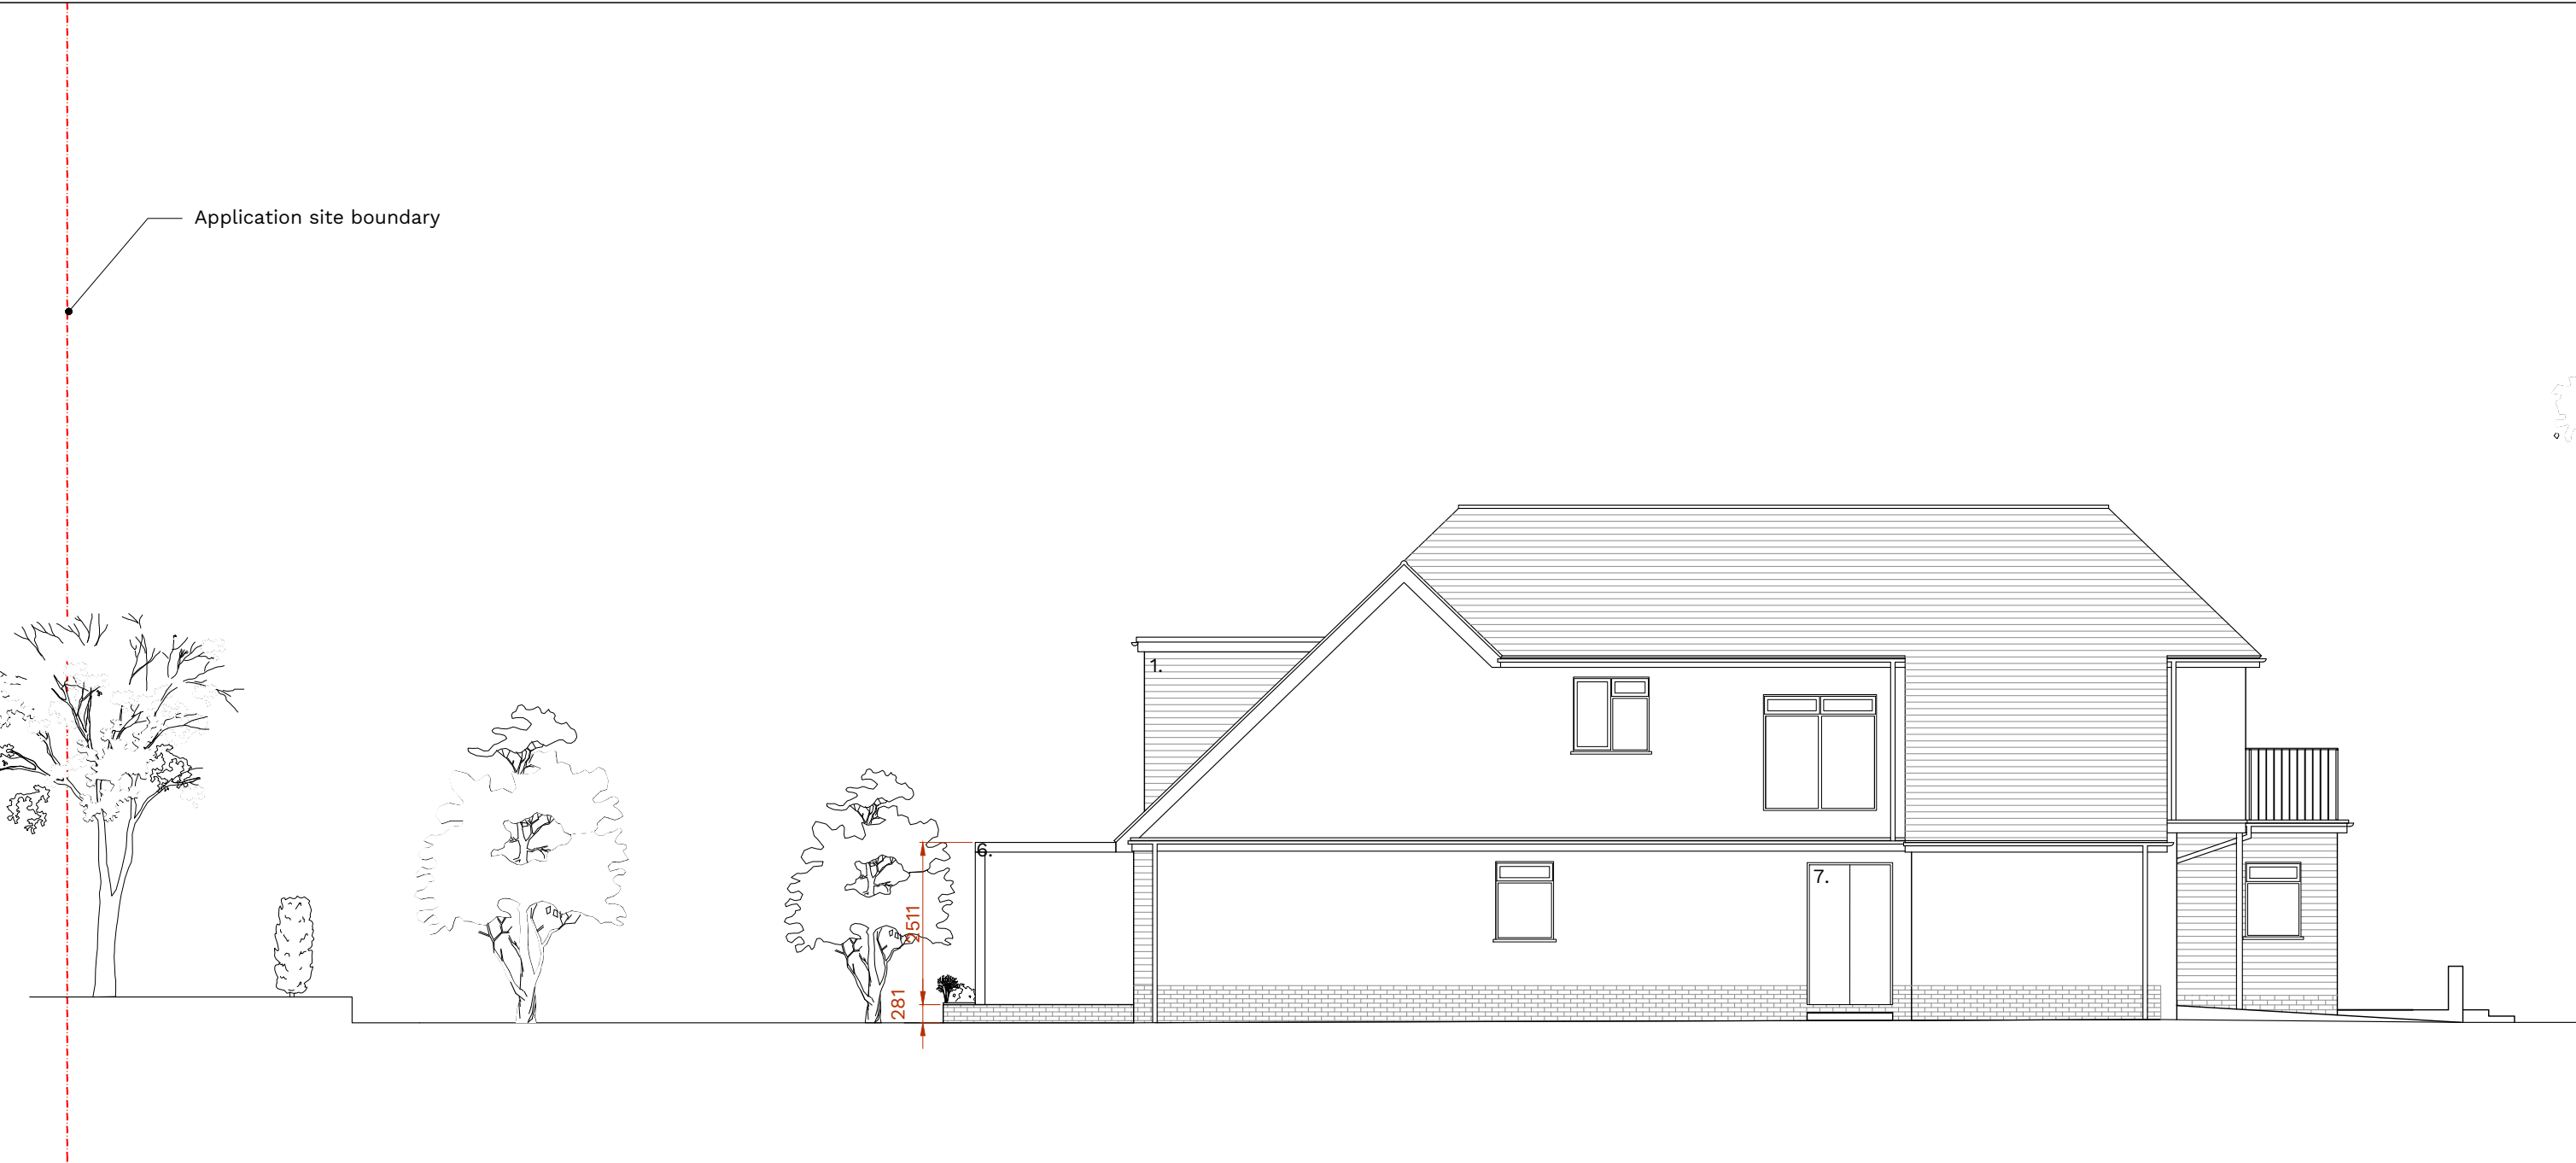

- Material Specification:
- 1. Timber cladding
 - 2. White render
 - 3. Dark grey aluminium double glazed window
 - 4. Dark grey aluminium double glazed entrance door
 - 5. White uPVC double glazed window
 - 6. Timber pergola
 - 7. Dark grey aluminium cycle store door

Rev	Date	Description
A	18.06.2021	Door added to south elevation
B	12.07.2021	Landscape amended



Notes:

Print drawing at 100% when printing to A3 paper - do not print to fit.
Do not scale from this drawing.
All discrepancies must be reported to the Architect immediately.
All subcontractors must check dimensions on site before the production of shop drawings for the approval of the Architect.
All dimensions in millimetres.

Drawing Details

Proposed South Elevation

PLANNING ISSUE

Drawing No. C0202-P214	Date April 2021
Scale ISSUED 1:100 @ A3	Revision B

Project Details

18 West Drive

18 West Drive, Bognor Regis, PO22 7TS

50.8 ARCHITECTURE
+ INTERIORS

info@fiftypointeight.co.uk 07775786502