


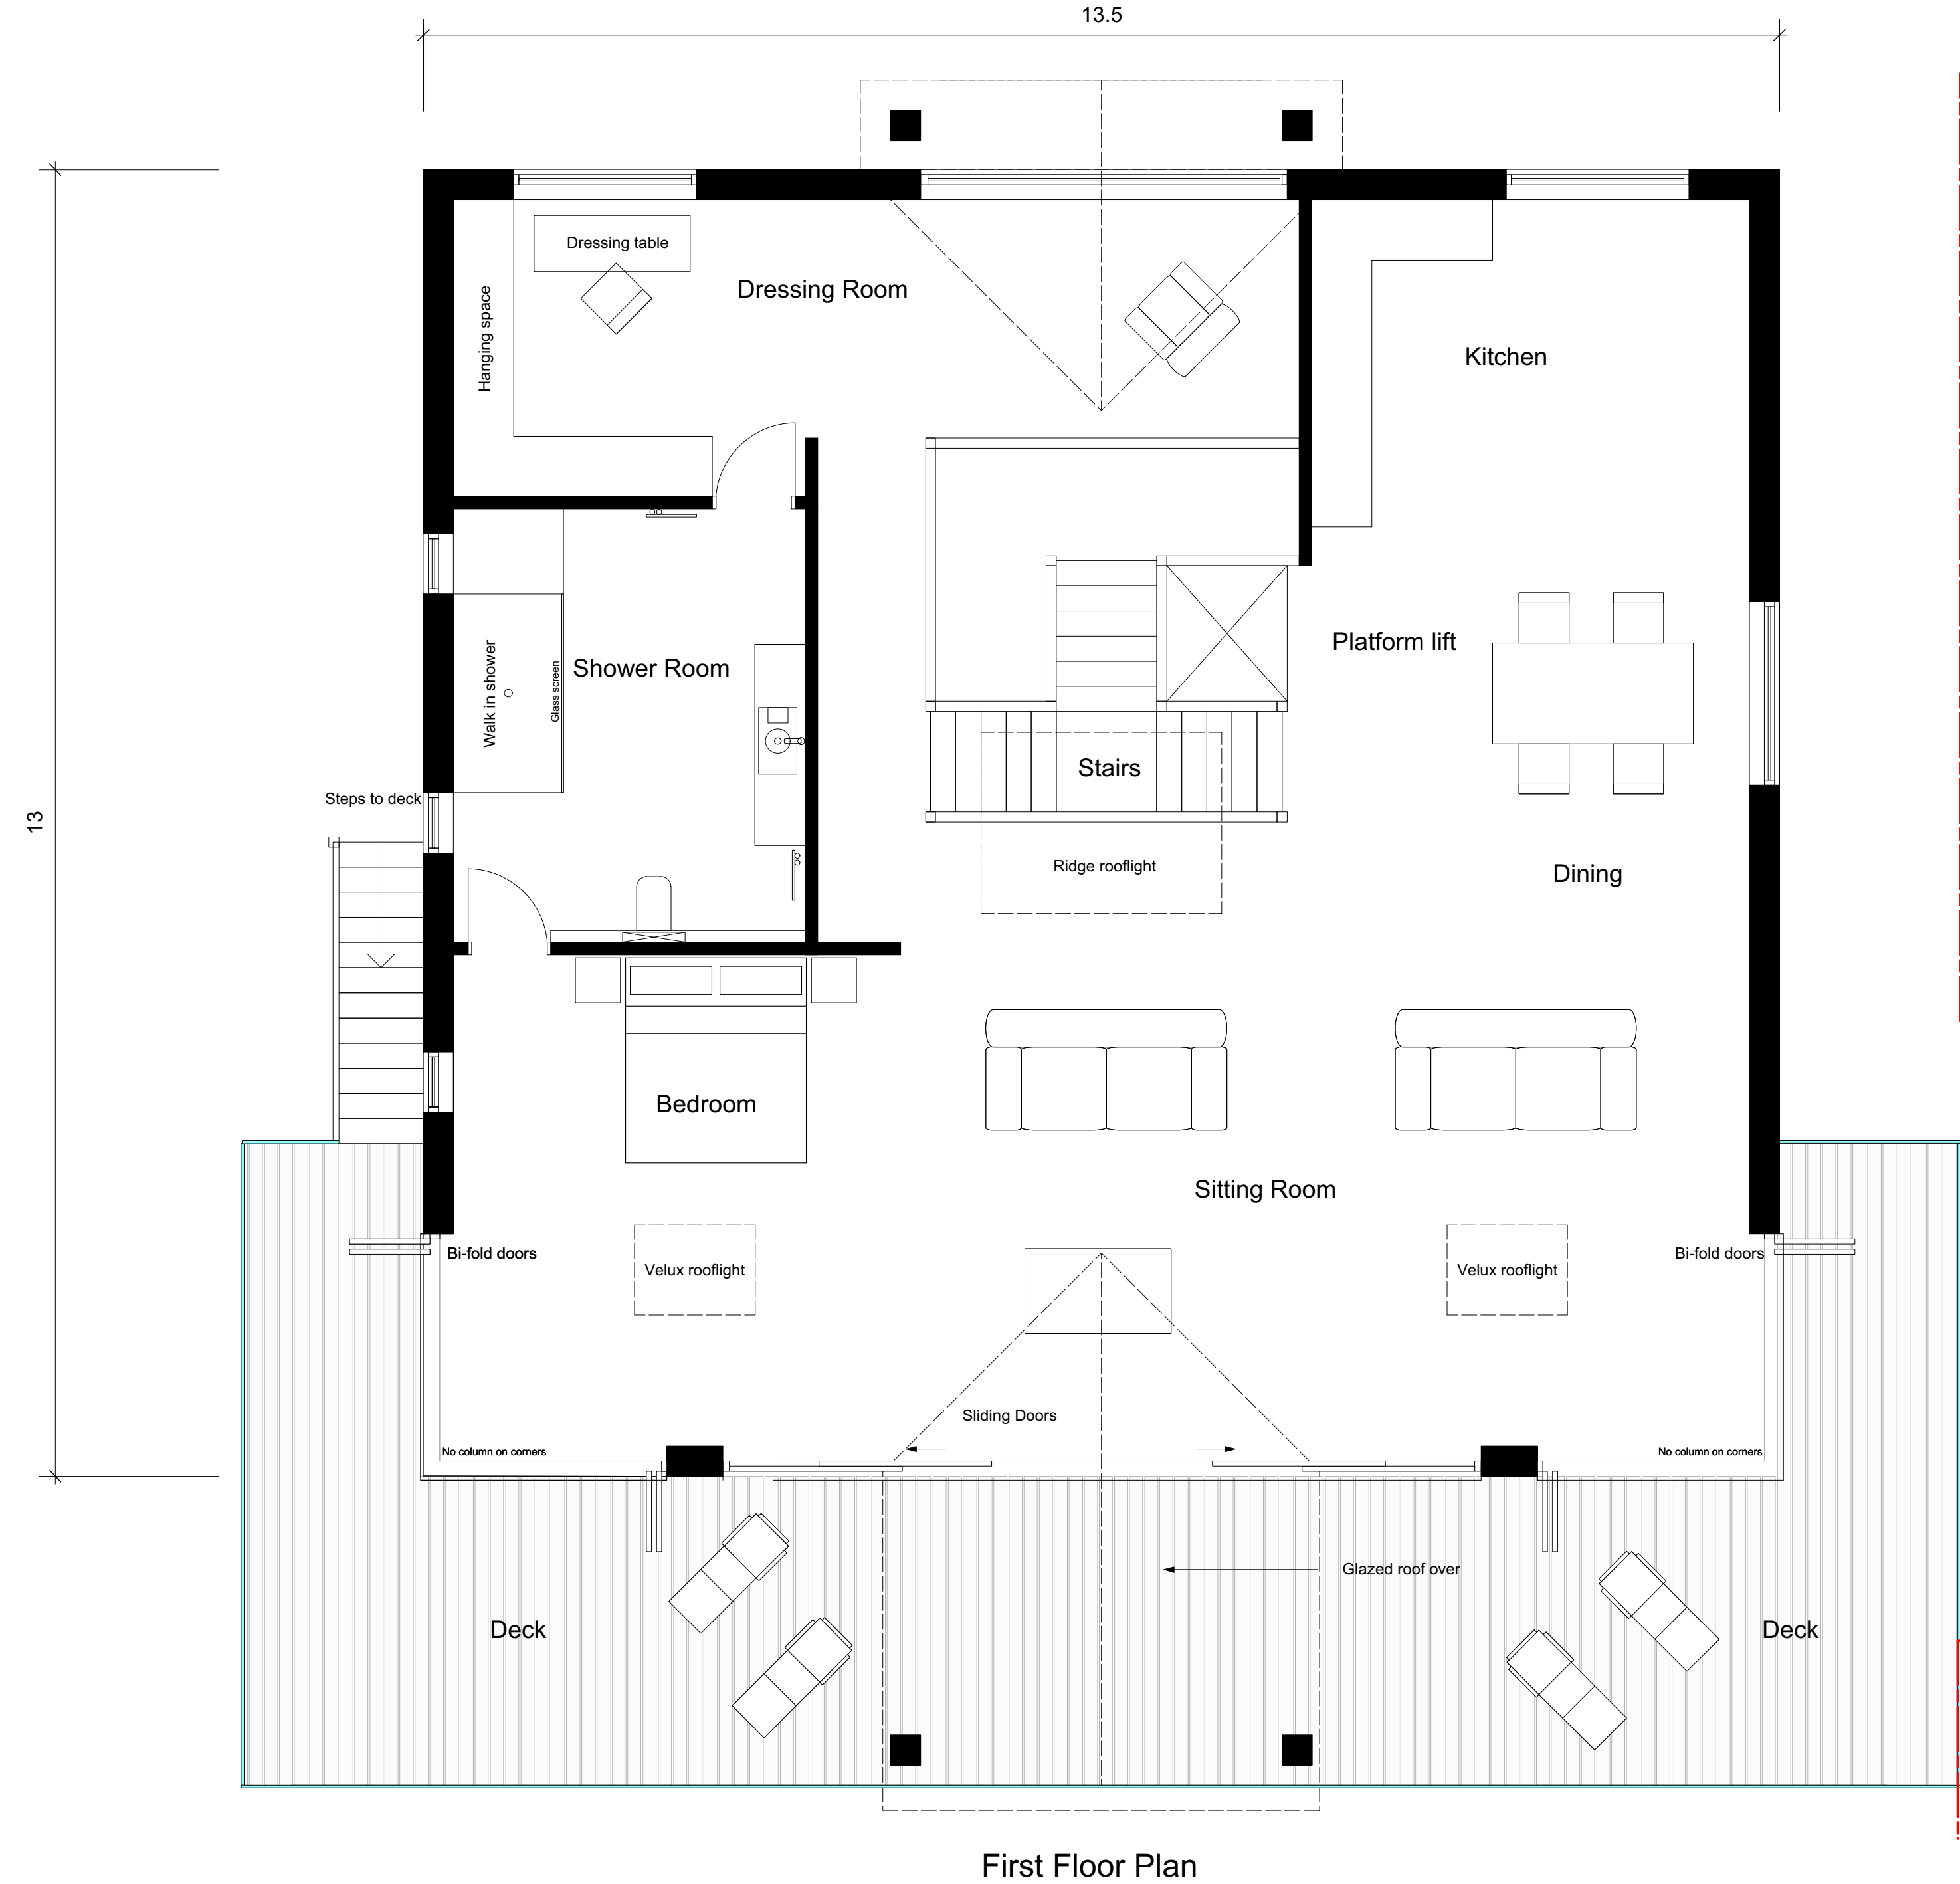

Note

The applicant owns No 27 & No 25 with No 25 being used as accommodation for medical carers once No 27 is complete.

It is therefore considered not necessary to have a privacy screen between the two houses as this would impact on the clients use of the properties.

Revisions

Existing Deck

Rev A Link to No 25 removed 8/4/19

Rev B Link removed and minor amendments 30/06/21

IVON BLUMER ARCHITECTS LTD

PROJECT 27 Central Drive - Elmer Beach

TITLE First Floor Plan

SCALE 1 : 50

DATE 16/09/18

DRG NO IBA/507/04

REVISIONS B

The Studio • 41 West Drive • Aldwick Bay • West Sussex • PO21 4LZ

www.ivonblumerarchitects.com • ivon@ivonblumerarchitects.com

Tel • 01243 262987

© Ivon Blumer Architects 2017

