


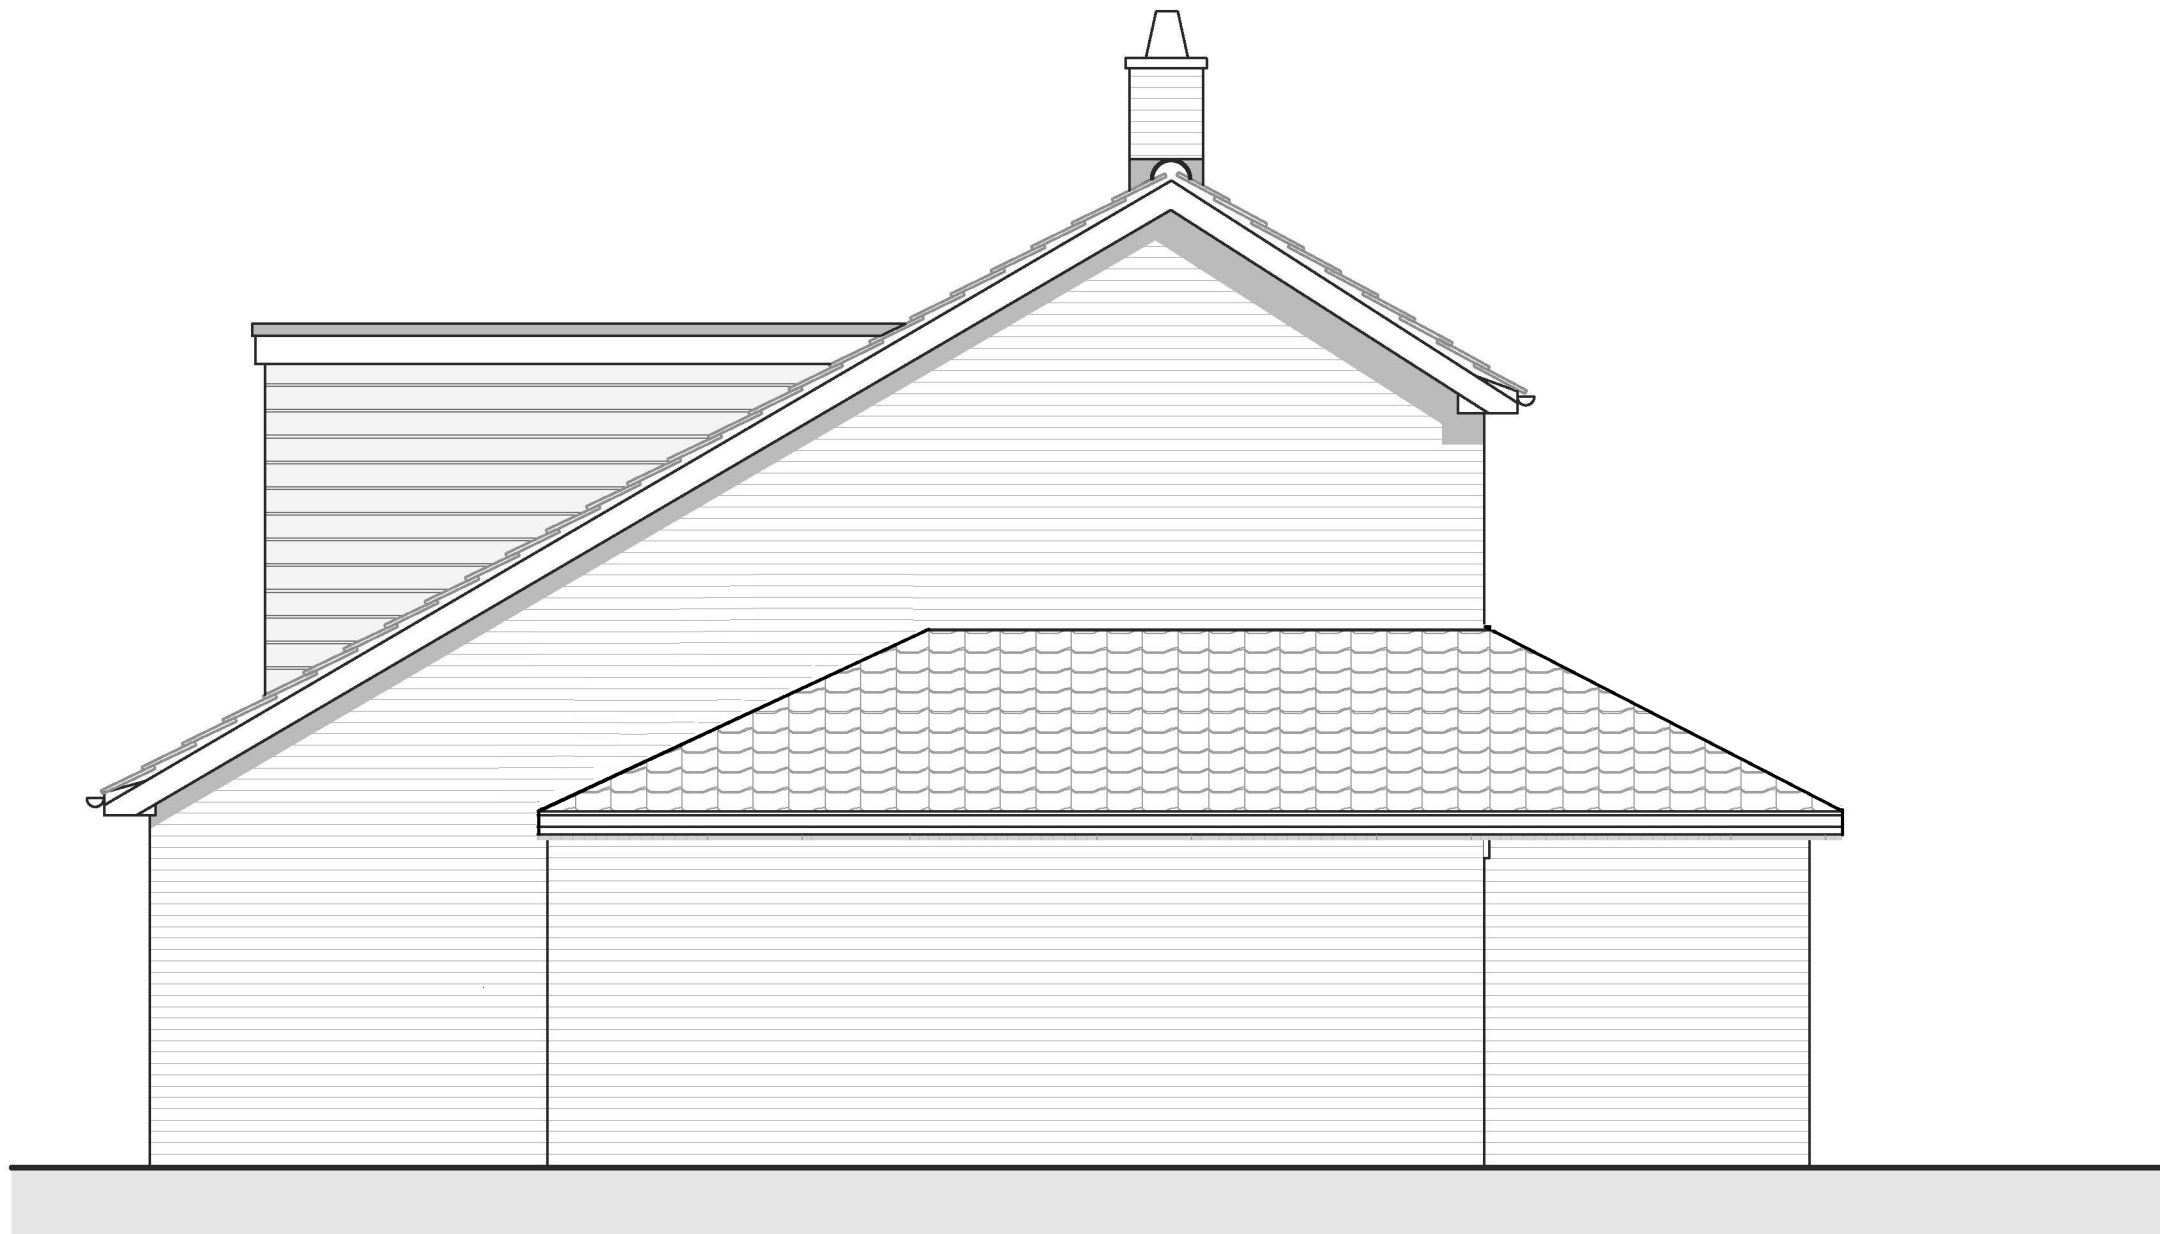

West Elevation

Scale 1:50



physical scale in metres

Scale 1:50 @ A3