

Appendix 1

WSCC Highways Pre-Application Responses

**WEST SUSSEX COUNTY COUNCIL
PRE-APPLICATION CONSULTATION**

TO:	Organisation: Highgate Transportation FAO: Alice Howse and Fiona Bennett
FROM:	WSCC - Highway Authority
DATE:	20 October 2025
LOCATION:	Land North of Summer Lane Summer Lane Pagham PO21 4FE
SUBJECT:	Internal Reference: PRE-80-25 Circa 110 residential dwellings on Land to the North of Summer Lane, with circa 50 dwellings to be accessed via Summer Lane, and circa 60 dwellings to be accessed via the recently approved site P/35/24/OUT
DATE OF SITE VISIT:	15 September 2025
RECOMMENDATION:	Advice
S106 CONTRIBUTION TOTAL:	TBA at planning application stage

The Highway Authority has been consulted for pre-application advice for proposed residential development at the following address/location:

**Land North of Summer Lane
Summer Lane
Pagham
PO21 4FE**

The advice provided below has been prepared by means of a desktop study and site visit, using the information and plans submitted with this request, in conjunction with other available WSCC map information.

I refer to your request for pre-application advice and provide the following site-specific comments.

Site-specific comments.

For ease-of-reading, the following comments use the list found at the foot of the Scoping Note with WSCC replies alongside in *red italic* text:

- i. Pedestrian and cycle linkage to the wider network – *To be included in the TA.*
- ii. A review of the appropriateness of the site for residential development in

transport terms – *This will depend on the resultant impacts on local roads and junctions.*

- iii. A review of the proximity of the site to local services and facilities – *The site is close to local services, pubs, restaurants local shops and a regular bus route/routes and details of this should be documented in any TA.*
- iv. A review of the recent personal injury road traffic collisions – *To be included in the TA.*
- v. The design of the proposed access from Summer Lane for 50 dwellings – *The alignment of the intersection with Summer Lane is a bit tortuous and will require drivers to look back at an acute angle. However, having it with priority into the development is likely to work better as if the access were to give-way to Summer Lane, it is likely that drivers wouldn't give way, given the status of Summer Lane as a (to be) Bridleway with its infrequent traffic movements. How speeds will be controlled at this point should be demonstrated. And, the bend will need slight widening to allow large vehicles to negotiate. It is also recommended that a form of speed control be provided at certain points along the new access road serving the 50 dwellings in an attempt to manage traffic speeds to the 20mph proposed. There is also the requirement to ensure visibility splays are provided from adjacent junctions and accesses onto any reconfigured road and also at the point it interfaces with Summer Lane. Regarding Figure 3.1, the bellmouth radii here should not be shown with one side being acute as there will be the need to traverse westwards for some – particularly refuse collection. Recommend MfS be used to inform the resultant bellmouth radii. Please also see PRow comments below.*
- vi. A discussion on the potential to adopt Summer Lane, especially with regard to drainage and minimum widths of the carriageway – *This is unlikely given proximity of nearby adopted highway, presence of drainage ditches/channels so close to the existing private road network, locations of fences and lack of service margins.*
- vii. The design of the proposed access through approved land south of Summer Lane – *As shown (6.5m wide), WSCC consider this to be too wide and could encourage excessive speed. As such, it should be narrowed. Also, WSCC would want to see at least one footway provided alongside it linking both the development the development south of Summer Lane with it. The route should also give-way to Summer Lane to ensure priority for the PRow (Summer Lane). Forms of speed control should be provided on the road link as well as appropriate levels of visibility splays for all users converging at the crossing point. The final design should be such that it prevents abuse of the control methods to stop motorists using Summer Lane and rat-running. Street lighting should be provided for the location and overall scheme including junctions and access routes serving it.*

- viii.** Incorporation of the sustainable links proposed as part of the approved land south of Summer Lane site (ref: P/35/24/OUT) into the design of the access arrangements for the application site – *principle is acceptable. Any routes should align well between developments to encourage use.*
- ix.** The proposed stepped and ramped route from Summer Lane to connect to PRow Footpath 108 – *See PRow comments below.*
- x.** A review of the design of the proposed internal highway network – *Any layout should follow MfS principles. It is suggested that there could be more shared surfaces off the main 'spine' road. There will be the need to ensure a continuous footway connection for the access road running eastbound towards Summer Lane and onto Pagham Road, plus into the development. The design of the road and footway immediately below balancing pond 12 needs to be refined to show a clear footway/footpath connection into all parts of the development. Seems to be a lack of visitor parking but that would be something for Arun DC to look at numbers-wise. Access to 'Area 3' could be shared surface (other than where footways first enter the road – they would terminate just as they enter the road). Also observed is a lack of service margins throughout – mainly side roads – although if site remains private that wouldn't necessarily be a concern for WSCC but stats companies may wish to reply. Where homes are shown with parking immediately in front of them, careful design of EV infrastructure will be required (i.e. standalone installations with no trailing cables over footways/footpaths etc). Would recommend that the paths in the green space area to the north of the site all be designed for shared foot and cycle use.*
- xi.** An overview of the car parking provision and typical layout – *Arun to consider numbers-wise. WSCC would only comment about locations if concerns arise from design review.*
- xii.** An overview of the cycle parking to be provided – *Again, for Arun to consider numbers-wise. WSCC would only comment about locations if concerns arise from design review.*
- xiii.** Strategy for the collection of waste and recycling – *For Arun (Emergency access – WSCC F&RS – Ian Stocks).*
- xiv.** The contents of the supporting Travel Plan – *Needs to follow WSCC TP guidance. I note mention of 'vision' but I would suggest as well as mentioning it in the TP that you provide a separate text in the TA where it should sit. TP and monitoring fee to be secured by S106 Agreement in accordance with WSCC requirements.*
- xv.** Local committed development that should be taken into consideration, and background traffic growth arising – *Arun for committed development and TempPro for background growth. Regarding use of TEMPro, you advocate using the behavioural TEMPro scenario on the basis that core growth was likely to overestimate growth on that corridor. For this, you would have to justify the*

lower growth by comparisons with observed growth. WSCC advises that it would be very cautious about accepting any negative growth in a scenario used as a central forecast rather than as a secondary sensitivity scenario. Therefore, it is suggested that any acceptance of behavioural rates is subject to a cut off at 1.0 i.e. zero growth except for any use as a secondary comparative forecast.

Furthermore, you will need to proceed with some caution given that behavioural rates turn negative in later forecast years. And please note that WSCC isn't advising that it is the only scenario which should be used within a vision-based approach. And, please also note that the advice given does not reflect a County-wide approach to acceptance of behavioural growth rates.

The use of behavioural growth rates and the approach to modelling needs to be justified by applicants. In more sustainable parts of the county, where viable alternatives exist (e.g. Crawley) we could accept the use of behavioural growth rates over core.

Clearly, a pragmatic approach to scenario modelling needs to be adopted in a vision-led approach. WSCC can accept a single scenario under a vision-led approach. However, on known congested parts of the network we need to take a slightly more robust assessment and multiple scenarios may be required to be modelled including using core TEMPro growth rates as a comparison with other more aspirational scenarios. This enables us to assess a more worst-case scenario on congested parts of the network and these junctions may have multiple modelled scenarios. Other less congested junctions may only be required to be modelled once (or not at all) using an aspirational vision-led scenario.

- xvi.** Identification of junctions which will require capacity analysis to be carried out and confirmation of traffic survey data to be used – *any junction where the development site will put 30 or more trips through it in peak periods.*
- xvii.** Traffic survey data – *You will need to clarify what this means.*
- xviii.** The proposed trip rates and resultant trip generation – *Please see WSCC comments above alongside point **xv** above.*
- xix.** Distribution of proposed trips for 50 dwellings accessed from Summer Lane and 60 dwellings accessed from land south of Summer Lane site (ref: P/35/24/OUT) – TBD because of road arrangements – *The TA will need to demonstrate how this will be achieved and distributed across the wider network.*
- xx.** The capacity assessment years – *WSCC require five years from date of submission (but National Highways might require more).*
- xxi.** Capacity assessment of the Summer Lane/Pagham Road junction – *Yes, this is required, please.*

- xxii.** Seek an agreement on a 'Vision-Led' approach to future assessment years, including the TEMPro growth rates, and reduction in single occupancy private car movements due to sustainable measures proposed, as well as whether there are any further approaches to be undertaken to follow the 'Vision Led' approach set out in the NPPF – *Please see WSCC comments alongside point xv above.*

PRoW:

WSCC PRoW team comments re. the PRoWs (FP100 and FP108) are as follows:

- 1. FP100 is due to have bridleway rights conferred upon it which means cyclists and equestrians will become legitimate PRoW users of it.*
- 2. Should Highways not adopt Summer Lane (FP100), it's legal status will remain that of a PRoW with private access rights. The safety of PRoW users (pedestrians, cyclists and equestrians) should therefore be a priority over that of vehicular users.*
- 3. The PRoW team's maintenance liability will be limited to that of bridleway users. All damage caused by vehicular use will remain the responsibility of the landowner.*
- 4. Where the road crosses the PRoW, the safety of PRoW users must be a priority. The current proposed width of 6.5m might allow for unacceptable speeds at this point. The area must be well lit, vehicles must be prohibited from turning left or right, have sufficient visibility to see PRoW users approaching from both directions, have signage to warn them of PRoW users and be subject to some Give Way system.*
- 5. Where the access road into the development joins Summer Lane, PRoW team is concerned that there is insufficient consideration given to the safety of PRoW users. Vehicles emerging from the development will be travelling along a continuous road into Summer Lane and have highway priority. Eastwards-bound PRoW users will be crossing a road to continue onwards. This in itself isn't necessarily a problem, particularly given the predicted traffic volume but a Safety Audit to consider the safety of PRoW users at this point and any necessary safety measures implemented needs to be undertaken and provided to WSCC for comment.*
- 6. The stepped and ramped access from Summer Lane onto Footpath 108 is welcome. The ramp would not form part of the PRoW so maintenance liability would remain that of the developer whereas the stepped access would be part of the PRoW as it would be along the definitive line and provides sufficient access for pedestrians. There would, however, need to be agreement as to details of materials and construction with PRoW team although the structure itself might still need to remain private.*

- 7. Footpath 108 crosses through a green area within the development and should have its' surface improved to the PRow rural footpath specification up to the red line boundary.*

Further comments.

Contributions – Some developments in the vicinity of this site are required to contribute towards the development of a walking and cycle route from the end of Summer Lane through to Chichester. A contribution towards this scheme may, therefore, be required although at this stage it is not known whether this would be using monies collected via CIL or whether it would be a bespoke amount secured by S106 Agreement.

Travel Plan - In response to your email of 9 October 2025 about vision-led Travel Plan reduction, it seems that while applying a phased reduction in private vehicle trips and mode share is reasonable for existing trips impacted by a new transport strategy in an existing built up area, it is rather less so for new development trips. In principle, sustainable travel habits should be established early for occupiers of new development or they are much less likely to happen at all. Question - Are there elements of the Travel Plan package which would only happen when later phases are occupied for viability reasons? If so, there may be some leeway if the measures cannot be subsidised to apply early, but bear in mind that this is likely to reduce the final sustainable mode share that can be achieved longer term for the first phase(s) of the development as when people have got in a habit of commuting and making other regular trips by car it is much harder to get them on a bus or bike than if the travel plan takes full effect from the start of occupations. If so, WSCC would be looking to push back against this as far as site trip generations are concerned.

Standard WSCC comments.

The Highway Authority would require the following documents to be submitted as part of any future application:

- A site location plan scale (1:1250) with site boundary indicated
- Schedule of existing uses including planning history with reference numbers
- Description, including site layout plans, of the proposed development and schedule of uses
- Summary of reasons supporting the site access/highways works proposals, including plan (scale 1:250 or similar) with achievable visibility splays indicated
- Design Audit of any proposed highway works, including plan identified departures from standards

- Final Stage 1 Road Safety Audit (RSA) of the site access where it is shown deviating away from Summer Lane, the 'crossover' of Summer Lane leading to larger component of the site (i.e. 60 homes) and the existing junction of Summer Lane with Pagham Road (plus any other proposed highway works as may be required), **with the Road Safety Audit Response Report (RSARR) in word format for the LHA to edit as Overseeing Organisation**, including any amended plans.
- A vision-led Transport Assessment, including location plan of key services, availability of sustainable modes of transport and existing/future vehicular generation
- A Travel Plan
- Reference to supporting national, regional, and local planning documents and policies
- Parking strategy, including provision of parking for all modes of transport
- Relevant data collected to date
- Proposed trip rates supported with TRICS outputs and site selection methodology
- Junction capacity assessment in accordance with the WSCC Transport Assessment Methodology

I have provided, below, some standard guidance relating to road design and current standards.

There are two sets of guidance which govern road design: Manual for Streets (MfS) for lightly trafficked residential streets; and Design Manual for Roads and Bridges (DMRB) for all other roads, including rural roads. I have included links to both below.

Manual for Streets:

<http://www2.dft.gov.uk/pgr/sustainable/manforstreets/pdfmanforstreets.pdf>

DMRB supplementary documents CD 109 (Search for "CD 109"):

<https://standardsforhighways.co.uk/dmr/>

WSCC supports the approach set out in MFS, which has been adopted guidance for residential street design since its introduction in 2007. Within this document there are some very useful references to visibility splays, turning circles and car parking layouts. The document does not however provide specific measurements for visibility splays, so:

"X "Distances from the (kerb back) are typically:

- 2.4 metres - for domestic single access points and shared or busy crossovers (this may be reduced to 2.0 metres in certain circumstances in consultation with the Local Highways Authority and subject to local context)
- 4.5 metres - for busy junctions
- 9.0 metres -major junctions

"Y "Distances are based on vehicle speed, and for lightly trafficked residential streets MFS would be applied:

- 20 mph - 25 metres
- 25 mph - 33 metres
- 30 mph - 43 metres

For a road where the 85th percentile speed is in excess of 39 mph and for roads where MFS does not apply, CD 109 distances from DMRB would be applied:

- 40 mph -120 metres
- 50 mph -160 metres
- 60 mph -215 metres

I have attached a link to our Local Design Guide which provides further advice on how MfS is to be interpreted and applied within West Sussex.

The 'Additional Information' section of the WSCC Pre-application advice for roads and transport webpage provides a range of additional advice and guidance which you may find useful in preparing your application. Please click the link below and navigate to the 'Additional Information' section.

<https://www.westsussex.gov.uk/roads-and-travel/information-for-developers/pre-application-advice-for-roads-and-transport>

Here you will be able to access our Local Design Guide which provides further advice on how MfS is to be interpreted and applied within West Sussex.

Parking

For applications within Arun, Crawley and South Downs National Park any parking provision should be provided in line with the Planning Authorities adopted Supplementary Planning Guidance (SPG) which will set out parking standards for development in these areas. Within you will find recommended levels for cycle parking and also guidance on levels of Electric Vehicle charging points for new developments.

Arun

<https://www.arun.gov.uk/supplementary-planning-documents-spds/>

Crawley

<https://crawley.gov.uk/planning/planning-policy/local-plan/supplementary-planning-documents/urban-design-spds>

South Downs National Park

<https://www.southdowns.gov.uk/planning-policy/supplementary-planning-documents/>

For all other areas West Sussex County Councils latest parking standards which we adopted in August 2019 as Supplementary Planning Guidance (SPG) should be used. This can be found at the link below under the 'Additional Information' section.

<https://www.westsussex.gov.uk/roads-and-travel/information-for-developers/pre-application-advice-for-roads-and-transport>

Please note that any advice given by council officers for pre-application enquiries does not constitute a formal response or decision of the council with regard to the granting of planning permission in the future. Any views or opinions expressed in this response are given in good faith, and to the best of ability, without prejudice to the formal consideration of any application, which will be the subject of public consultation and ultimately decided by the Local Planning Authority.

Tim Townsend
Planning Services

Appendix 2

Reserved Matters Pagham South and Church Barton Site Layouts

Please Note:
Drawing to be scaled for planning purposes only, dimensions to be checked on site and any discrepancies are to be highlighted to the Architect prior to construction.
Prior to the commencement of any works, the Contractor is to check and / or determine all construction details including checking existing site levels and dimensions.
This drawing is to be read in conjunction with all other project drawings, construction notes and / or project specifications including those by other project consultants and specialists. All discrepancies should be reported immediately.
Design subject to detail development / approval.
Measurements and accommodation schedules subject to amendments following coordinated input by others.
Costings cannot be finalised until approval / confirmation by relevant authorities and Client.

- Annotation Key**
1. Access into adjacent SANG
 2. Material change in shared surface to denote path
 3. Naturalistic hedge/tree planting to boundary
 4. Crossings over existing ditch
 5. Fenced land available for allotments
 6. Off-lead dog walking area
 7. Pedestrian link over SUDs
 8. Community Orchard
- Position of Existing Tree
- Illustrative planting - refer to Landscape Architect's drawings for proposed landscape scheme
- 3m x 5m parking spaces for use by the allotments

Further design information:
Please note that all landscaping shown is indicative. Refer to Landscape Architect's drawings for final design.



Adjacent Residential Parcel
(P/25/17/OUT)
(P/139/22/RES)

Community hub area part of
P/140/16/OUT
being brought forward by
separate developer
P/155/21/RES

Land for school part of
P/140/16/OUT
being brought forward by
separate developer

T	Amended to highways' comments	15.11.23	VP/BM
S	Amended to client's comments	13.10.23	VP/HJE
R	Gardens amended, back-to-side distances increased.	19.09.12	VP/HJE
Q	Allotment parking increased	15.09.23	VP/HJE
P	Amended to Highways' comments	28.07.23	VP/HJE
N	Amended to increase allotment provisions	19.07.23	DY/VP
M	Amended to case officer's comments	03.07.23	VP/HJE
L	Amended to case officer's comments	23.06.23	VP/HJE
K	Amended to case officer's comments	16.06.23	VP/HJE
J	Amended to client's comments	15.06.23	VP/HJE
H	Additional parking to northern parcel	19.01.23	DY/HJE
G	Reissued for client	14.11.22	VP/HJE
F	Amended to client comments	16.09.22	DY/HJE

Rev.	Description	DATE	DB / CB
------	-------------	------	---------

Date Nov '21
Drawn By/Checked By VP / HJE
Scale 1:1250 at A1

Revision T

Project Land West of Pagham Road
Pagham

Title Site Plan

Dwg# 21.129.02

Status Planning


hgp
Furzehall Farm, Wickham Road
Fareham, Hampshire
PO16 7JH
01329 283 225
email@hgp-architects.co.uk
www.hgp-architects.co.uk

HGP Architects Ltd.
Copyright Reserved
FS 10342

PAGHAM HOMES
Unit 1, Station Industrial Park
Duncan Road, Park Gate
SO31 1BZ

Appendix 3

WSCC Highway Boundary and PRow Information

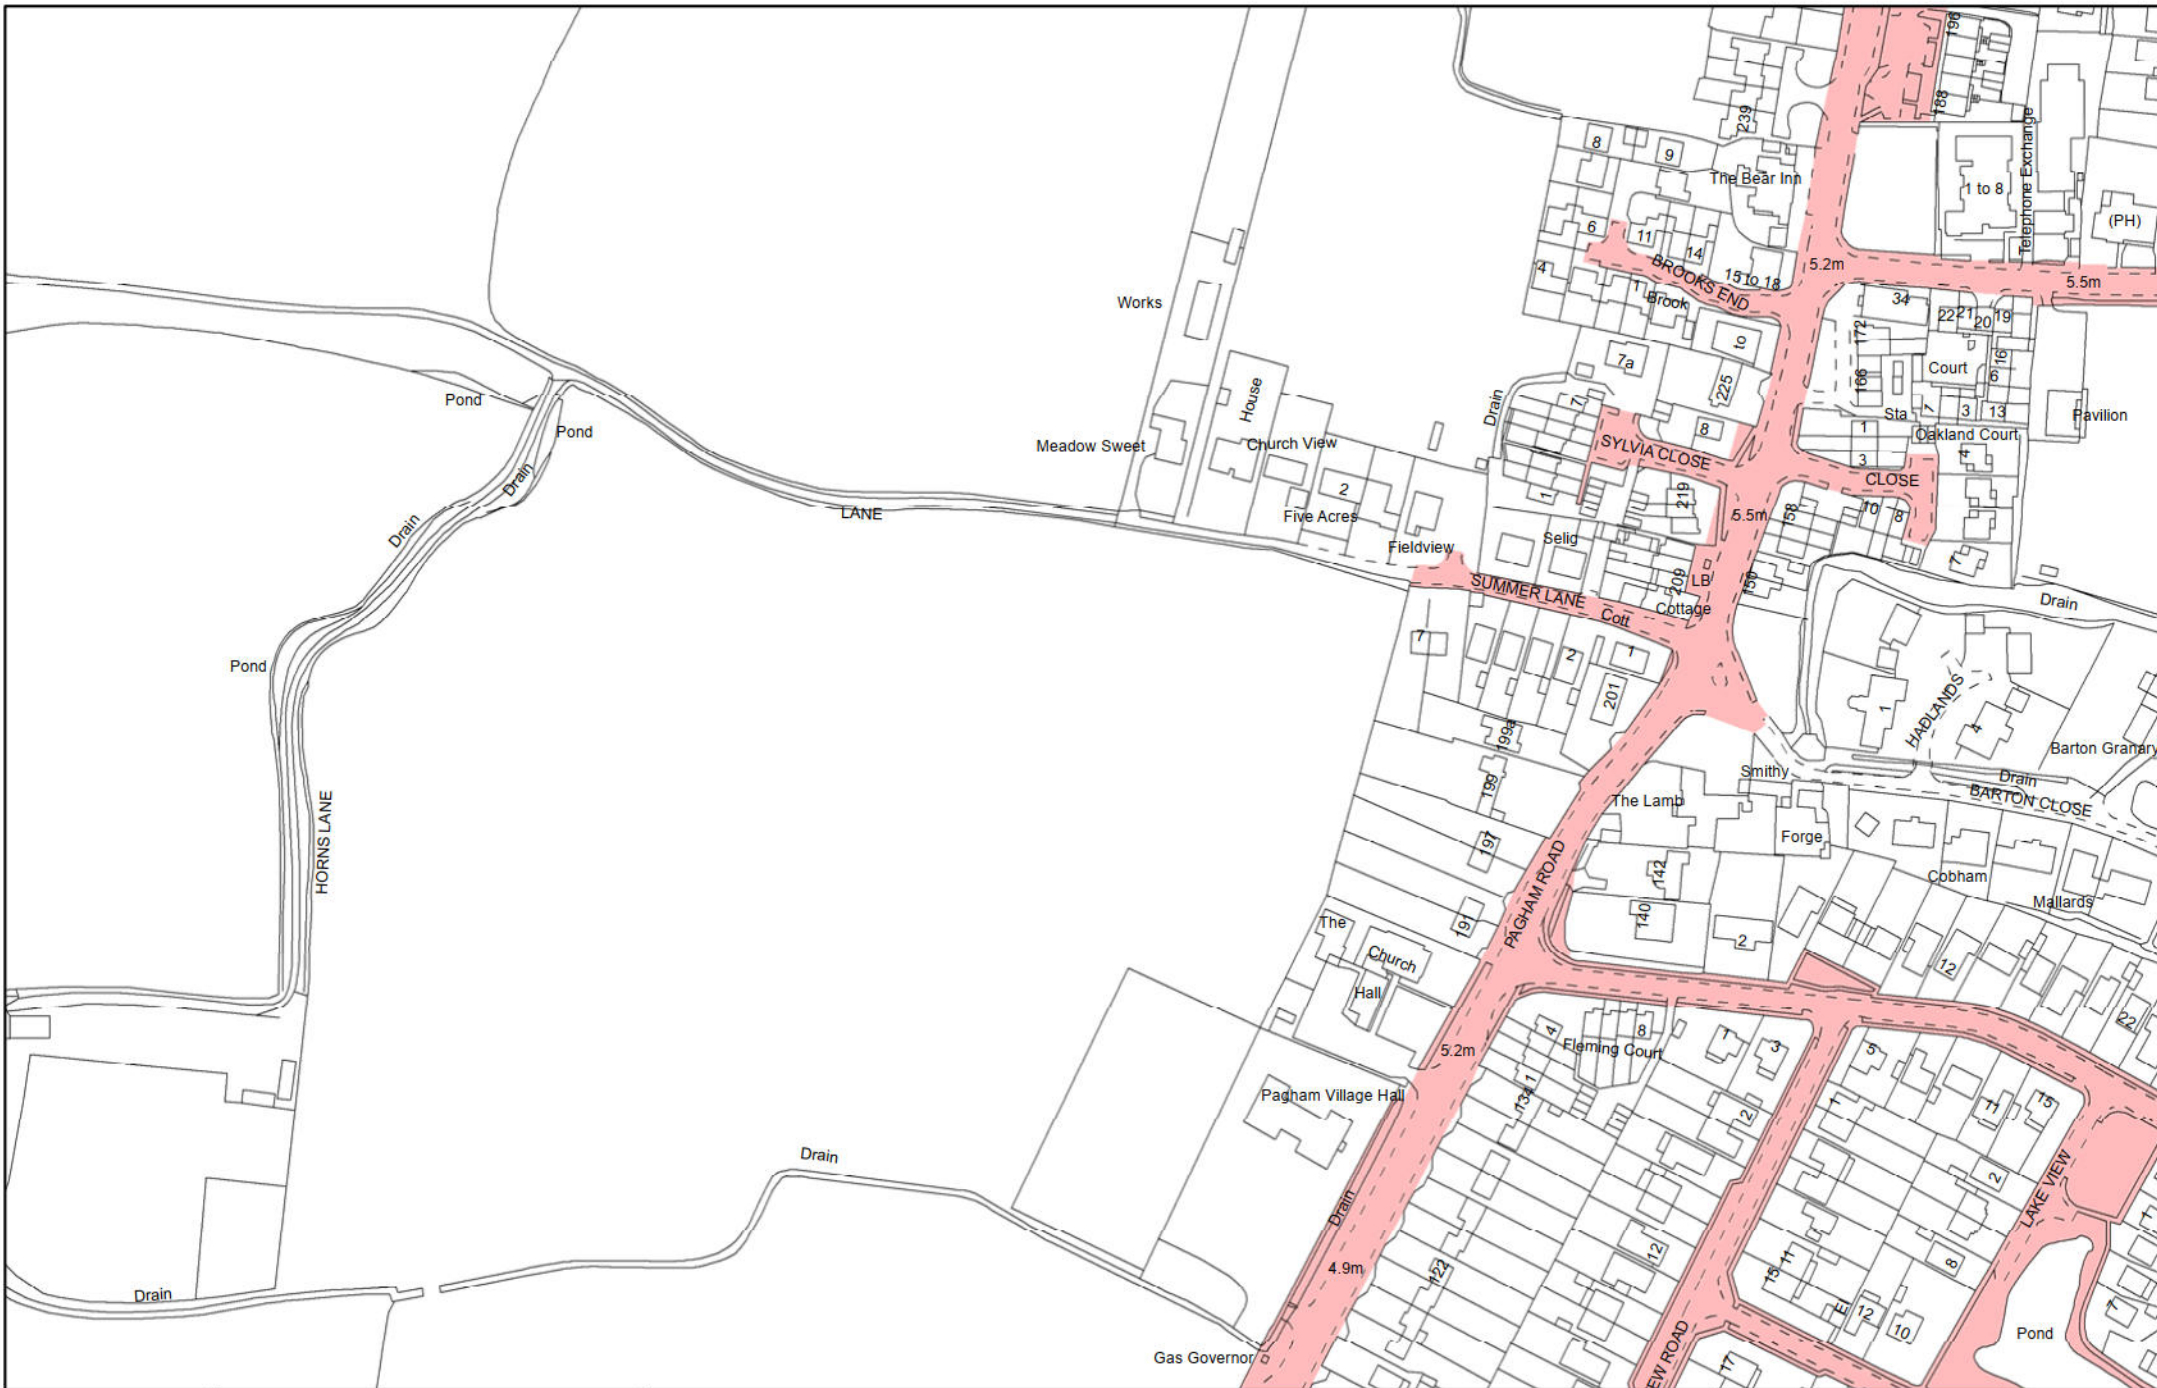

Reproduced from or based upon 2008 Ordnance Survey mapping with permission of the Controller of HMSO © Crown Copyright reserved. Unauthorised reproduction infringes Crown copyright and may lead to prosecution or civil proceedings
West Sussex County Council Licence No. 100023447


06/06/2016

Local Development
for Customers and Communities

Information about the status of a highway, and in some circumstances the extent of the highway, may be taken from a number of sources held by the County Council. Unless taken from a legal agreement the information should be regarded as guidance only.

Scale: 1:2,500

n

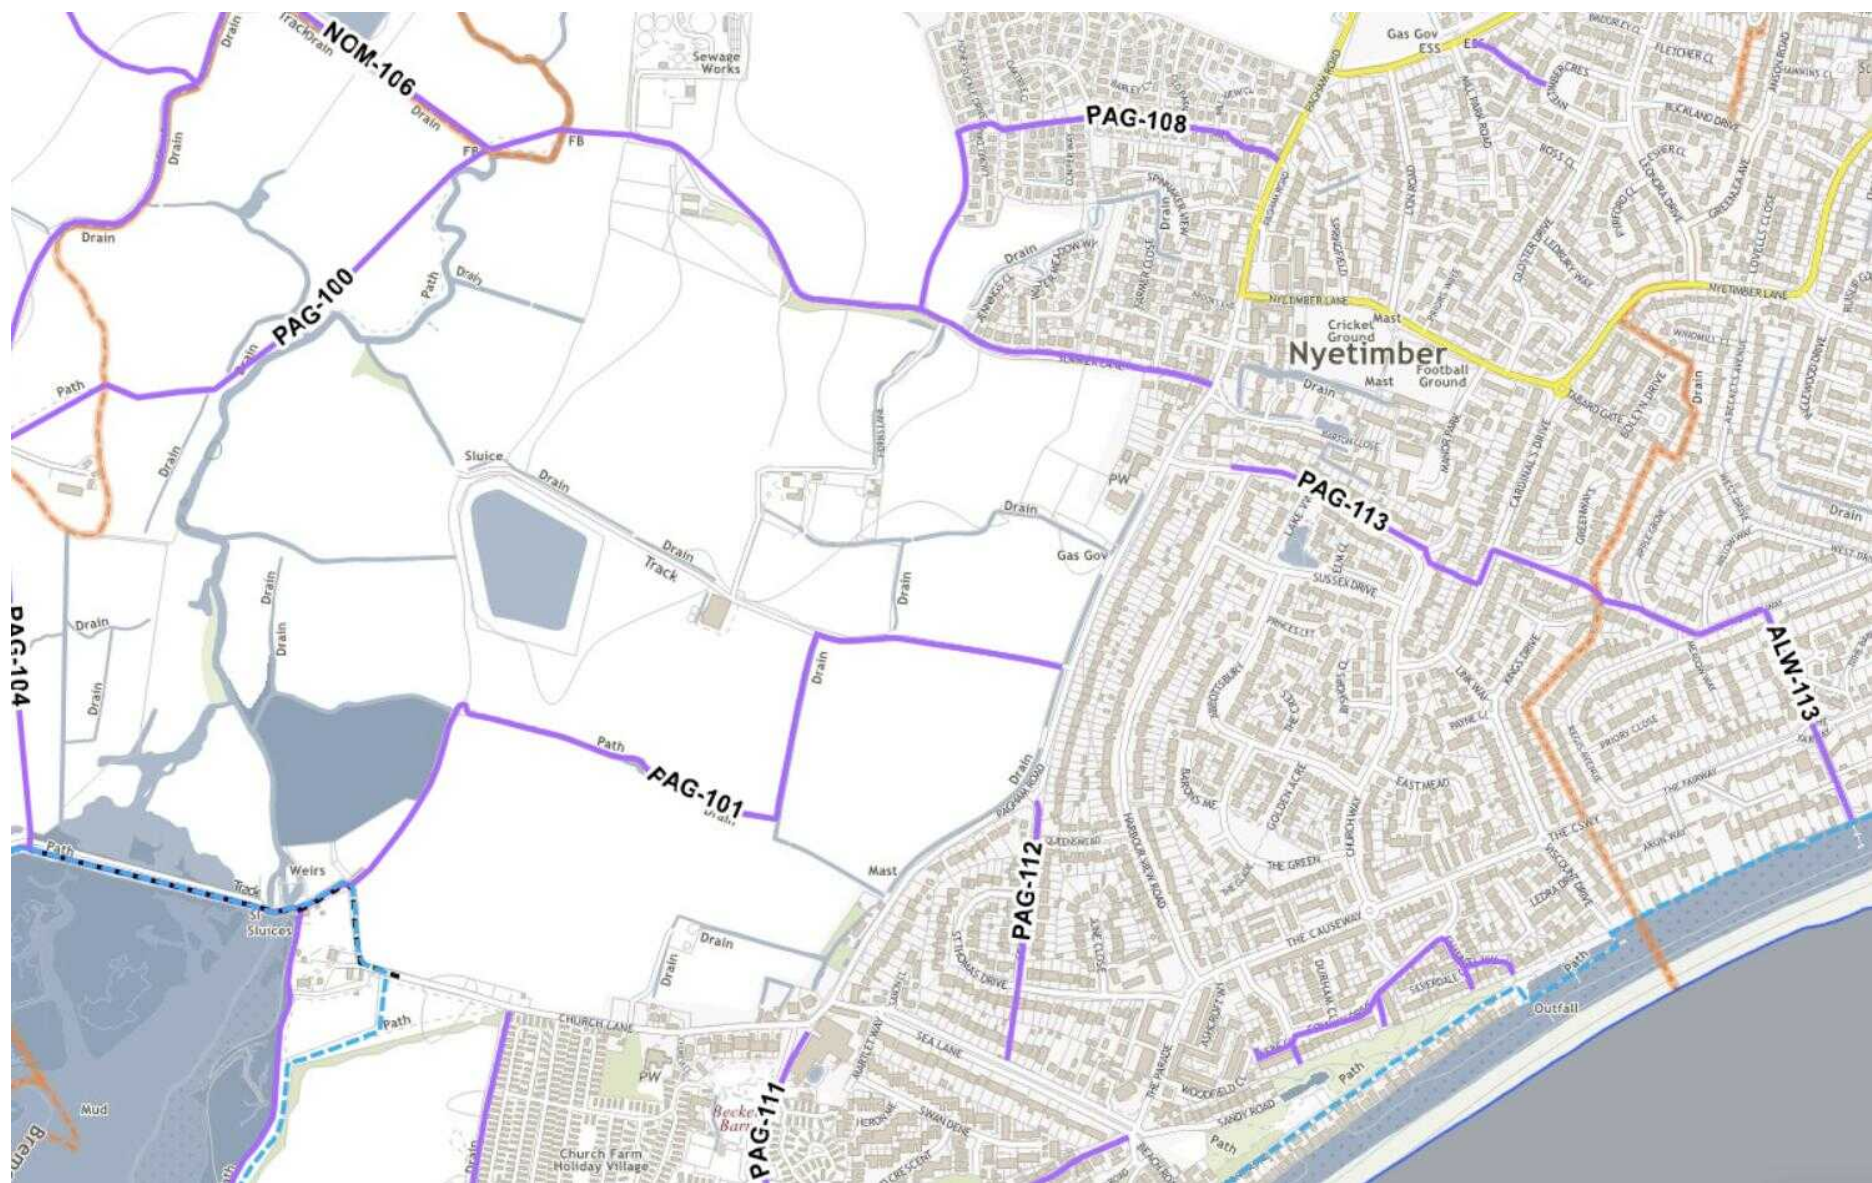

Appendix 4

DfT Connectivity Tool

Connectivity Tool Lite

Guidance

Explore the score

Square ID 488650_98550

Local authorities Arun
West Sussex

Latitude 50.779762

Longitude -0.743959



Overall

Type	National score	National distribution
Overall (except driving)	42	Slightly below average (40-50%)
Public transport	46	Slightly below average (40-50%)
Walking	35	Below average (30-40%)
Cycling	53	Slightly above average (50-60%)
Driving	63	Above average (60-70%)

Education

Type	National score	National distribution
Overall (except driving)	27	Low (20-30%)
Public transport	43	Slightly below average (40-50%)
Walking	14	Very low (10-20%)
Cycling	35	Below average (30-40%)
Driving	41	Slightly below average (40-50%)

Leisure

Type	National score	National distribution
Overall (except driving)	44	Slightly below average (40-50%)
Public transport	47	Slightly below average (40-50%)
Walking	37	Below average (30-40%)
Cycling	58	Slightly above average (50-60%)
Driving	62	Above average (60-70%)

Health

Type	National score	National distribution
Overall (except driving)	32	Below average (30-40%)
Public transport	37	Below average (30-40%)
Walking	24	Low (20-30%)
Cycling	46	Slightly below average (40-50%)
Driving	53	Slightly above average (50-60%)

Shopping

Type	National score	National distribution
Overall (except driving)	46	Slightly below average (40-50%)
Public transport	48	Slightly below average (40-50%)
Walking	43	Slightly below average (40-50%)
Cycling	58	Slightly above average (50-60%)
Driving	61	Above average (60-70%)

Residential

Type	National score	National distribution
Overall (except driving)	55	Slightly above average (50-60%)
Public transport	51	Slightly above average (50-60%)
Walking	57	Slightly above average (50-60%)

Type	National score	National distribution
Cycling	63	Above average (60-70%)
Driving	76	High (70-80%)

Workplaces

Type	National score	National distribution
Overall (except driving)	44	Slightly below average (40-50%)
Public transport	46	Slightly below average (40-50%)
Walking	33	Below average (30-40%)
Cycling	51	Slightly above average (50-60%)
Driving	67	Above average (60-70%)

Appendix 5

CrashMap Report




Pagham PIC Report - January 2020-December 2024

Area of Interest (AOI) Information

Area : 925,554.86 m²

Dec 22 2025 9:51:33 Greenwich Mean Time

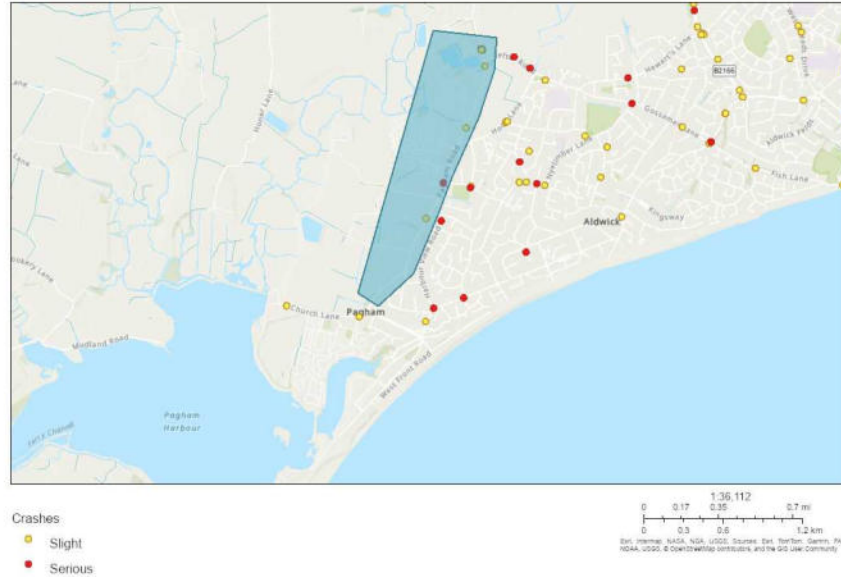

Summary

Name	Count	Area(m²)	Length(m)
Crashes	9	N/A	N/A

Crashes

#	Carriageway_Hazards	Severity	Officer_Attended	Accident_DateTime	Year	Number_of_vehicles	Number_of_casualties	Easting
1	None	Slight	Police officer attended crash scene	September 17, 2020	2020	2	1	489452
2	None	Serious	Police officer attended crash scene	November 26, 2021	2021	2	1	489446
3	None	Slight	Police officer attended crash scene	October 6, 2020	2020	2	1	489343
4	None	Slight	Police officer attended crash scene	October 28, 2021	2021	2	1	489455
5	None	Serious	No officer attended crash scene	July 17, 2021	2021	2	1	489452
6	None	Slight	Police officer attended crash scene	July 16, 2021	2021	2	1	489449
7	None	Serious	No officer attended crash scene	February 26, 2020	2020	3	1	489178
8	None	Slight	No-accident reported via self-completion form	June 10, 2024	2024	2	1	489051
9	Unknown	Slight	Police officer attended crash scene	September 28, 2024	2024	3	2	489475

#	Northing	Highway_Authority	Road_Number	Weather_conditions	Road_Type	Road_surface	Speed_Limit	Light_conditions
1	99544	West Sussex	U	Fine without high winds	Single carriageway	Dry	60	Daylight: regardless of presence of streetlights
2	99550	West Sussex	U	Raining without high winds	Single carriageway	Wet or Damp	60	Daylight: regardless of presence of streetlights
3	98954	West Sussex	U	Fine without high winds	Single carriageway	Dry	60	Daylight: regardless of presence of streetlights
4	99542	West Sussex	U	Fine without high winds	Single carriageway	Dry	60	Daylight: regardless of presence of streetlights
5	99545	West Sussex	U	Unknown	Single carriageway	Dry	60	Darkness: no street lighting
6	99546	West Sussex	U	Fine without high winds	Single carriageway	Dry	60	Daylight: regardless of presence of streetlights
7	98537	West Sussex	U	Raining without high winds	Single carriageway	Wet or Damp	30	Daylight: regardless of presence of streetlights
8	98267	West Sussex	U	Fine without high winds	Single carriageway	Dry	30	Daylight: regardless of presence of streetlights
9	99422	West Sussex	U	Fine without high winds	Single carriageway	Dry	60	Darkness: no street lighting

#	Junction_detail	Pedestrian_Crossing	Involved_pedalcycle	Involved_Motorcycle	Pedestrian_casualty	Child_casualty	Pedal_cycleuser_casualty	Motorcycle_user_casualty
1	Unknown	No physical crossing facility within 50 metres	0	0	0	0	0	0
2	Unknown	No physical crossing facility within 50 metres	0	1	0	0	0	1
3	Not at or within 20 metres of junction	No physical crossing facility within 50 metres	1	0	0	0	1	0
4	Unknown	No physical crossing facility within 50 metres	0	0	0	0	0	0
5	Unknown	No physical crossing facility within 50 metres	0	0	0	0	0	0
6	Unknown	No physical crossing facility within 50 metres	0	0	0	0	0	0
7	Unknown	No physical crossing facility within 50 metres	1	0	0	0	1	0
8	Not at or within 20 metres of junction	Unknown	0	0	0	0	0	0
9	Not at or within 20 metres of junction	Unknown	0	0	0	0	0	0

#	Involved_car	Involved_goodsvehicle	Involved_Bus	Involved_young_driver	Local_Authority_District	Junction_control	Is_Provisional	Is_Amended	Web_Link	Count
1	1	1	0	0	Arun	Give way or uncontrolled	N	No	https://www.crashmap.co.uk/reports/proreportservice?reportId=2020470982044	1
2	1	0	0	0	Arun	Give way or uncontrolled	N	No	https://www.crashmap.co.uk/reports/proreportservice?reportId=2021471114802	1
3	0	0	1	1	Arun	Unknown	N	No	https://www.crashmap.co.uk/reports/proreportservice?reportId=2020470987338	1
4	1	1	0	0	Arun	Give way or uncontrolled	N	No	https://www.crashmap.co.uk/reports/proreportservice?reportId=2021471103568	1
5	1	0	0	0	Arun	Give way or uncontrolled	N	No	https://www.crashmap.co.uk/reports/proreportservice?reportId=2021471068692	1
6	1	0	0	1	Arun	Give way or uncontrolled	N	No	https://www.crashmap.co.uk/reports/proreportservice?reportId=2021471067048	1
7	1	0	0	0	Arun	Give way or uncontrolled	N	No	https://www.crashmap.co.uk/reports/proreportservice?reportId=2020470934957	1
8	1	0	0	0	Arun	Unknown	N	No	https://www.crashmap.co.uk/reports/proreportservice?reportId=2024471454267	1
9	1	1	0	0	Arun	Unknown	N	No	https://www.crashmap.co.uk/reports/proreportservice?reportId=2024471497237	1

Report produced from CrashMap Pro

Appendix 6

Illustrative Masterplan



0m 10m 50m

© Davies Landscape Architects 2026. All Rights Reserved.
© Getmapping plc.

DAVIES LANDSCAPE ARCHITECTS

Office 1C 1-2 King Street Stroud Gloucestershire GL5 3BS
w. www.d-la.co.uk e. info@d-la.co.uk t. 01453 760380

S07	19.01.26	Planning Issue - Unit No's Updated	NP	OS
S06	14.01.26	Planning Issue - Highways amend	NP	OS
S05	02.01.26	Planning Issue - Highways amend	NP	OS
S04	19.11.25	Planning Issue	NP	OS
Rev	Date	Details	By	QA

CLIENT



PROJECT

Land North of Summer Lane (120 Units),
Pagham

TITLE

Illustrative Masterplan

STATUS

Planning


Origin	Project	Type	Discipline	Number	Revision
DLA	2265	DR	L	20	S07

SCALE 1:1,250 SIZE A3 DATE 19.01.26

V:\Data\Server DATA\PROJECT FILES\2265 Pagham 4B\Landscape\Drawings\Sketch\DLA-2265 L 20 - Illustrative Masterplan

Appendix 7

Proposed Site Access Arrangement (HTp/2607/01 Sheet 1 to 2 of 2)

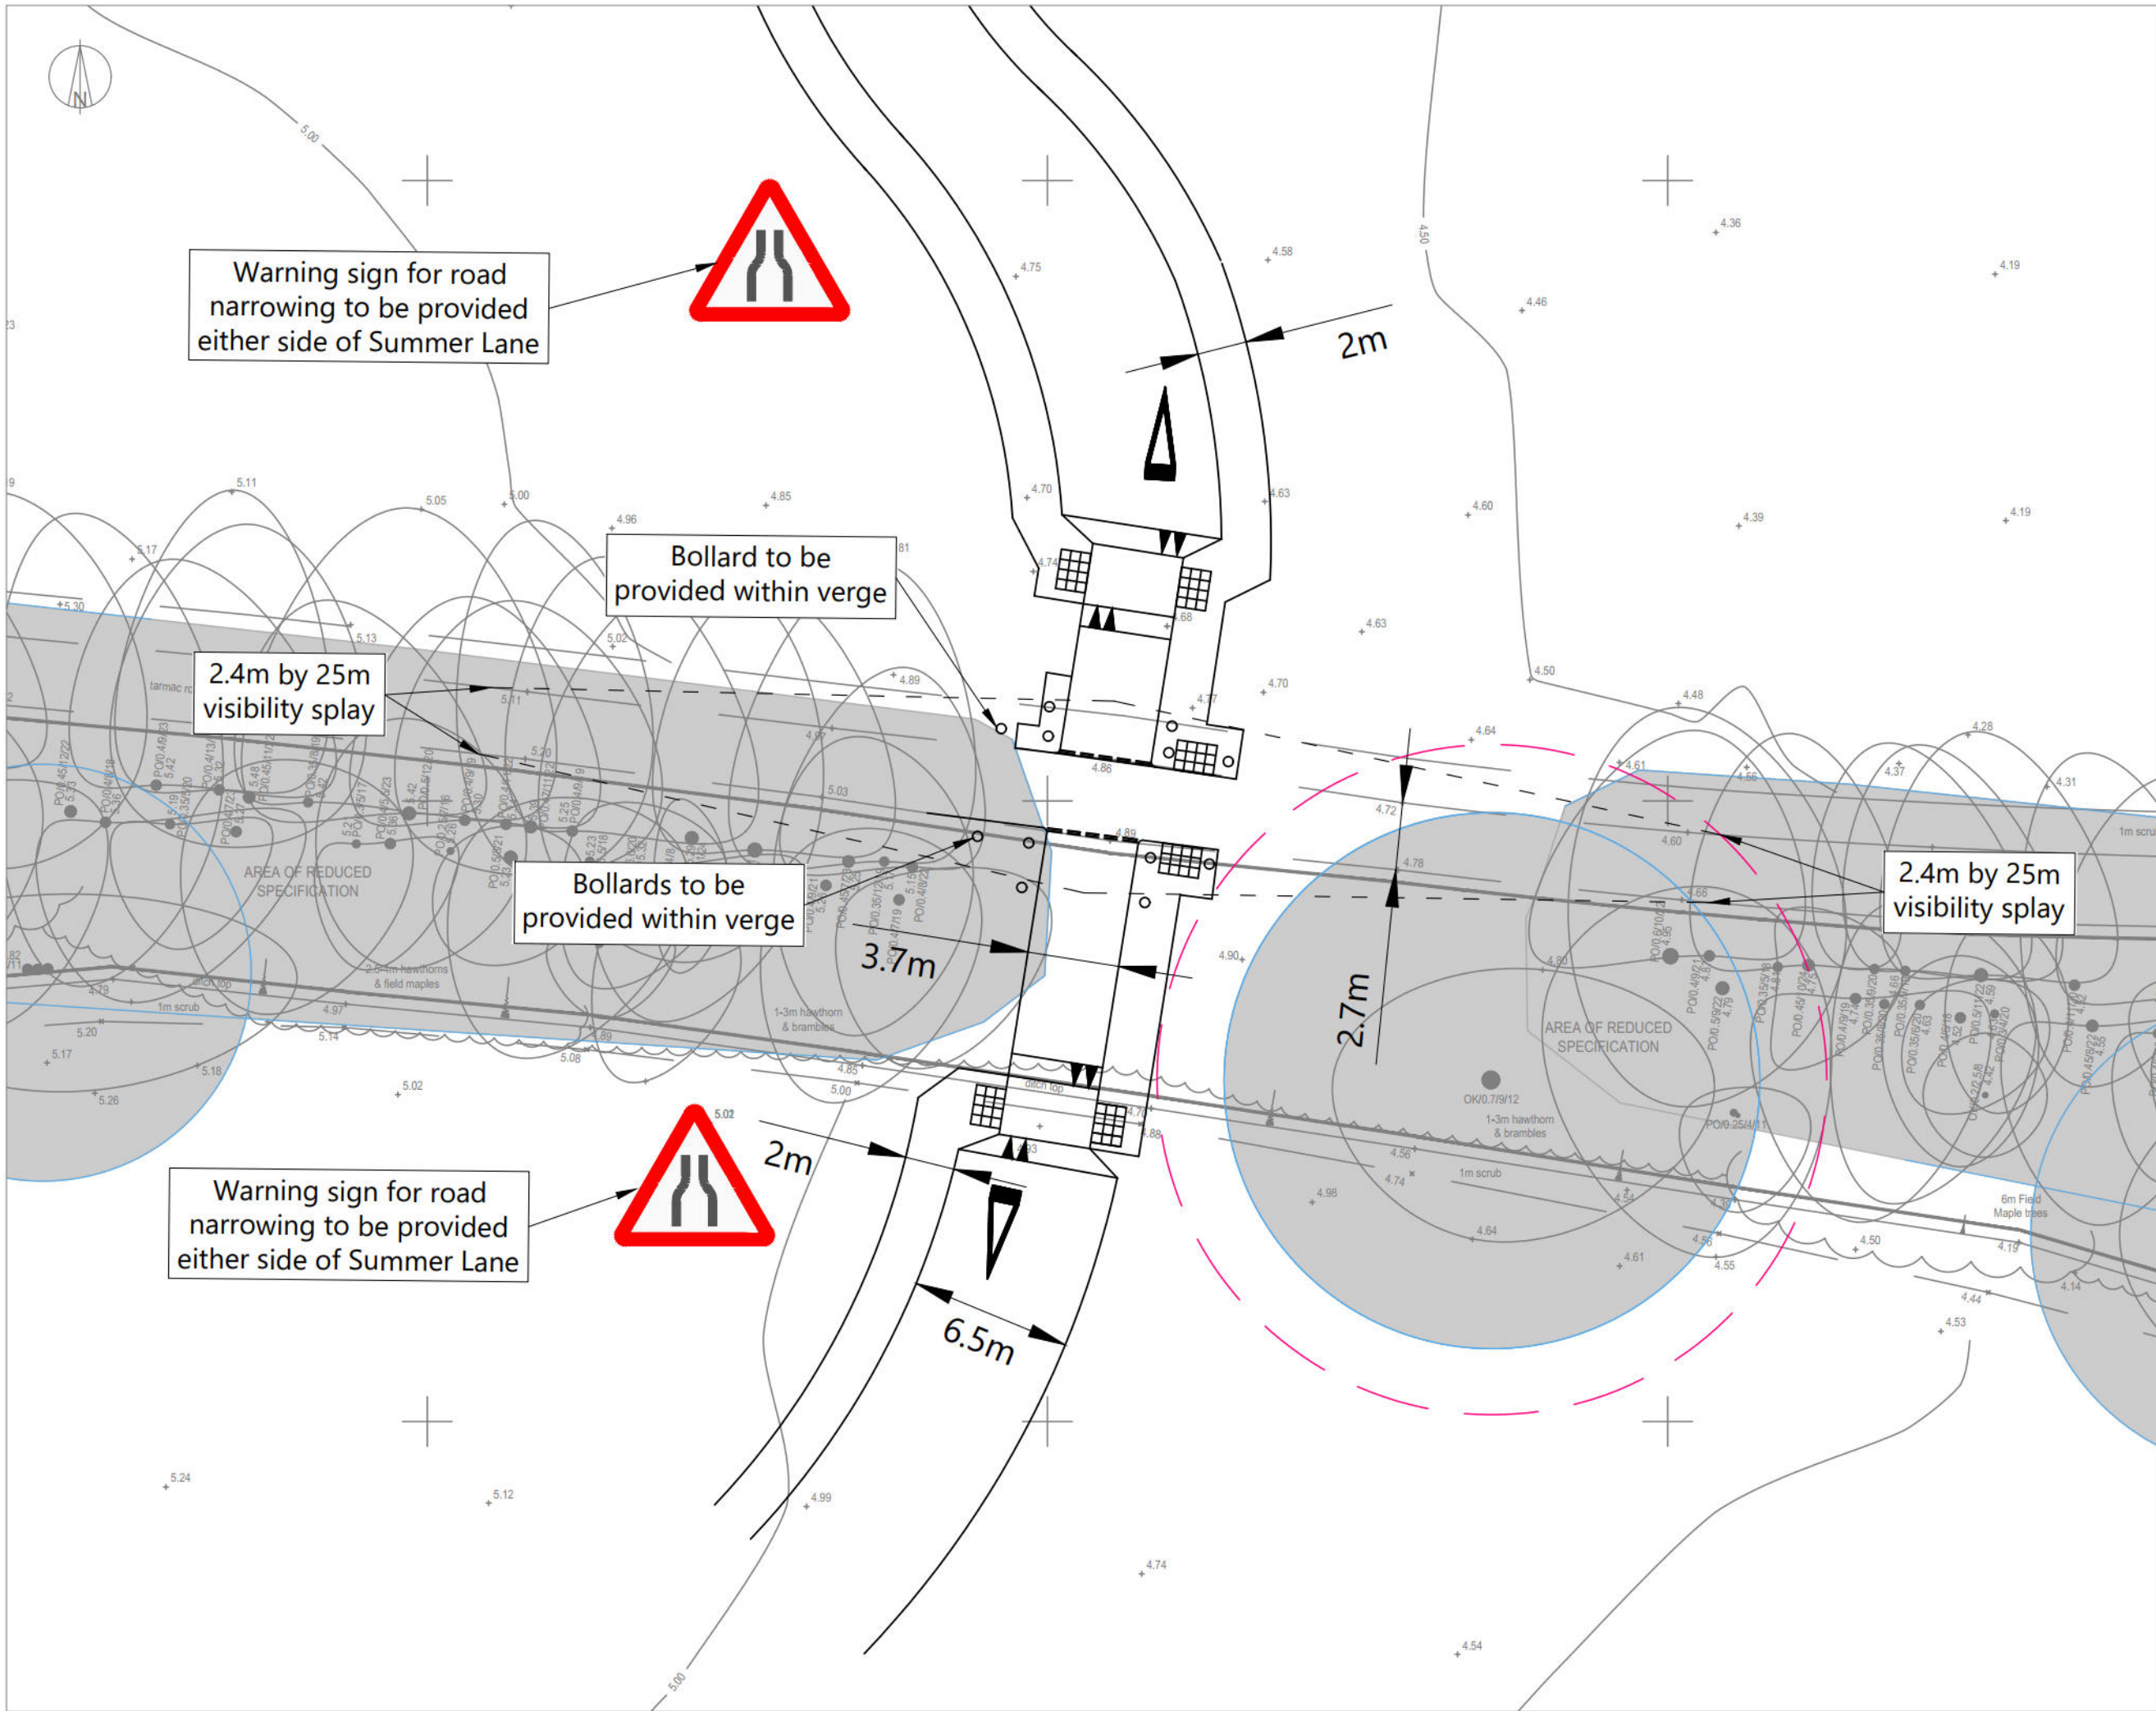

NOTES:
© Crown copyright and database rights 2026 OS Licence
AC0000855217.

Drawing based on GTA plan Link Road between Phases Site
Levels & Contours ref 13226_1855_P2, received 12/11/25

ISSUE	REASON FOR REVISION	BY	DATE

PROJECT:
LAND TO THE NORTH OF
SUMMER LANE, PAGHAM
120 DWELLINGS

CLIENT:
NORTHGATE
PROPERTIES

PROJECT REF:	DRAWING NUMBER:	SCALE (AT A3):
2607	01	1:250

SHEET NUMBER:
SHEET NUMBER 1 OF 2

SCALE BAR:
0m 5m 10m

HighgateTransportation
www.highgatetransportation.co.uk
First Floor, 43-45 Park Street
Bristol BS1 5NL
01179 349 121
© Highgate Transportation Limited

TITLE:
VEHICULAR ACCESS ACROSS
SUMMER LANE

DATE:	DRAWN BY:	CHECKED:
02/02/26	JT	FB


Appendix 8

Swept Path Analysis Drawings of Proposed Access via Summer Lane



NOTES:
© Crown copyright and database rights 2026 OS Licence
AC0000855217.
Drawing based on Topographical Survey ref 657PG02H Topo
& Utility Survey - Sheets 1-2, received 12/12/25 dated April
2025
and GTA plan ref 13226_SK100 Phase 4B access option B rev
2, received 10/12/25
and HTP Access Arrangement drawing HTP/2607/01 Sheet 2,
dated 02/02/26

ISSUE	REASON FOR REVISION	BY	DATE

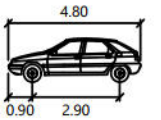

SDV

Width	: 1.80
Track	: 1.80
Lock to Lock Time	: 6.0
Steering Angle	: 37.8

meters

PROJECT:
**LAND TO THE NORTH OF
SUMMER LANE, PAGHAM
120 DWELLINGS**

CLIENT:
**NORTHGATE
PROPERTIES**

PROJECT REF: 2607	DRAWING NUMBER: TR/01	SCALE (AT A3): 1:200
-----------------------------	---------------------------------	--------------------------------


SHEET NUMBER:
SHEET NUMBER 1 OF 1

SCALE BAR:
0m 5m 10m

HighgateTransportation
www.highgatetransportation.co.uk
First Floor, 43-45 Park Street
Bristol BS1 5NL
01179 349 121
© Highgate Transportation Limited


TITLE:
**SPA OF PROPOSED
ACCESS ARRANGEMENT FROM
SUMMER LANE**

DATE: 03/02/26	DRAWN BY: AH	CHECKED: FB
--------------------------	------------------------	-----------------------

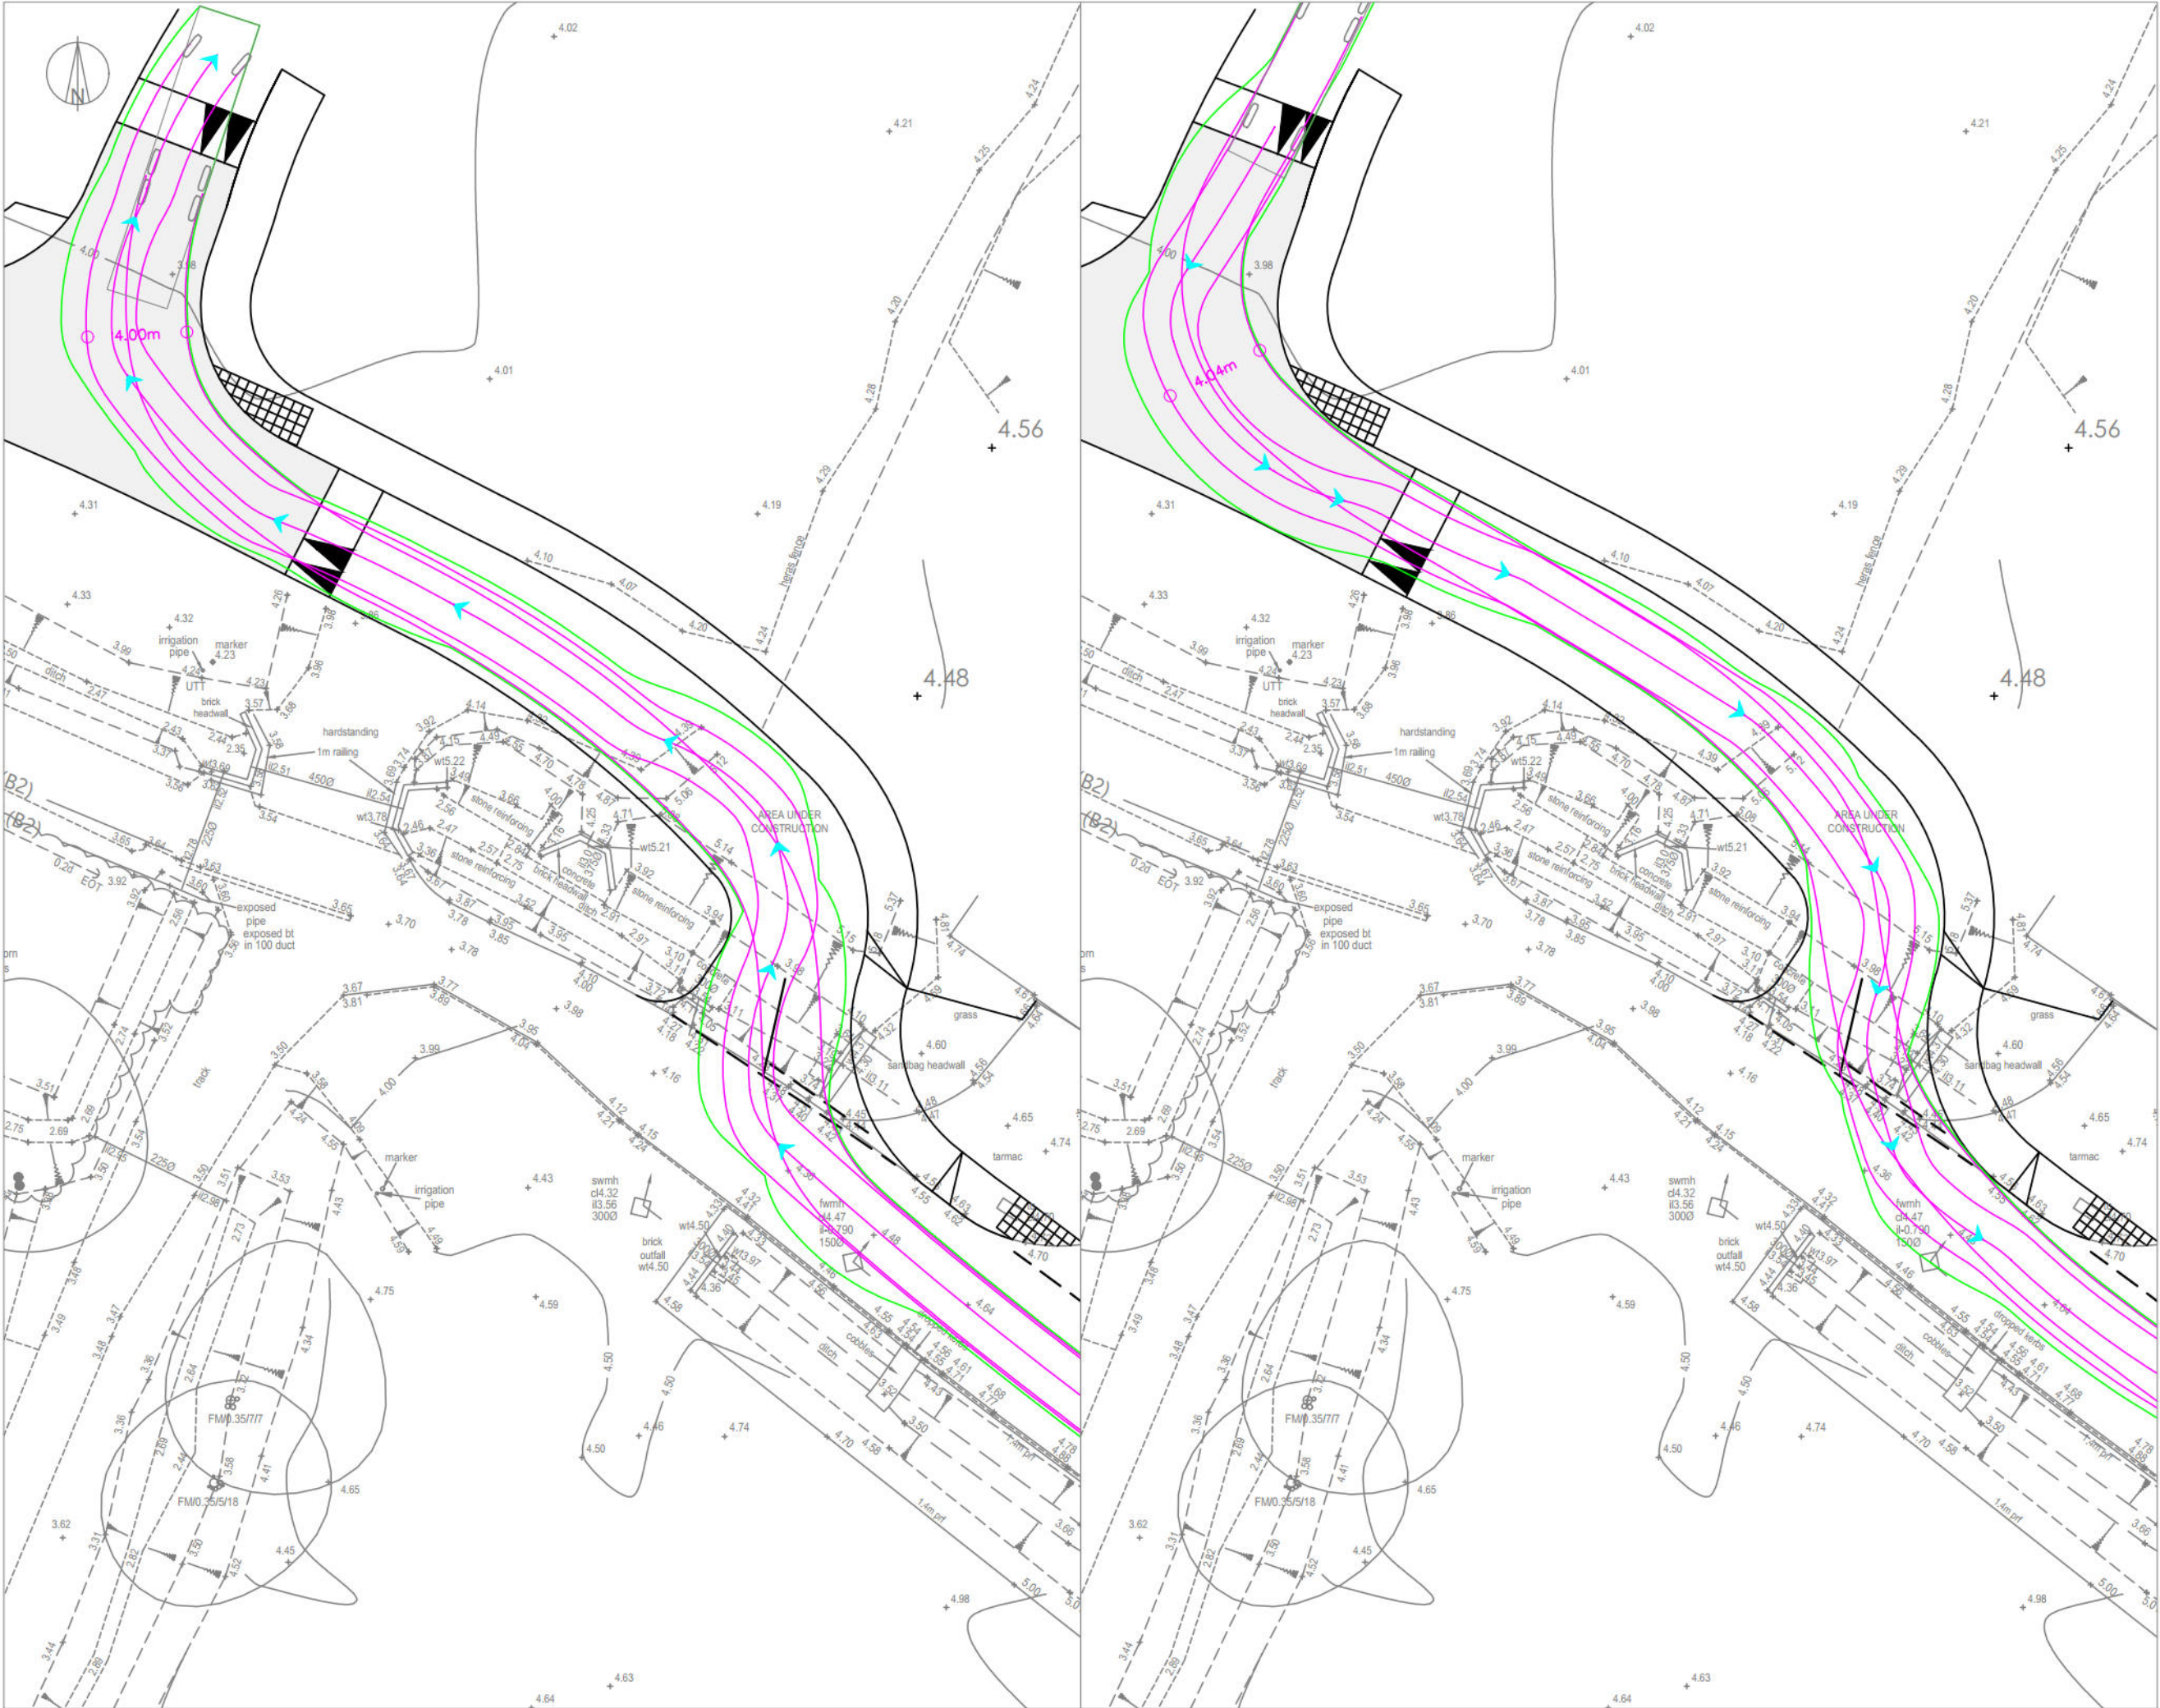

NOTES:
© Crown copyright and database rights 2026 OS Licence
AC0000855217.
Drawing based on Topographical Survey ref 657PG02H Topo
& Utility Survey - Sheets 1-2, received 12/12/25 dated April
2025
and HTP Access Arrangement Drawing HTP/2607/01 Sheet 2,
dated 02/02/2026

ISSUE	REASON FOR REVISION	BY	DATE

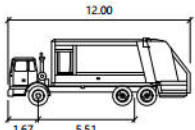

12.0m Refuse Collection
meters
Width : 2.53
Track : 2.39
Lock to Lock Time : 4.0
Steering Angle : 37.6

PROJECT:
**LAND TO THE NORTH OF
SUMMER LANE, PAGHAM
120 DWELLINGS**

CLIENT:
**NORTHGATE
PROPERTIES**

PROJECT REF: 2607	DRAWING NUMBER: TR/02	SCALE (AT A3): 1:250
-----------------------------	---------------------------------	--------------------------------


SHEET NUMBER:
SHEET NUMBER 1 OF 2

SCALE BAR:
0m 5m 10m

HighgateTransportation
www.highgatetransportation.co.uk
First Floor, 43-45 Park Street
Bristol BS1 5NL
01179 349 121
© Highgate Transportation Limited

TITLE:
**REFUSE SPA OF PROPOSED
ACCESS ARRANGEMENT FROM
SUMMER LANE**

DATE: 06/02/26	DRAWN BY: AH	CHECKED: FB
--------------------------	------------------------	-----------------------

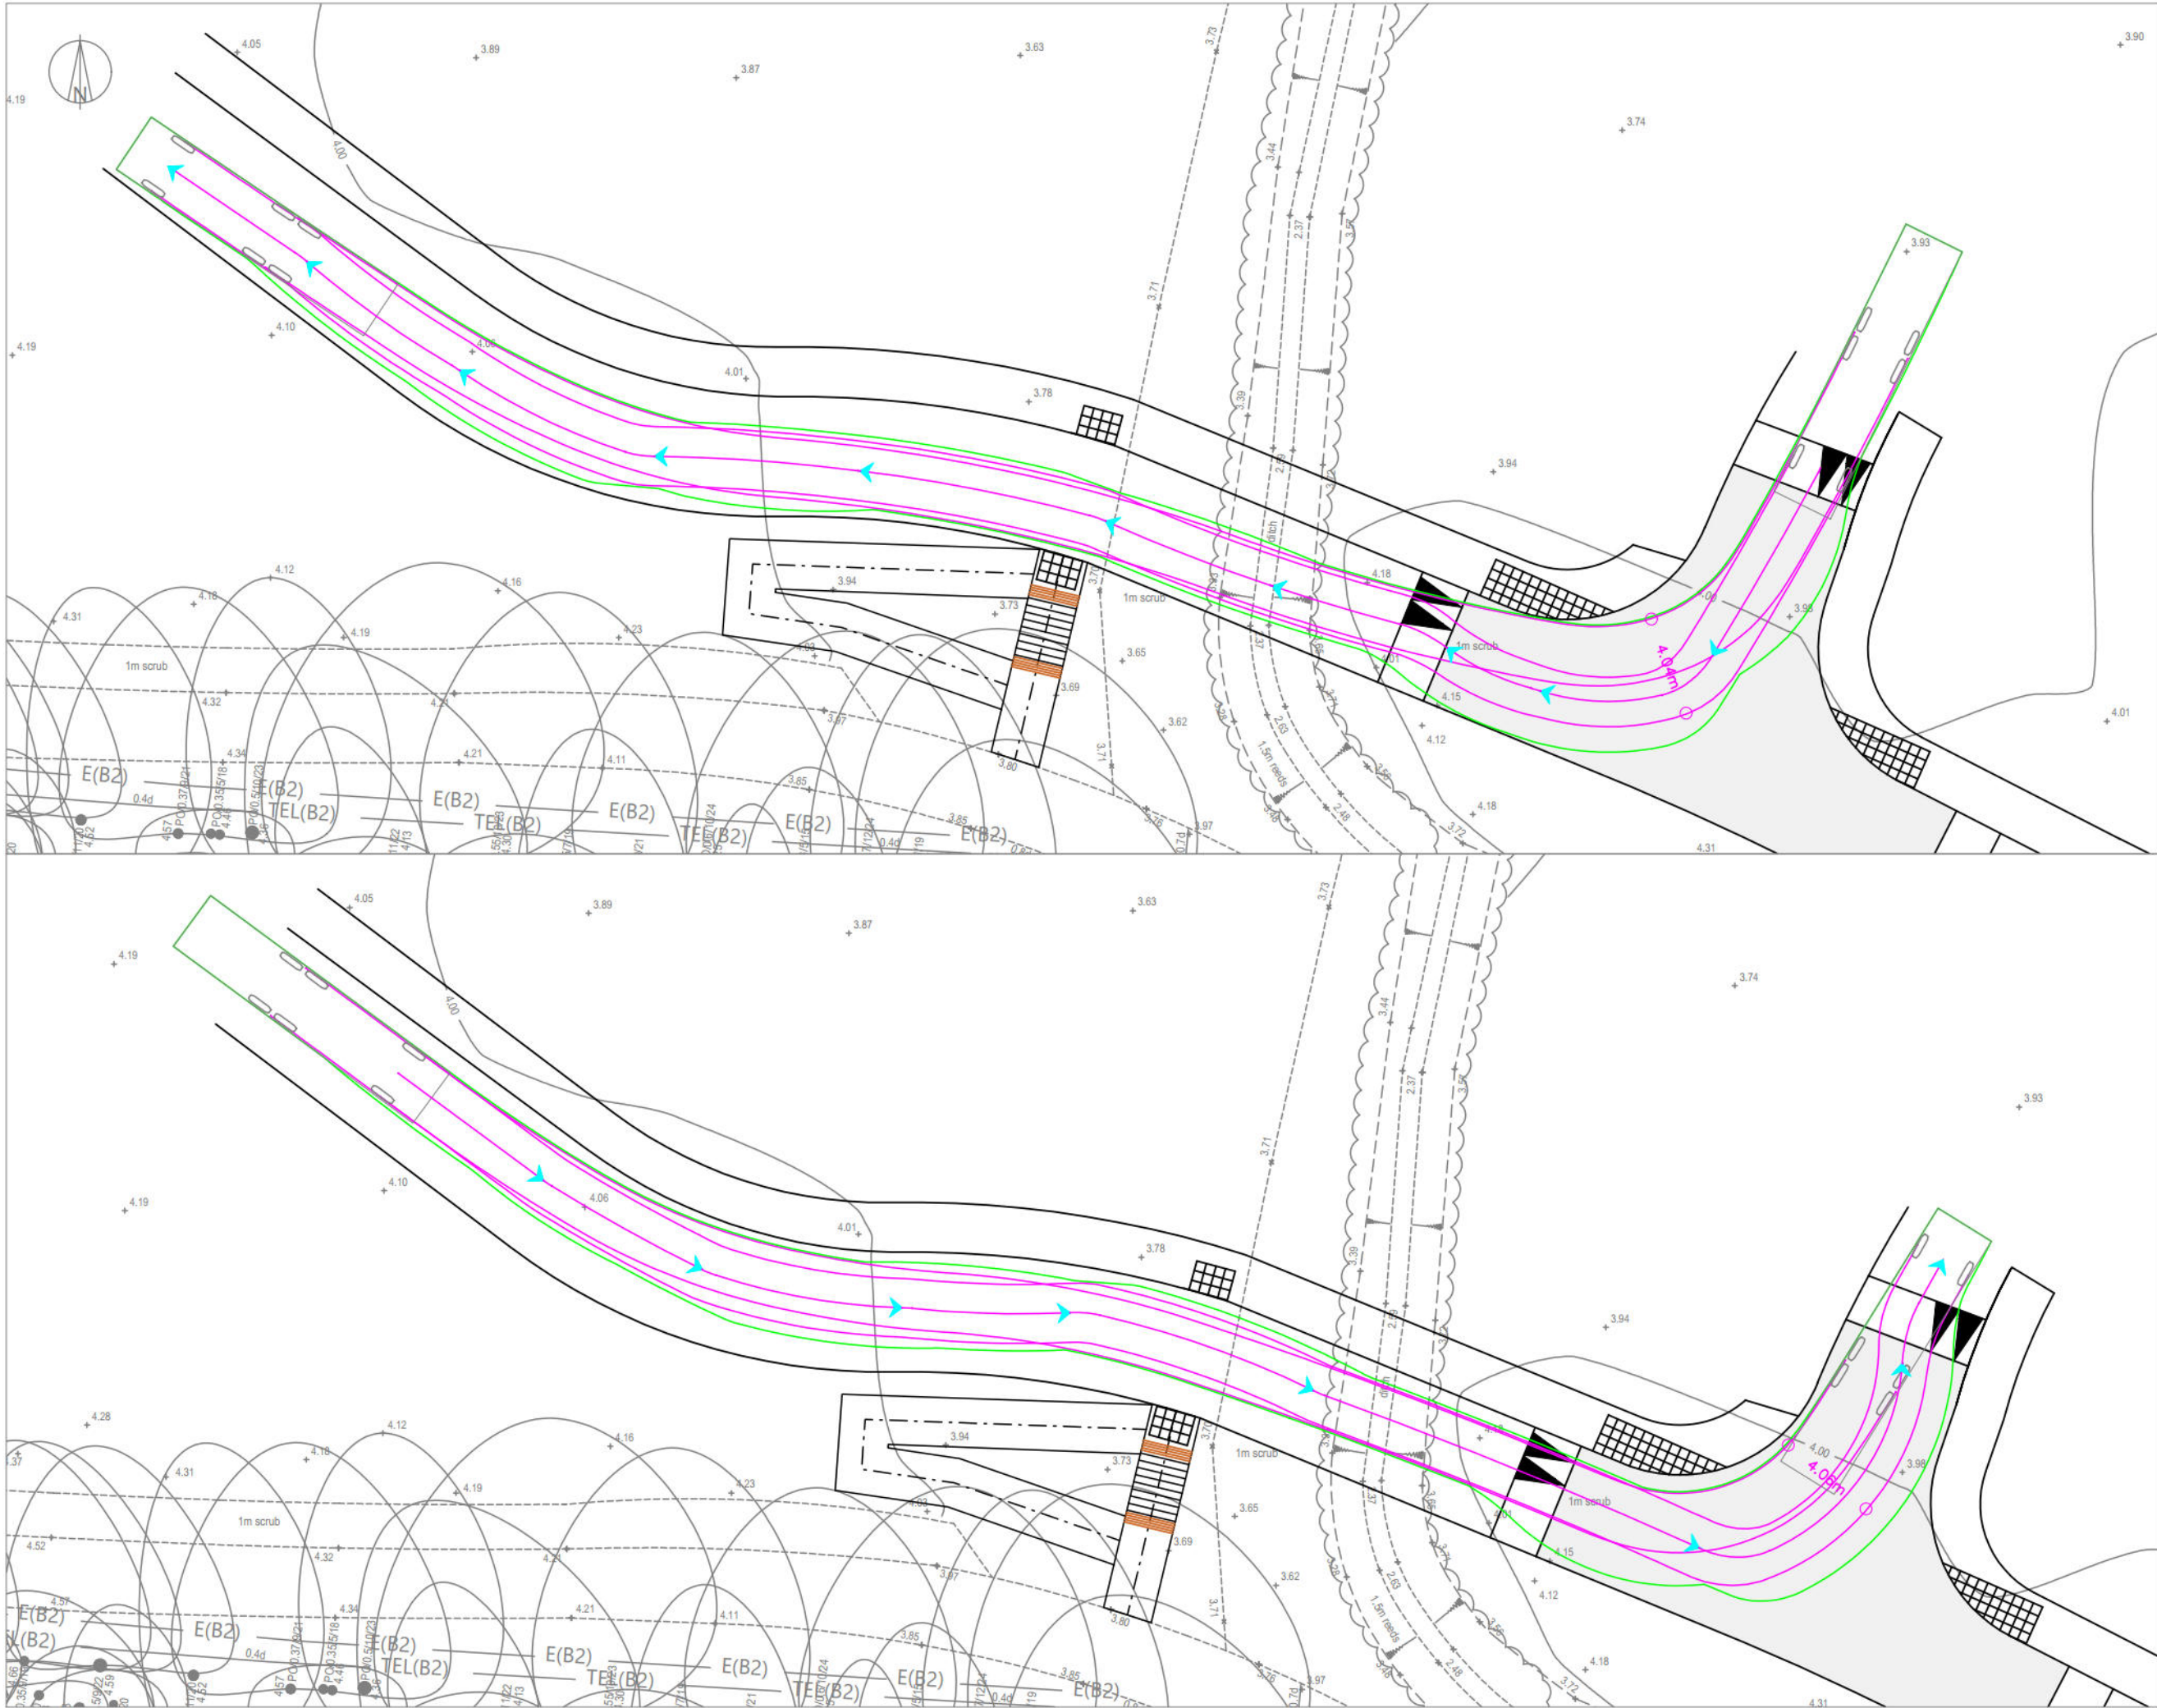


NOTES:

© Crown copyright and database rights 2026 OS Licence AC0000855217.

Drawing based on Topographical Survey ref 657PG02H Topo & Utility Survey - Sheets 1-2, received 12/12/25 dated April 2025

and HTP Access Arrangement Drawing HTP/2607/01 Sheet 2, dated 02/02/2026

ISSUE	REASON FOR REVISION	BY	DATE

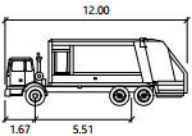

12.0m Refuse Collection

Width : 2.53 meters
Track : 2.39
Lock to Lock Time : 4.0
Steering Angle : 37.6

PROJECT:

LAND TO THE NORTH OF
SUMMER LANE, PAGHAM
120 DWELLINGS

CLIENT:

NORTHGATE
PROPERTIES

PROJECT REF: 2607 DRAWING NUMBER: TR/02 SCALE (AT A3): 1:250

SHEET NUMBER:

SHEET NUMBER 2 OF 2

SCALE BAR:

0m 5m 10m

HighgateTransportation

www.highgatetransportation.co.uk


First Floor, 43-45 Park Street
Bristol BS1 5NL
01179 349 121

© Highgate Transportation Limited

TITLE:


REFUSE SPA OF PROPOSED
ACCESS ARRANGEMENT FROM
SUMMER LANE

DATE: 06/02/26 DRAWN BY: AH CHECKED: FB

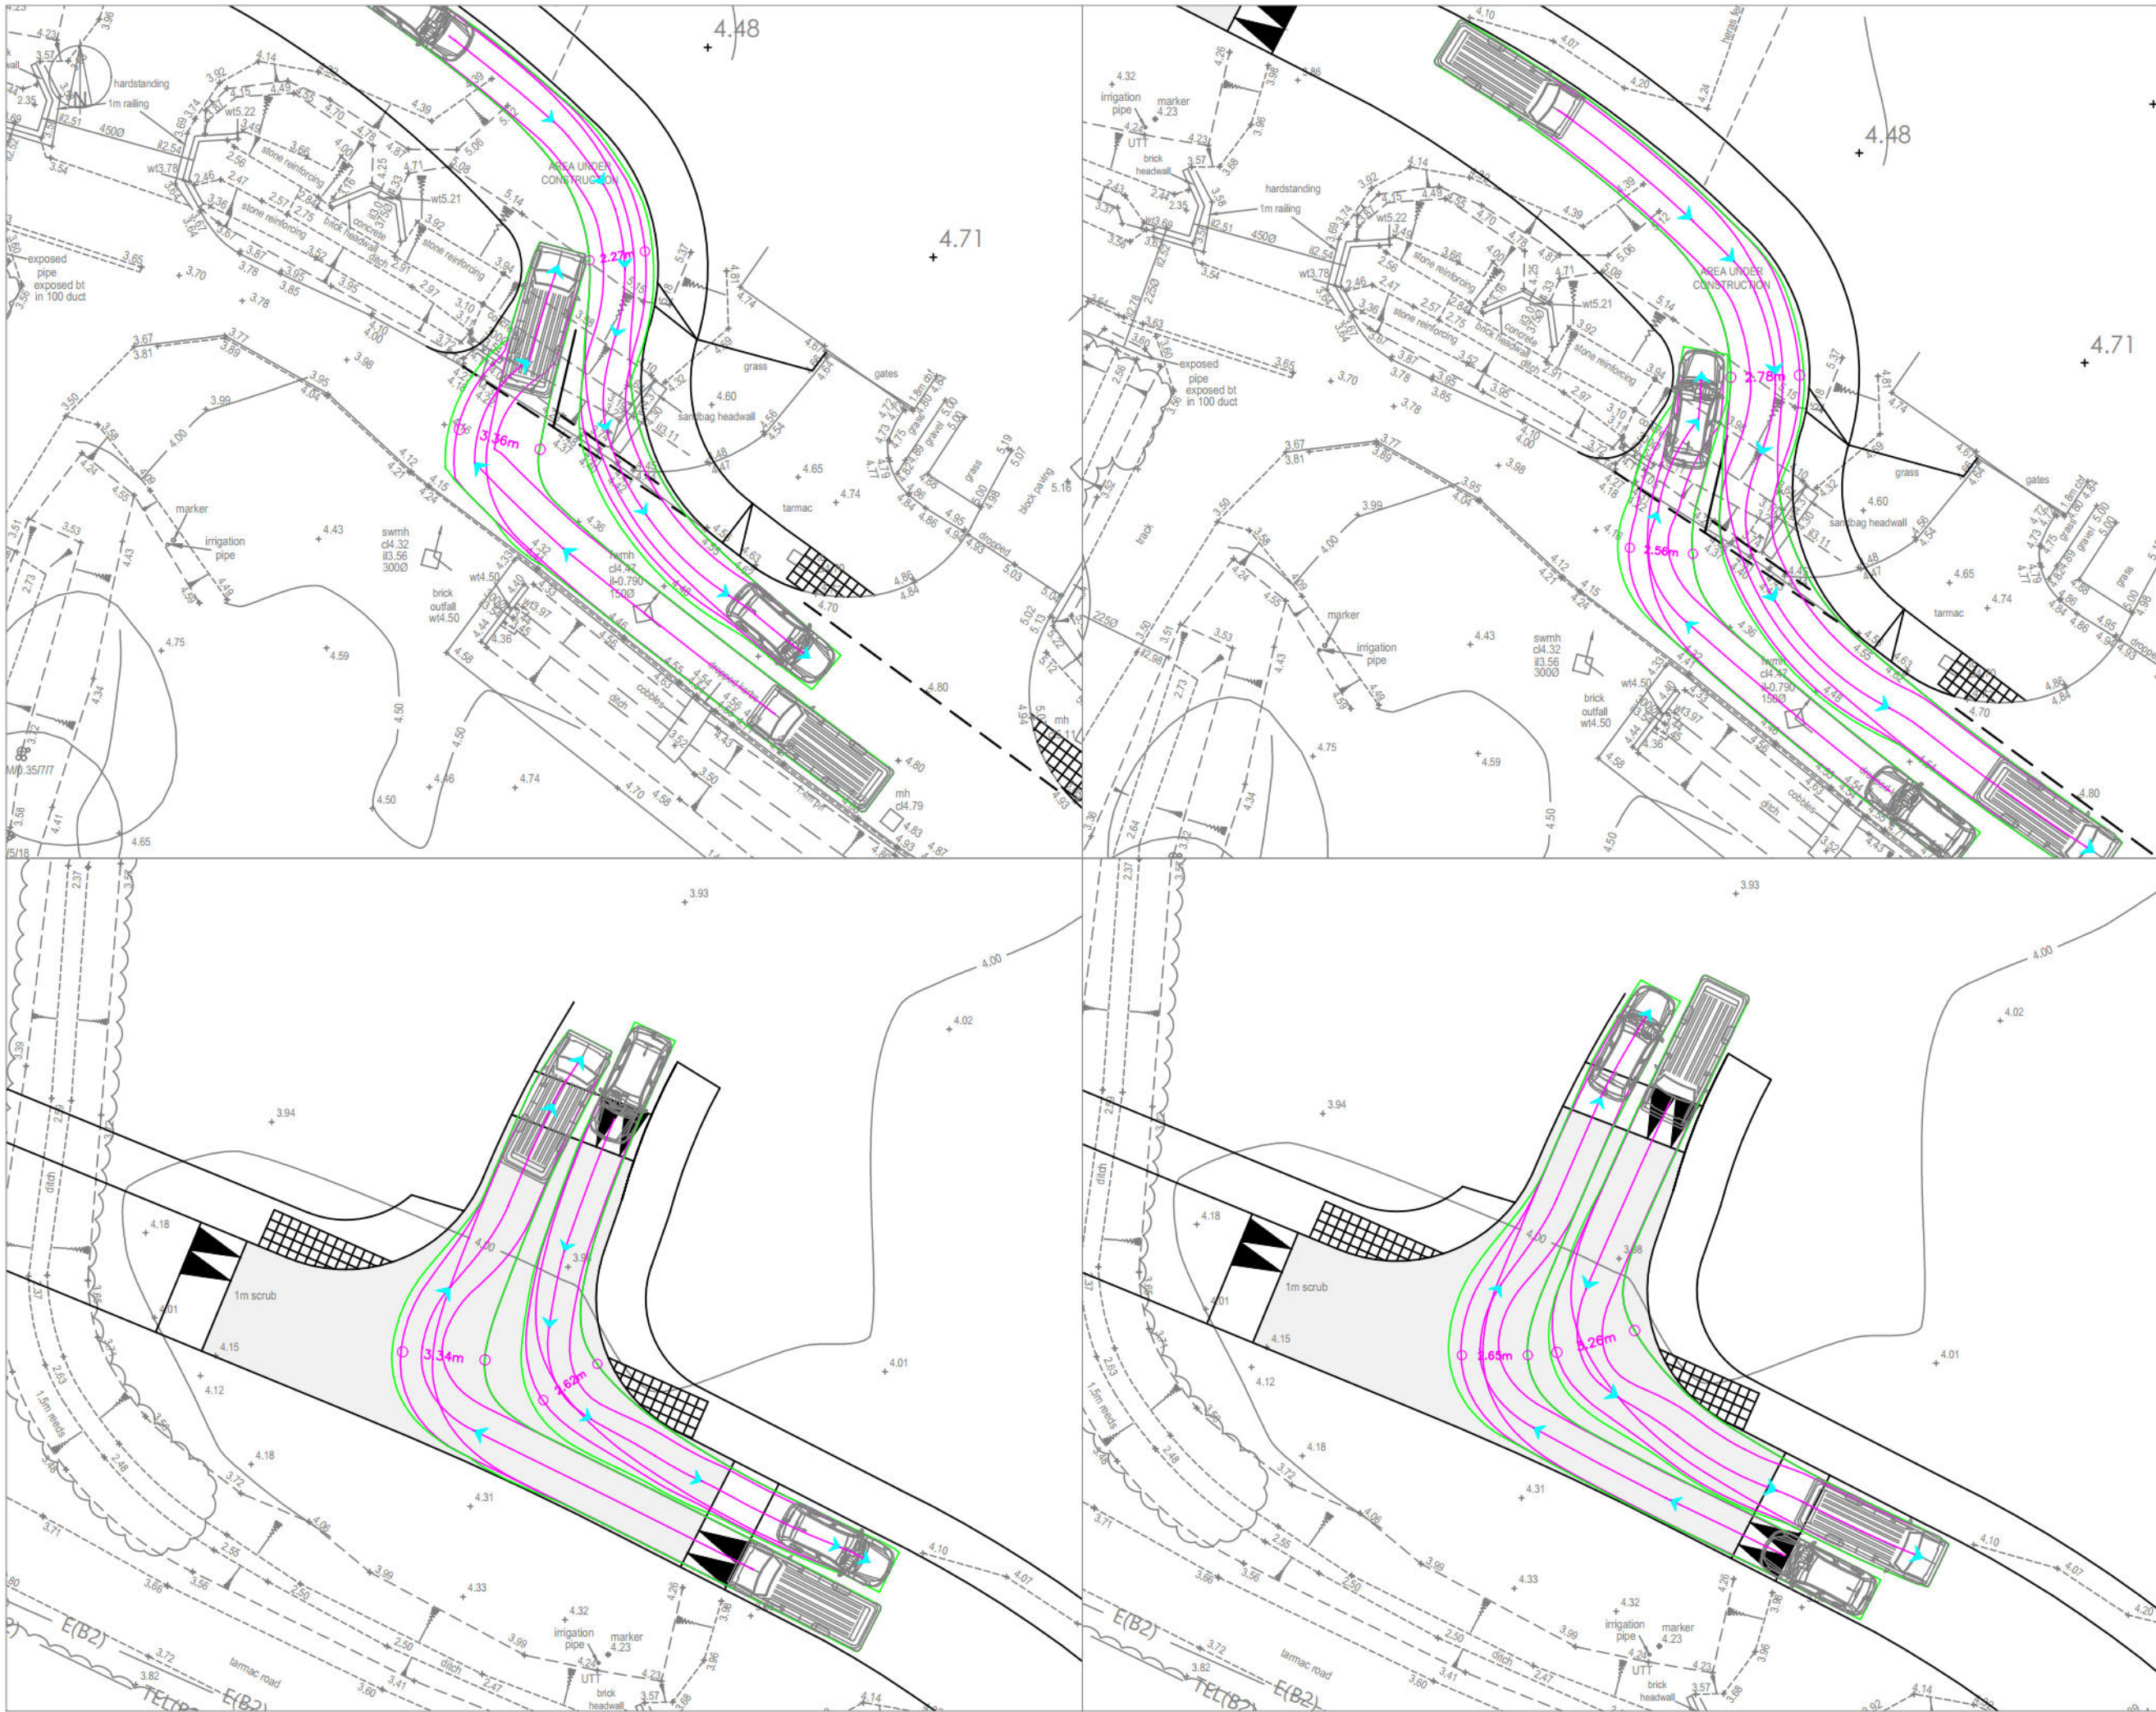

NOTES:
© Crown copyright and database rights 2026 OS Licence AC0000855217.
Drawing based on Topographical Survey ref 657PG02H Topo & Utility Survey - Sheets 1-2, received 12/12/25 dated April 2025
and Htp Access Arrangement Drawing HTP/2607/01 Sheet 2, dated 02/02/2026

ISSUE	REASON FOR REVISION	BY	DATE

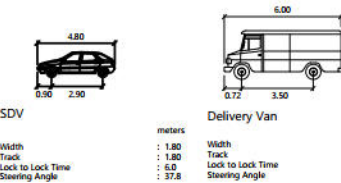

PROJECT:
**LAND TO THE NORTH OF
SUMMER LANE, PAGHAM
120 DWELLINGS**

CLIENT:
**NORTHGATE
PROPERTIES**

PROJECT REF: 2607	DRAWING NUMBER: TR/03	SCALE (AT A3): 1:250
-----------------------------	---------------------------------	--------------------------------


SHEET NUMBER:
SHEET NUMBER 1 OF 3

SCALE BAR:
0m 5m 10m

HighgateTransportation
www.highgatetransportation.co.uk
First Floor, 43-45 Park Street
Bristol BS1 5NL
01179 349 121
© Highgate Transportation Limited

TITLE:
**DELIVERY VEHICLE SPA OF
PROPOSED ACCESS ARRANGEMENT
FROM SUMMER LANE**

DATE: 06/02/26	DRAWN BY: AH	CHECKED: FB
--------------------------	------------------------	-----------------------

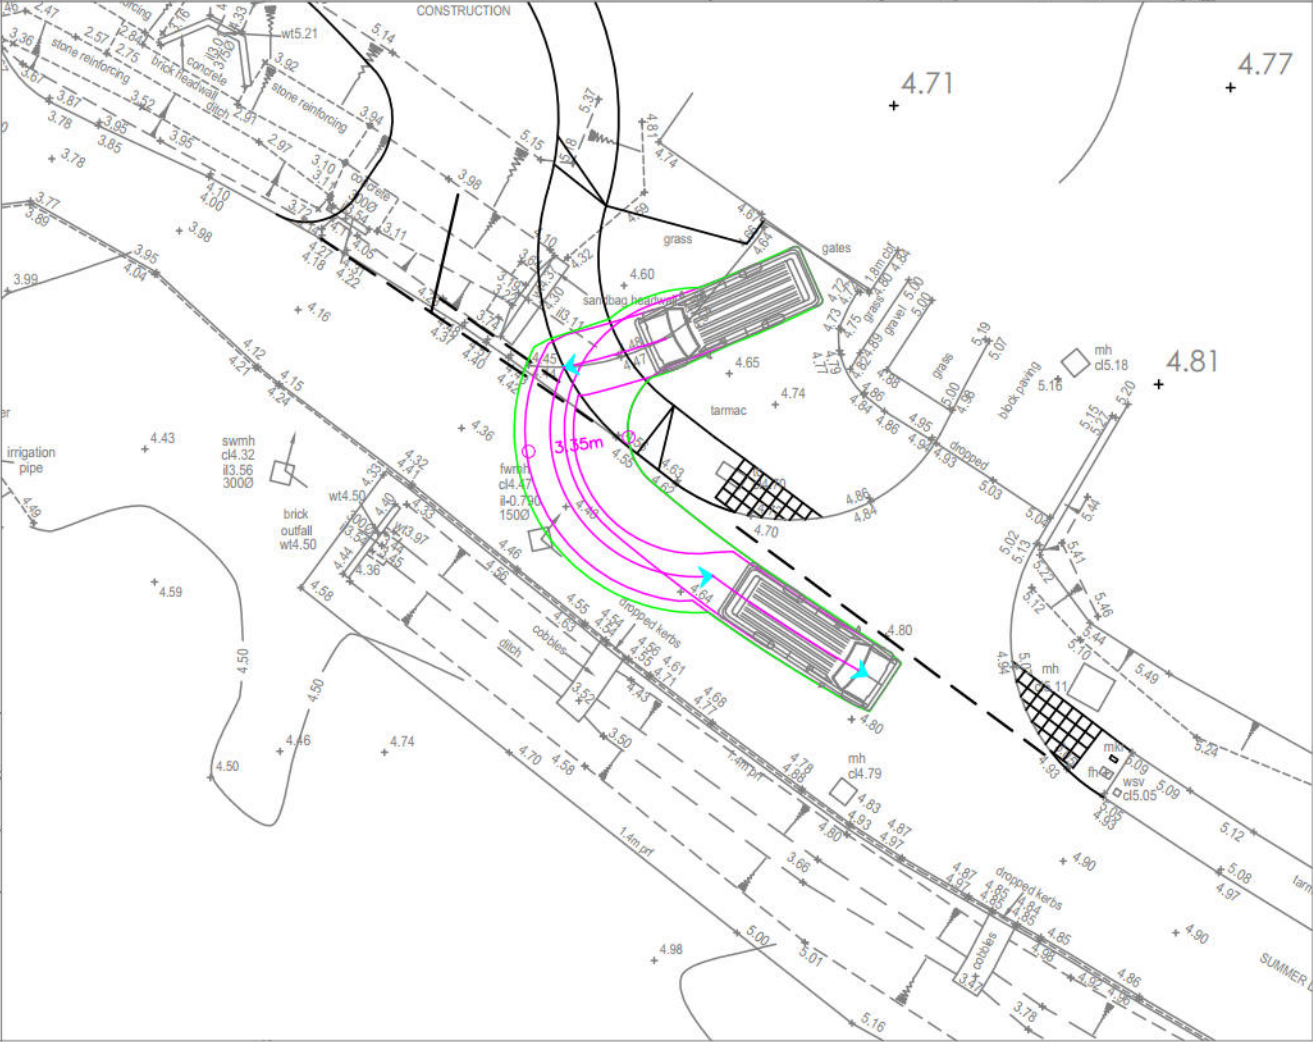

NOTES:

© Crown copyright and database rights 2026 OS Licence AC0000855217.

Drawing based on Topographical Survey ref 657PG02H Topo & Utility Survey - Sheets 1-2, received 12/12/25 dated April 2025

and Htp Access Arrangement Drawing HTP/2607/01 Sheet 2, dated 02/02/2026

ISSUE	REASON FOR REVISION	BY	DATE
-------	---------------------	----	------



SDV

Width : 1.80
Track : 1.80
Lock to Lock Time : 6.0
Steering Angle : 37.8



Delivery Van

Width : 2.10
Track : 2.10
Lock to Lock Time : 6.0
Steering Angle : 46.2

PROJECT:

LAND TO THE NORTH OF
SUMMER LANE, PAGHAM
120 DWELLINGS

CLIENT:

NORTHGATE
PROPERTIES

PROJECT REF:	DRAWING NUMBER:	SCALE (AT A3):
2607	TR/03	1:250

SHEET NUMBER:

SHEET NUMBER 2 OF 3

SCALE BAR:

0m 5m 10m

HighgateTransportation

www.highgatetransportation.co.uk


First Floor, 43-45 Park Street
Bristol BS1 5NL
01179 349 121

© Highgate Transportation Limited

TITLE:

DELIVERY VEHICLE SPA OF
PROPOSED ACCESS ARRANGEMENT
FROM SUMMER LANE

DATE:	DRAWN BY:	CHECKED:
06/02/26	AH	FB

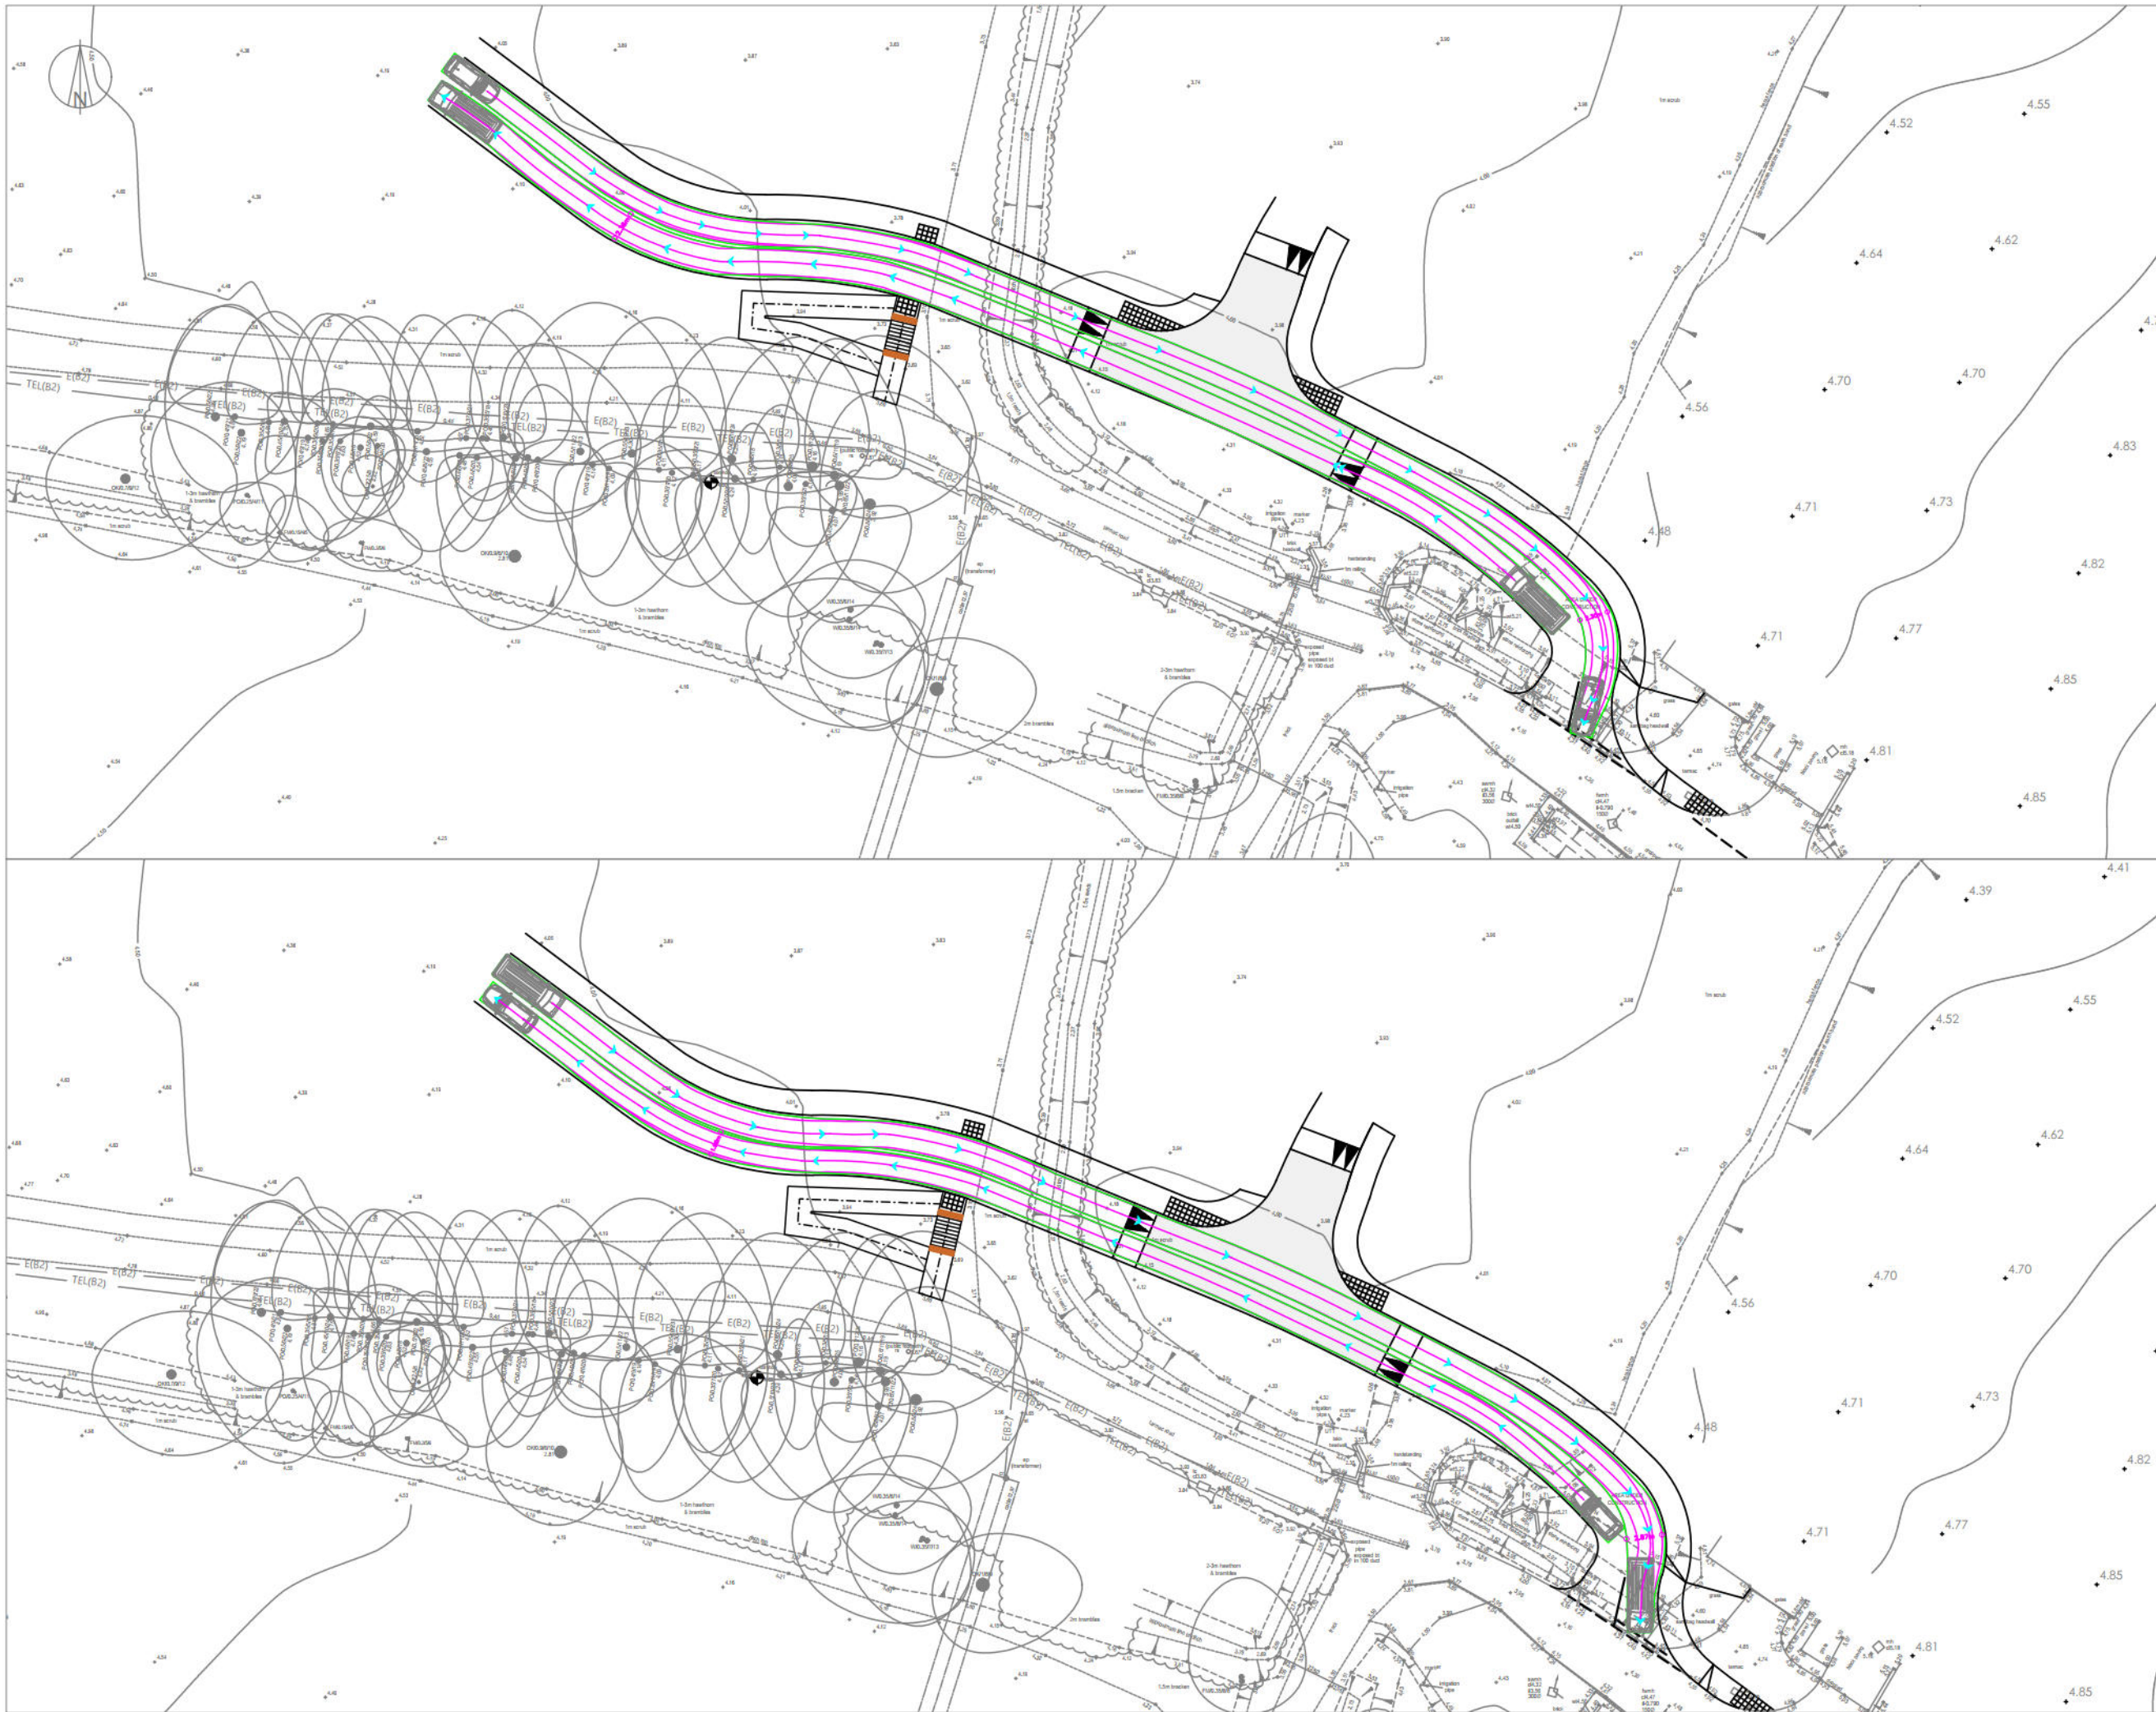


NOTES:

© Crown copyright and database rights 2026 OS Licence AC0000855217.

Drawing based on Topographical Survey ref 657PG02H Topo & Utility Survey - Sheets 1-2, received 12/12/25 dated April 2025

and HTP Access Arrangement Drawing HTP/2607/01 Sheet 2, dated 02/02/2026

ISSUE	REASON FOR REVISION	BY	DATE

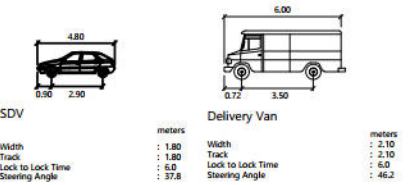

PROJECT:

LAND TO THE NORTH OF
SUMMER LANE, PAGHAM
120 DWELLINGS

CLIENT:

NORTHGATE
PROPERTIES

PROJECT REF:	DRAWING NUMBER:	SCALE (AT A3):
2607	TR/03	1:500

SHEET NUMBER:

SHEET NUMBER 3 OF 3



HighgateTransportation

www.highgatetransportation.co.uk


First Floor, 43-45 Park Street
Bristol BS1 5NL
01179 349 121

© Highgate Transportation Limited

TITLE:


DELIVERY VEHICLE SPA OF
PROPOSED ACCESS ARRANGEMENT
FROM SUMMER LANE

DATE:	DRAWN BY:	CHECKED:
06/02/26	AH	FB

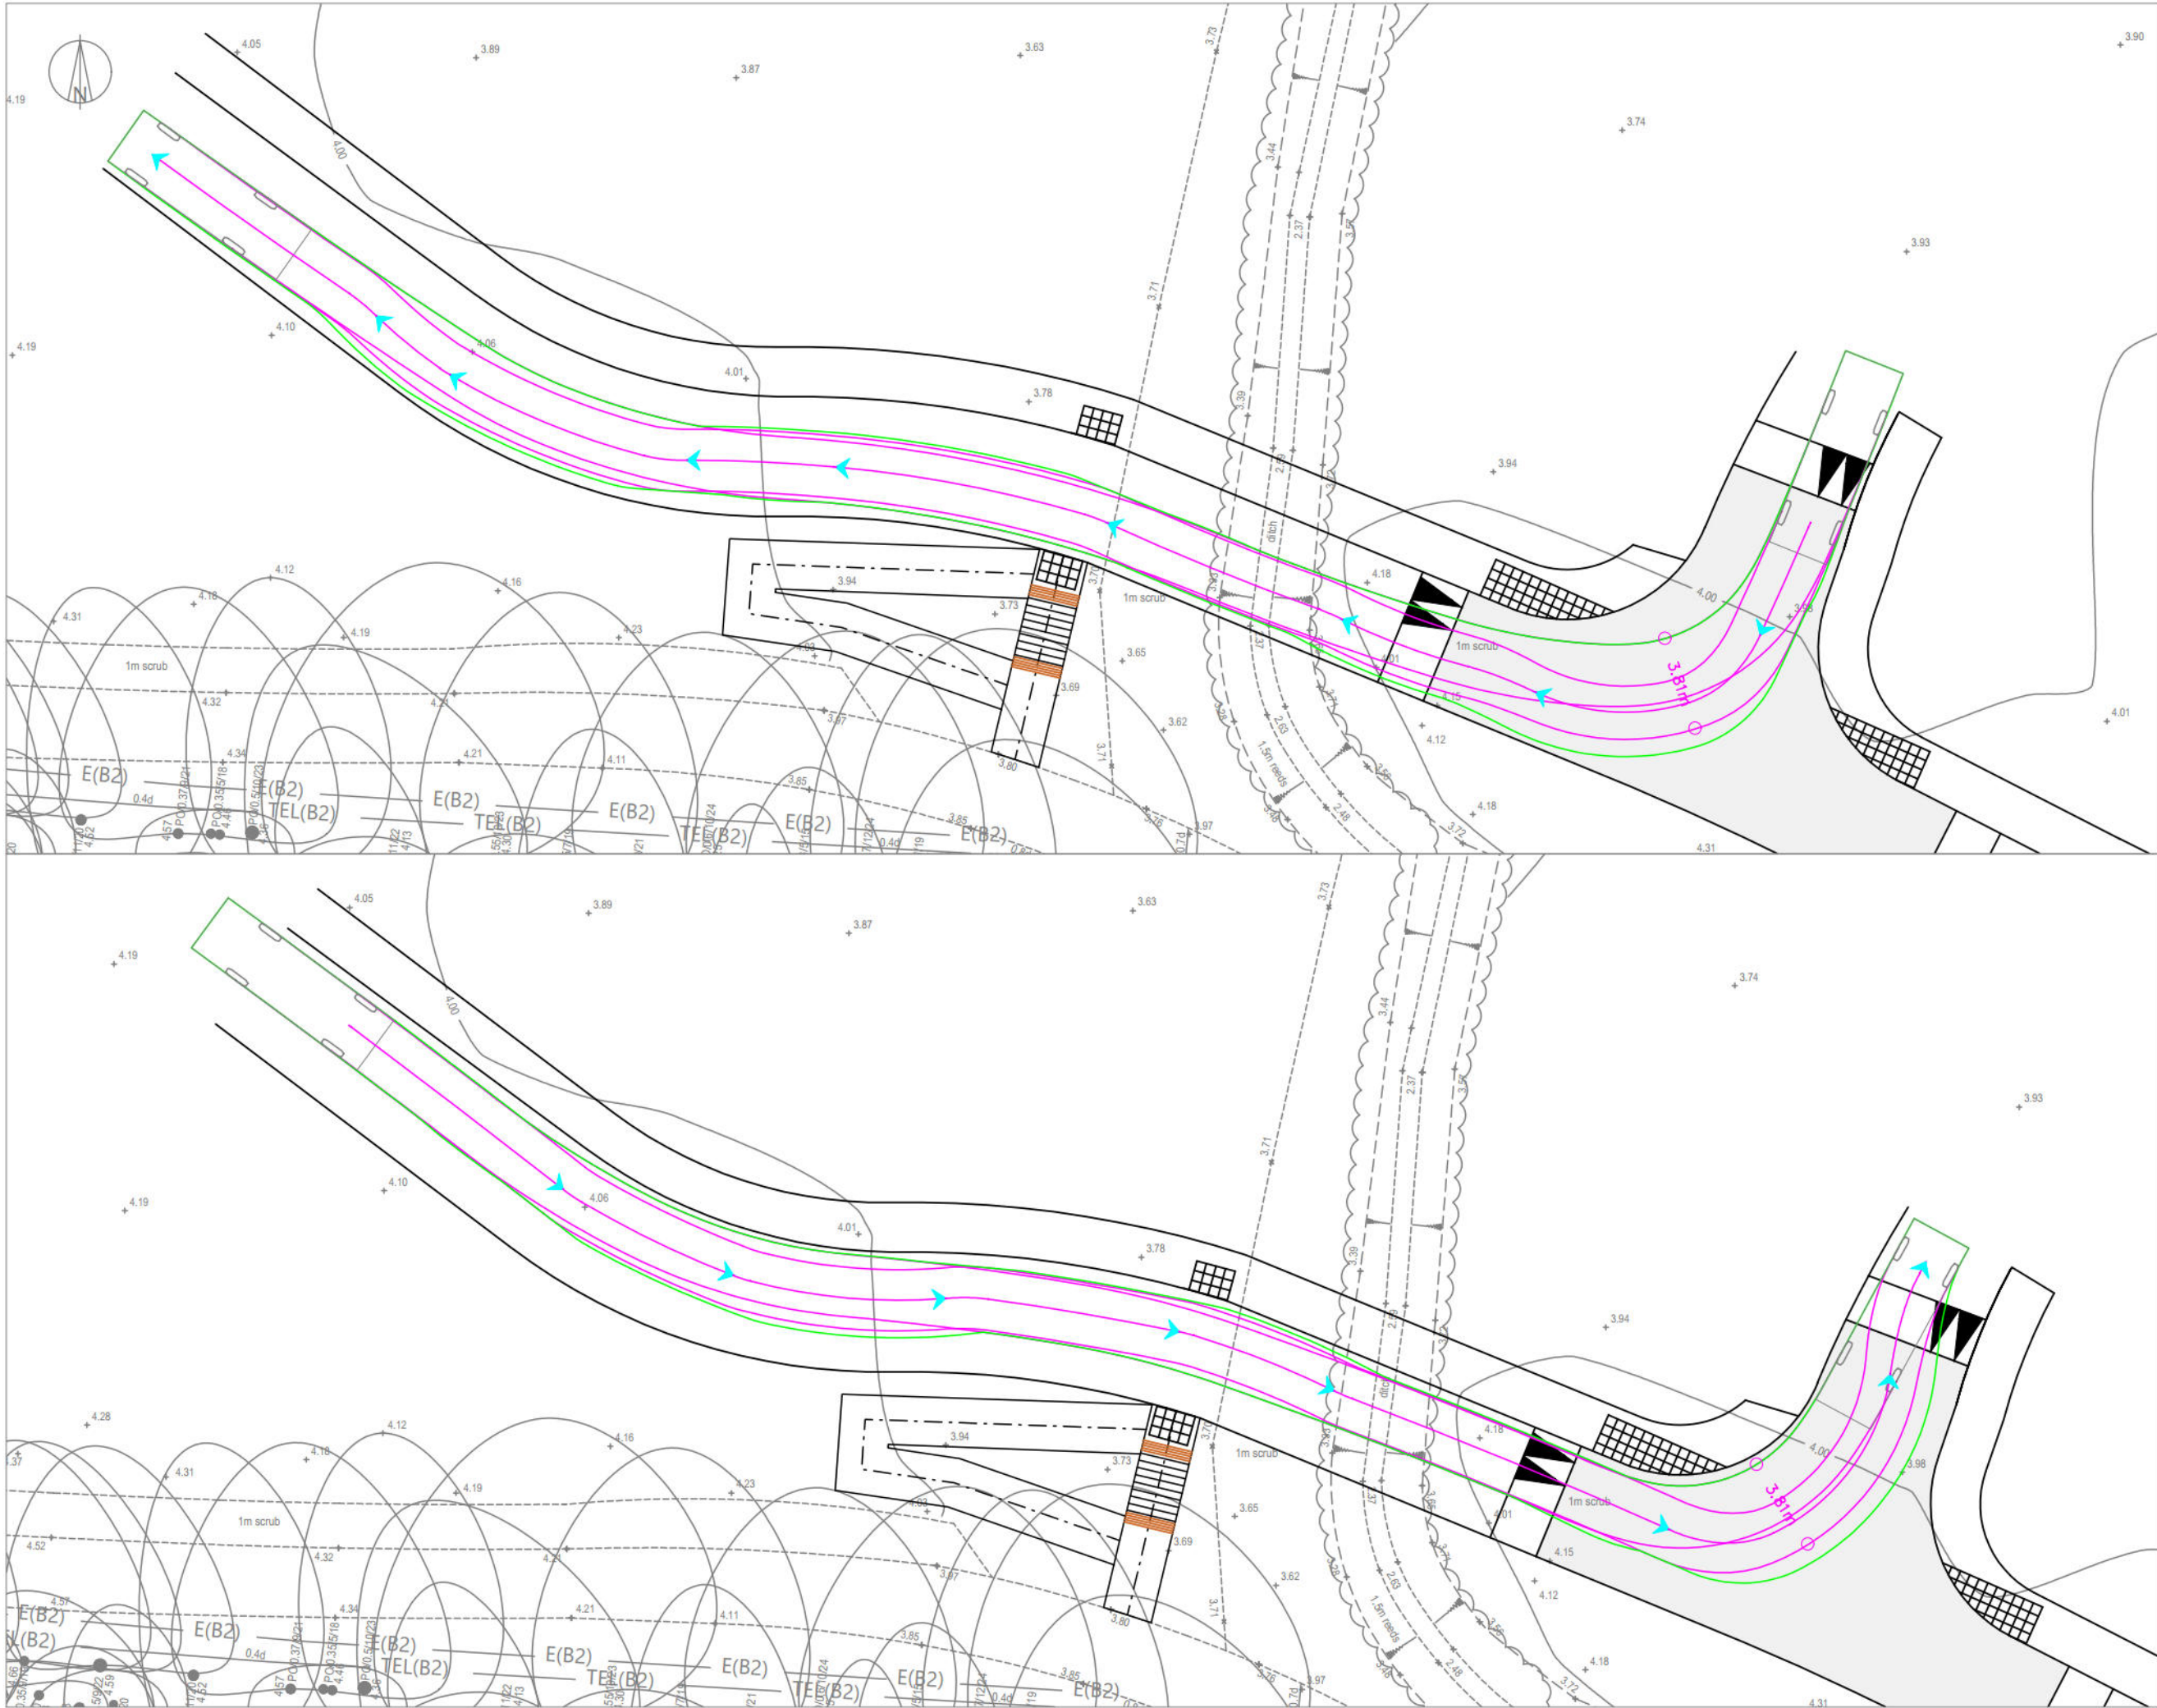

NOTES:
© Crown copyright and database rights 2026 OS Licence
AC0000855217.
Drawing based on Topographical Survey ref 657PG02H Topo
& Utility Survey - Sheets 1-2, received 12/12/25 dated April
2025
and HTP Access Arrangement Drawing HTP/2607/01 Sheet 2,
dated 02/02/2026

ISSUE	REASON FOR REVISION	BY	DATE

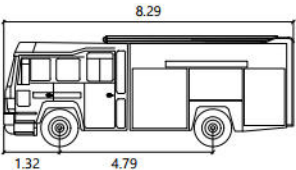

Fire Rescue Unit
meters
Width : 2.50 Lock to Lock Time : 6.0
Track : 2.50 Steering Angle : 34.3

PROJECT:
LAND TO THE NORTH OF
SUMMER LANE, PAGHAM
120 DWELLINGS

CLIENT:
NORTHGATE
PROPERTIES

PROJECT REF:
2607

DRAWING NUMBER:
TR/04

SCALE (AT A3):
1:250

SHEET NUMBER:
SHEET NUMBER 2 OF 2

SCALE BAR:
0m 5m 10m

HighgateTransportation
www.highgatetransportation.co.uk
First Floor, 43-45 Park Street
Bristol BS1 5NL
01179 349 121
© Highgate Transportation Limited

TITLE:
REFUSE SPA OF PROPOSED
ACCESS ARRANGEMENT FROM
SUMMER LANE


DATE:
06/02/26

DRAWN BY:
AH

CHECKED:
FB

Appendix 9

Swept Path Analysis of Car Unable to Turn onto Summer Lane

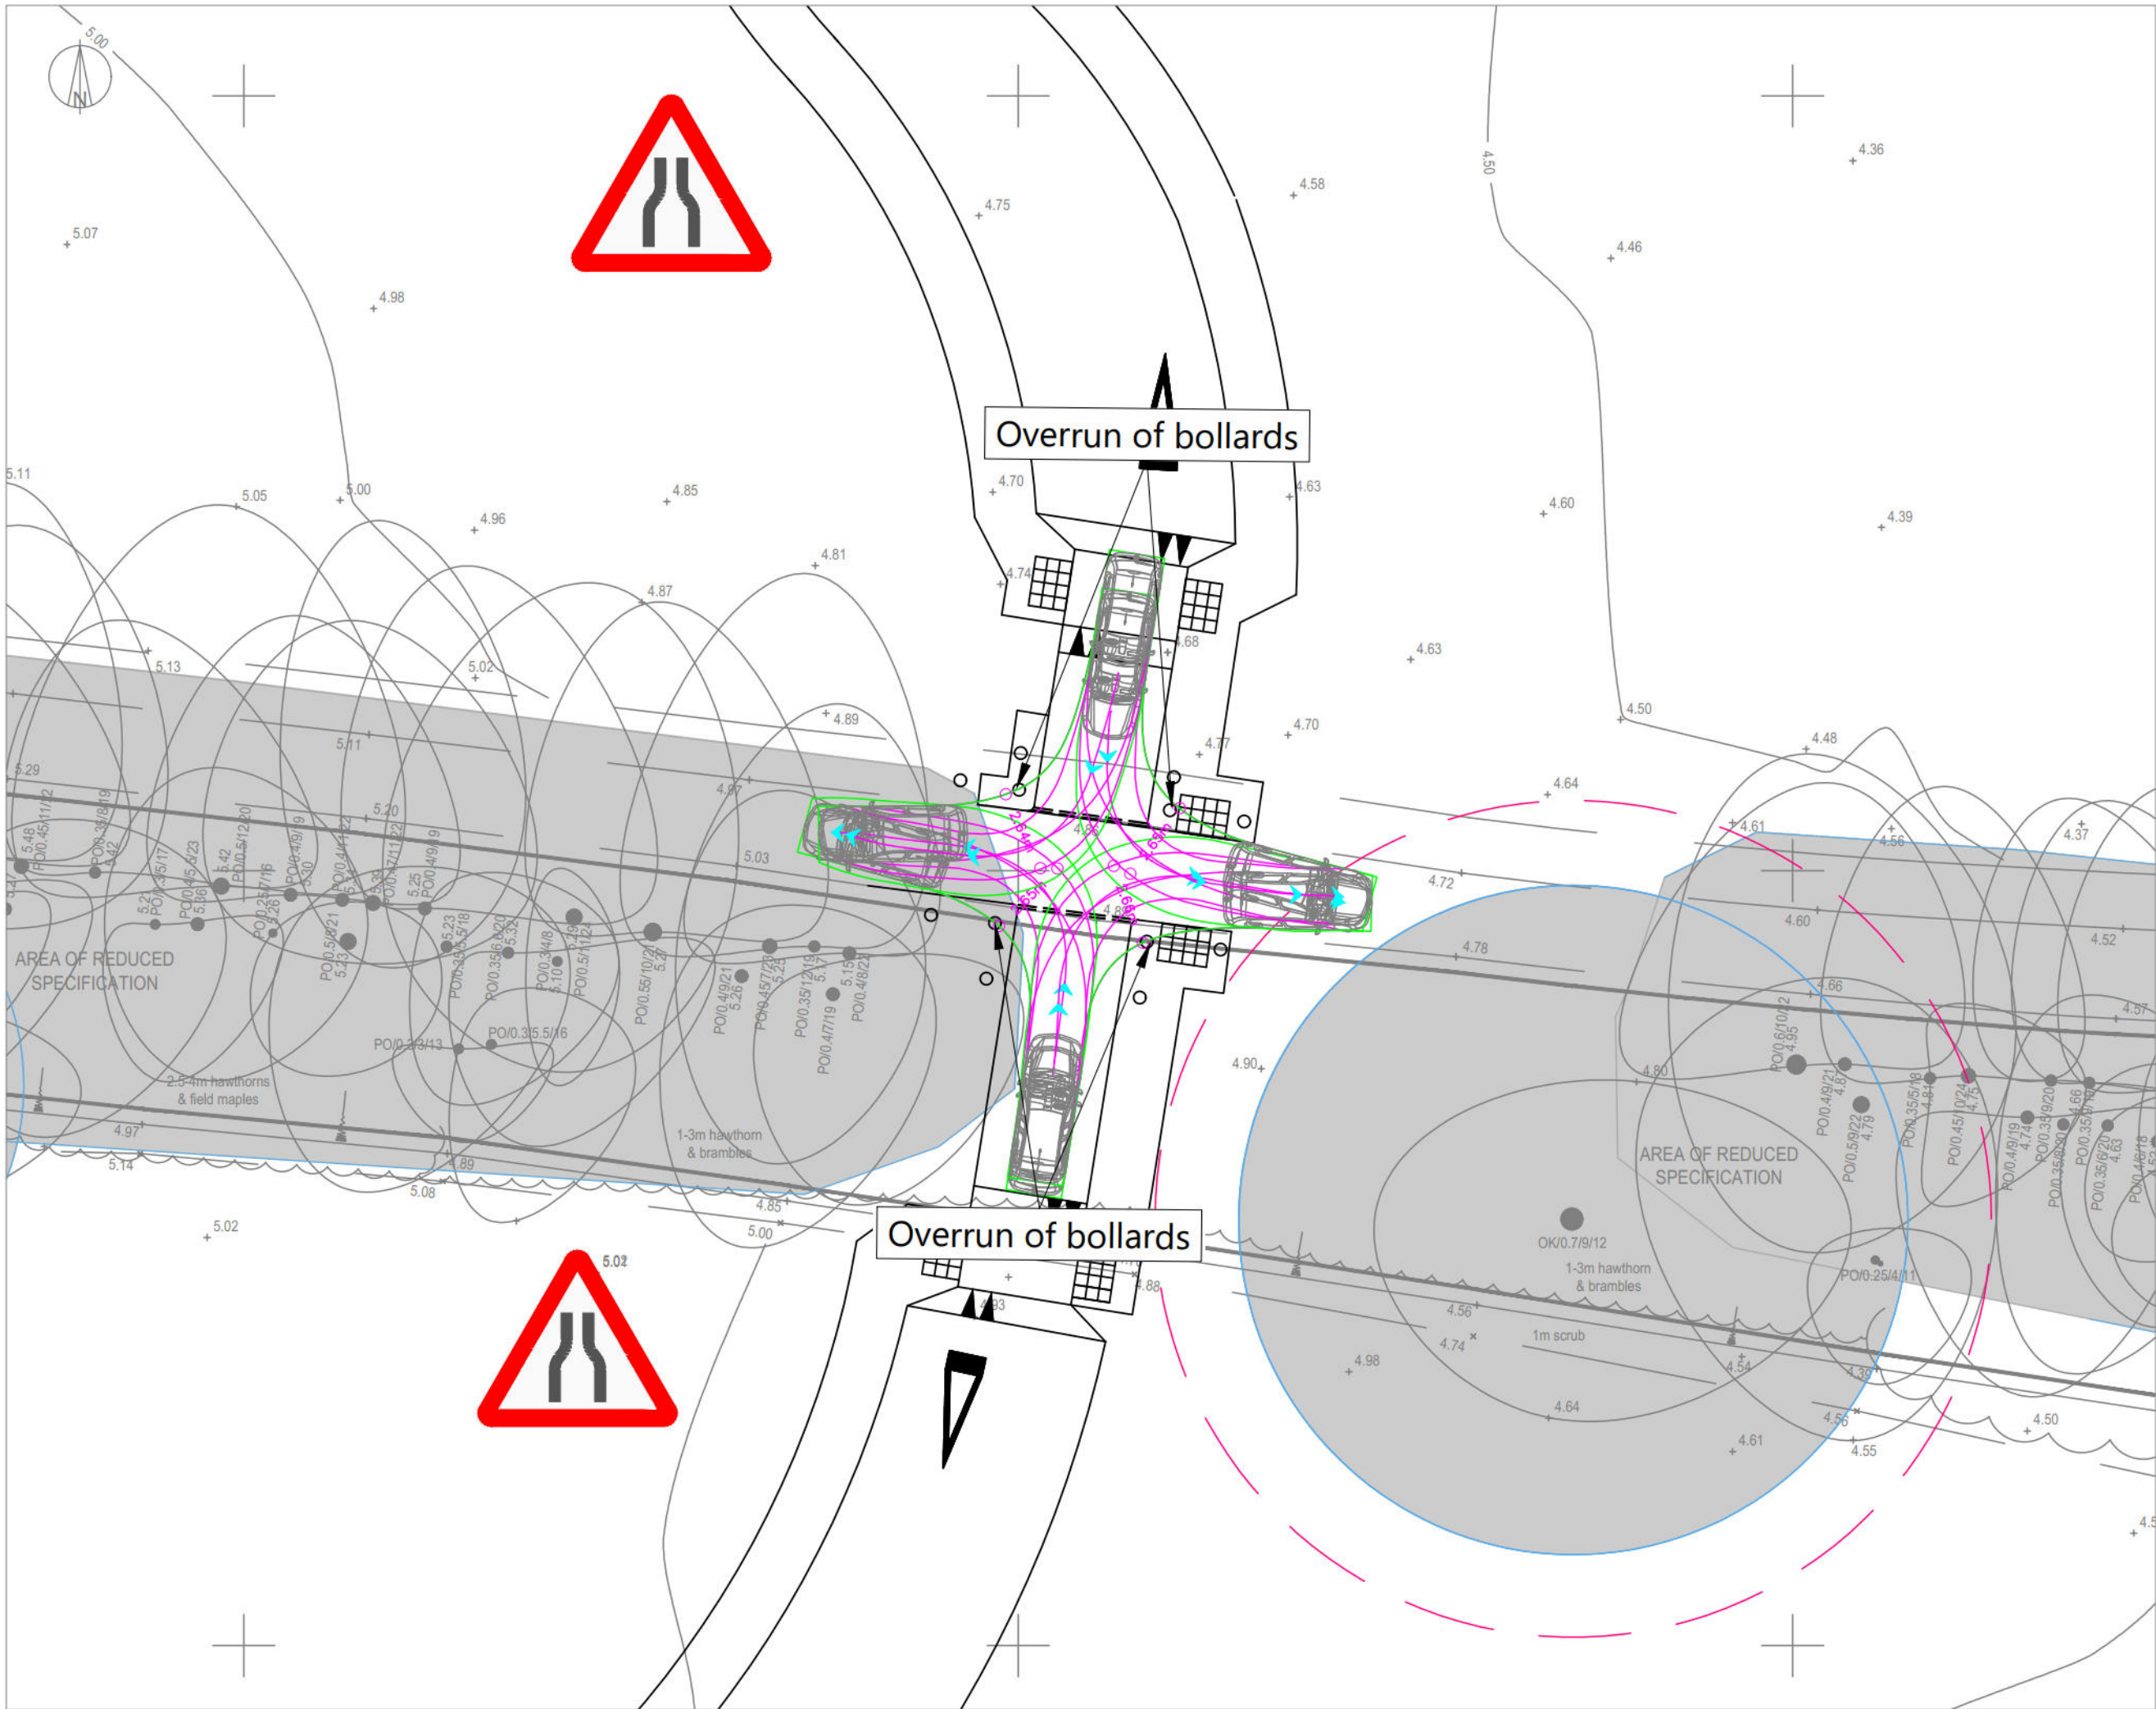

NOTES:

© Crown copyright and database rights 2026 OS Licence AC0000855217.

Drawing based on GTA plan Link Road between Phases Site Levels & Contours ref 13226_1855_P2, received 12/11/25

and HTP Access Arrangement Drawing HTP/2607/01 Sheet 1, dated 02/02/2026

ISSUE	REASON FOR REVISION	BY	DATE

SDV

Width : 1.80 meters

Track : 1.80

Lock to Lock Time : 6.0

Steering Angle : 37.8

PROJECT:

LAND TO THE NORTH OF SUMMER LANE, PAGHAM 120 DWELLINGS

CLIENT:

NORTHGATE PROPERTIES

PROJECT REF:	DRAWING NUMBER:	SCALE (AT A3):
2607	TR/09	1:200

SHEET NUMBER:

SHEET NUMBER 1 OF 1

SCALE BAR:

0m 5m 10m

HighgateTransportation

www.highgatetransportation.co.uk

First Floor, 43-45 Park Street
Bristol BS1 5NL
01179 349 121

© Highgate Transportation Limited

TITLE:

CAR SPA UNABLE TO TURN ONTO SUMMER LANE

DATE:	DRAWN BY:	CHECKED:
06/02/26	AH	FB

Appendix 10

Swept Path Analysis Drawings of Proposed Site Access Arrangement Across Summer Lane



NOTES:

© Crown copyright and database rights 2026 OS Licence AC0000855217.

Drawing based on GTA plan Link Road between Phases Site Levels & Contours ref 13226_1855_P2, received 12/11/25

and HTP Access Arrangement Drawing HTP/2607/01 Sheet 1, dated 02/02/2026

ISSUE	REASON FOR REVISION	BY	DATE

SDV

Width : 1.80
Track : 1.80
Lock to Lock Time : 6.0
Steering Angle : 37.8

meters

PROJECT:

LAND TO THE NORTH OF
SUMMER LANE, PAGHAM
120 DWELLINGS

CLIENT:

NORTHGATE
PROPERTIES

PROJECT REF:	DRAWING NUMBER:	SCALE (AT A3):
2607	TR/05	1:250

SHEET NUMBER:

SHEET NUMBER 1 OF 1

SCALE BAR:

0m 5m 10m

HighgateTransportation

www.highgatetransportation.co.uk


First Floor, 43-45 Park Street
Bristol BS1 5NL
01179 349 121

© Highgate Transportation Limited

TITLE:

CAR SPA OF ACCESS ACROSS
SUMMER LANE

DATE:	DRAWN BY:	CHECKED:
06/02/26	AH	FB

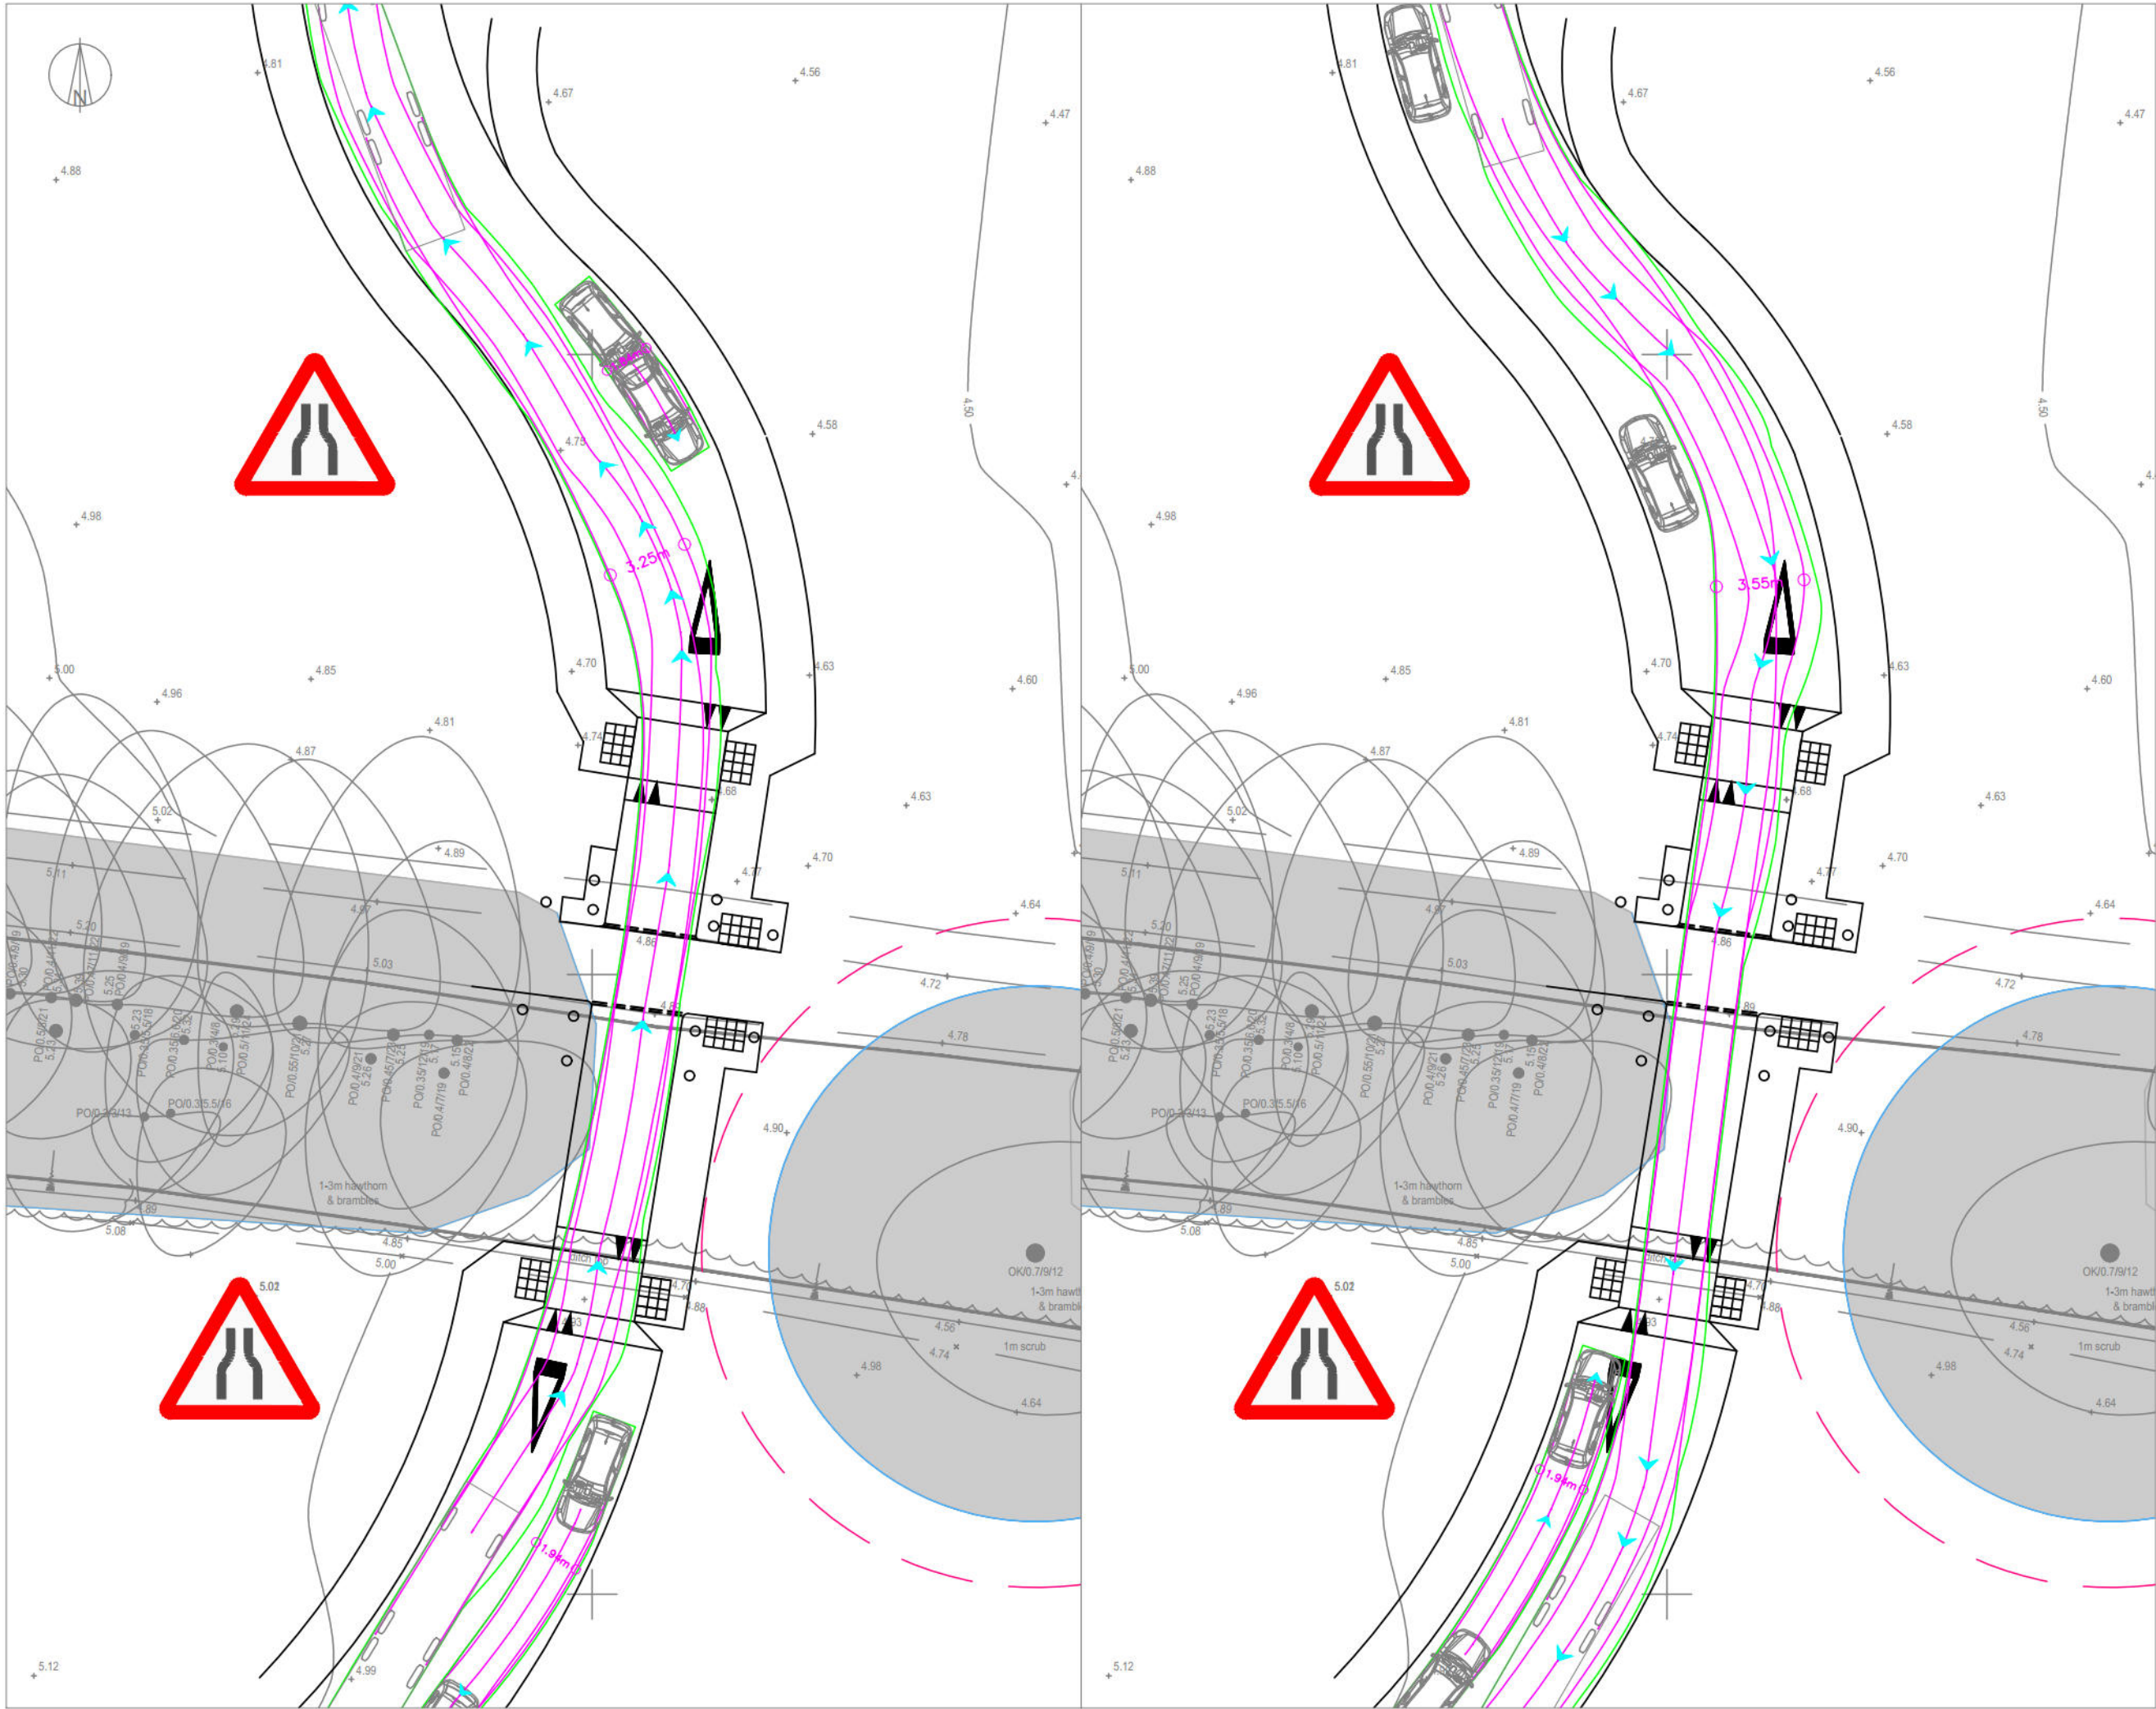


NOTES:

© Crown copyright and database rights 2026 OS Licence AC0000855217.

Drawing based on GTA plan Link Road between Phases Site Levels & Contours ref 13226_1855_P2, received 12/11/25


and HTP Access Arrangement Drawing HTP/2607/01 Sheet 1, dated 02/02/2026

ISSUE	REASON FOR REVISION	BY	DATE

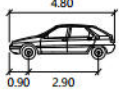

SDV

Width : 1.80
Track : 1.80
Lock to Lock Time : 6.0
Steering Angle : 37.8

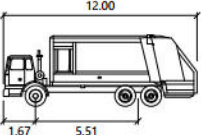

12.0m Refuse Collection

Width : 2.53
Track : 2.39
Lock to Lock Time : 4.0
Steering Angle : 37.6

PROJECT:

LAND TO THE NORTH OF
SUMMER LANE, PAGHAM
120 DWELLINGS

CLIENT:

NORTHGATE
PROPERTIES

PROJECT REF:	DRAWING NUMBER:	SCALE (AT A3):
2607	TR/06	1:250

SHEET NUMBER:

SHEET NUMBER 1 OF 1

SCALE BAR:

0m 5m 10m

HighgateTransportation

www.highgatetransportation.co.uk

First Floor, 43-45 Park Street
Bristol BS1 5NL
01179 349 121

© Highgate Transportation Limited

TITLE:

REFUSE SPA OF ACCESS ACROSS
SUMMER LANE

DATE:	DRAWN BY:	CHECKED:
06/02/26	AH	FB



NOTES:

© Crown copyright and database rights 2026 OS Licence AC0000855217.

Drawing based on GTA plan Link Road between Phases Site Levels & Contours ref 13226_1855_P2, received 12/11/25


and HTP Access Arrangement Drawing HTP/2607/01 Sheet 1, dated 02/02/2026

ISSUE	REASON FOR REVISION	BY	DATE
-------	---------------------	----	------



SDV

Width : 1.80
Track : 1.80
Lock to Lock Time : 6.0
Steering Angle : 37.8

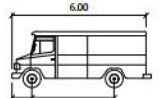

Delivery Van

Width : 2.10
Track : 2.10
Lock to Lock Time : 6.0
Steering Angle : 46.2

PROJECT:

LAND TO THE NORTH OF SUMMER LANE, PAGHAM
120 DWELLINGS

CLIENT:

NORTHGATE PROPERTIES

PROJECT REF:	DRAWING NUMBER:	SCALE (AT A3):
2607	TR/07	1:250

SHEET NUMBER:

SHEET NUMBER 1 OF 1

SCALE BAR:

0m 5m 10m

HighgateTransportation

www.highgatetransportation.co.uk


First Floor, 43-45 Park Street
Bristol BS1 5NL
01179 349 121

© Highgate Transportation Limited

TITLE:


DELIVERY VEHICLE SPA OF ACCESS
ACROSS SUMMER LANE

DATE:	DRAWN BY:	CHECKED:
06/02/26	AH	FB

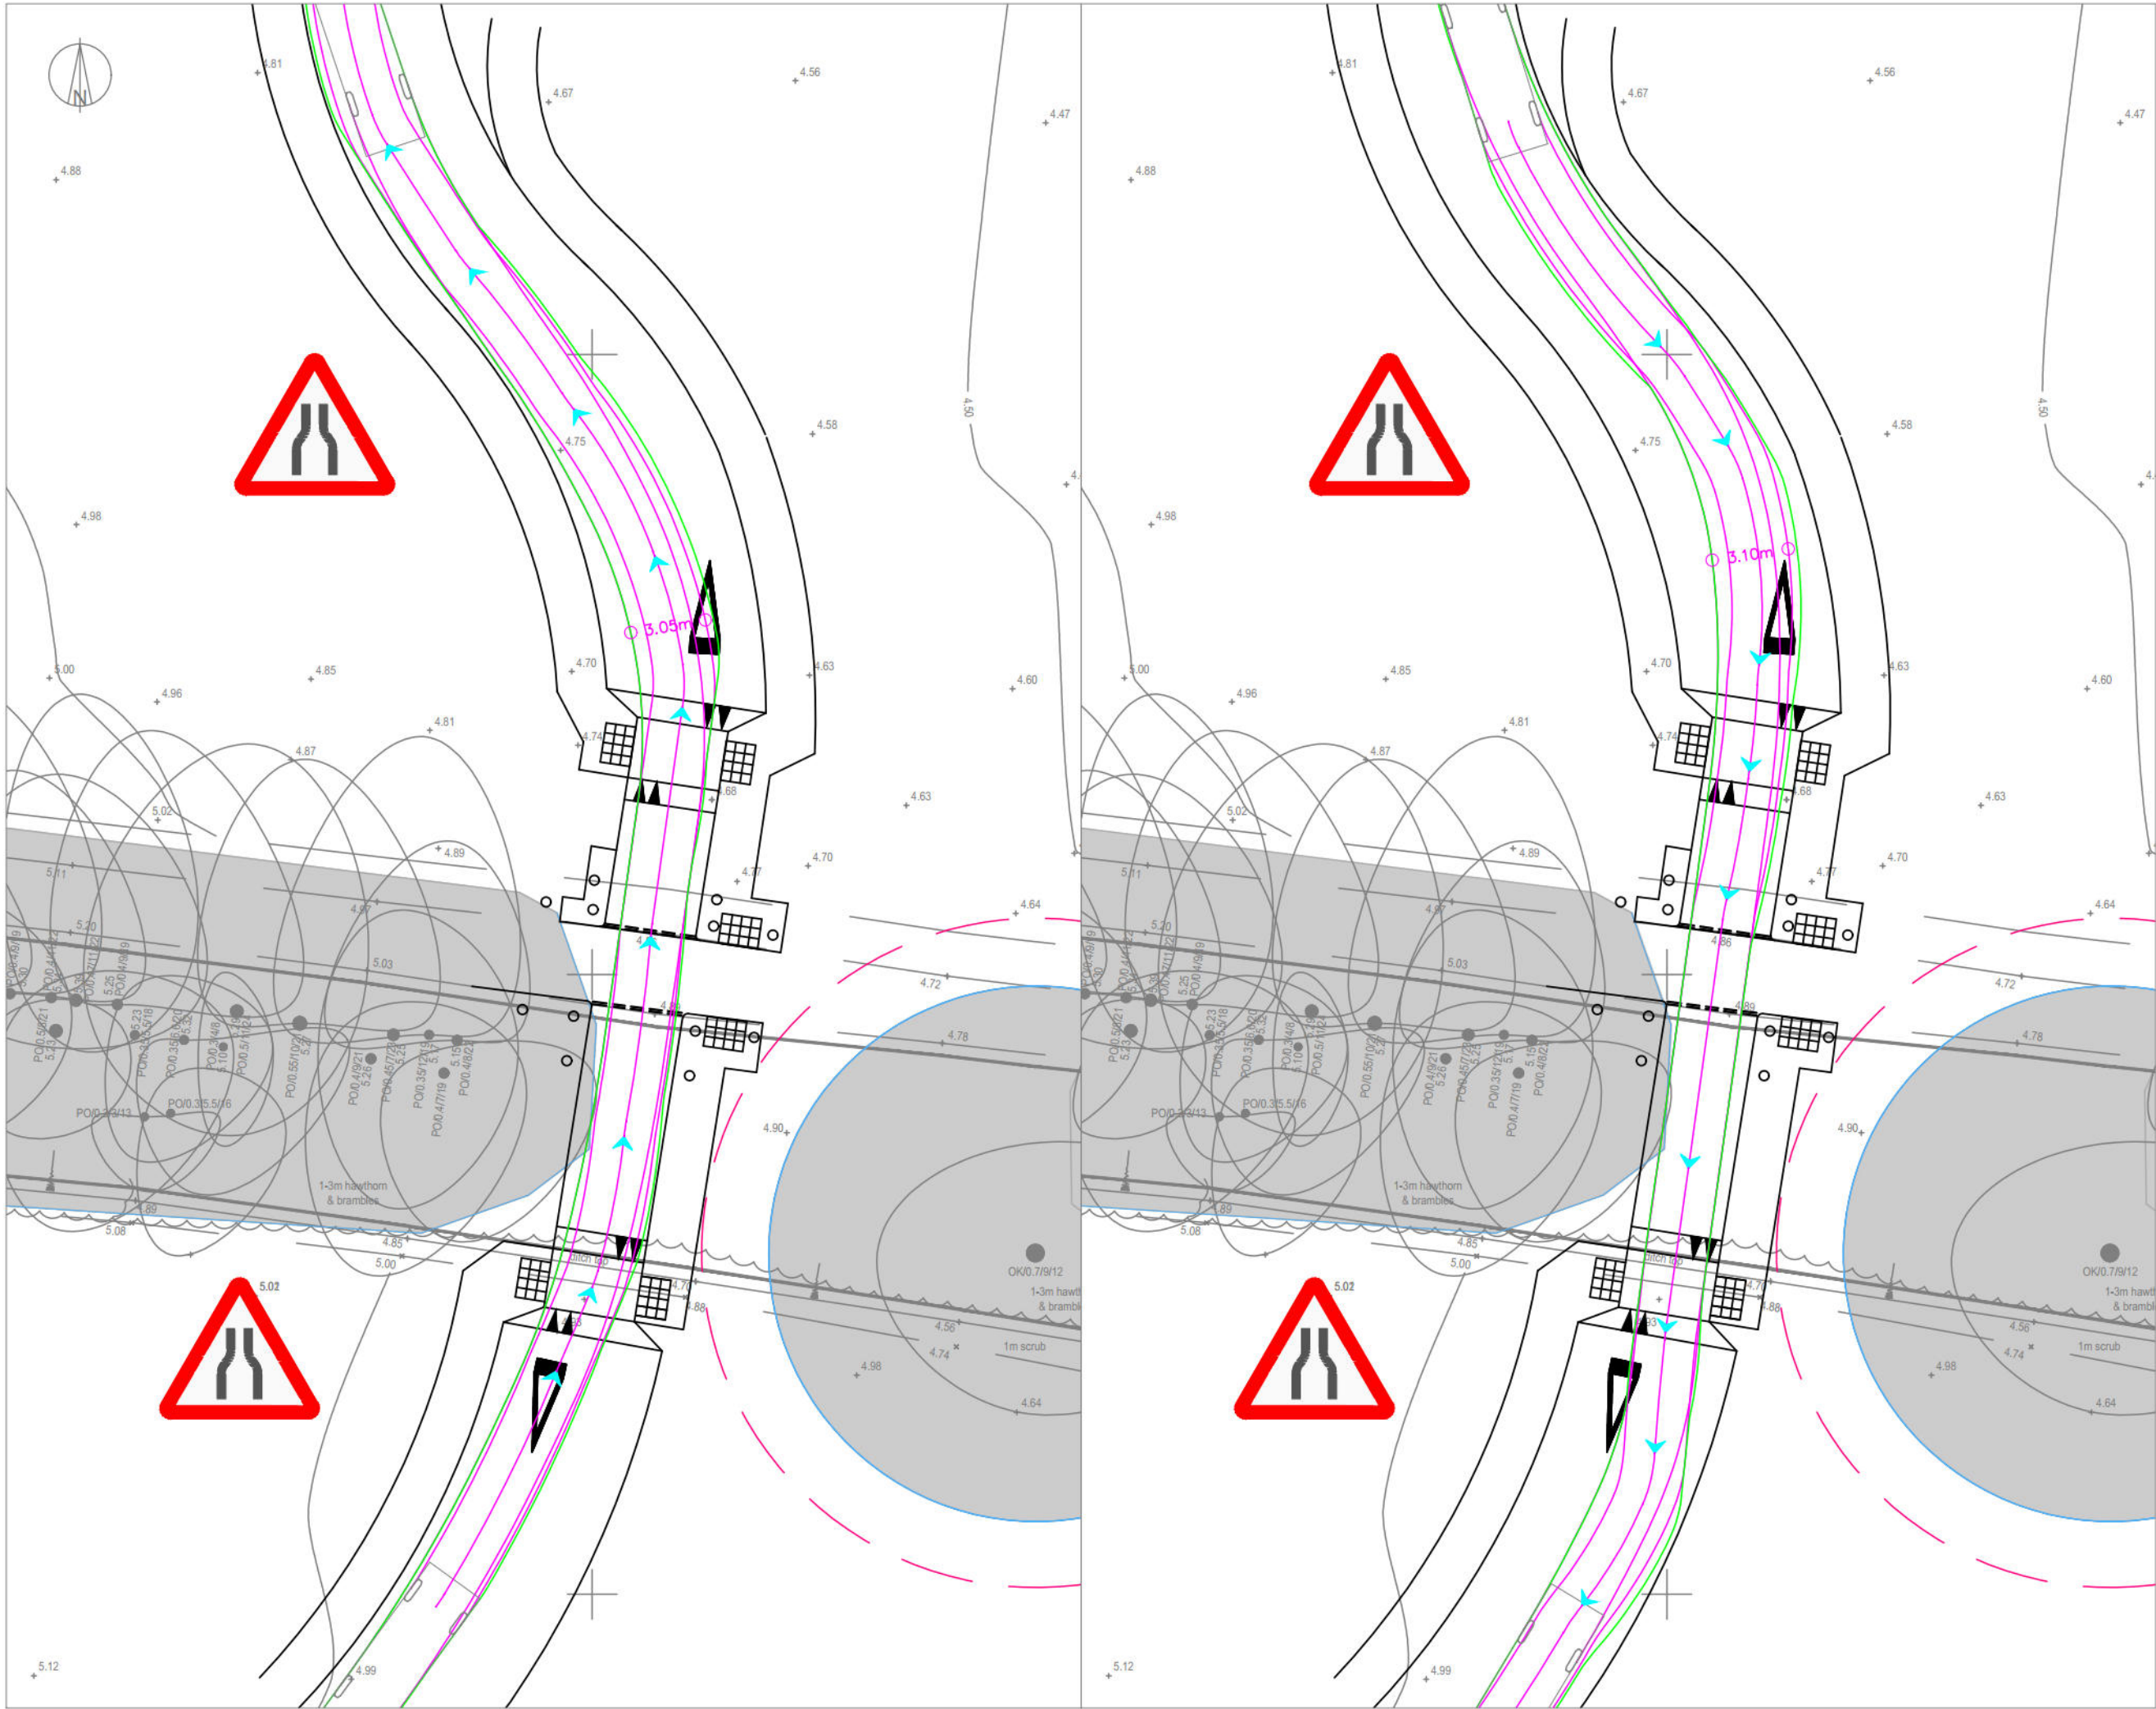

NOTES:
© Crown copyright and database rights 2026 OS Licence AC0000855217.
Drawing based on GTA plan Link Road between Phases Site Levels & Contours ref 13226_1855_P2, received 12/11/25
and HTP Access Arrangement Drawing HTP/2607/01 Sheet 1, dated 02/02/2026

ISSUE	REASON FOR REVISION	BY	DATE

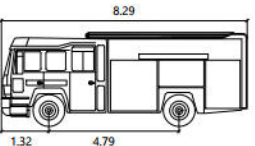

Fire Rescue Unit
Width : 2.50
Track : 2.50
Lock to Lock Time : 6.0
Steering Angle : 34.3

PROJECT:
LAND TO THE NORTH OF
SUMMER LANE, PAGHAM
120 DWELLINGS

CLIENT:
NORTHGATE
PROPERTIES

PROJECT REF:	DRAWING NUMBER:	SCALE (AT A3):
2607	TR/08	1:250

SHEET NUMBER:
SHEET NUMBER 1 OF 1

SCALE BAR:
0m 5m 10m

HighgateTransportation
www.highgatetransportation.co.uk
First Floor, 43-45 Park Street
Bristol BS1 5NL
01179 349 121
© Highgate Transportation Limited

TITLE:
FIRE TENDER SPA OF ACCESS
ACROSS SUMMER LANE

DATE:	DRAWN BY:	CHECKED:
06/02/26	AH	FB

Appendix 11

Spine Road and Local Centre Access from Pagham Road

