


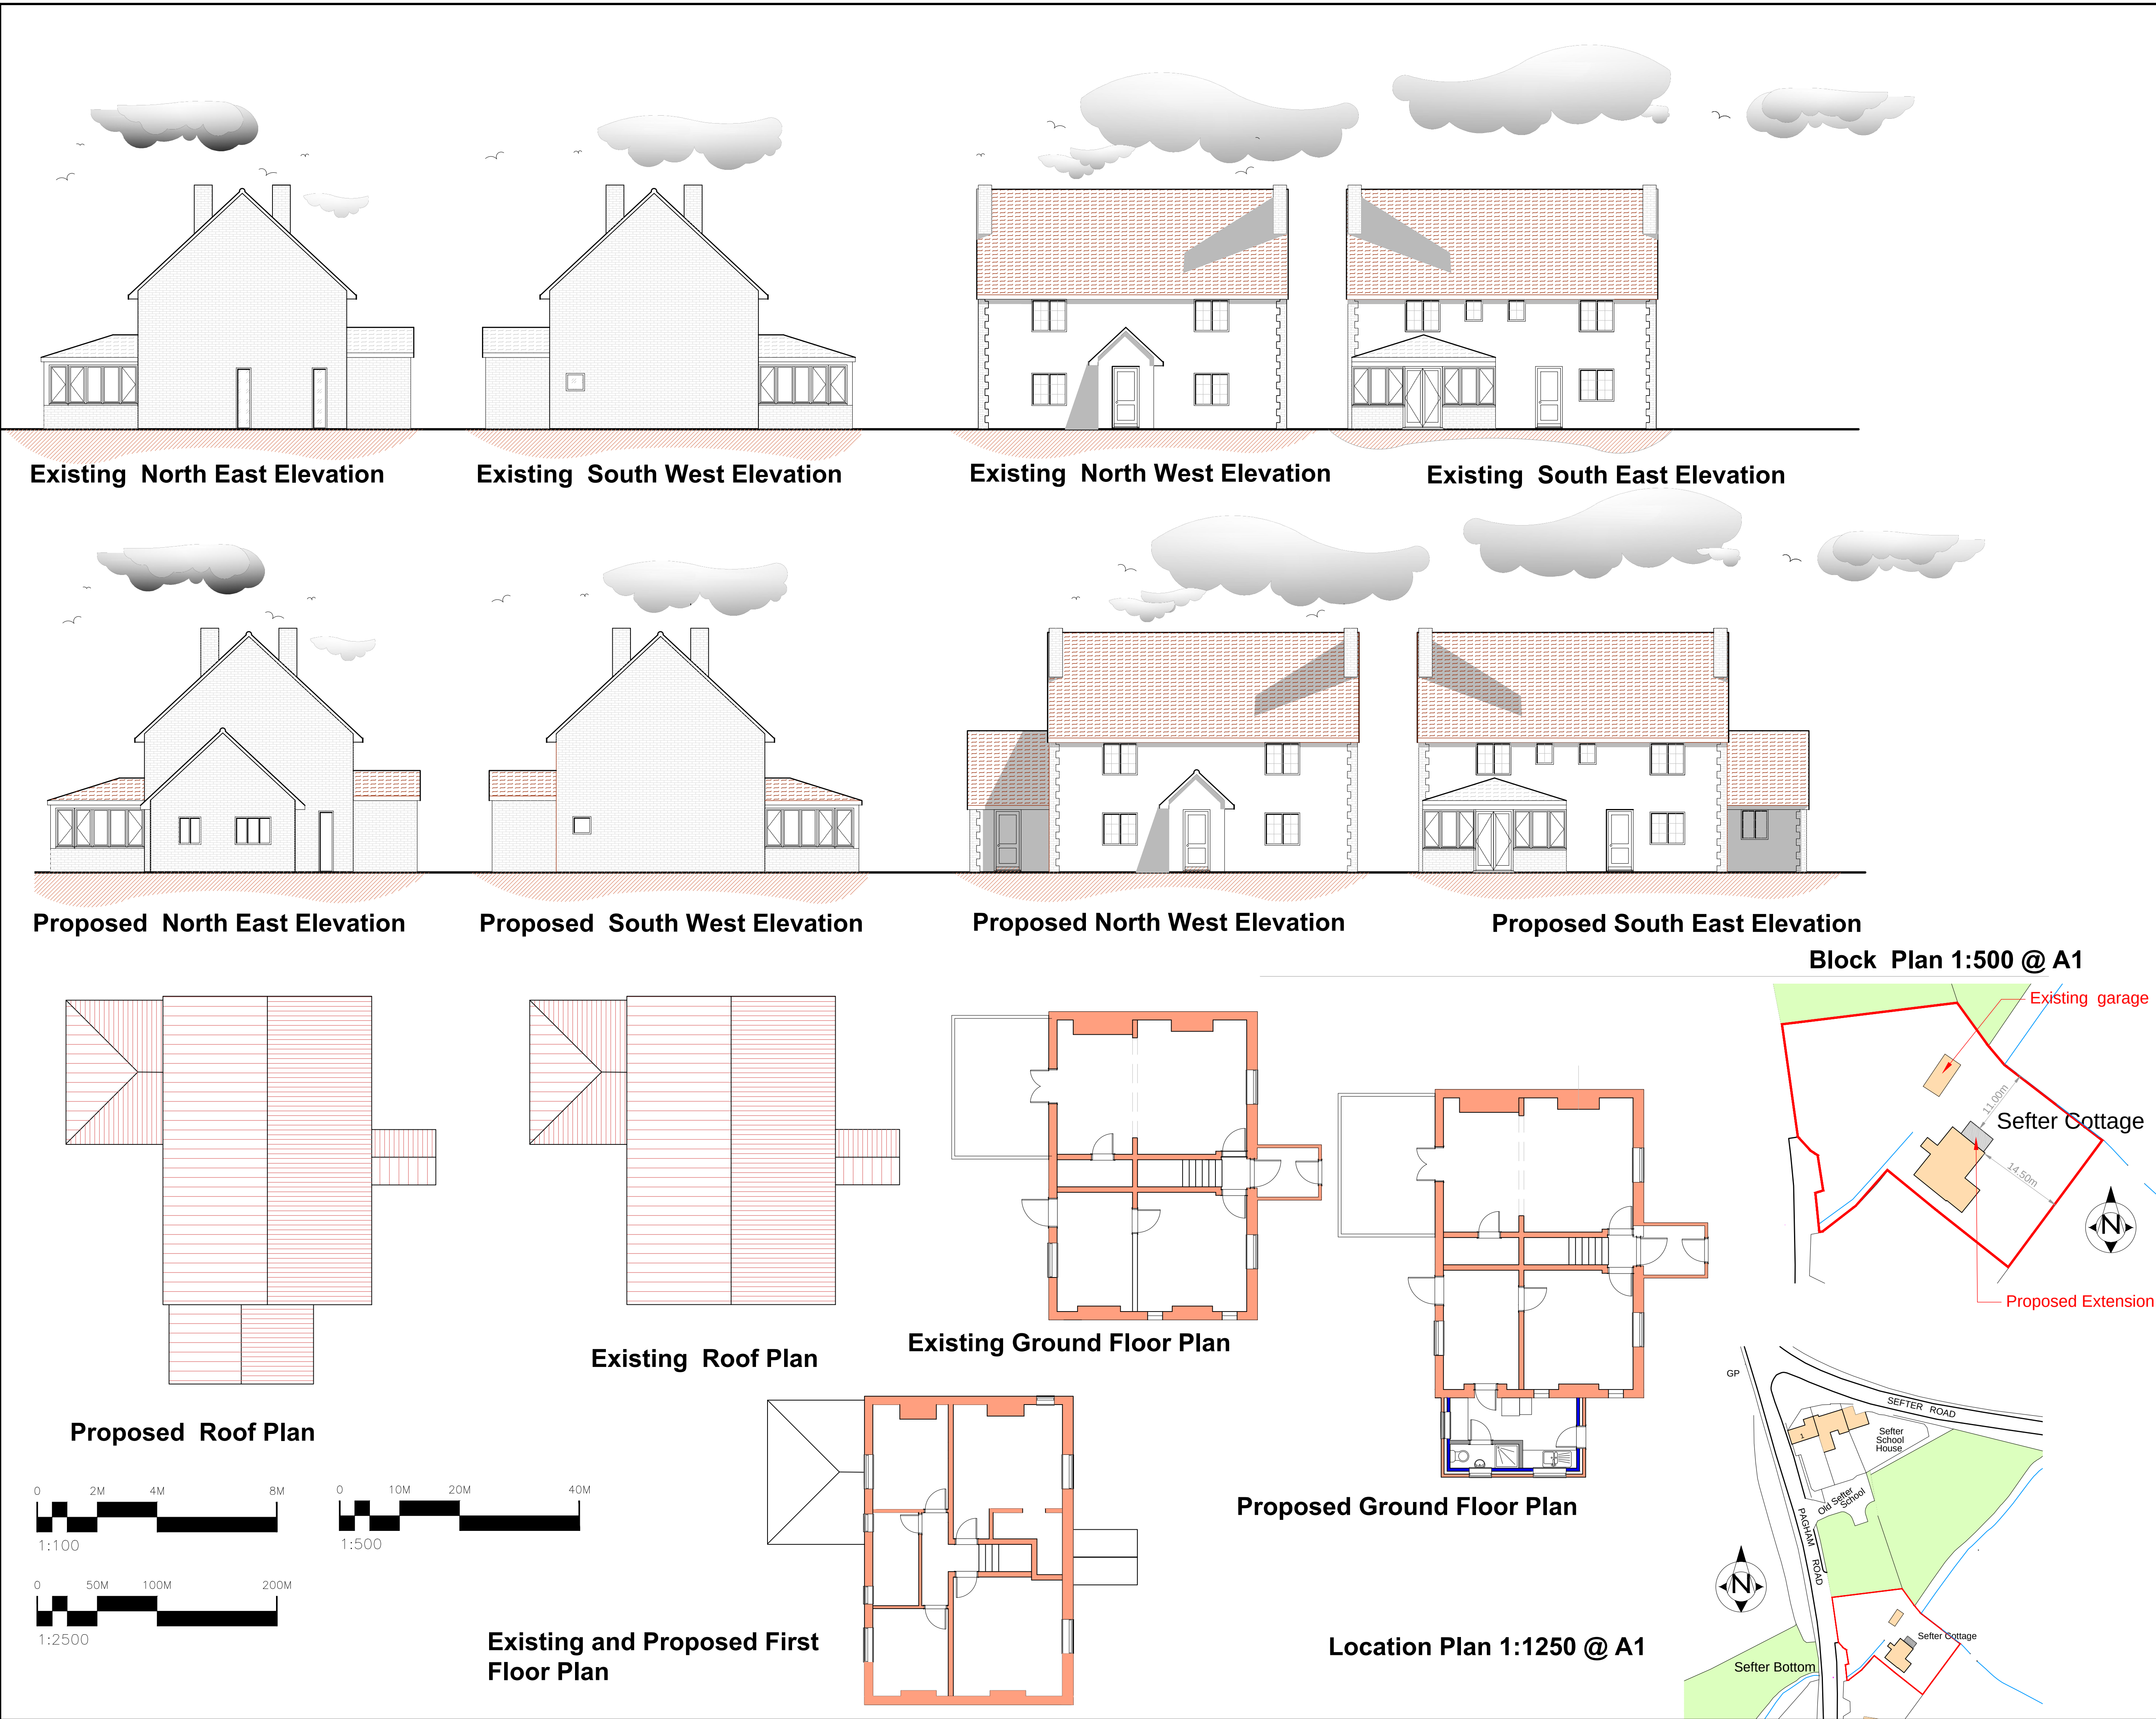

|   |                 |
|---|-----------------|
| <b>General Notes:</b><br>1. Do not scale from the drawing.<br>2. All dimensions to be verified on site prior to work being commenced and any discrepancy reported to Encompass Surveying.<br>3. Any discrepancies between the drawings and the written specification are to be reported to Encompass Surveying.<br>4. The drawing to be read in conjunction with relevant consultants and specialist drawings.<br>5. all works to comply with the relevant British Standards Code of Practice and building regulations.<br>6. If in doubt about any aspect of the work please consult Encompass Surveying.<br>7. The drawing is the copyright of Encompass Surveying and is not to be reproduced in any form without prior written consent. |                 |
| <b>Drawing Notes:</b><br>1. Proposed Development Shown in Red<br>2. Existing Levels shown in black<br>3. Proposed levels shown in red<br>4. Levels shown in Meters   |                 |
|   |                 |
|   |                 |
| A      New window to utility room   |                 |
| Revision   | Description     |
|   |                 |
| 17 Sandfield Avenue<br>Wick<br>Littlehampton<br>West Sussex BN17 7LL<br>N: 01903 515262<br>T: 01903 722161<br>www.encompasssurveying.co.uk   |                 |
| Drawn By:   | G . A           |
| Drawing Status   |                 |
| <b>For Planning</b>   |                 |
| Project : <b>Side Extension</b><br>Mr and Mrs Josey<br>Sefters Cottage<br>Pagham Road<br>PO21 3PX   |                 |
| Drawing   |                 |
| <b>Elevations and floor plans</b>   |                 |
| Scale : <b>1:100 /1:500/1:1250 @A1</b>   |                 |
| Job No:   | <b>A-074-01</b> |
| Drawing No :   | <b>074-01</b>   |
| Revision :   | <b>A</b>        |