

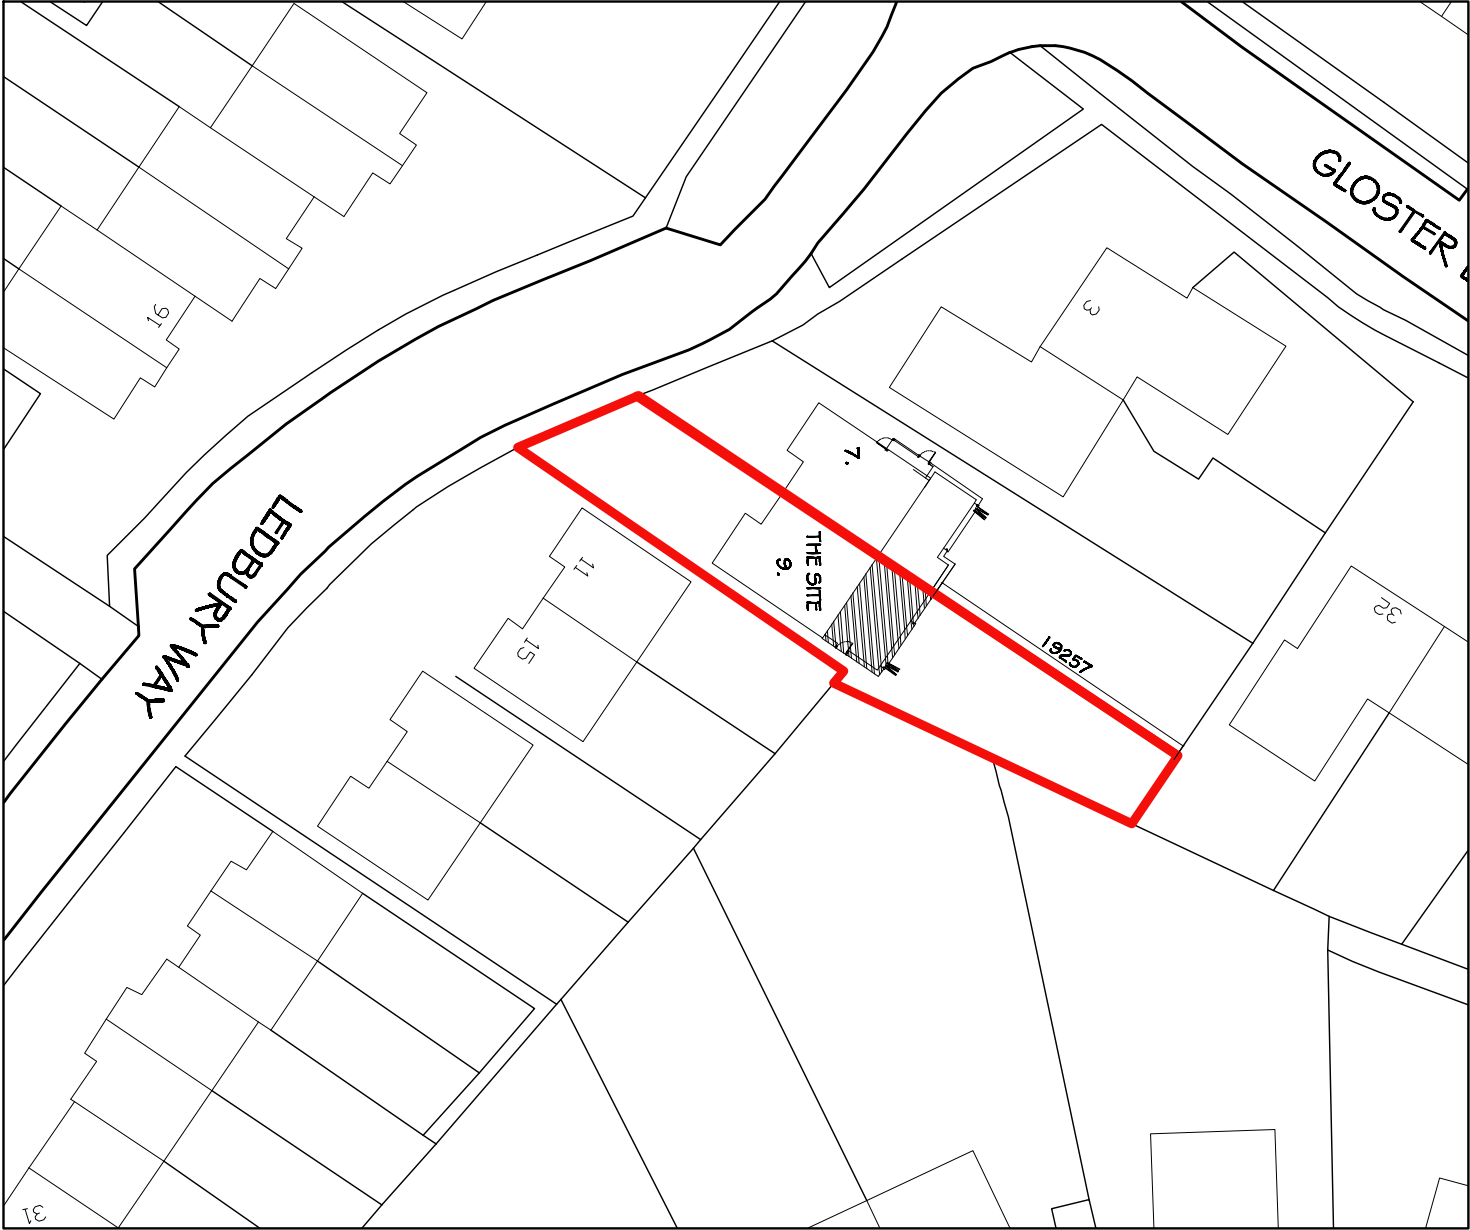


SITE PLAN 1:500

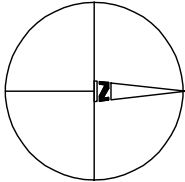

LOCATION PLAN 1:1250

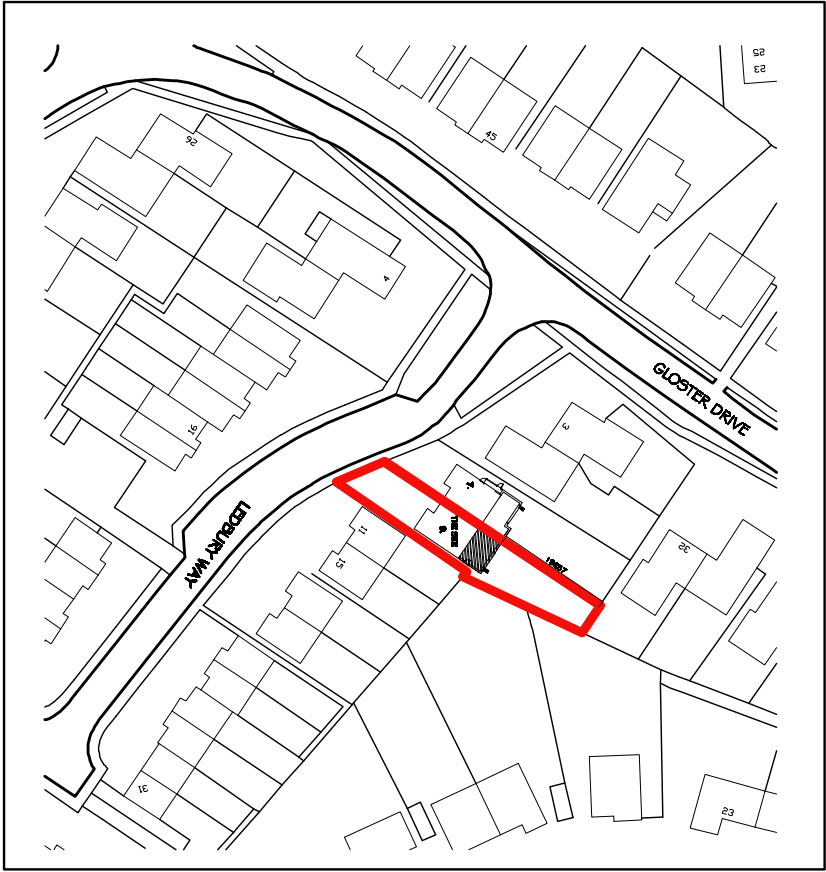

REV A: - DIMENSION TO REAR BOUNDARY SHOWN 21 JAN 2014

10 Bedford Way, Brookmans Park, Chesham, Herts, WD23 5JF	
Location: 10 Bedford Way, Brookmans Park, Chesham, Herts, WD23 5JF	Location: 10 Bedford Way, Brookmans Park, Chesham, Herts, WD23 5JF
Project: 10 Bedford Way, Brookmans Park, Chesham, Herts, WD23 5JF	Project: 10 Bedford Way, Brookmans Park, Chesham, Herts, WD23 5JF
Date: May 2015	Date: May 2015
Drawn: 1:1250 & 1:500 @ A3	Drawn: 1:1250 & 1:500 @ A3
Drawn: 1:1250 & 1:500 @ A3	Drawn: 1:1250 & 1:500 @ A3