

Work / Phase	Commencement/Completion
Phase 1	August 22 - Jun 23
Phase 2	Sep 22 - May 23
Phase 3	Nov 22 - Nov 23
Phase 4	Feb 23 - Dec 23
Phase 5	April 23 - Dec 23
Phase 6	May 23 - March 24
Phase 7	June 23 - Feb 24
Phase 8 & 8b	June 23 - June 24
Phase 9 & 9b	Sept 23 - July 24
Phase 10	Nov 23 - Dec 24
Phase 11	Jan 24 - April 25
Phase 12	Jan 24 - Jan 25
Phase 13	June 24 - May 25
Phase 14	July 24 - Aug 25
Phase 15	Sept 24 - Aug 25
Phase 16	Nov 24 - Nov 26
Phase 17	Jan 25 - May 26
Phase 18	March 25 - July 26
Phase 19	July 25 - Nov 26

(including restoration of the area used for the compound)

Dates are indicative only

When storing topsoil in stockpiles the main priority is to maintain soil quality and minimise damage to the soils condition. Stockpiles within the site will be no greater than 2 metres in height with at least 3 metres in width.

To protect the soil resources with which the Principal Contractor will work within, all works will be carried out in accordance to Department for Environment, Food and Rural Affairs Construction Code of Practice for the Sustainable Use of Soils on Construction Sites.

The site will be secured with fencing (heras or similar security) with information display boards close to the site entrance. This will be visible from the roadside so that passing traffic is aware of the development.

CONTAMINANTS TO WATERCOURSES

Works will be guided by the Site Specific Environmental Action Plan (SSEAP). This will be monitored using the Site Environmental Checklist.

SPILLAGES
The site staff will regularly inspect the site area for spillages.

Approximately 30 no. cars and vans will be entering the site each day and leaving in the afternoon. 30 parking bays have been designed adjacent to the compound.

A27 to access the B2145, then the B2160, and then turn on to Seftor Road and then enter through the site entrance. If this is closed, then the traffic must use the A259 (Bognor Rd), then use the B2259 onto Chalcraft Ln, then on to Hewarts Ln, and finally on to Rose Green Rd where they will then reach Seftor Rd and enter site.

MUD PREVENTION

A road sweeper will be primarily used on the spine roads but will also sweep the subsidiary roads and highway roads daily to minimise mud migration.

SITE CLEARANCE
A site waste management plan will be put in place at the start of the site (prior to construction commencing) to indicate in more detail the process and placing of disposal units.



As part of the health & safety requirements all infrastructure will be in place inclusive of the kerb line to allow safe access and passage through site. Correct signage and notification of crossings and warning signs will be incorporated.

DUST PREVENTION
All contractors will be required to control and limit dust levels so that current legislative standards are not exceeded, i.e. the mitigation measures within the Guidance on the assessment of dust from demolition and construction by the IAQM.

All contractors will be required to control and limit noise and vibration levels so that current legislative standards are not exceeded, i.e. the noise limits referenced in Table E.1 Annex E of BS5228:2009 and A1:2014 Part 1.

Taylor Wimpey will inform surrounding neighbors via letter of the construction programme and then for any significant works. Planning Reference numbers along with the contract managers contact information will be on display by the site entrance gates.

Site contact details will be displayed at the site entrance for all complaints/issues to be handled by the Site manager in the first instance, an out of hours office number shall also be provided as an alternative route should it be preferred.

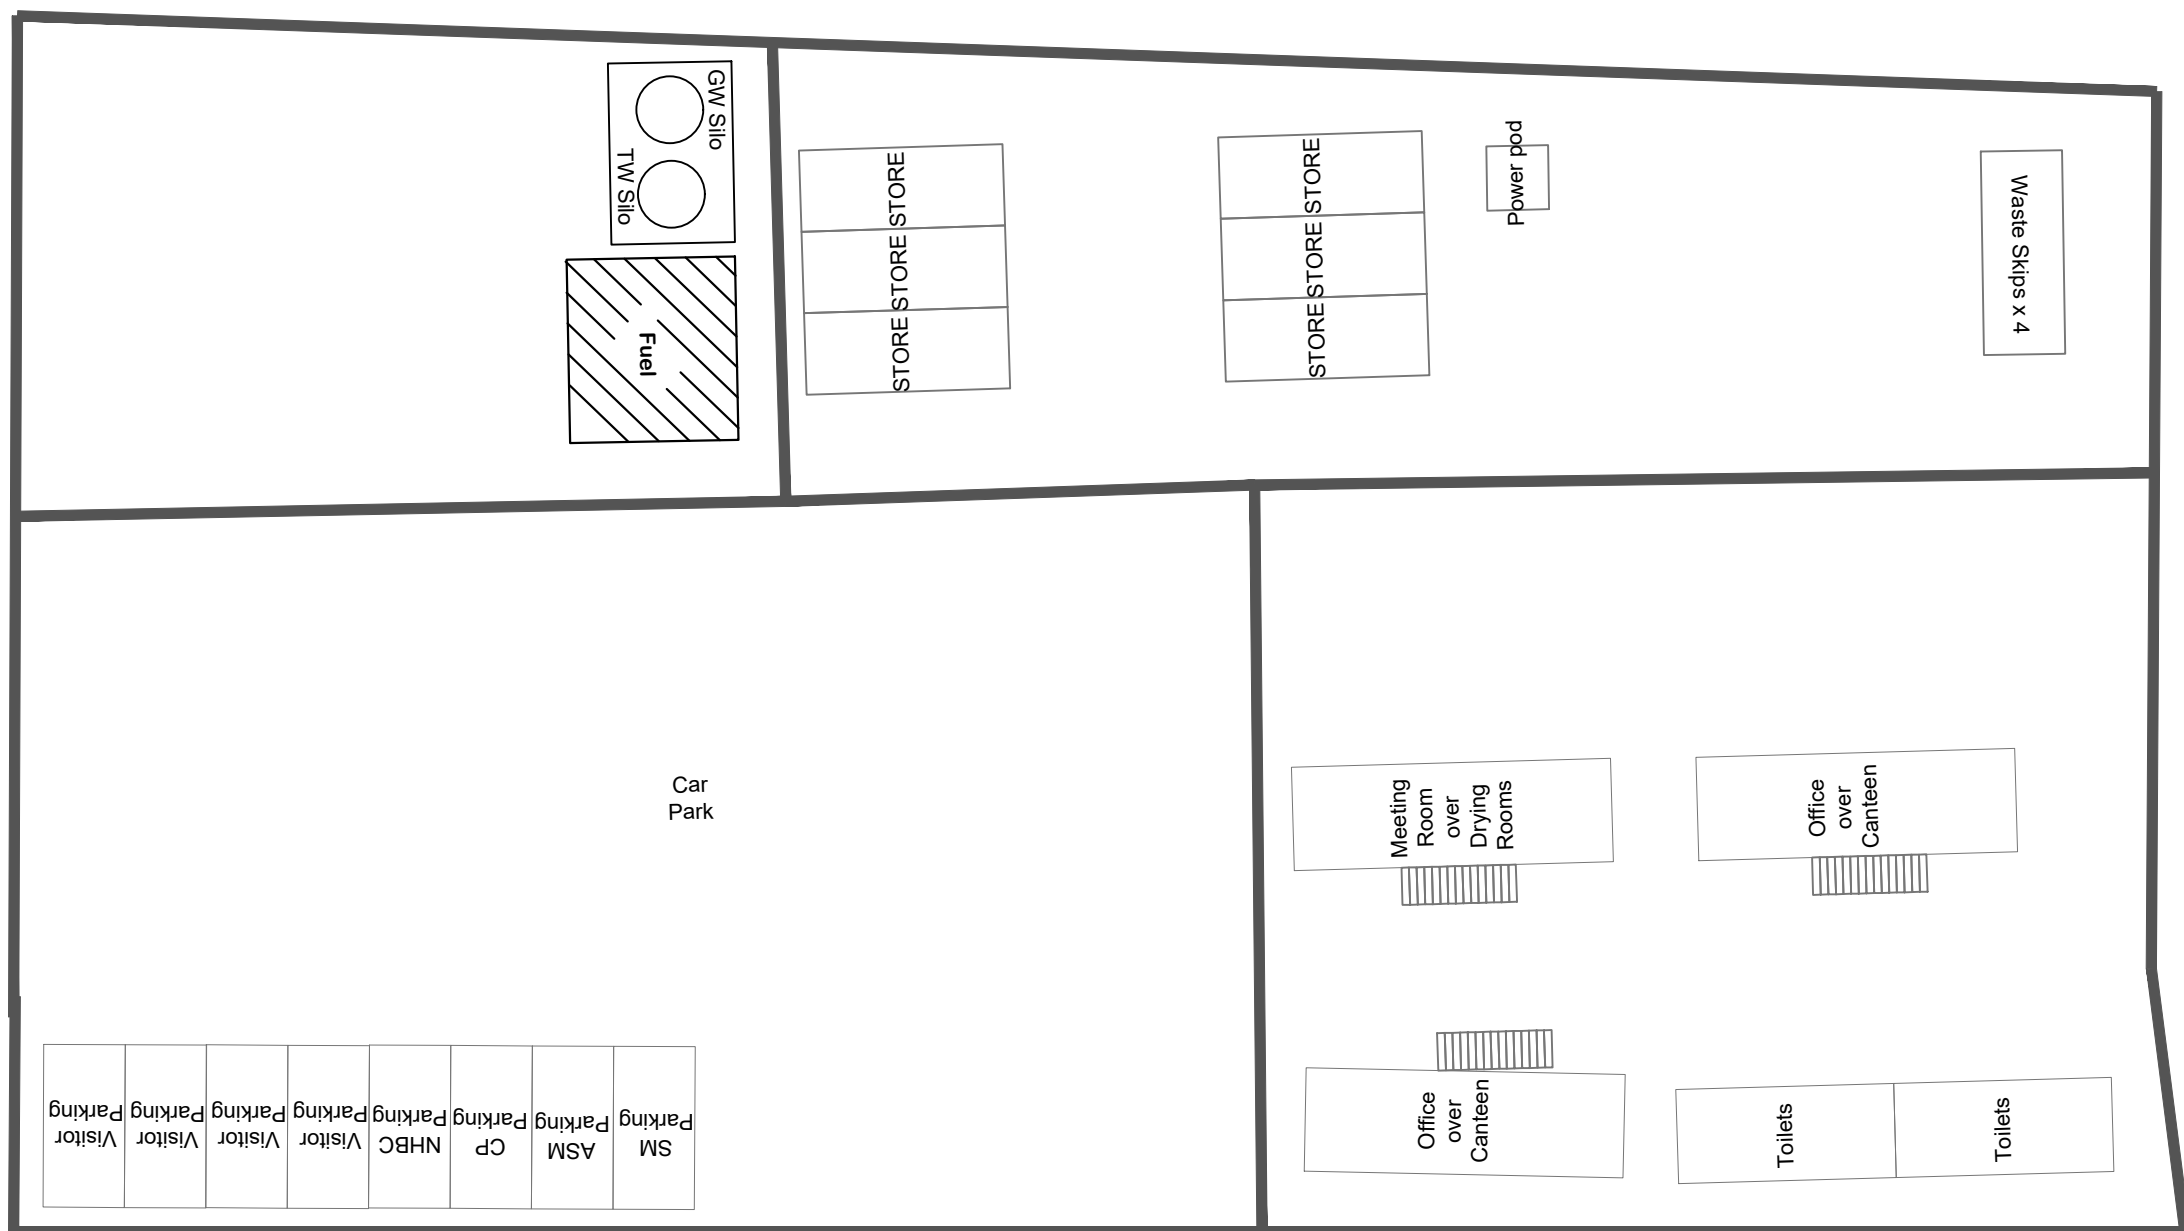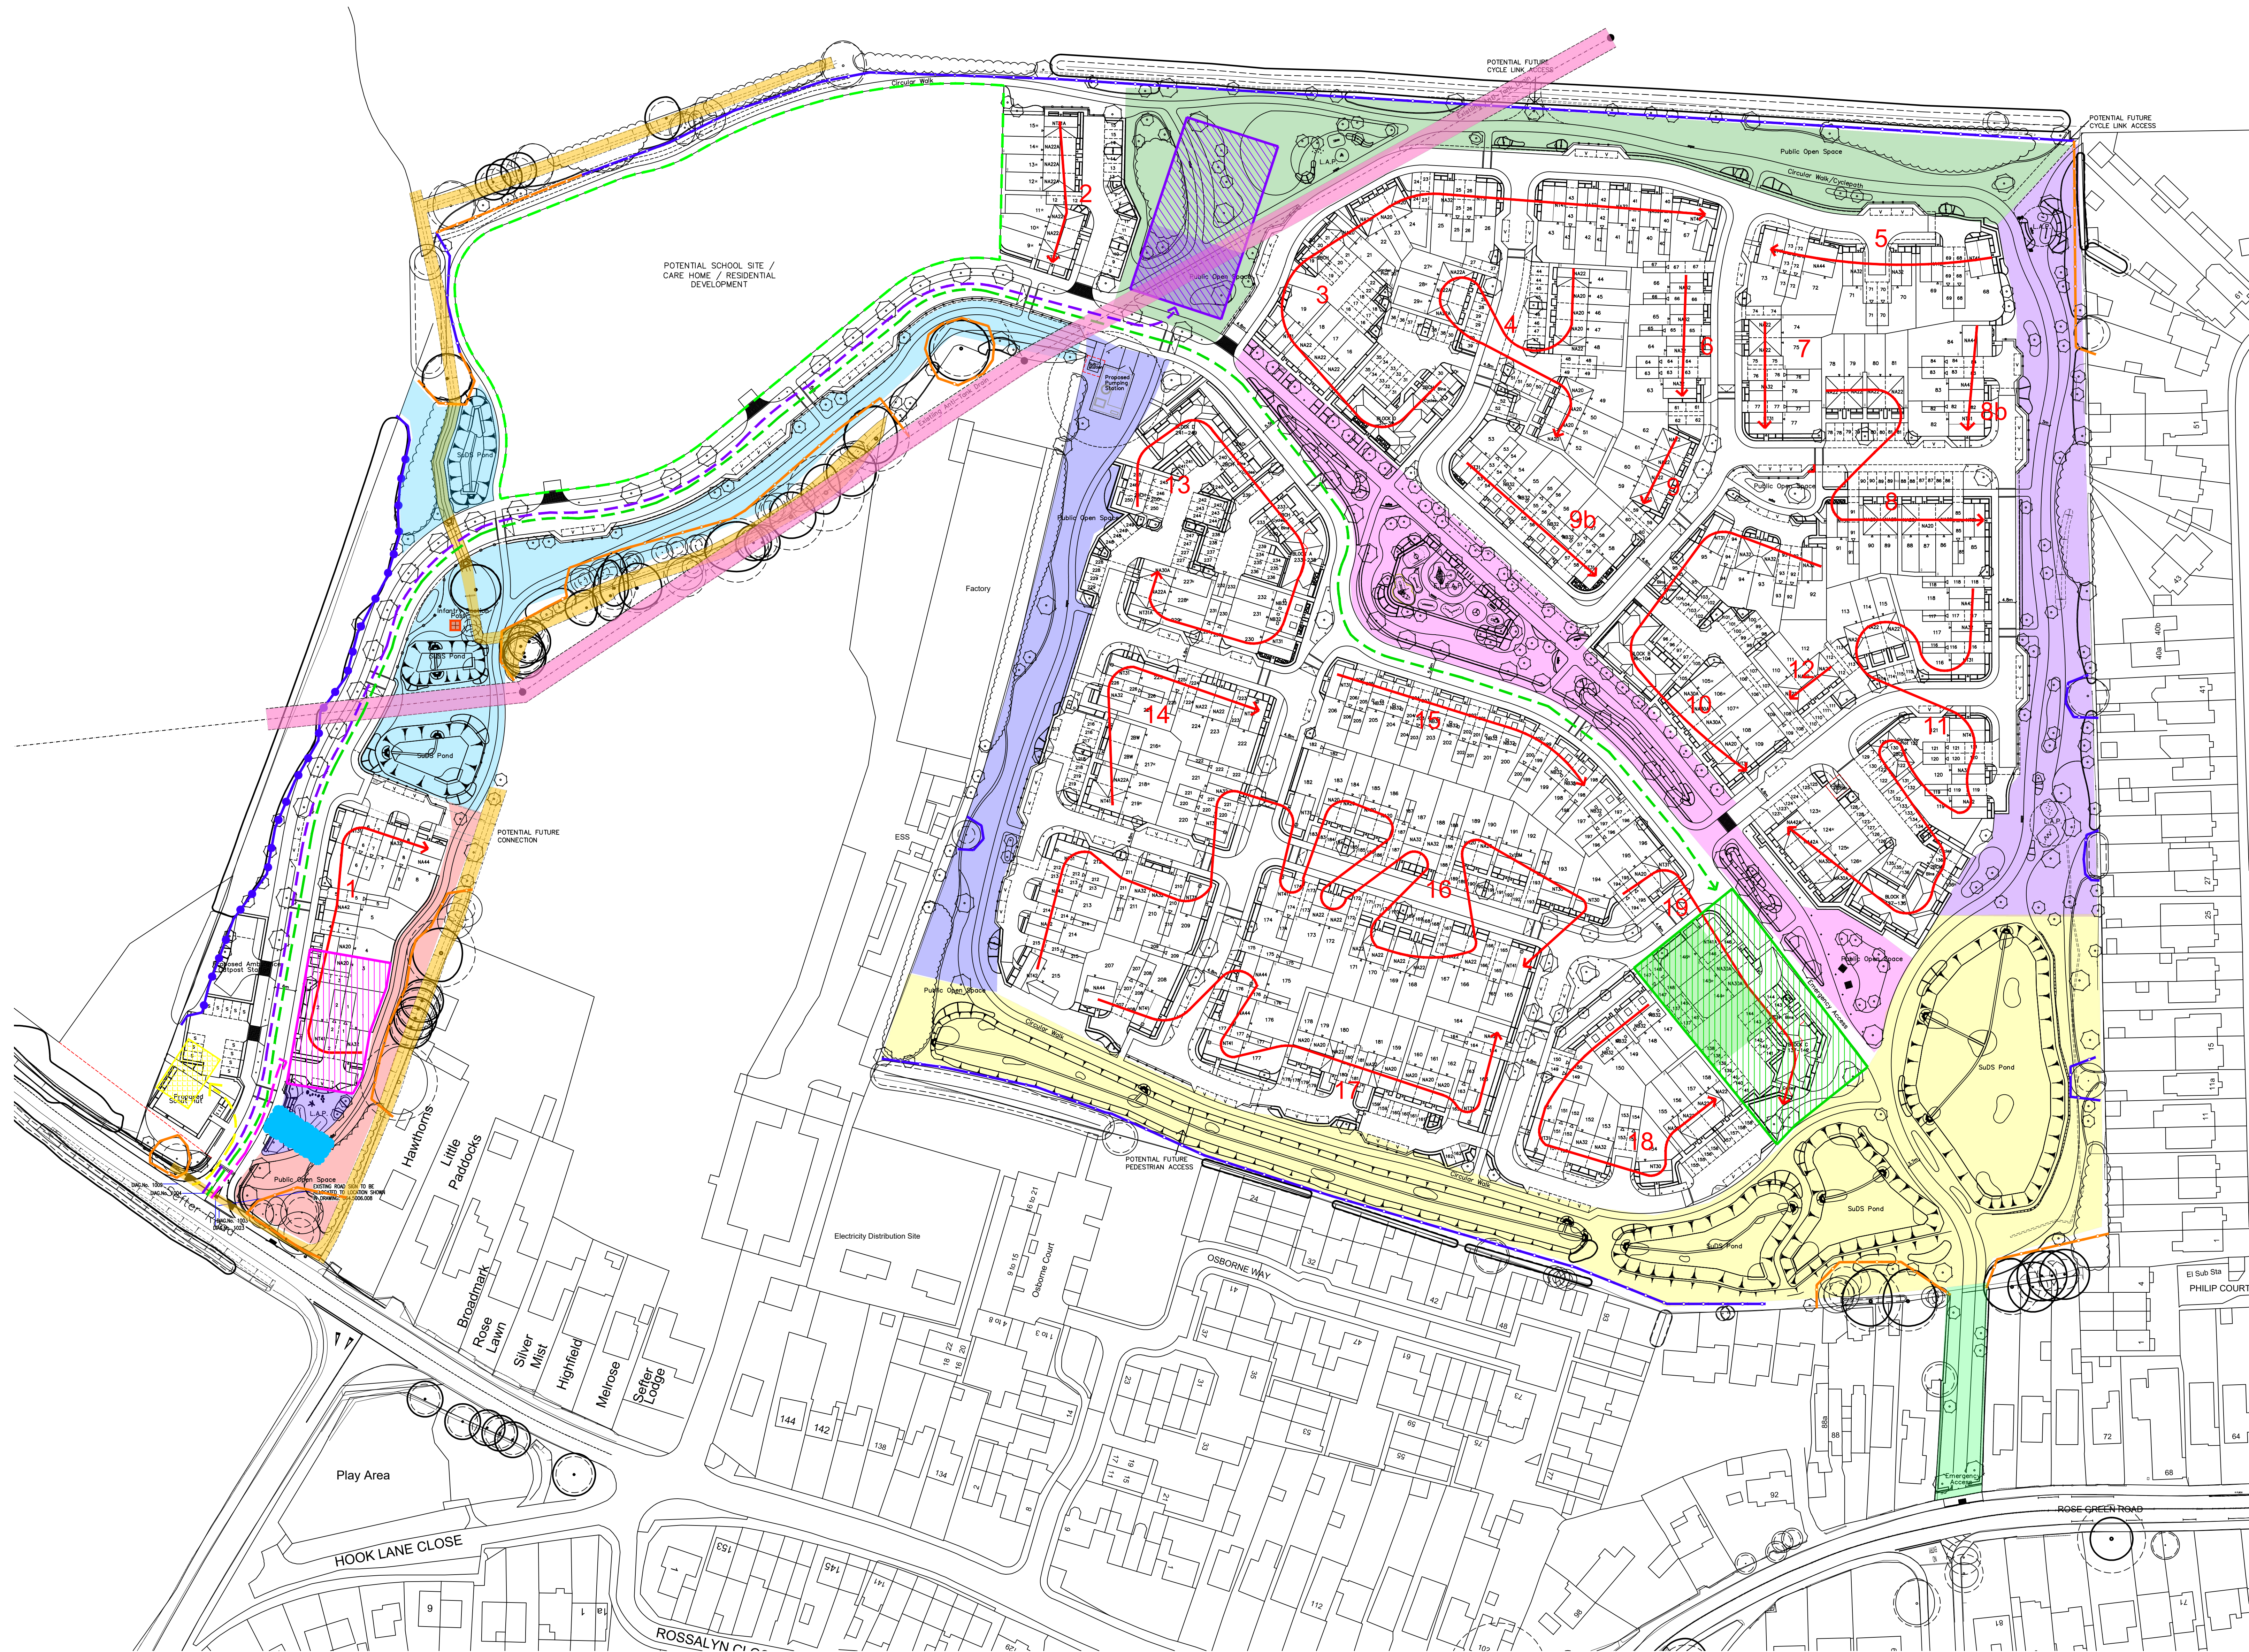

- Legend:**

 - Build Route
 - School Site fencing
 - Route to Compound
 - Route to Sales Area
 - Route to Temporary Compound
 - Route to Temporary Demo Compound
 - 2m High Barrier for Tree Protection
 - Default protective barrier for Tree Protection
 - Sales Area
 - Compound
 - Compound parking
 - Temporary Compound
 - Temporary Compound parking
 - Existing Scout Hut to be demolished
 - Temporary Demo Compound
 - WW2 Infantry Post
 - Ditch network
 - Anti-tank drain

Site Plan Details:

 - Area 1 – February 2024
 - Area 2 – February 2024
 - Area 3 – October 2024
 - Area 4 – October 2025
 - Area 5 – October 2025
 - Area 6 – April 2027
 - Area 7 – April 2026
 - Emergency Access – April 2025

Scale: 1:500
Scale: 1600 x 841

North Arrow: NORTH

Project Information:

Project:	REGIS-PA BOGNOR-R
Title:	CEMP
Client:	Taylor Wimpey

Revision Table:

Rev	Date	Drawn	Checked
1	Date: 06/12/21		
2	Drawn by: RG	Checked by: -	
3	Draw No: BRCEMP001		Rev: E

Notes:

 - Existing site access removed as N/A – May 22 E
 - Contact details, road sweeping and 5278 entrance updated – May 22 D
 - Lorry numbers updated – April 22 C
 - Temporary compound relocated – March 22 B
 - Noise, dust and vehicle sections updated – March 22 A