
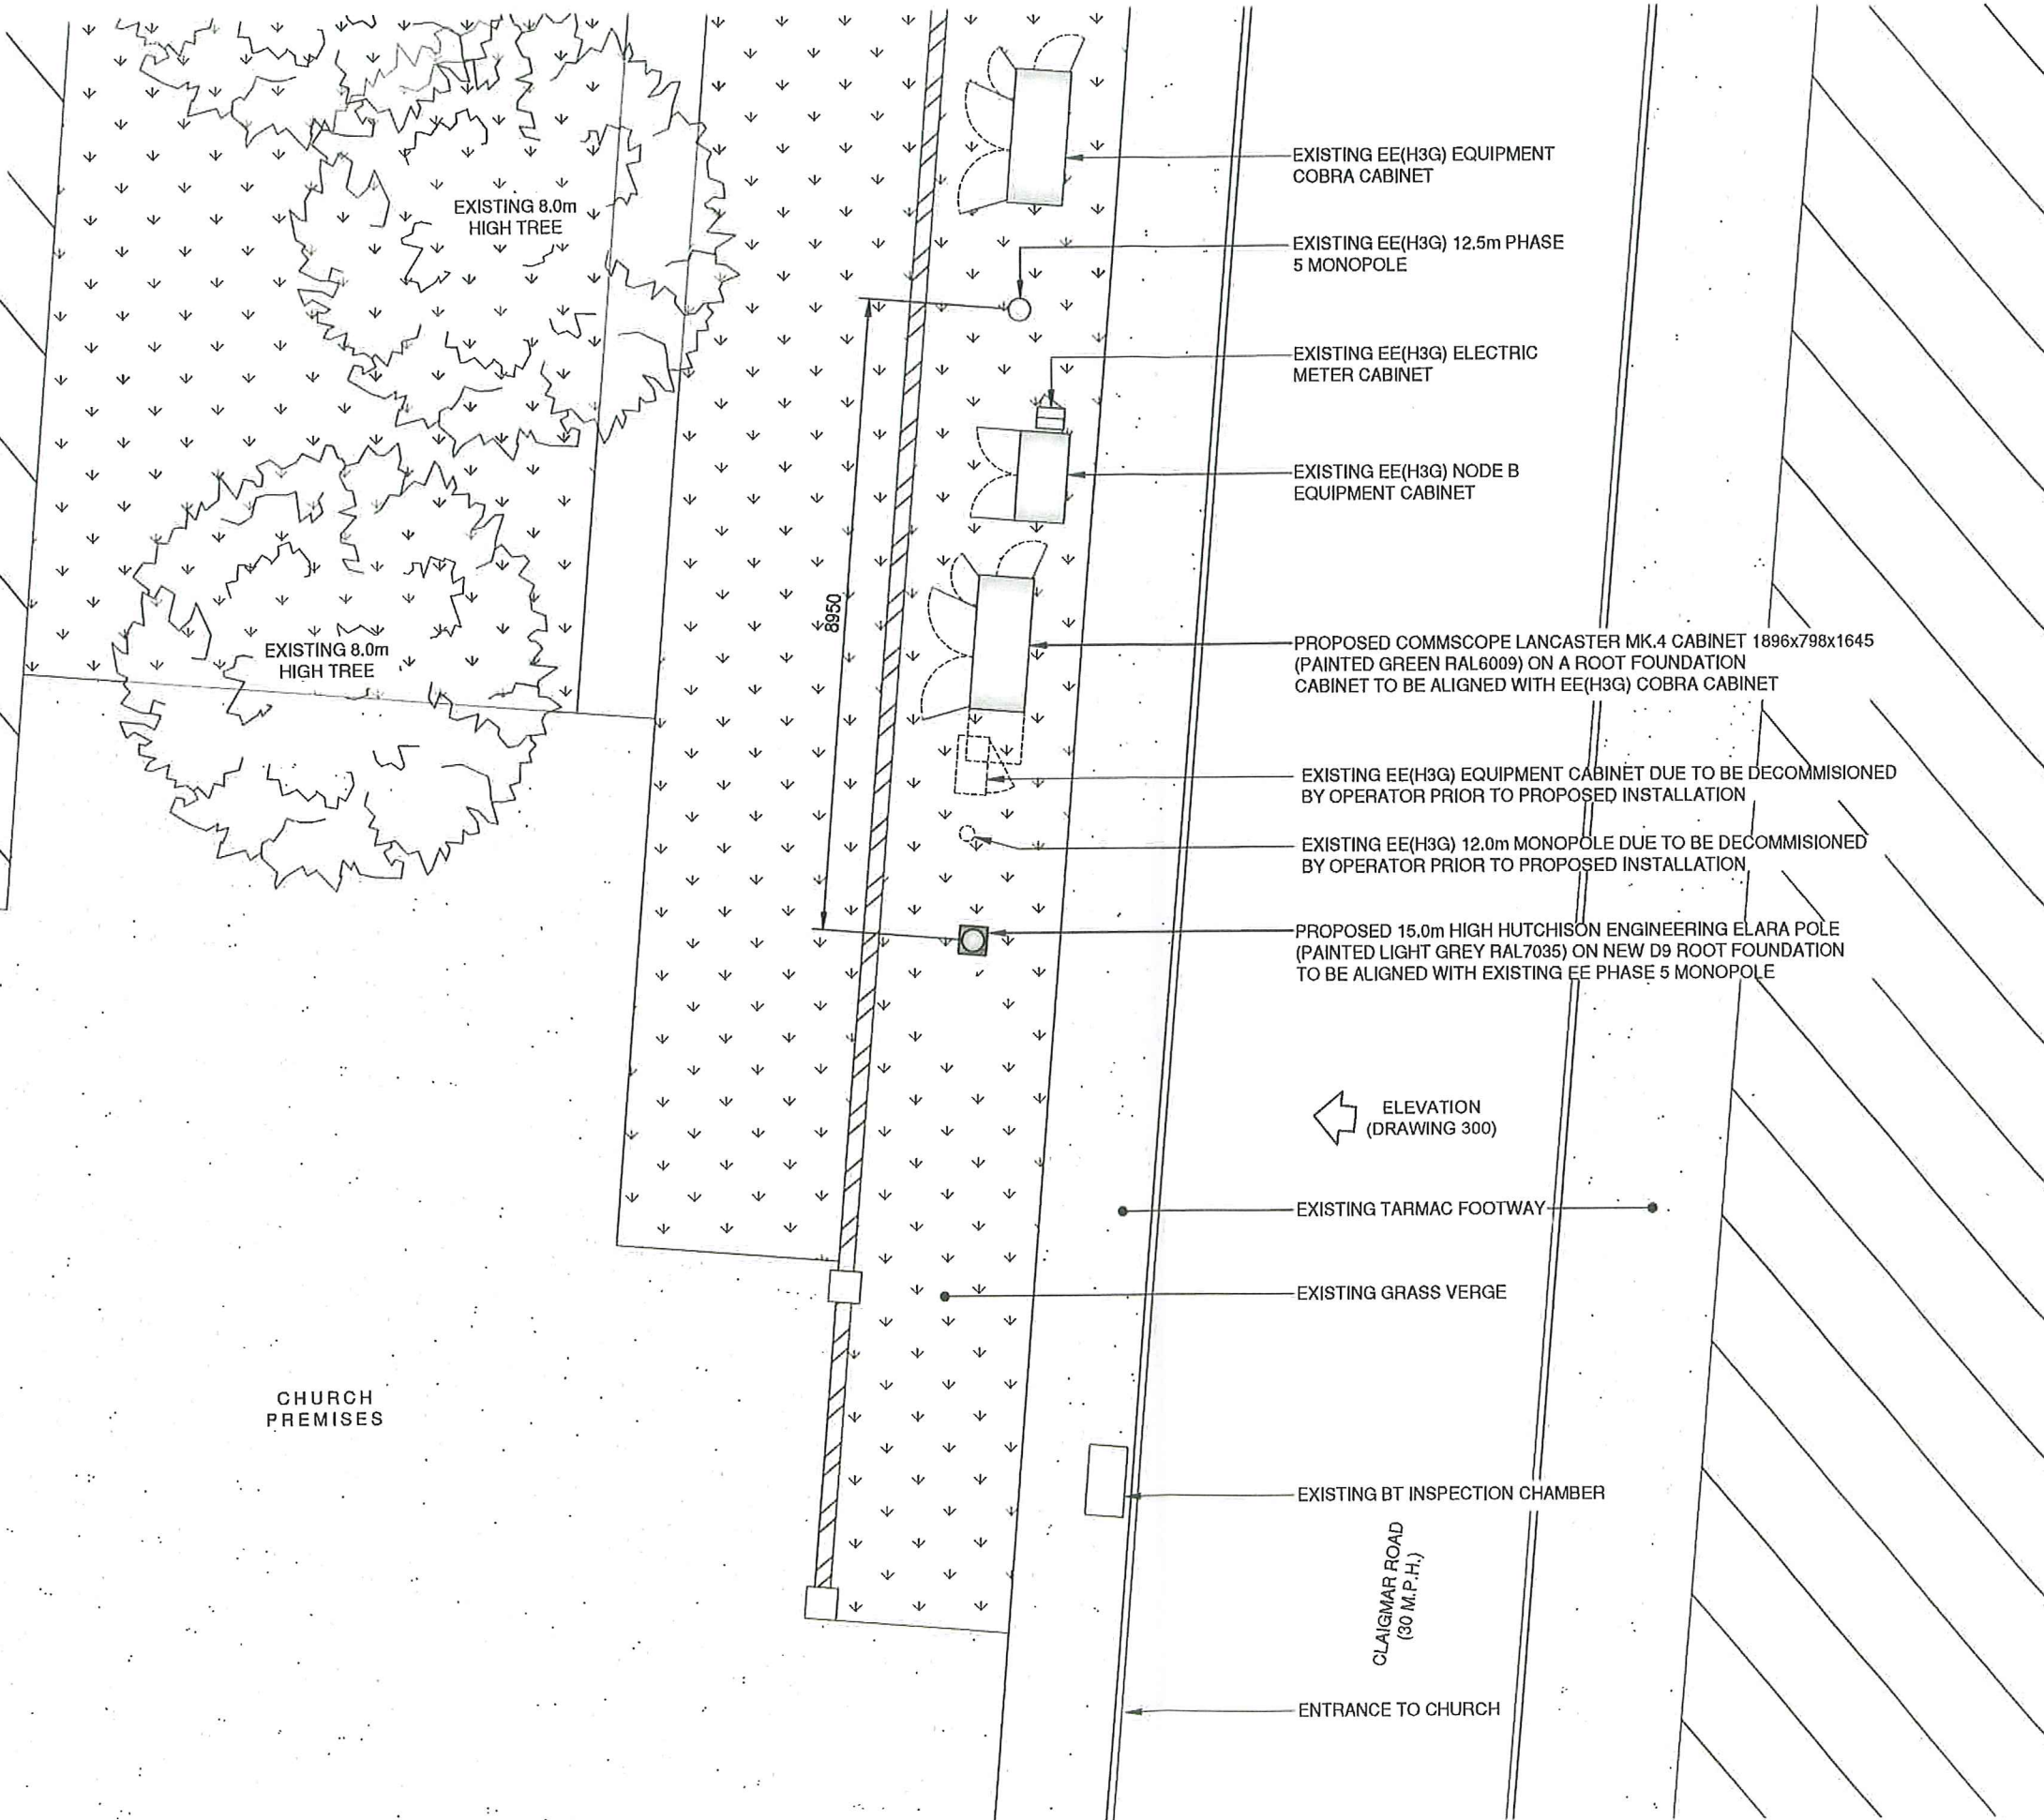


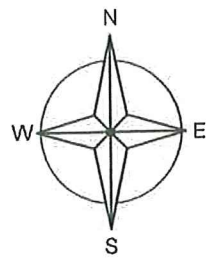

PROPOSED SITE PLAN
(1:100)

The drawings comply with TEF & Vodafone Non-Standard ICNIRP guidelines.
Designed in accordance with CTIL document: SDN0008 & SDN0009

Notes:
1. ALL DIMENSIONS ARE IN MM UNLESS NOTED OTHERWISE

N.G.R. E: 505214 N: 102231

REV	MODIFICATION	BY	CH	DATE
D	Pole Relocated	LC	SB	01.11.17
C	Issued for Construction	LC	SB	25.09.17
B	Dimension added, table amended	SdP	SB	18.07.17
A	Issued for Approval	SdP	SB	06.07.17

NOKIA

waldon

O₂
CTIL

Cell Name		Opt
SW ON CLAIGMAR ROAD		A
Cell ID No		
CTIL	Host	Sharer
(CTIL)237347	(TEF) 81858	(VF) NA

Site Address / Contact Details
CLAIGMAR ROAD
RUSTINGTON
LITTLEHAMPTON
WEST SUSSEX
BN16 3NL

Drawing Title: PROPOSED SITE PLAN

Purpose of Issue: CONSTRUCTION

Drawing Number: 200

Scale:	As Shown	Drawn:	SdP	Date:	06.07.17	Issue:	D
Checked:	SB	Date:	06.07.17	Approved:	NR	Date:	06.07.17