
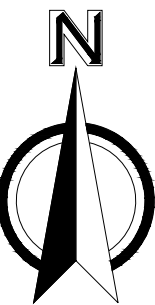


PLANNING ISSUE

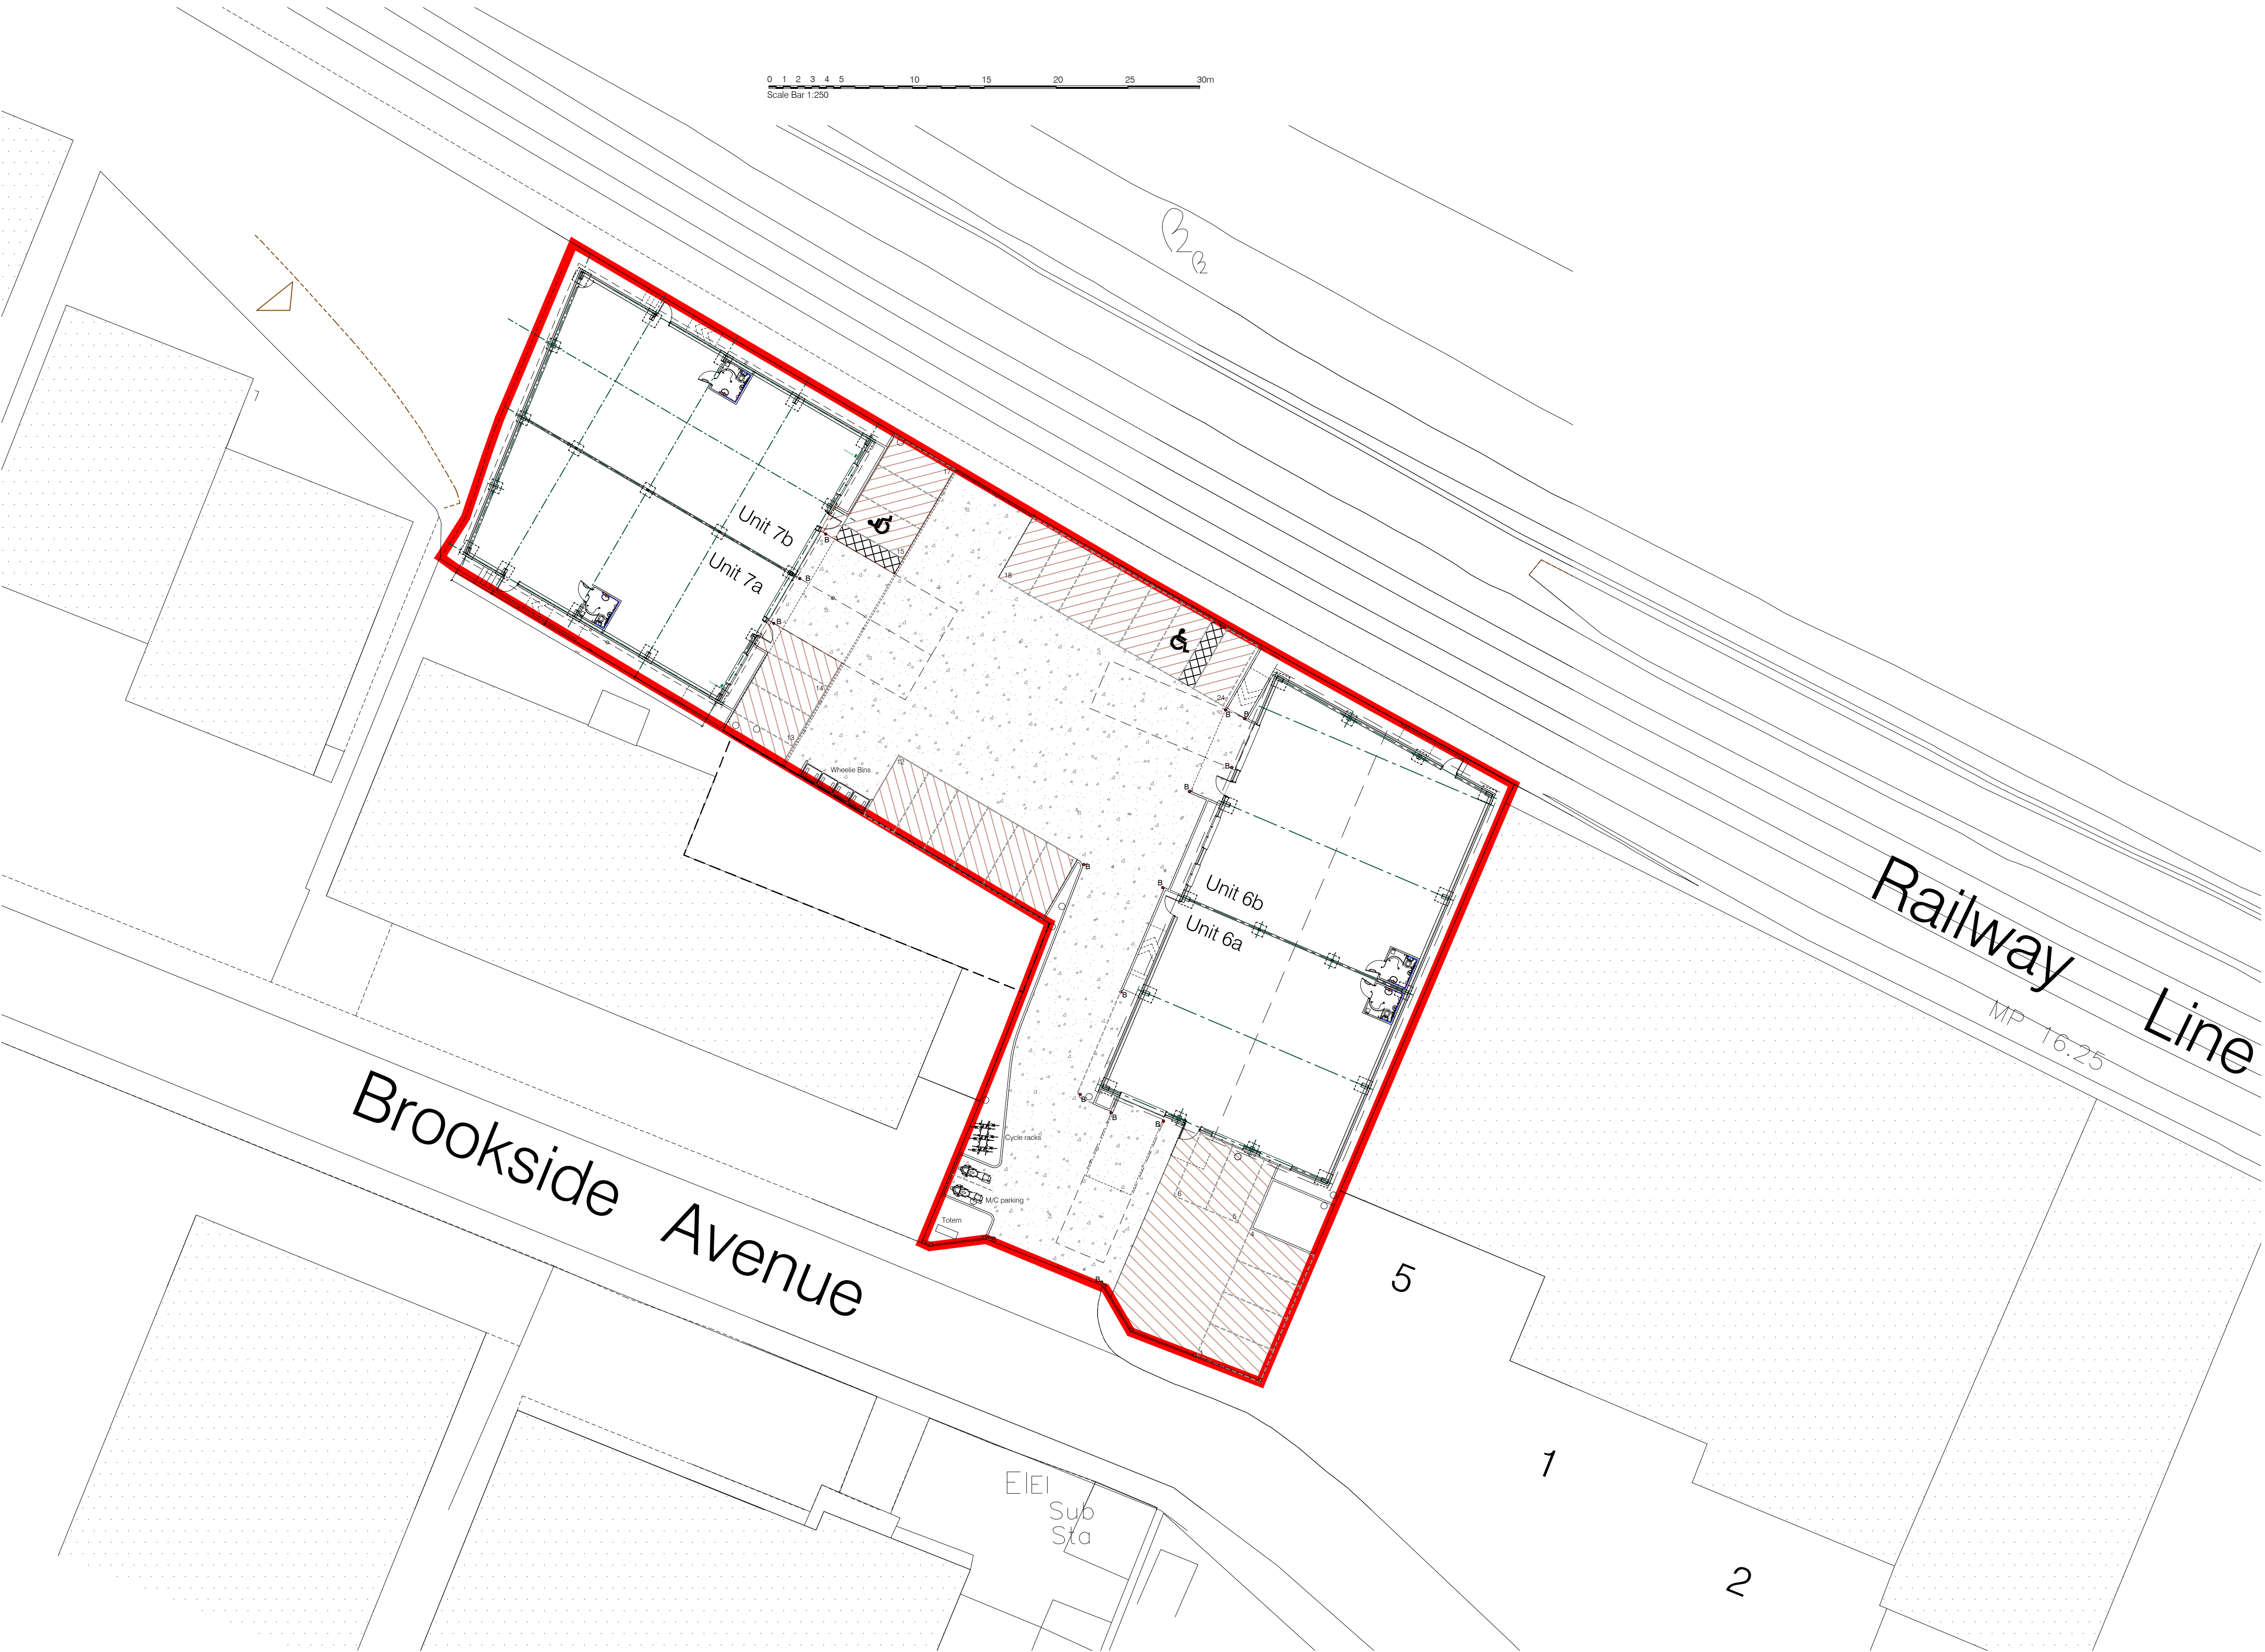

A	Wheelie bin storage point added.	06.10.17
REV	DESCRIPTION	DATE
REVISION		

Proposed Redevelopment
Units 6 & 7
Brookside Industrial Estate
Brookside Avenue
Rustington, West Sussex
Site Plan

Job no.	Drawing no.	Rev.
RU - BRACS	P - 01	A

Scale	Drawn	Date
1:250 @ A1 / 1:500 @ A3	KC	July 2017

**Hargreaves**

Rustington House, Worthing Road, Rustington, West Sussex, BN16 3PS
Tel No: (01903) 777775 E-mail: enquiries@hprop.co.uk
Website www.hargreaves.co.uk