


Site Plan/Block Plan 22 Ruston Park

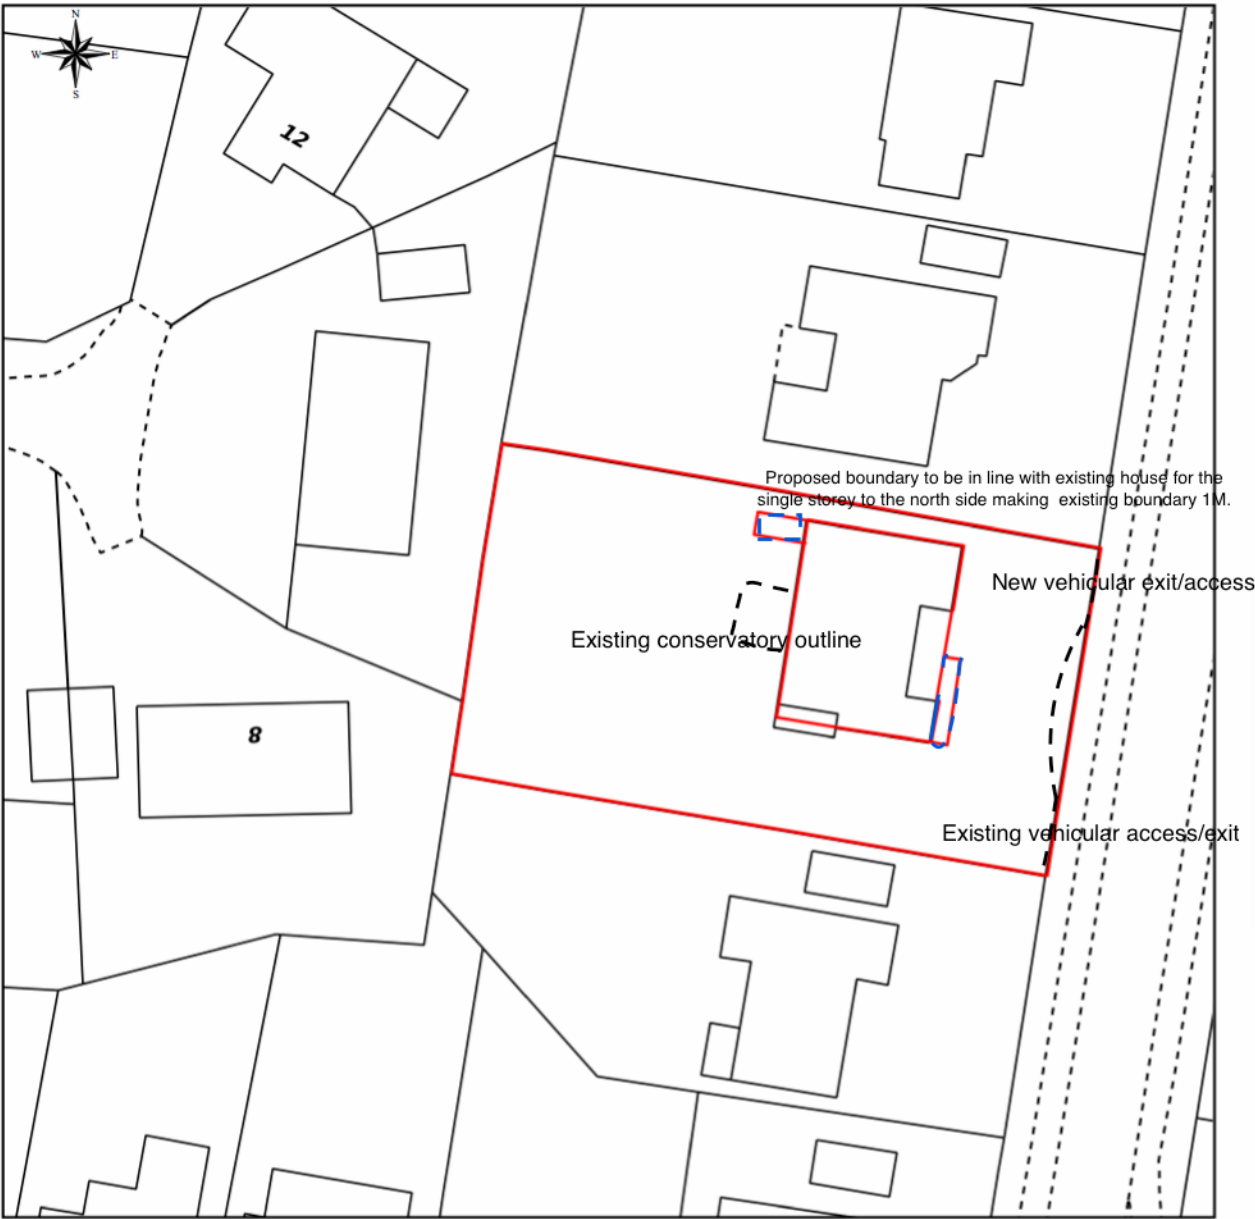


This Plan includes the following Licensed Data: OS MasterMap, Black and White Site Plan/Block Plan by the Ordnance Survey National Geographic Database and incorporating surveyed revision available at the date of production. Reproduction in whole or in part is prohibited without the prior permission of Ordnance Survey. The representation of a road, track or path is no evidence of a right of way. The representation of features, as lines is no evidence of a property boundary. © Crown copyright and database rights, 2015. Ordnance Survey 0100031673

Scale: 1:500, paper size: A4

BP/GarP/01

Location Plan 22 Ruston Park

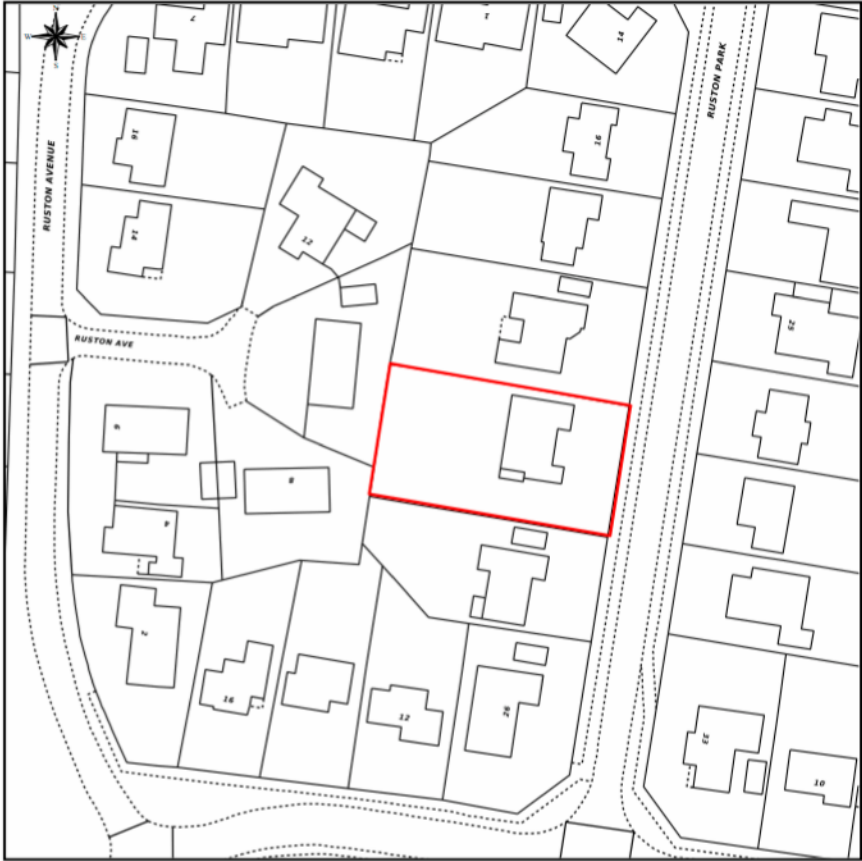

This Plan includes the following Licensed Data: OS MasterMap Black and White PDF Location Plan by the Ordnance Survey National Geographic Database and incorporating surveyed revision available at the date of production.

Scale: 1:1250, paper size: A4



Cedar Croft
Hilliers Close
Sutton Courtenay
Oxon OX14 4AP
email: romamuto@gmail.com
Tel: 01235847964
mob: 07887767640

Notes:
All dimensions must be checked on site and not scaled from this drawing

A		
Date	Revisions	

Drawing title		Client	
Block-Site/Location Plan		Mr & Mrs Gardner	
Job title		Scale	Date
22 Ruston Park Rustington BN16 2AD		1:500/ 1:1250	Jan 15
Drawn by		Drg. No.	
		GarR/OS/00	
		Rev.	