


SITE with roof plan showing
tree rpa protection,
redirected path and
foul drainage



SITE PLAN showing proposed drainage 1:100

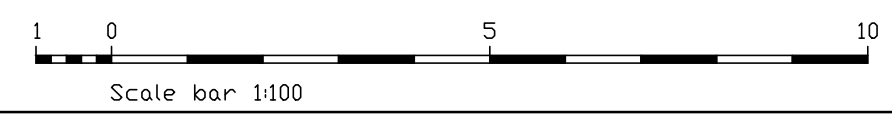

All dimensions to be checked on site prior to commencement of work, except for planning purposes.
This drawing is the copyright of
CALDOTECH LTD
and may not be copied, altered or reproduced
in any way without written authority.

CALDOTECH LTD
11 THE PARADE
WILLOWHAYNE CRESCENT
EAST PRESTON
WEST SUSSEX
BN16 1NS Telephone 01903 859176

PROPOSED SITE PLAN & proposed
Drainage
Rustington Hall
Station Road
Rustington
BN16 3AY

CLIENT Littlehampton & Rustington Housing Society

Issue	Amend	pathway and drainage	By	Date
R1				20/04/18

SCALE AS SHOWN on A1
DATE 20/04/18
DRAWING NUMBER 15072/036R1