


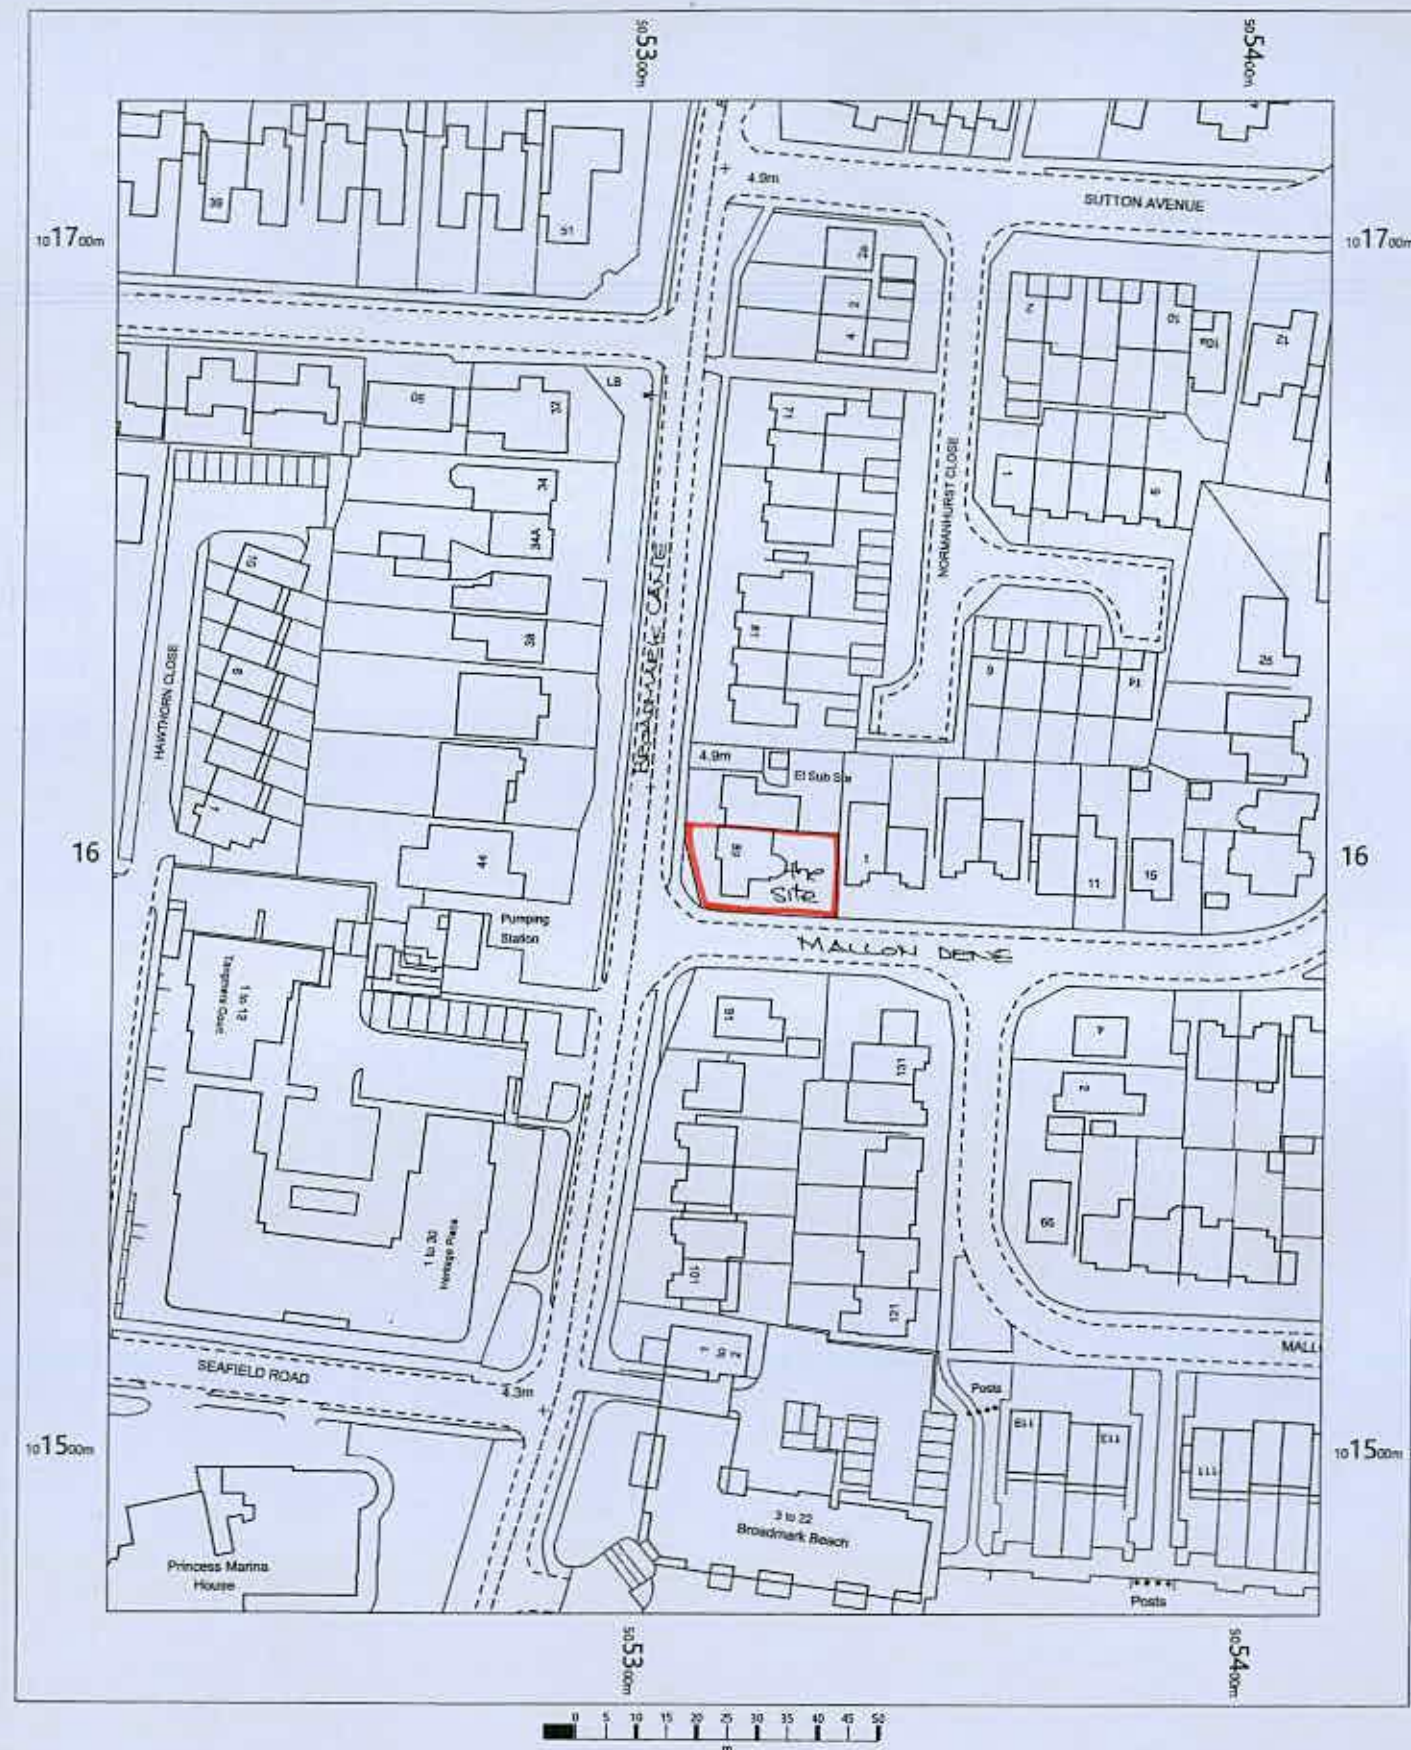

89 Broadmark Lane
Rustington
Littlehampton
West Sussex
BN16 2JA


OS MasterMap 1250/2500/10000 scale
Tuesday, November 7, 2017, ID: MDP-00668093
www.mapdataportal.co.uk

1:1250 scale print at A4, Centre: 505315 E, 101599 N

©Crown Copyright Ordnance Survey. Licence no. 100019980



MAPS@
Aworth
SURVEY CONSULTANTS

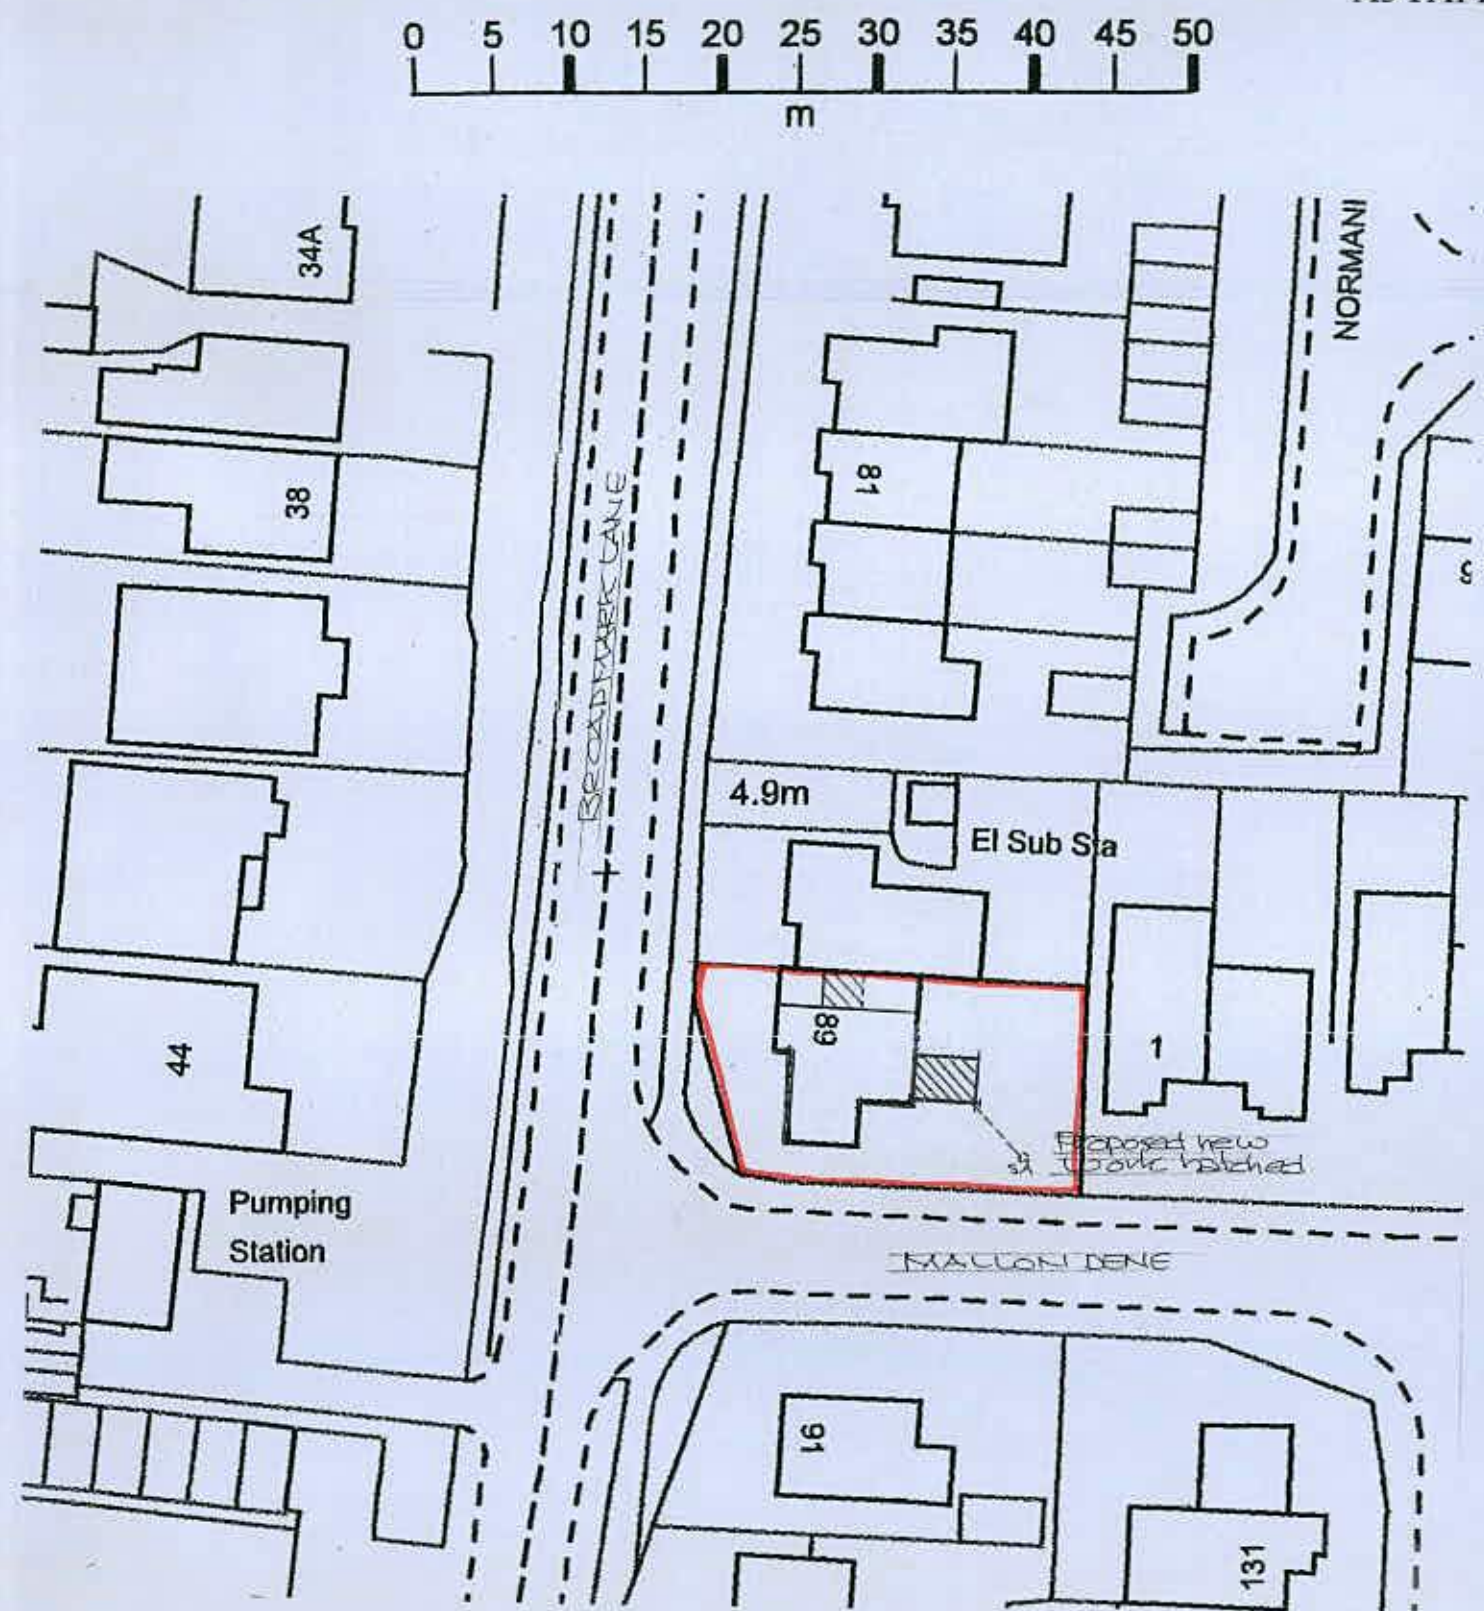

Site Plan 1/500

Extension and alterations:
89 BROADMARK LANE
RUSTINGTON
WEST SUSSEX BN16 2JA

Paul Trussler
44 Firle Road
Lancing
West Sussex
BN15 0NZ

Drawing No. 217/542/1