


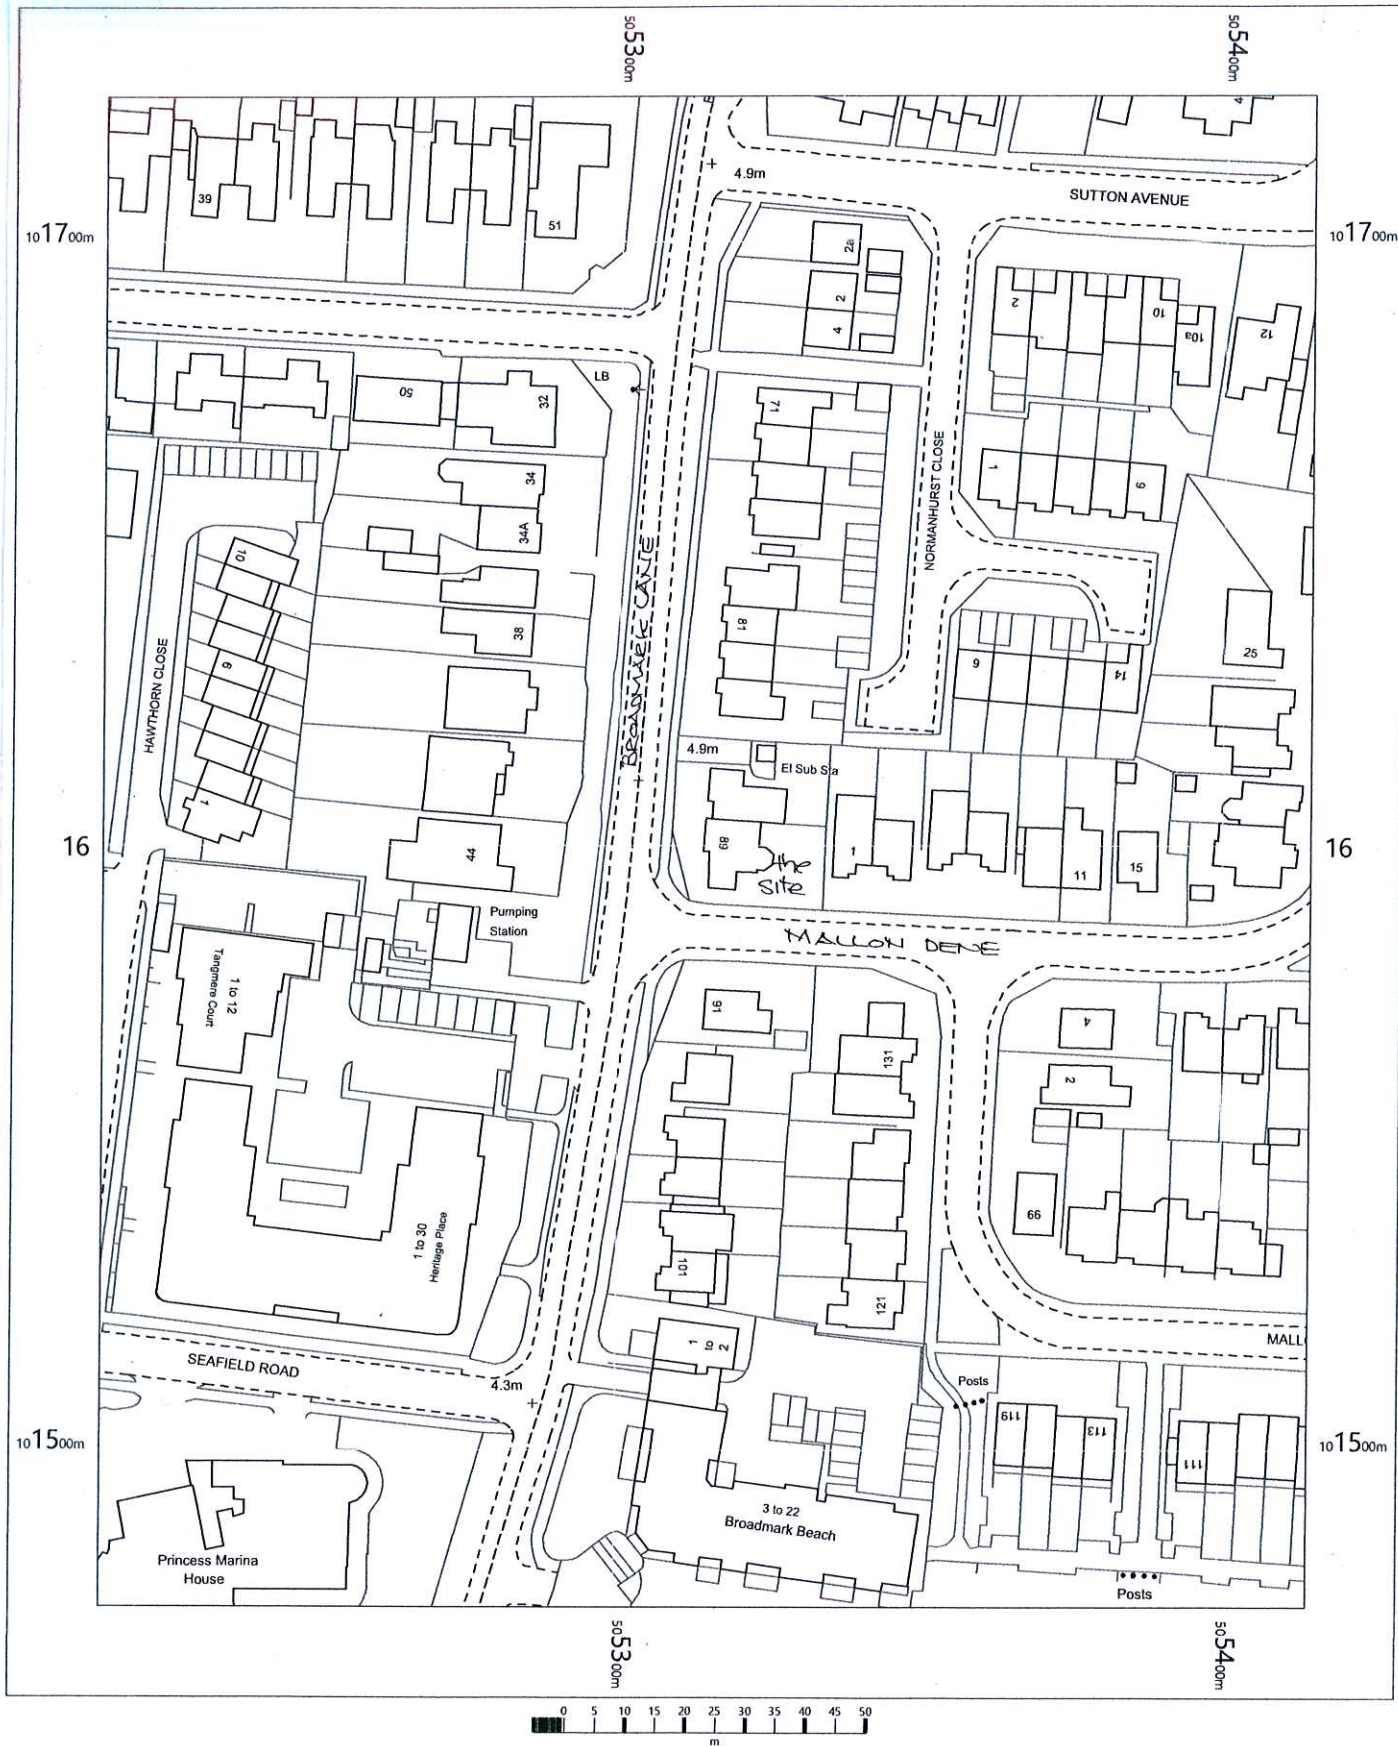

89 Broadmark Lane  
Rustington  
Littlehampton  
West Sussex  
BN16 2JA


OS MasterMap 1250/2500/10000 scale  
Tuesday, November 7, 2017, ID: MDP-00668093  
www.mapdataportal.co.uk

1:1250 scale print at A4, Centre: 505315 E, 101599 N

©Crown Copyright Ordnance Survey. Licence no. 100019980



**MAPS@**  
**Aworth**  
SURVEY CONSULTANTS

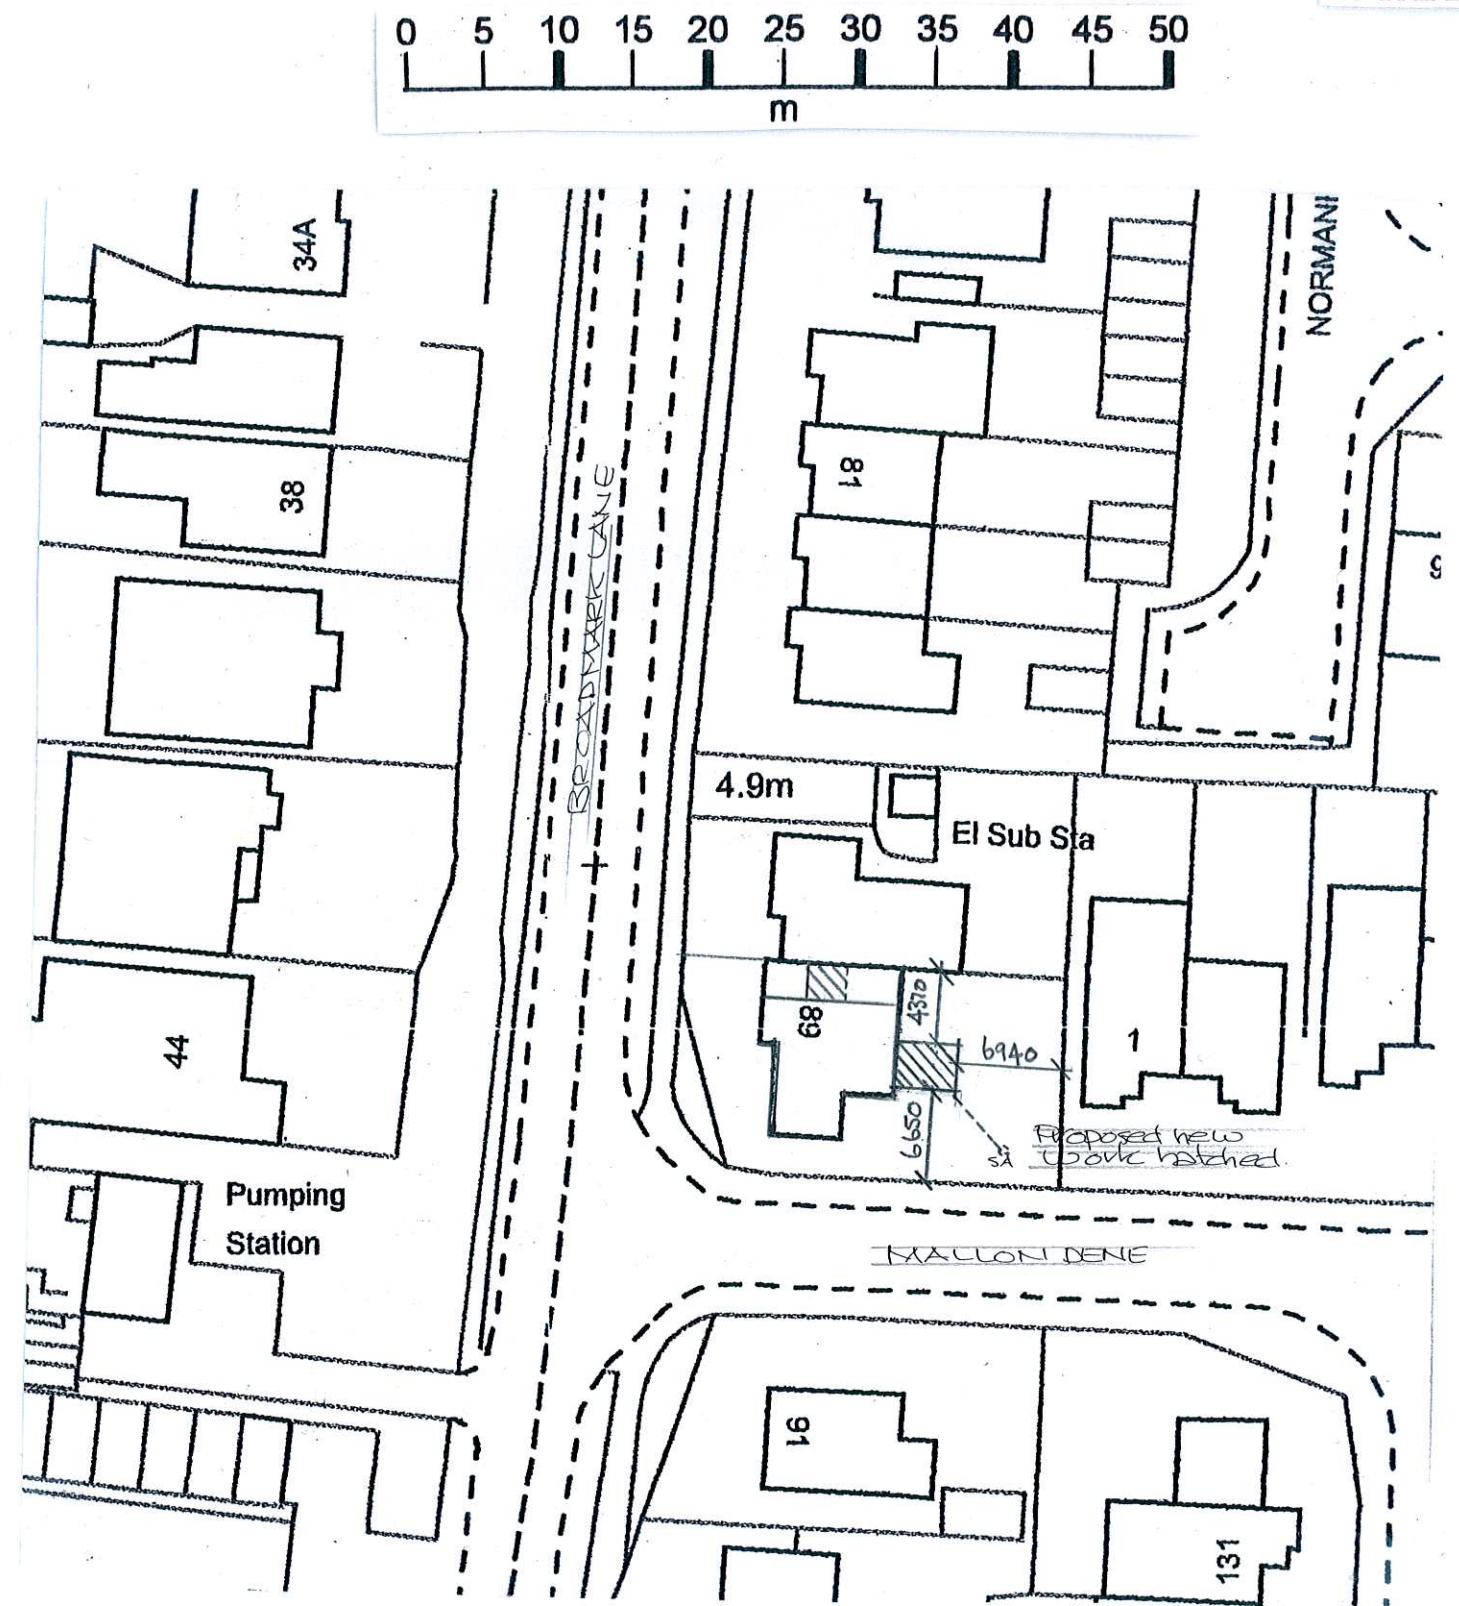

Site Plan 1/500

*Amendments  
Ref A: 31/10/18 Dimensions  
attached to site plan*

Extension and alterations:  
89 BROADMARK LANE  
RUSTINGTON  
WEST SUSSEX BN16 2JA

Paul Trussler  
44 Firle Road  
Lancing  
West Sussex  
BN15 0NZ

Drawing No. 217/542/1<sup>A</sup>