



This is a detailed street map of a residential neighborhood in Windsor, Ontario. The map features a grid of streets, including Windsor Drive, Barwick Close, Hutchinson Close, and Wilton Drive. A specific property is highlighted with a red rectangle and diagonal hatching. The map also shows house numbers, a playground, and a north arrow.



partner
LABCO

B		
A	Feb 2018	Issued for Civil/Structural of Low/High
A	Jan 2018	Issued for Client Comments
Rev	Date	Revision

 copyright


Graham Page
 Building Design Services

35 Windsor Drive
 Rustington, West Sussex. BN16 3SW
 01903 856011

Client
Mr & Mrs W BEST


Job Title
**PROPOSED
 SIDE - REAR EXTENSION
 AT
 29 WINDSOR DRIVE
 RUSTINGTON BN16 3SW**

Drawing Title
**LOCATION
 PLANS**

Scale
 A3 SHOWN @ A1


Date	31-01-18	Drawn by	G.A. PAGE
------	----------	----------	-----------

Dwg No
659.18 / LP

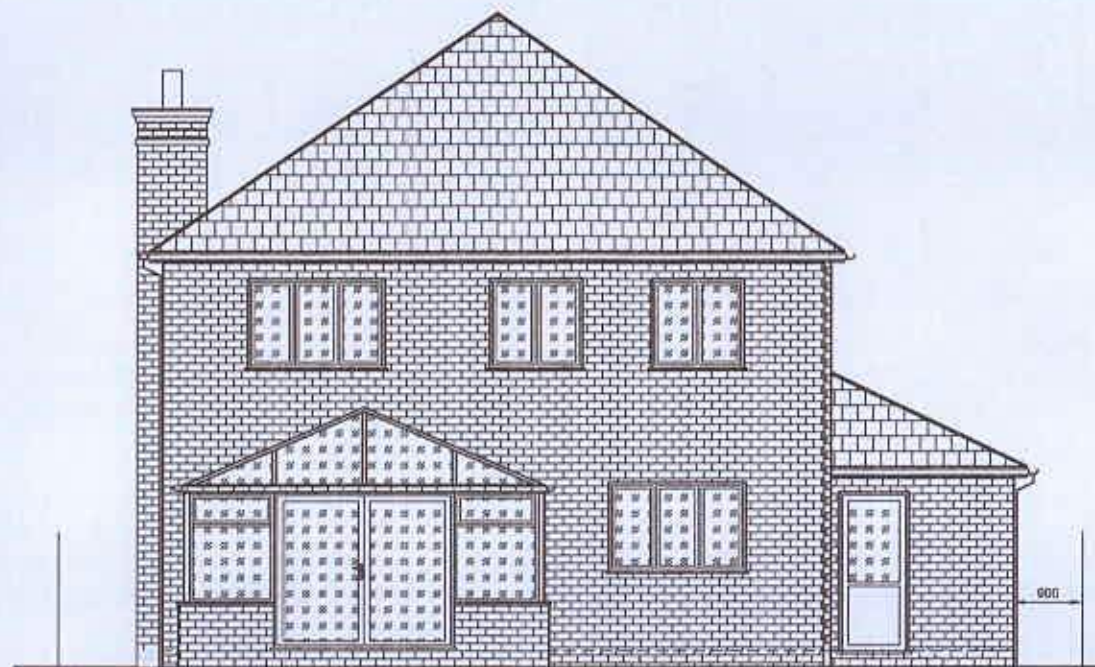


EXISTING REAR ELEVATION

Scale 1:50 @ A1 1:100 @ A3

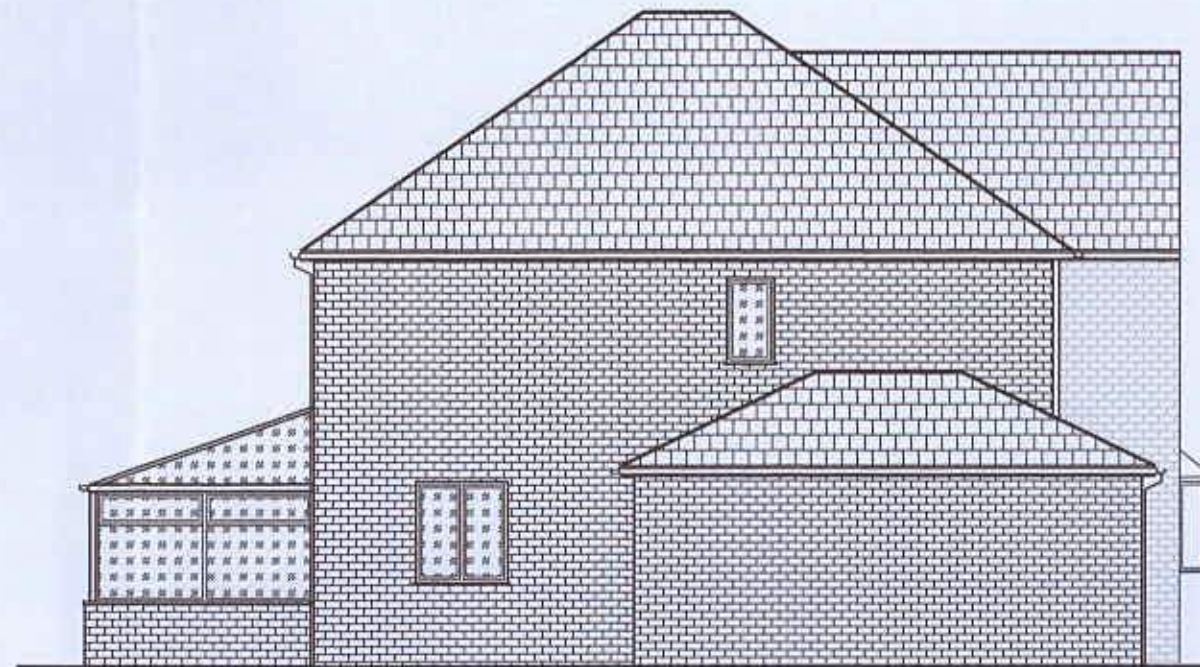

EXISTING SIDE ELEVATION

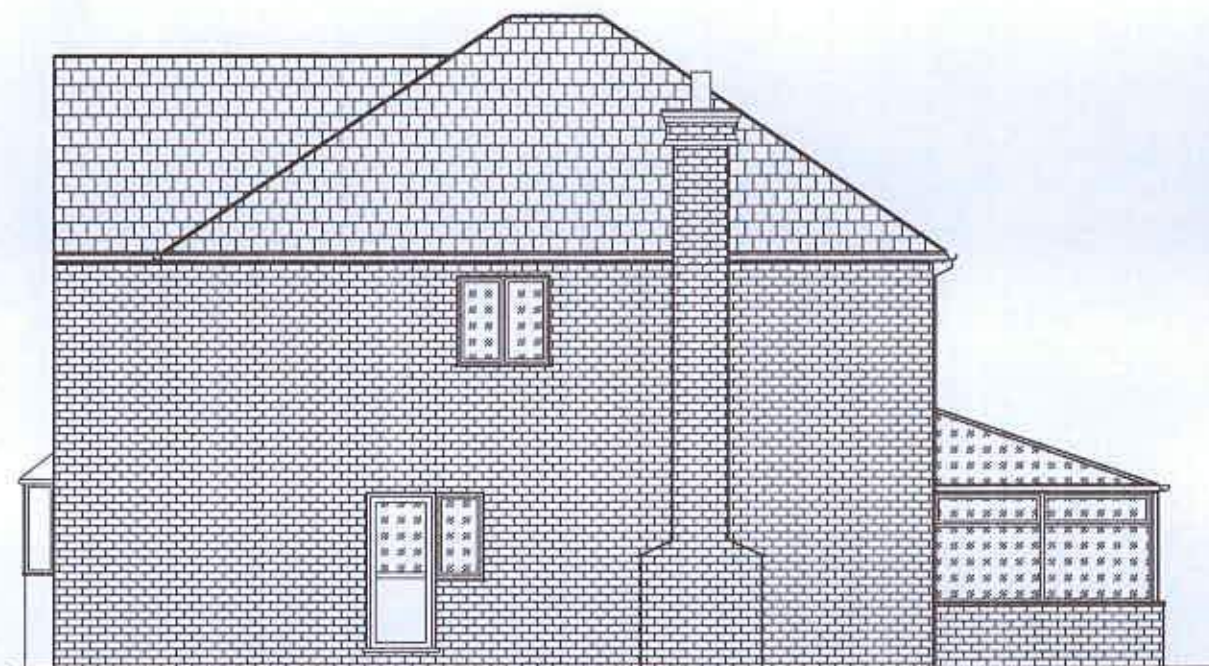

EXISTING SIDE ELEVATION



FRONT VIEW

B		
A	Feb. 2018	Issued for Certificate of Lawfulness
	Feb. 2018	Issued for Client Comments
Rev.	Date	Revision
Copyright		
Graham Page		
Building Design Services		
35 Windsor Drive		
Rustington, West Sussex, BN16 3SW		
01903 856072		
Client	Mr & Mrs W BEST	
Job Title	PROPOSED SIDE-REAR EXTENSION AT 29 WINDSOR DRIVE RUSTINGTON BN16 3SW	
Drawn by	G.A.PAGE	
Scale	AS SHOWN @ A1	
Date	09.03.18	Drawn by G.A.PAGE
Org. No.	659.18 / 02	A

