



© Crown Copyright 2009. All rights reserved. Licence number 100020449

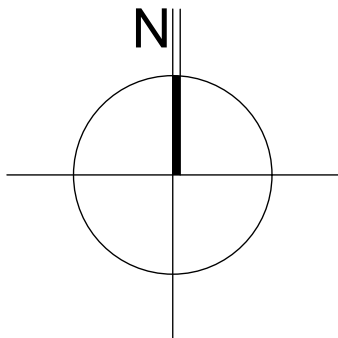

The image is a detailed site plan of a residential property, outlined in red. The property is bounded by Vernon Close to the south, Broadmark Lane to the east, and a high timber fence to the north and west. Inside the property, there are several buildings labeled with numbers: 2, 4, 18, and 17. Building 17 is labeled 'Clock House'. There are also circular features, possibly trees or ponds, and a 'Bank' area. Surrounding properties are labeled with numbers like 183, 185, 133, 199, 201, 203, 205, 135, 137, 9, 3, 1, 7, 11, and 1. The plan includes a grid system for reference.

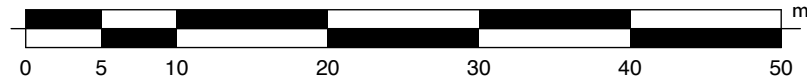

 BROADMARK LANE, RUSTINGTON	Blakers House, 79 Stanford Avenue Brighton E Sussex BN1 6FA t: 01273 55 77 77 f: 01273 55 22 27 e: mcp@morgancarn.com	Ormond Limited	LOCATION PLAN & BLOCK PLAN AS EXISTING
	Drawn By AJ Checked By MDG	Scale 1:1250, 1:500 @ A3 Date 07/03/2011	Drawing Number 0978-P-101-P1