

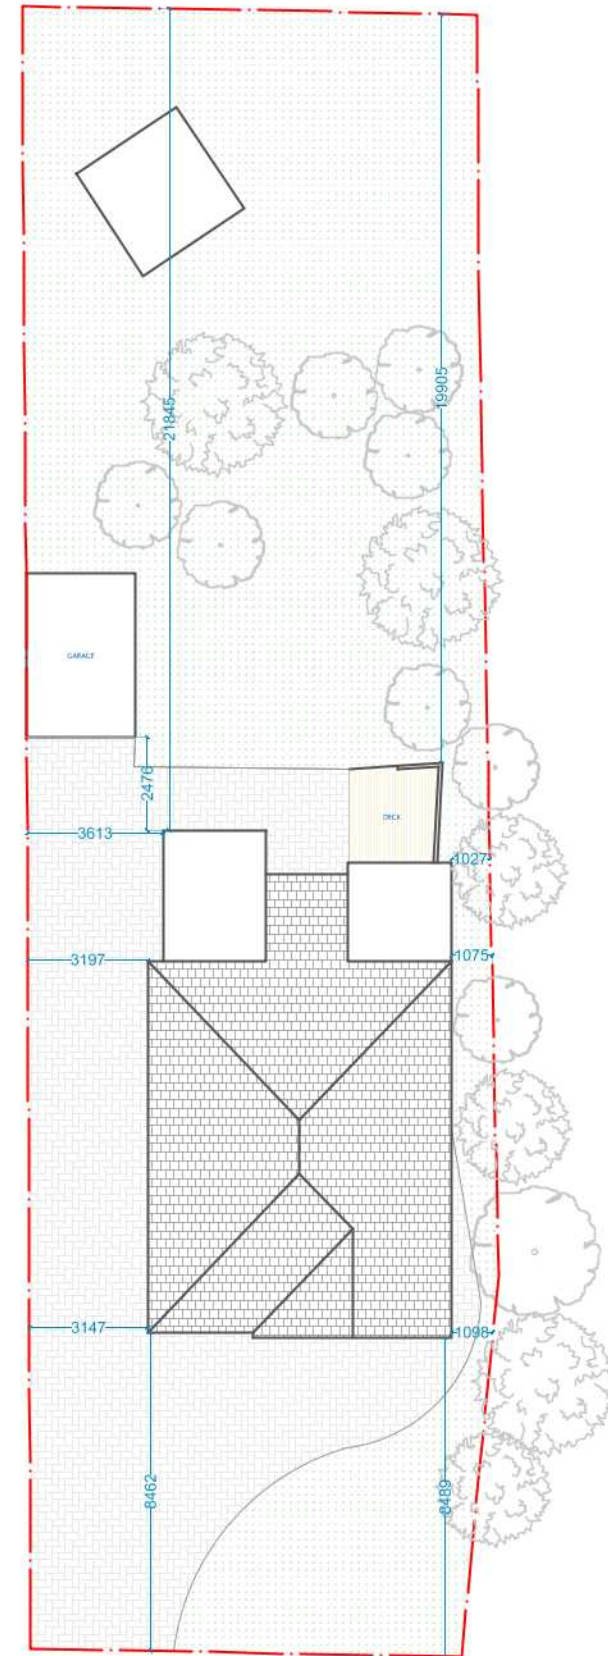


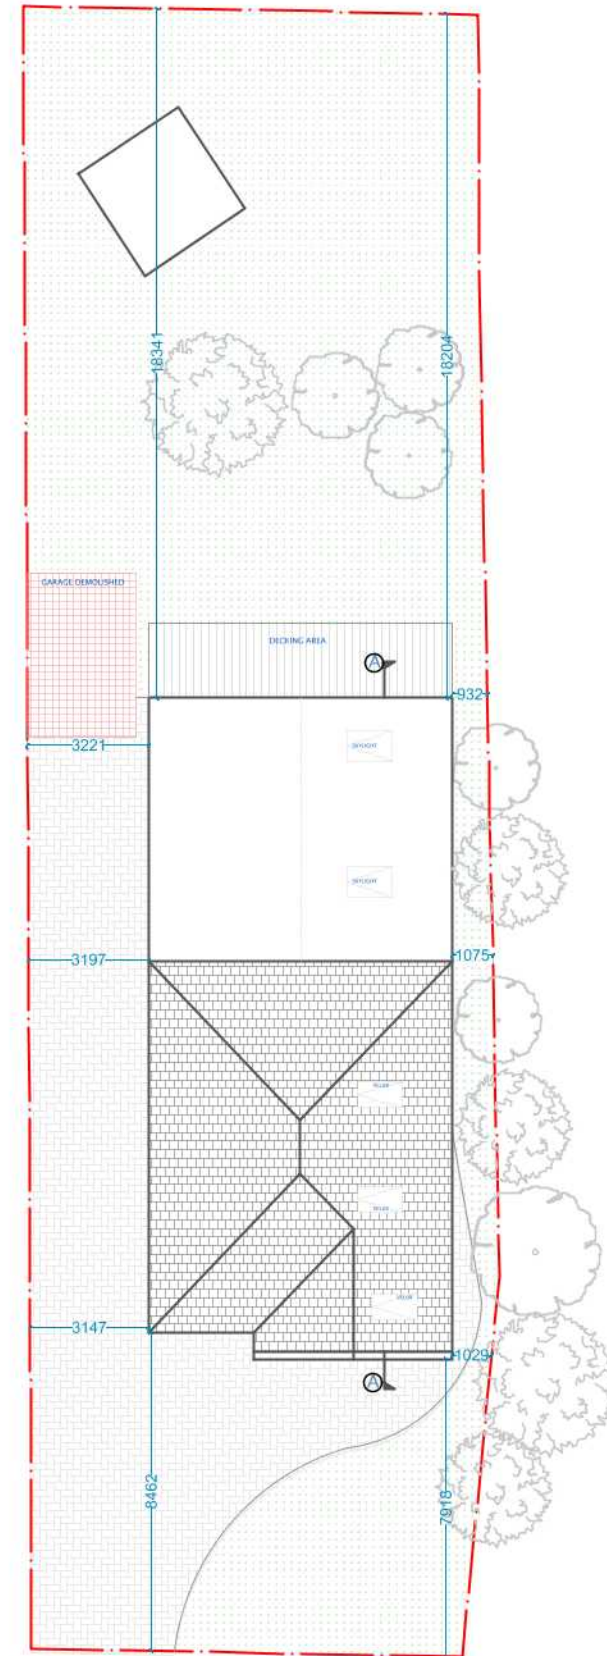

SITE PLAN - EXISTING

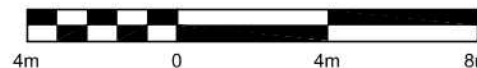

SITE PLAN - PROPOSED

 DESIGN & BUILD damlimited.com email@dambuild.com 01903 910003 0121 2710000	DRAWN BY SME	CHECKED BY DAM	SCALE BAR 1:200  ALL DIMENSIONS ARE IN MM		LEGEND - <table border="0"> <tr> <td></td> <td>EXISTING MASONRY</td> <td></td> <td>RAINWATER TO SOAKWAY/ SEWER</td> </tr> <tr> <td></td> <td>DEMOLITION</td> <td></td> <td>STRUCTURAL MEMBER - PROPOSED</td> </tr> <tr> <td></td> <td>PROPOSED MASONRY</td> <td></td> <td>DRAIN ROUTE (INDICATIVE)</td> </tr> <tr> <td></td> <td>PROPOSED TIMBER STUD PARTITION</td> <td></td> <td>RAINWATER PIPE</td> </tr> <tr> <td></td> <td></td> <td></td> <td>SOIL VENT PIPE/ WASTE PIPE</td> </tr> </table>		EXISTING MASONRY		RAINWATER TO SOAKWAY/ SEWER		DEMOLITION		STRUCTURAL MEMBER - PROPOSED		PROPOSED MASONRY		DRAIN ROUTE (INDICATIVE)		PROPOSED TIMBER STUD PARTITION		RAINWATER PIPE				SOIL VENT PIPE/ WASTE PIPE	NOTES - 1. ALL LENGTHS AND SETTING OUT DIMENSIONS SHOWN IN THESE DRAWINGS ARE FOR DESIGN PURPOSES ONLY 2. ALL LENGTHS AND DIMENSIONS MUST BE CHECKED AND FINALISED BY CONTRACTOR USING AS-FOUND CONDITIONS ON SITE PRIOR TO ORDERING MATERIALS 3. ANY SIGNIFICANT DISCREPANCIES BETWEEN DESIGN AND AS-FOUND CONDITIONS TO BE BROUGHT TO THE ATTENTION OF THE CLIENT - IF IN DOUBT ASK 4. ALL STRUCTURAL ALTERATIONS TO BE MADE ACCORDING TO STRUCTURAL ENGINEERS DESIGNS AND SPECIFICATIONS	STAGE - PLANNING SITE PLAN - EXISTING AND PROPOSED PROJECT - INTERNAL ALTERATIONS, FRONT AND REAR EXTENSIONS CLIENT - MR JOSHUA LILES ADDRESS - 22 ASH LANE, RUSTINGTON, BN16 3BT	ISSUE - 23.04.2021 REVISION B 05.04.2021 (Client Review) REVISION C 18.04.2021 (Planning) REVISION D 23.04.2021 (Planning) SCALE - 1:200 AT A3	REV D 01 PROJECT NO. 9210123
		EXISTING MASONRY		RAINWATER TO SOAKWAY/ SEWER																									
		DEMOLITION		STRUCTURAL MEMBER - PROPOSED																									
		PROPOSED MASONRY		DRAIN ROUTE (INDICATIVE)																									
	PROPOSED TIMBER STUD PARTITION		RAINWATER PIPE																										
			SOIL VENT PIPE/ WASTE PIPE																										
This document contains confidential information and is the property of dam limited. Copying and/or disclosure of the information it contains to 3rd parties is prohibited without the explicit written permission of dam limited. It is the holder's responsibility to ensure that they are using the latest approved revision. Copyright © 2021 dam limited																													