


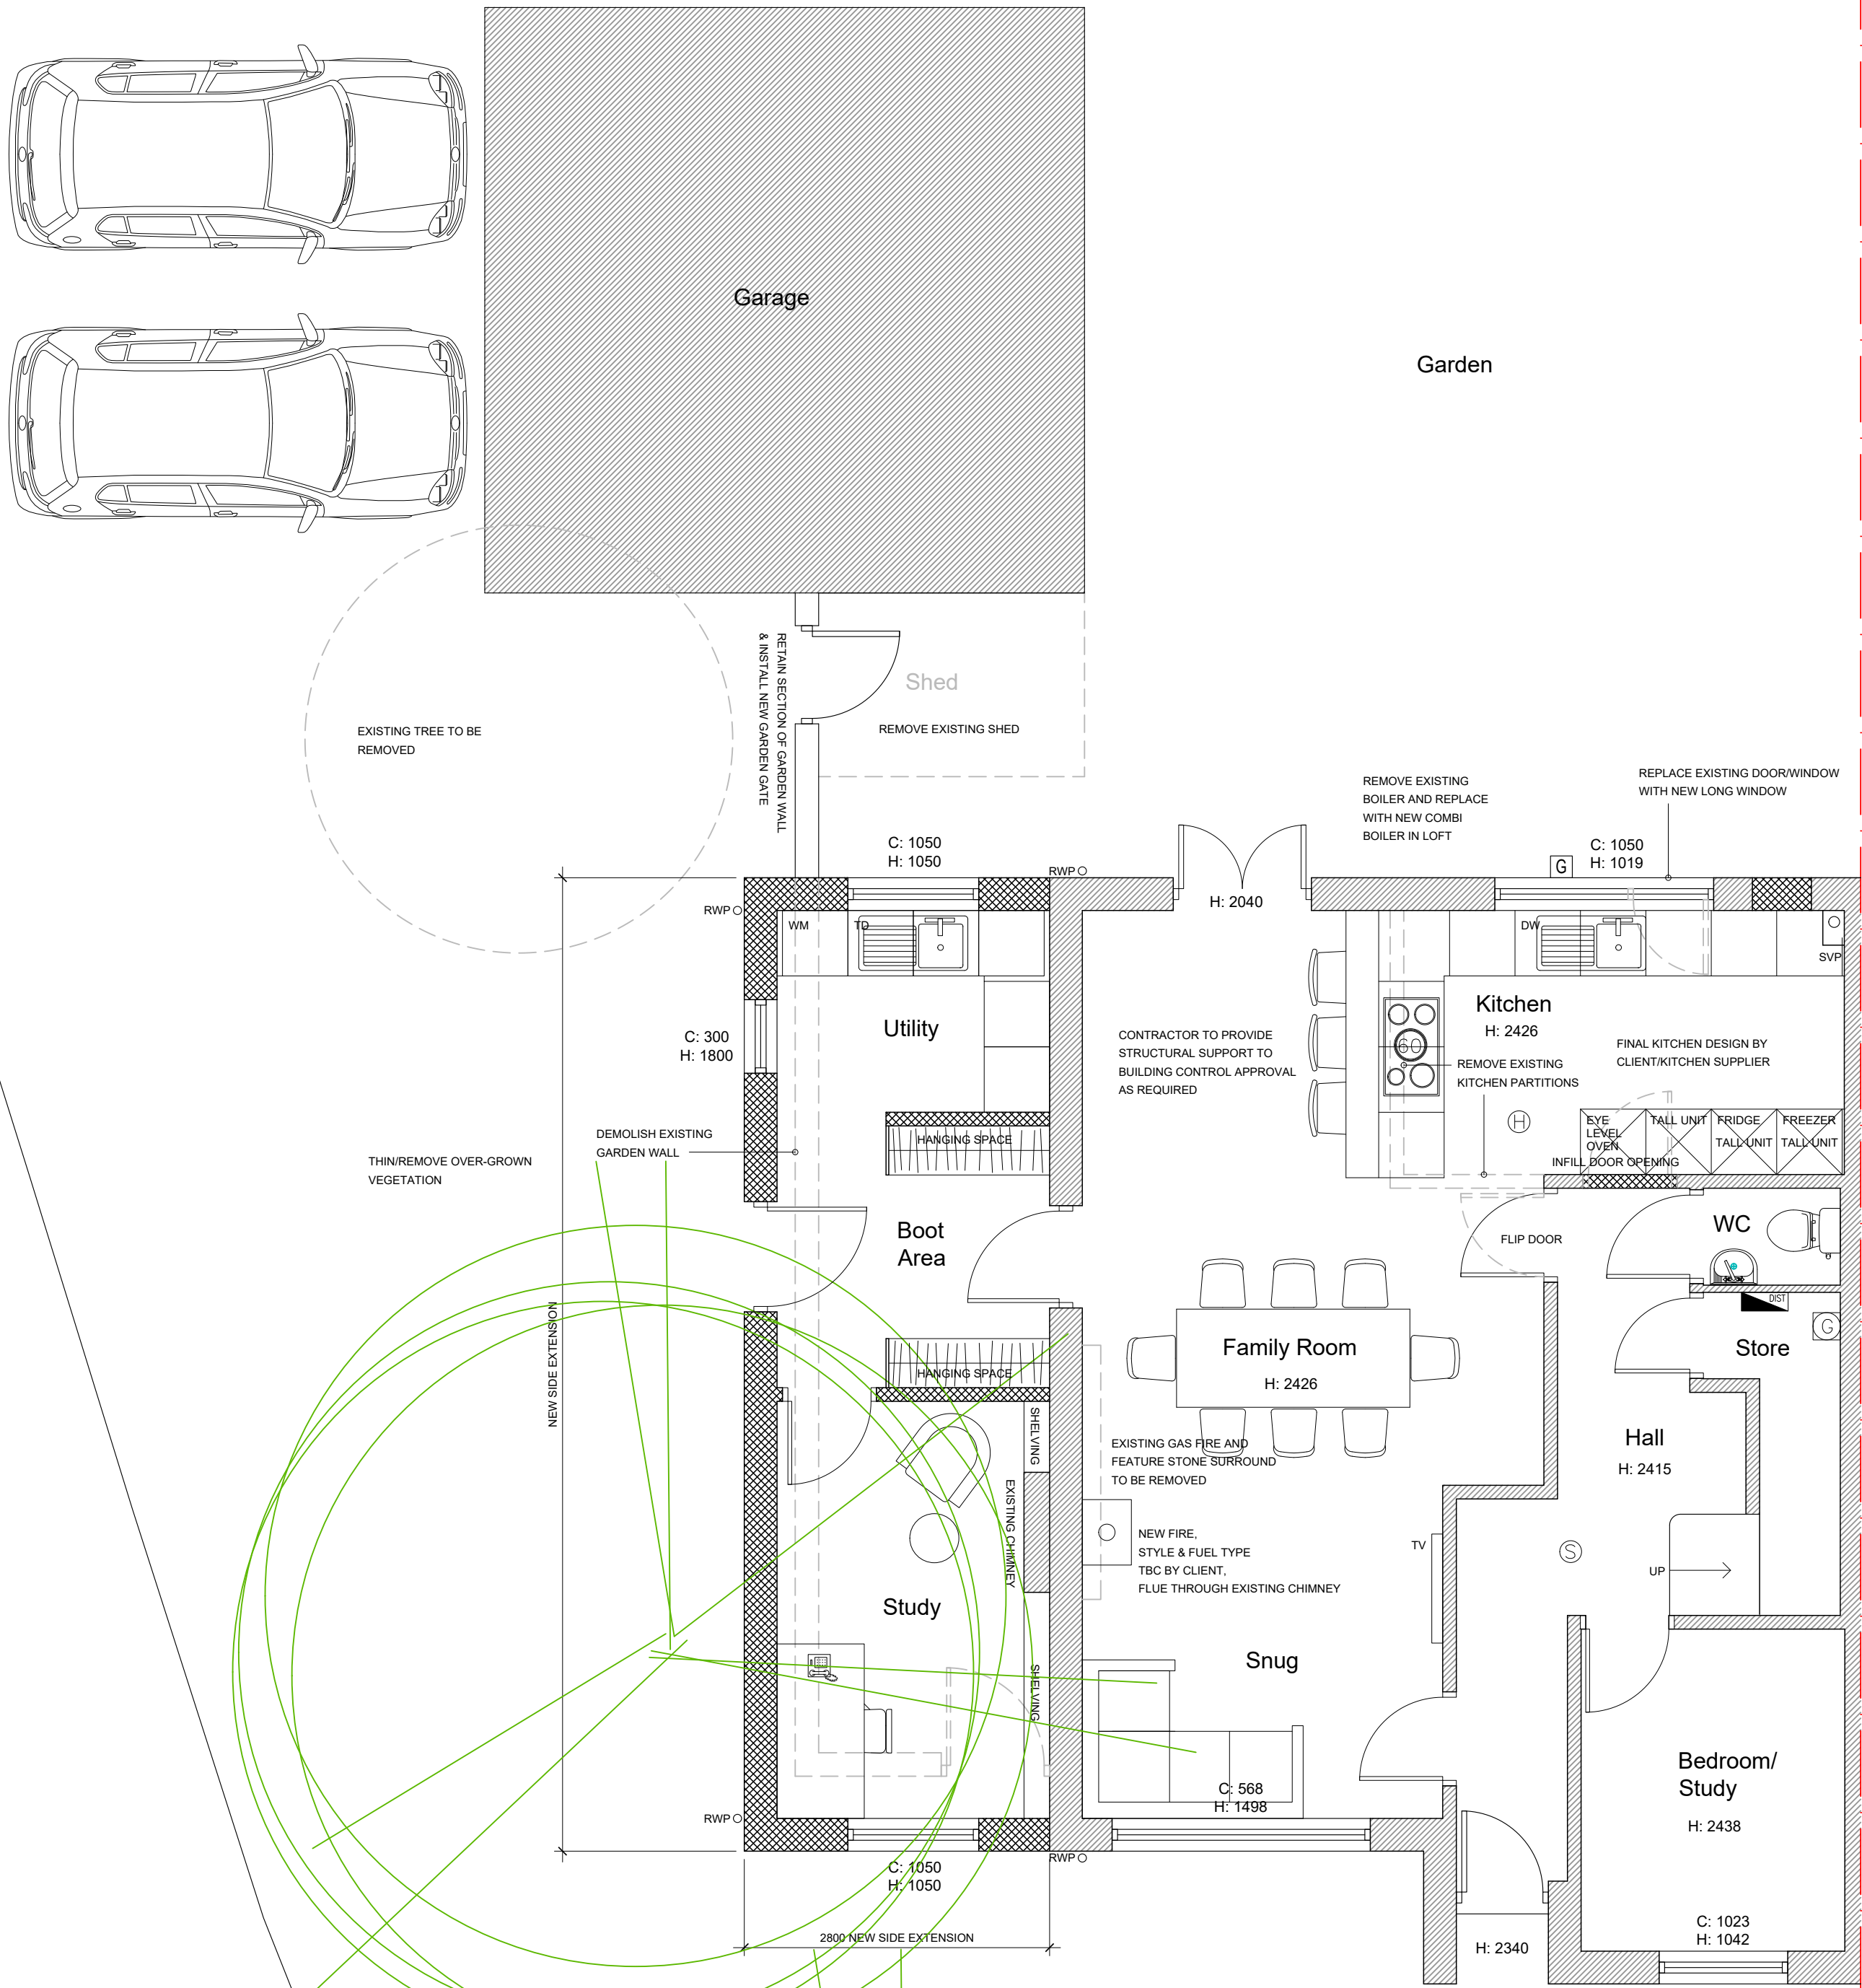


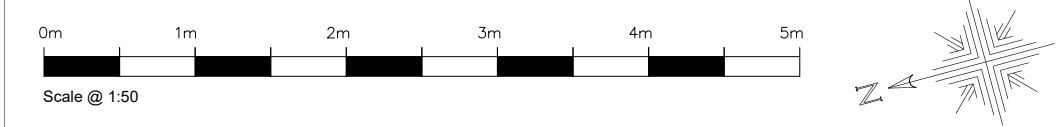

Proposed Ground Floor Plan
1:50 @ A1

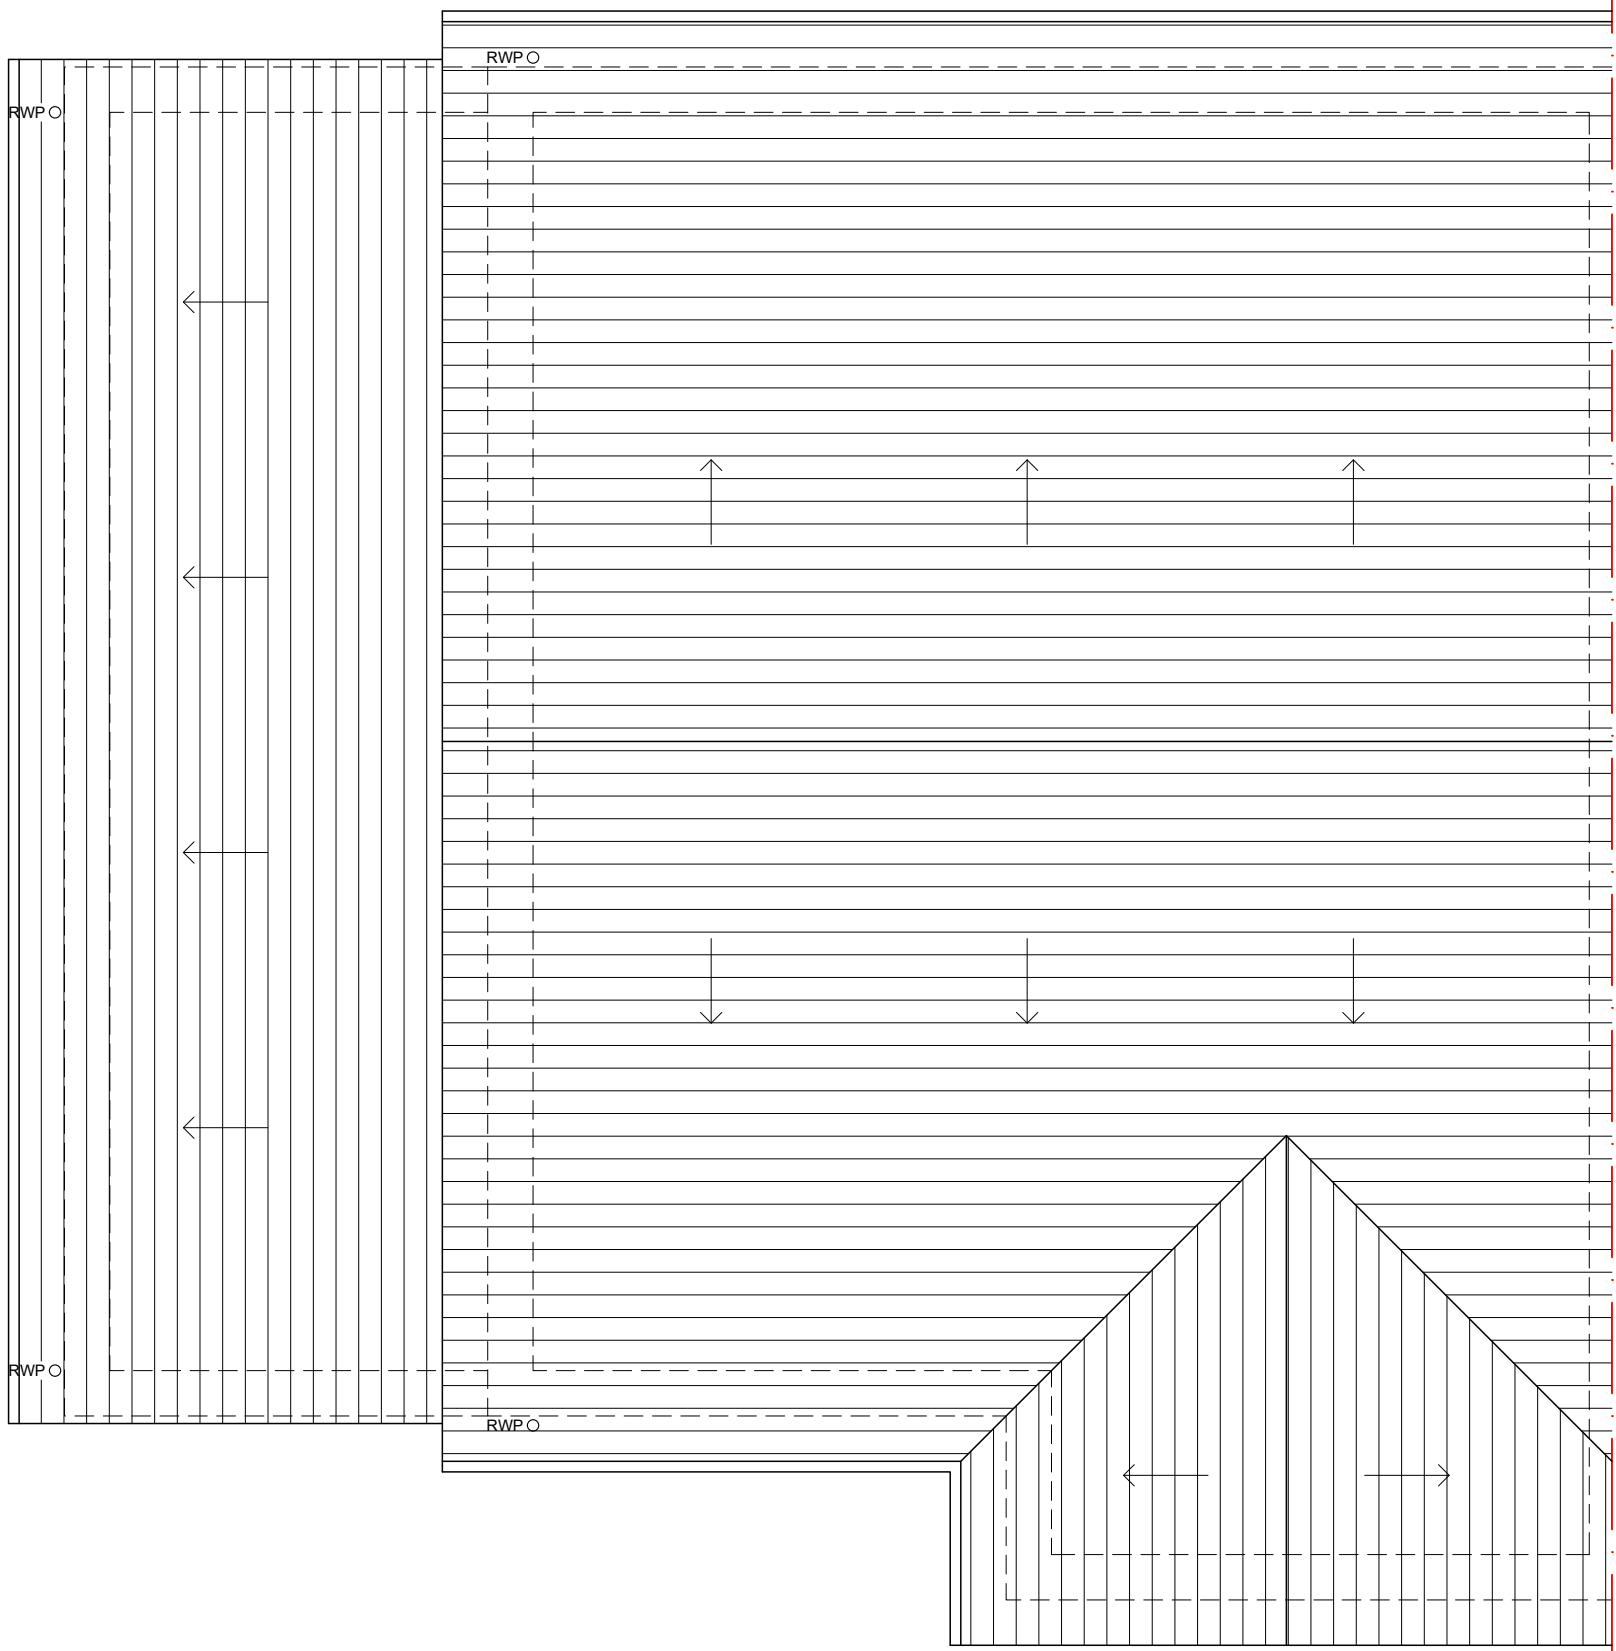

Proposed Roof Plan
1:50 @ A1

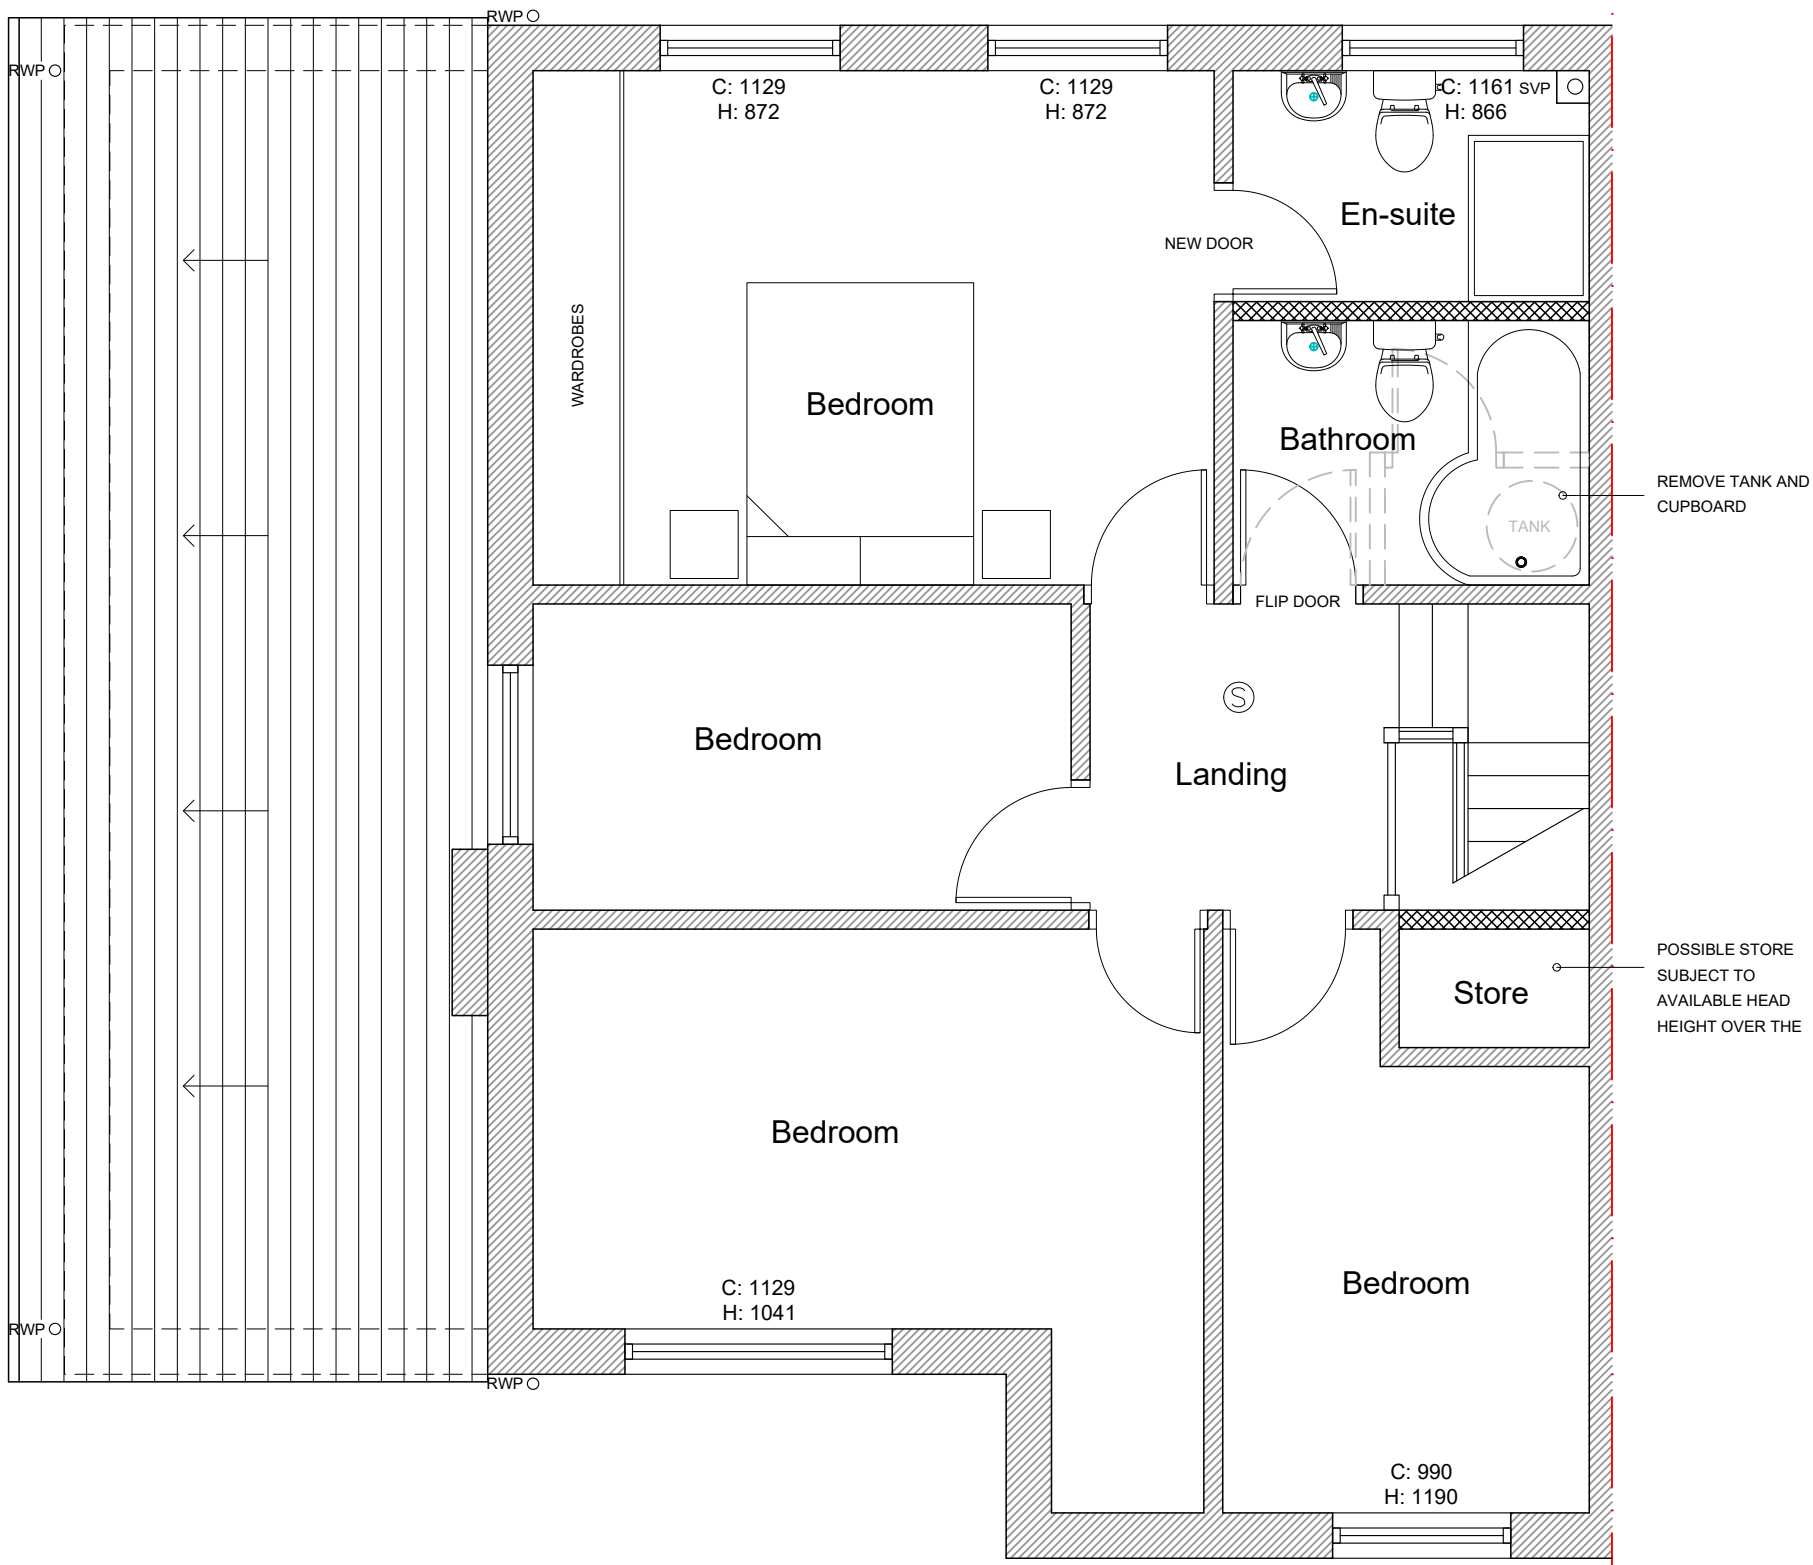

Proposed First Floor Plan
1:50 @ A1

notes
All measurements are to be taken from site prior to the commencement of works.

- LEGEND
- Electrical distribution board
 - External gas meter
 - External electrical meter
 - Boiler
 - Boiler flue
 - SAT Satellite television aerial point
 - BT Telephone point
 - TV Television point
 - Mains operated heat detector
 - Mains operated smoke detector
 - Battery operated carbon-monoxide detector
 - Wet under-floor heating manifold
 - Radiator with thermostatic radiator valves
 - Mechanical extract fan 60% (kitchens/utility)
 - Mechanical extract fan 30% (bathrooms)
 - Roof/wall vent
 - Drainage gully
 - Rain water pipe
 - Soil vent pipe
 - Inspection chamber
 - Drainage runs
 - Electrical runs
 - Toughened glass
 - Obscured glass
 - Cavity closer
 - Door self-closer
 - Fire door (30 mins)
 - Emergency egress
 - Air brick with telescopic vent
 - Lintel as per engineer's specification
 - Joist/rafter span
 - Direction of fall

date	revision	description
------	----------	-------------

project:
1 The Meadows, Walberton
Arundel, West Sussex, BN18 0PB

client:
Sherry Godin & Craig Skillicom



title:
Proposed Plans

project no:	drawing no:	revision:
2019/022	11	/

date:	scale:	drawn:
13.11.2019	1:50 @ A1	CT

drawing status:
PLANNING