


ARUN DISTRICT COUNCIL		
No.	WA 10	09

RECEIVED

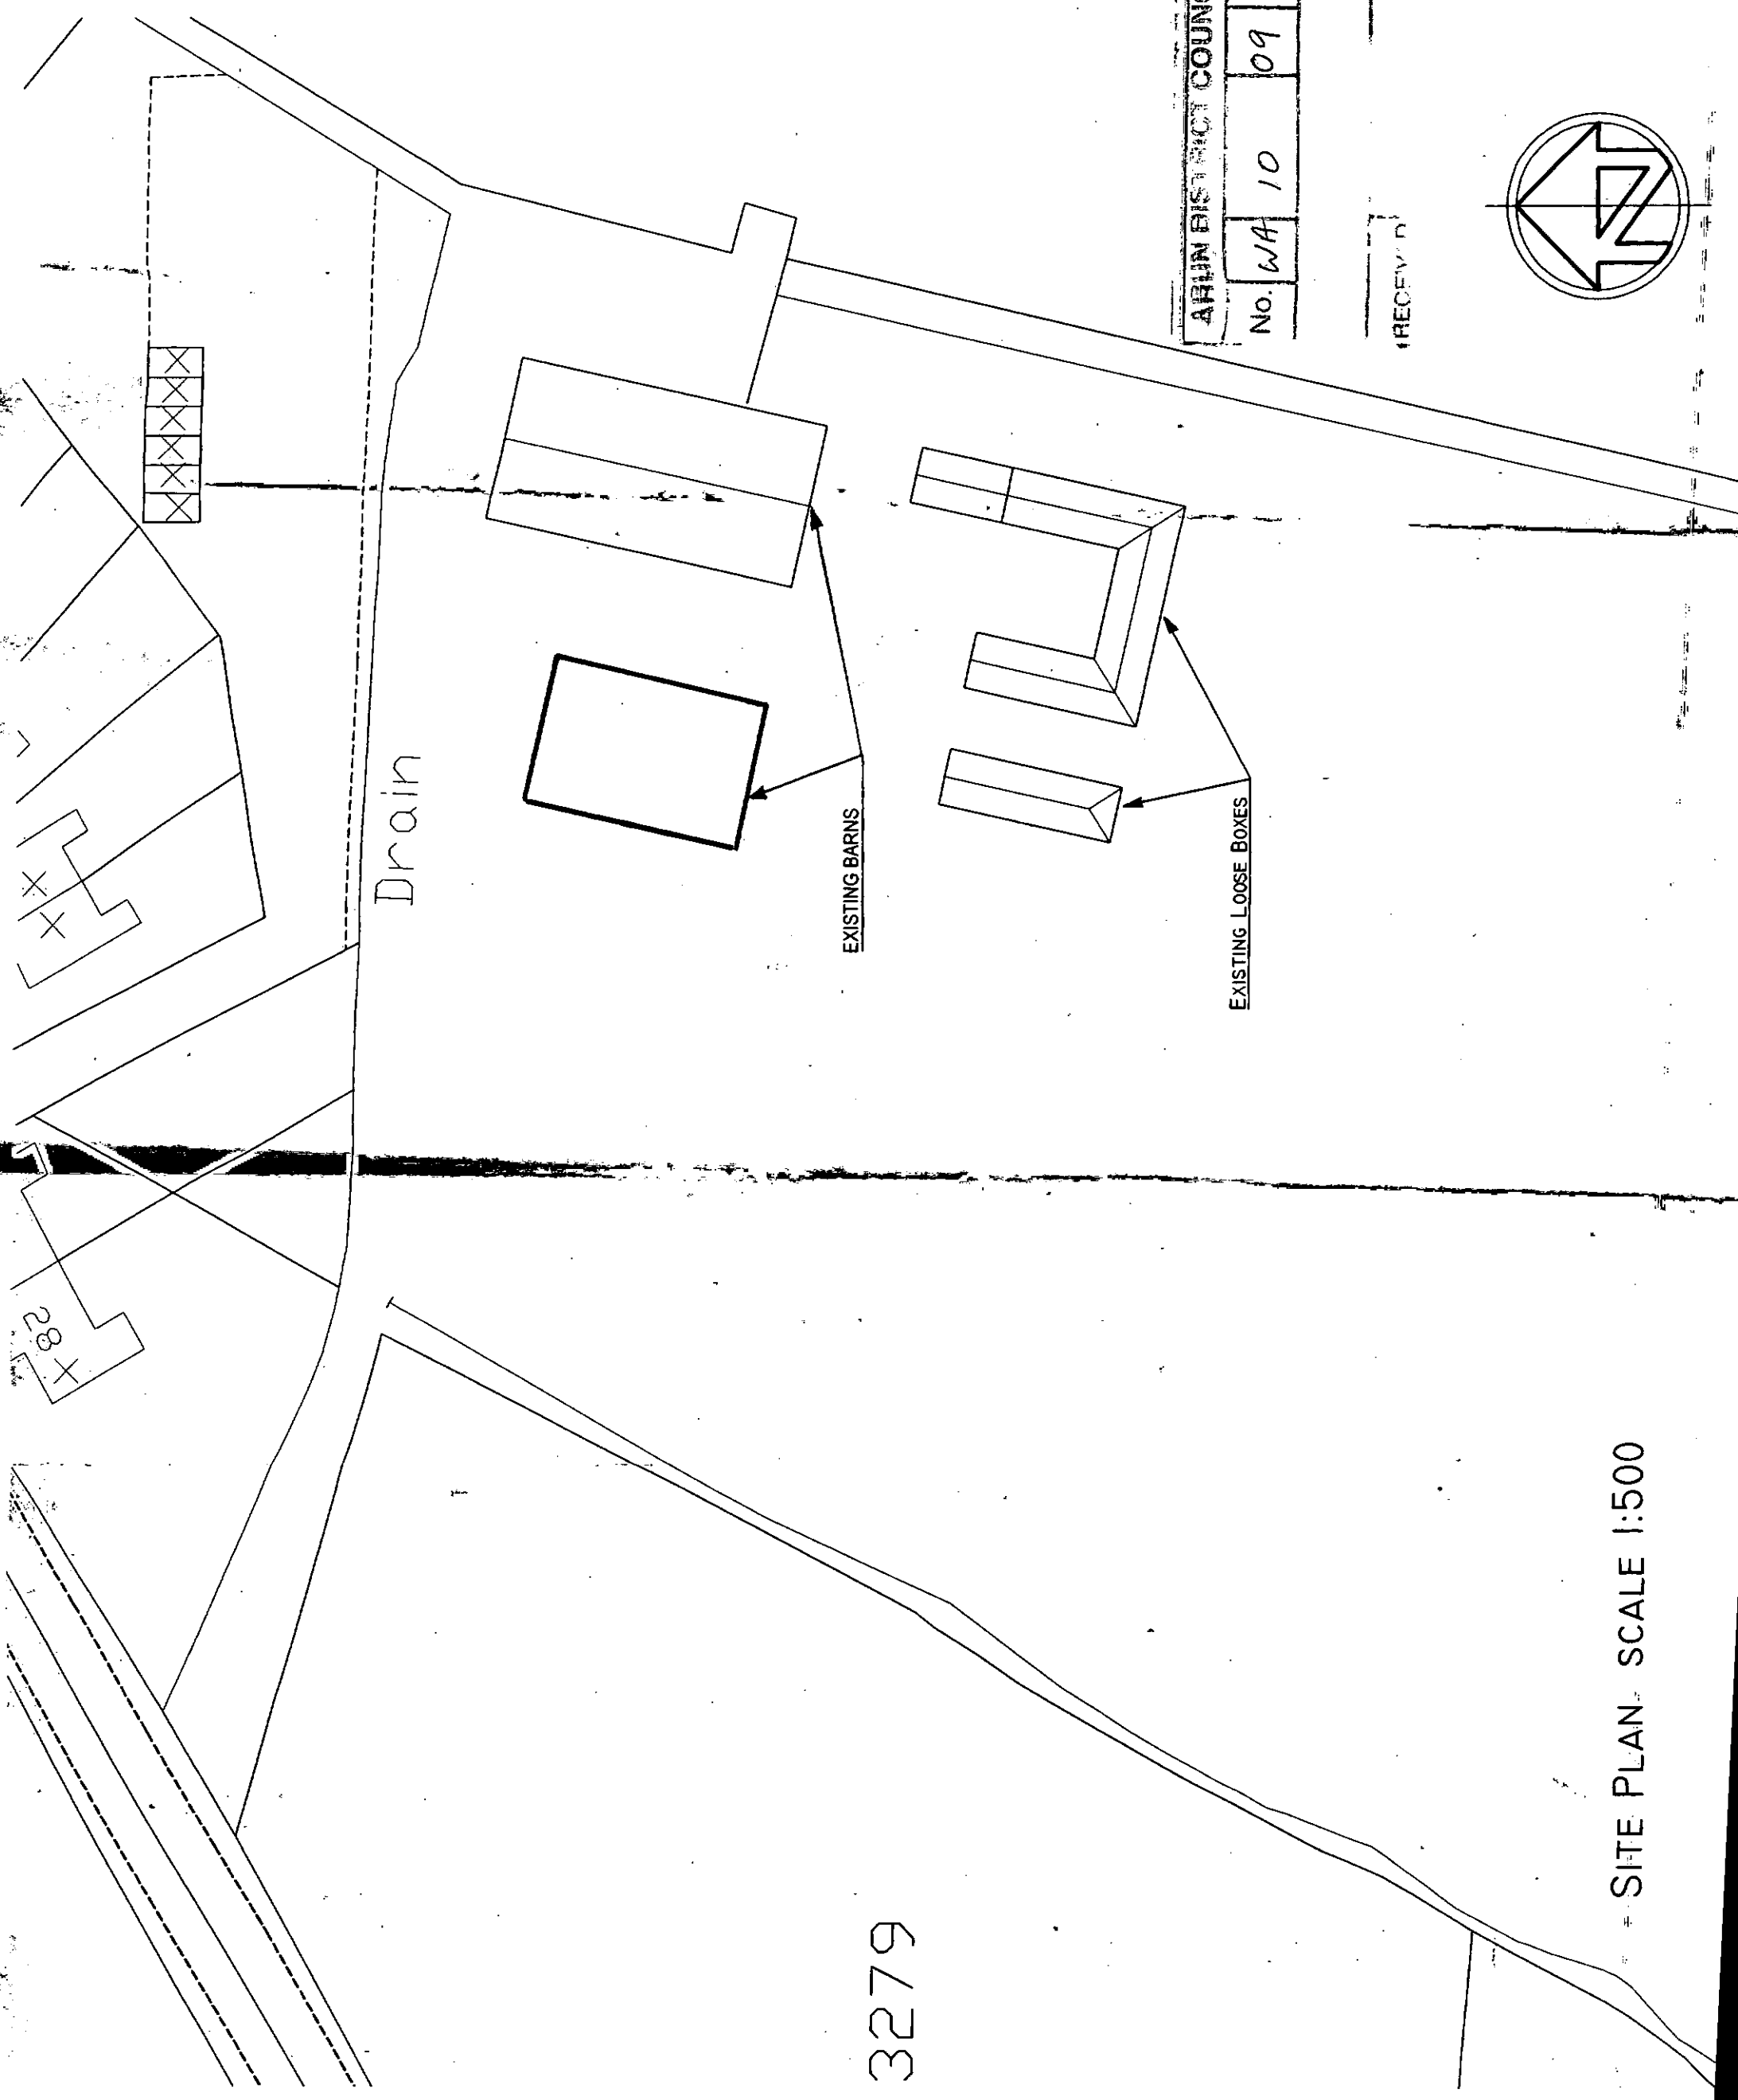

3279

SITE PLAN SCALE 1:500