




Front Elevation (South) at 1:100 Scale

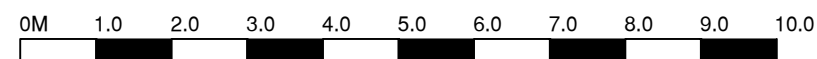

Rear Elevation (North) at 1:100 Scale

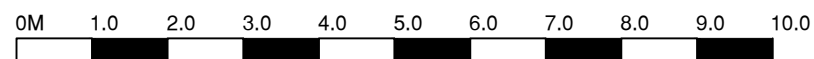

Side Elevation (West) Scale 1:100

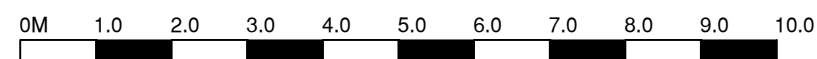

Side Elevation (East) Scale 1:100

Notes

All details are indicative only. All dimensions to be checked on site by contractor prior to commencement of works. Any discrepancies in drawings to be reported to Philips Chartered Surveyors.

Rev.	Amendments	Date	Drw.

Philips
Chartered Surveyors

The Old Coach House
78 Lower Street
Pulborough
West Sussex RH20 2AZ

Telephone: (01798) 873222
Fax: (01798) 873444

E-mail: info@philips-surveyors.co.uk
Website: www.philipscharteredsurveyors.co.uk

Building Surveyors, Designers and Consultants



CLIENT:

Mr & Mrs M Clowes
8 Hunters Mews
Fontwell
Nr Chichester
West Sussex BN18 0UW

PROJECT:

8 Hunters Mews

Removal of Existing Conservatory, Proposed Single-Storey Single Rear Extension and New Kitchen

DRAWING TITLE:

Proposed Elevations

DRAWN: MB	JOB NO: 1001/18	SCALE: 1:100 @A3
CHECKED: POW	DRAWING NO: PL1	REV:
DATE: Feb 18		

© Philips Chartered Surveyors.