


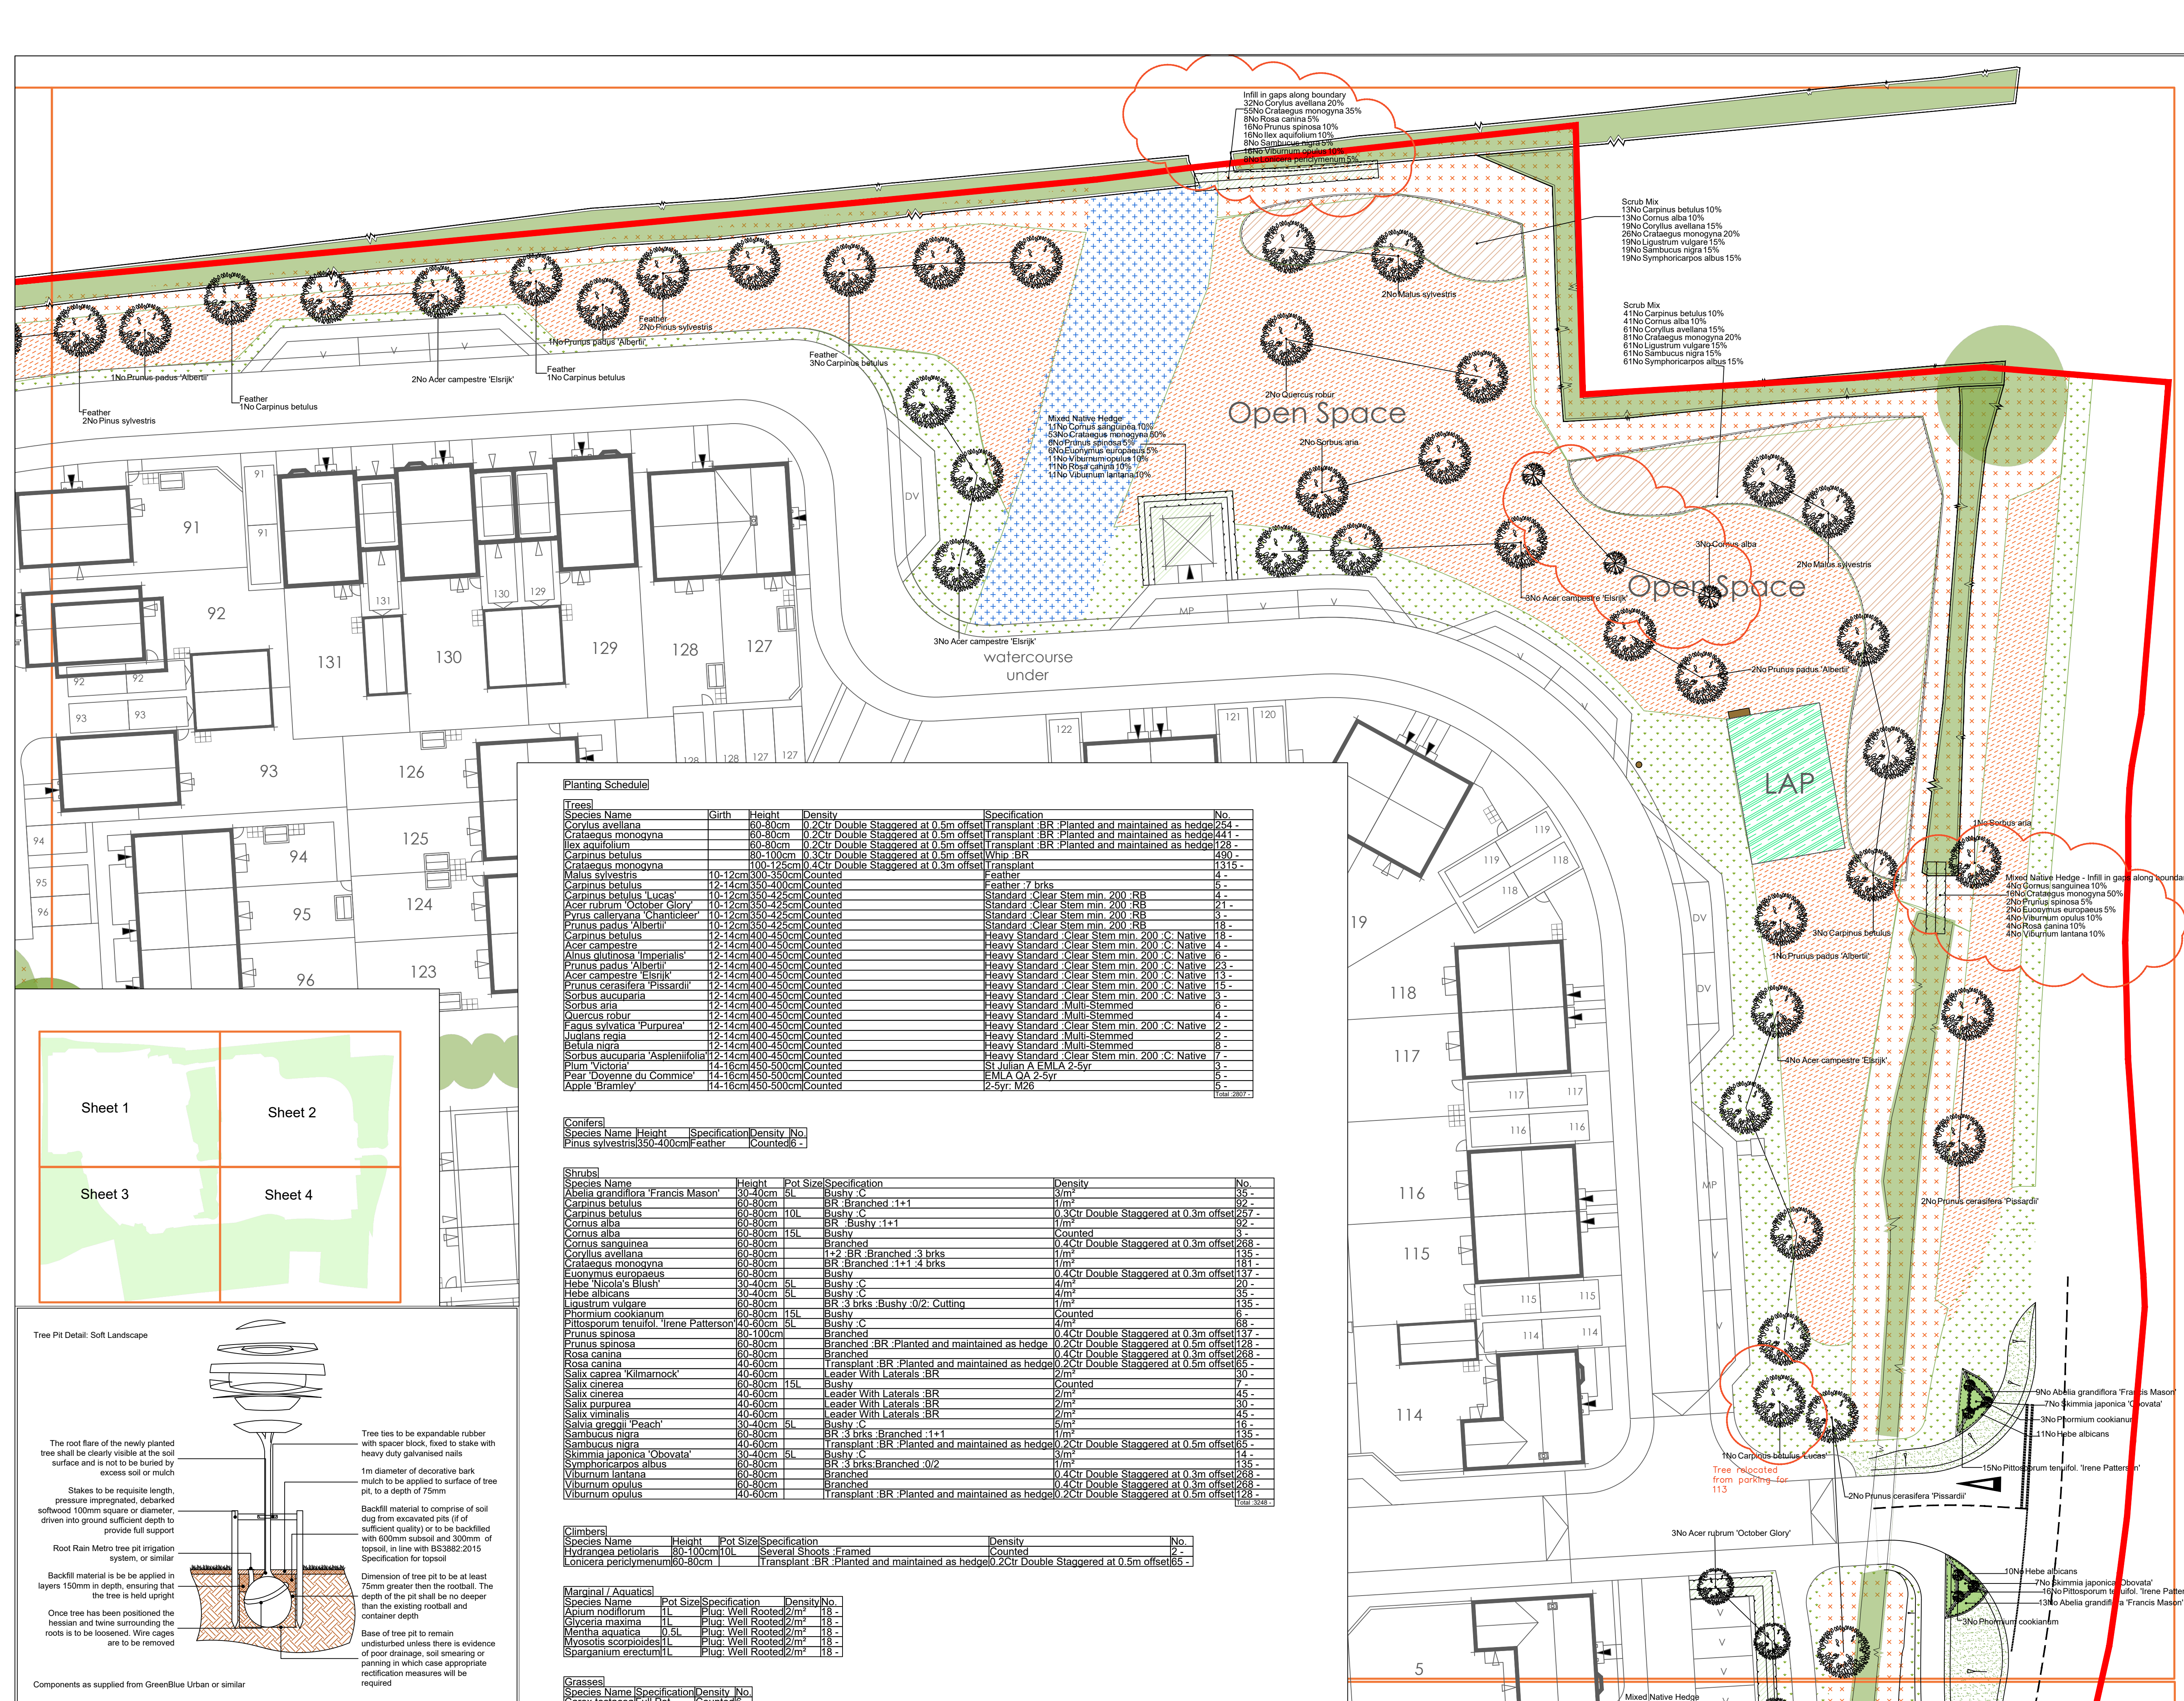

SPECIFICATION
All works generally, to comply with the written Soft Landscape Specification.

NOTES:
DO NOT SCALE FROM DRAWING
NOT FOR CONSTRUCTION, FOR PLANNING PURPOSES ONLY

Legend

- Existing trees to be retained and protected during construction
- Proposed tree planting within soft landscape. See detail on sheet 2
- Proposed specimen shrub planting to receive short angular staking on half standards with expandable tree ties
- Proposed *Carpinus* (hornbeam) hedge planting to be planted in a double staggered row 300mm apart and at 500mm centres in each row. To be maintained at 1m height
- Proposed mixed native hedge planting to be planted in a double staggered row 300mm apart and at 500mm centres in each row. To be maintained at 1m height and 1.8m height adjacent to site boundaries
- Proposed shrub planting to receive 75mm bark mulch after planting operations
- Proposed decorative mix shrub planting to be planted in groups of 5-7no. of each species and as above
- Proposed grass areas to receive good quality amenity grass swards laid in line with good horticultural practices
- Proposed native mix scrub planting to be planted in groups of 5-7no. of each species
- Proposed grassland areas, to be seeded with EM10 Tussock mix as supplied by Emorsgate and sown at 4 grams per msq, or similar and approved
- Proposed grassland to be seeded with EH1 Hedgerow seed mix as supplied by Emorsgate and sown at 4 grams per msq, or similar and approved
- Proposed basin to be seeded with EGB meadow grassland as supplied by Emorsgate and sown at 4 grams per msq, or similar and approved
- Proposed basin to be seeded with EP1 pond edge grassland as supplied by Emorsgate and sown at 4 grams per msq, or similar and approved
- Proposed mown grass path
- Large boulders in bottom of the basin
- Proposed native marginal pond planting to be planted in groups of 2-3no. of each species and as above
- Proposed E22 strong grass seed supplied by Emorsgate and sown at 25 grams per msq, or similar and approved
- Retained grassland. Any bare patches to be seeded with EM10 Tussock Mixture
- Derby Litter Bin
- Hardwood Bench
- Cut lines
- Open Space
- Planting Schedule on Sheet 2

Q	01.12.23	Compensation planting amended	LS
P	21.11.23	Lighting amended	LS
O	10.10.23	Lighting added	LS
N	31.08.23	Layout amended	RH
M	26.07.23	Drainage Layout amended	RH
L	25.07.23	Drainage Layout amended	RH
K	10.07.23	Layout amended	RH
J	24.03.23	Wildflower amended	LS
Rev	Date	Details	Drawn

ACD ENVIRONMENTAL

HEAD OFFICE
Rodbourne Rail Business Centre, Grange Lane,
Malmesbury, SN16 0ES
Tel: 01666 825646

4 & 5 The Old Mill, Fry's Yard, Bridge Street,
Codrington, GU7 1HP
Tel: 01483 425714

Suite 6, Crescent House, Yonge Close,
Eastleigh, SO50 9SX
Tel: 02382 026500

email: mail@acdenv.co.uk
www.acdenv.co.uk

BARRATT HOMES

scheme: Tye Lane
Walberton, Arundel
client: Barratt Homes
drawing: Open Space Proposals
date: February 2022

drawing no: BDWS23688 20 Sheet 2
scale: 1:500@A1
drawn: LS checked: DKM

Copyright of ACD Environmental Ltd. All rights described in Chapter IV of the Copyright, Designs and Patents Act 1988 have been generally asserted. 2011. Copyright of this plan remains with ACD until all fees have been paid in full.