


Notice: Reproduced from the Ordnance Survey Map with the permission of the Controller of Her Majesty's Stationery Office. Crown copyright. Licence number 100024244. Savills Limited. Published for the purposes of planning only and although believed to be correct accuracy is not guaranteed.

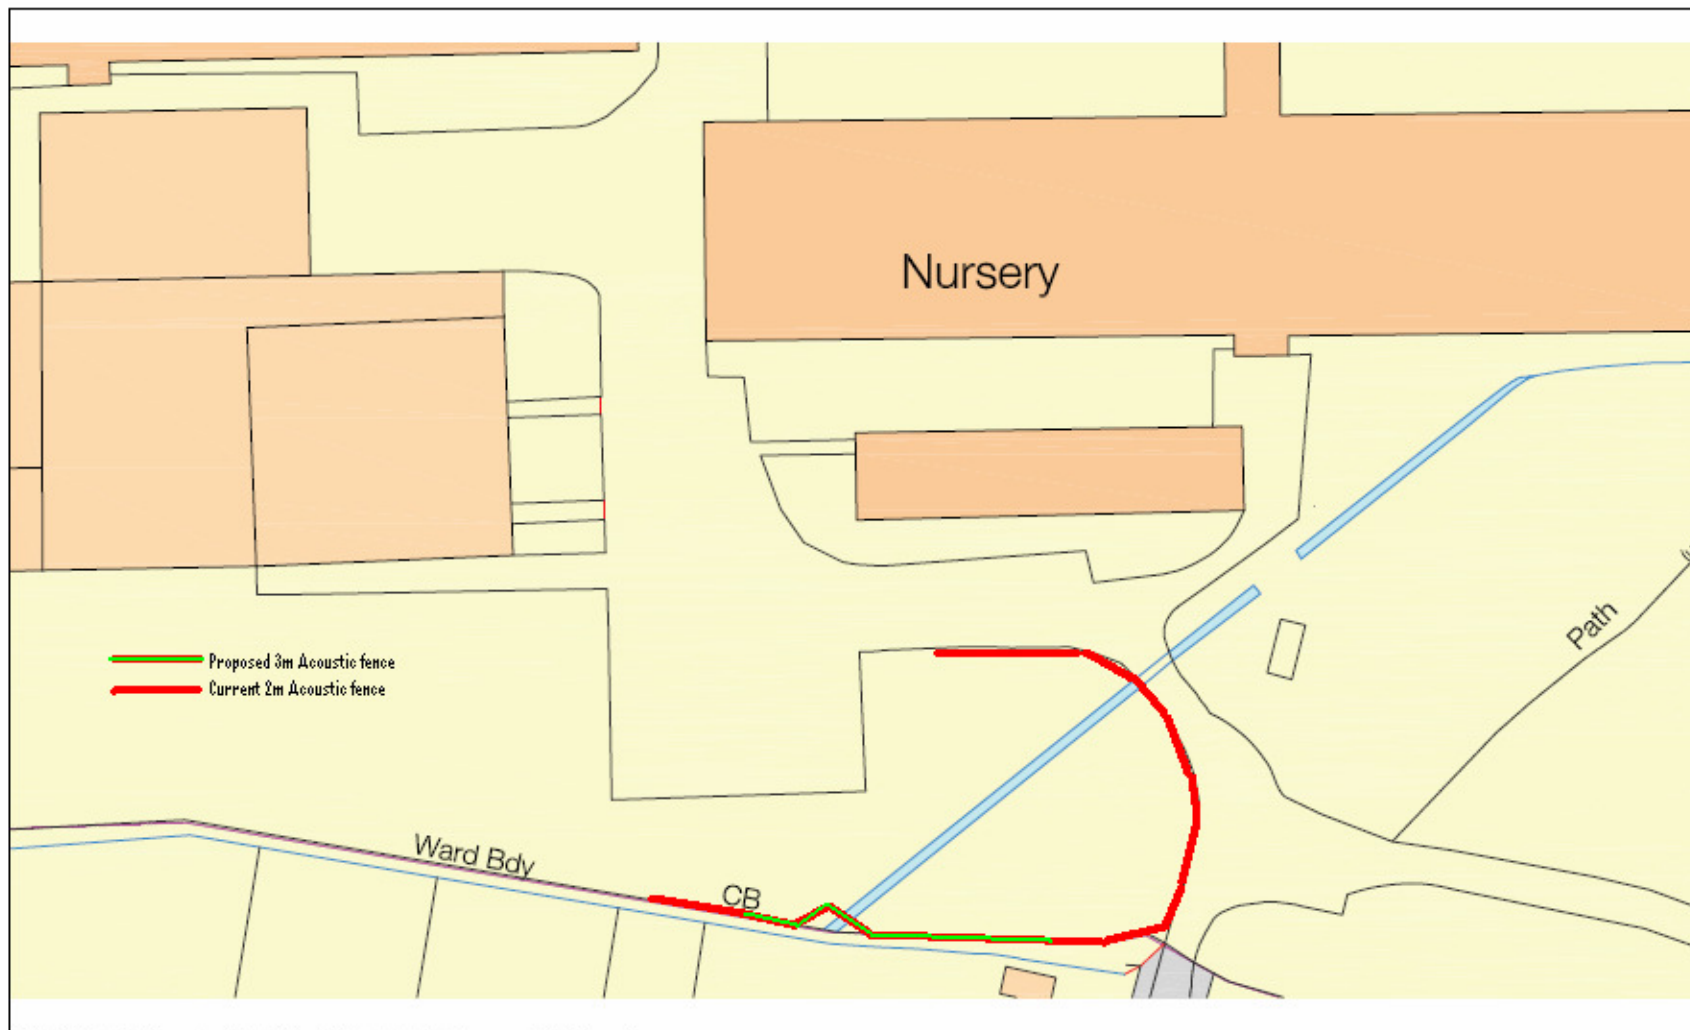

Copyright © 2010 Ordnance Survey. All rights reserved. Ordnance Survey consent is required to reproduce this map in any form or by any means except as permitted in writing by Ordnance Survey. The copyright in this map is owned by Ordnance Survey. All other rights reserved.

savills planning & regeneration

Strategic House, Brunel House
Bathampton, BA2 15 2AP
t 01202 713 000

savills.com/urbanplanning

project Lake Lane, Bathurst
client Stuart Lyons
date 10/06/2010
drawn by SL
checked by RS/SL

drawing Site Plan
job no. SAK/18/1385
drawing rev. 0001
rev.

