

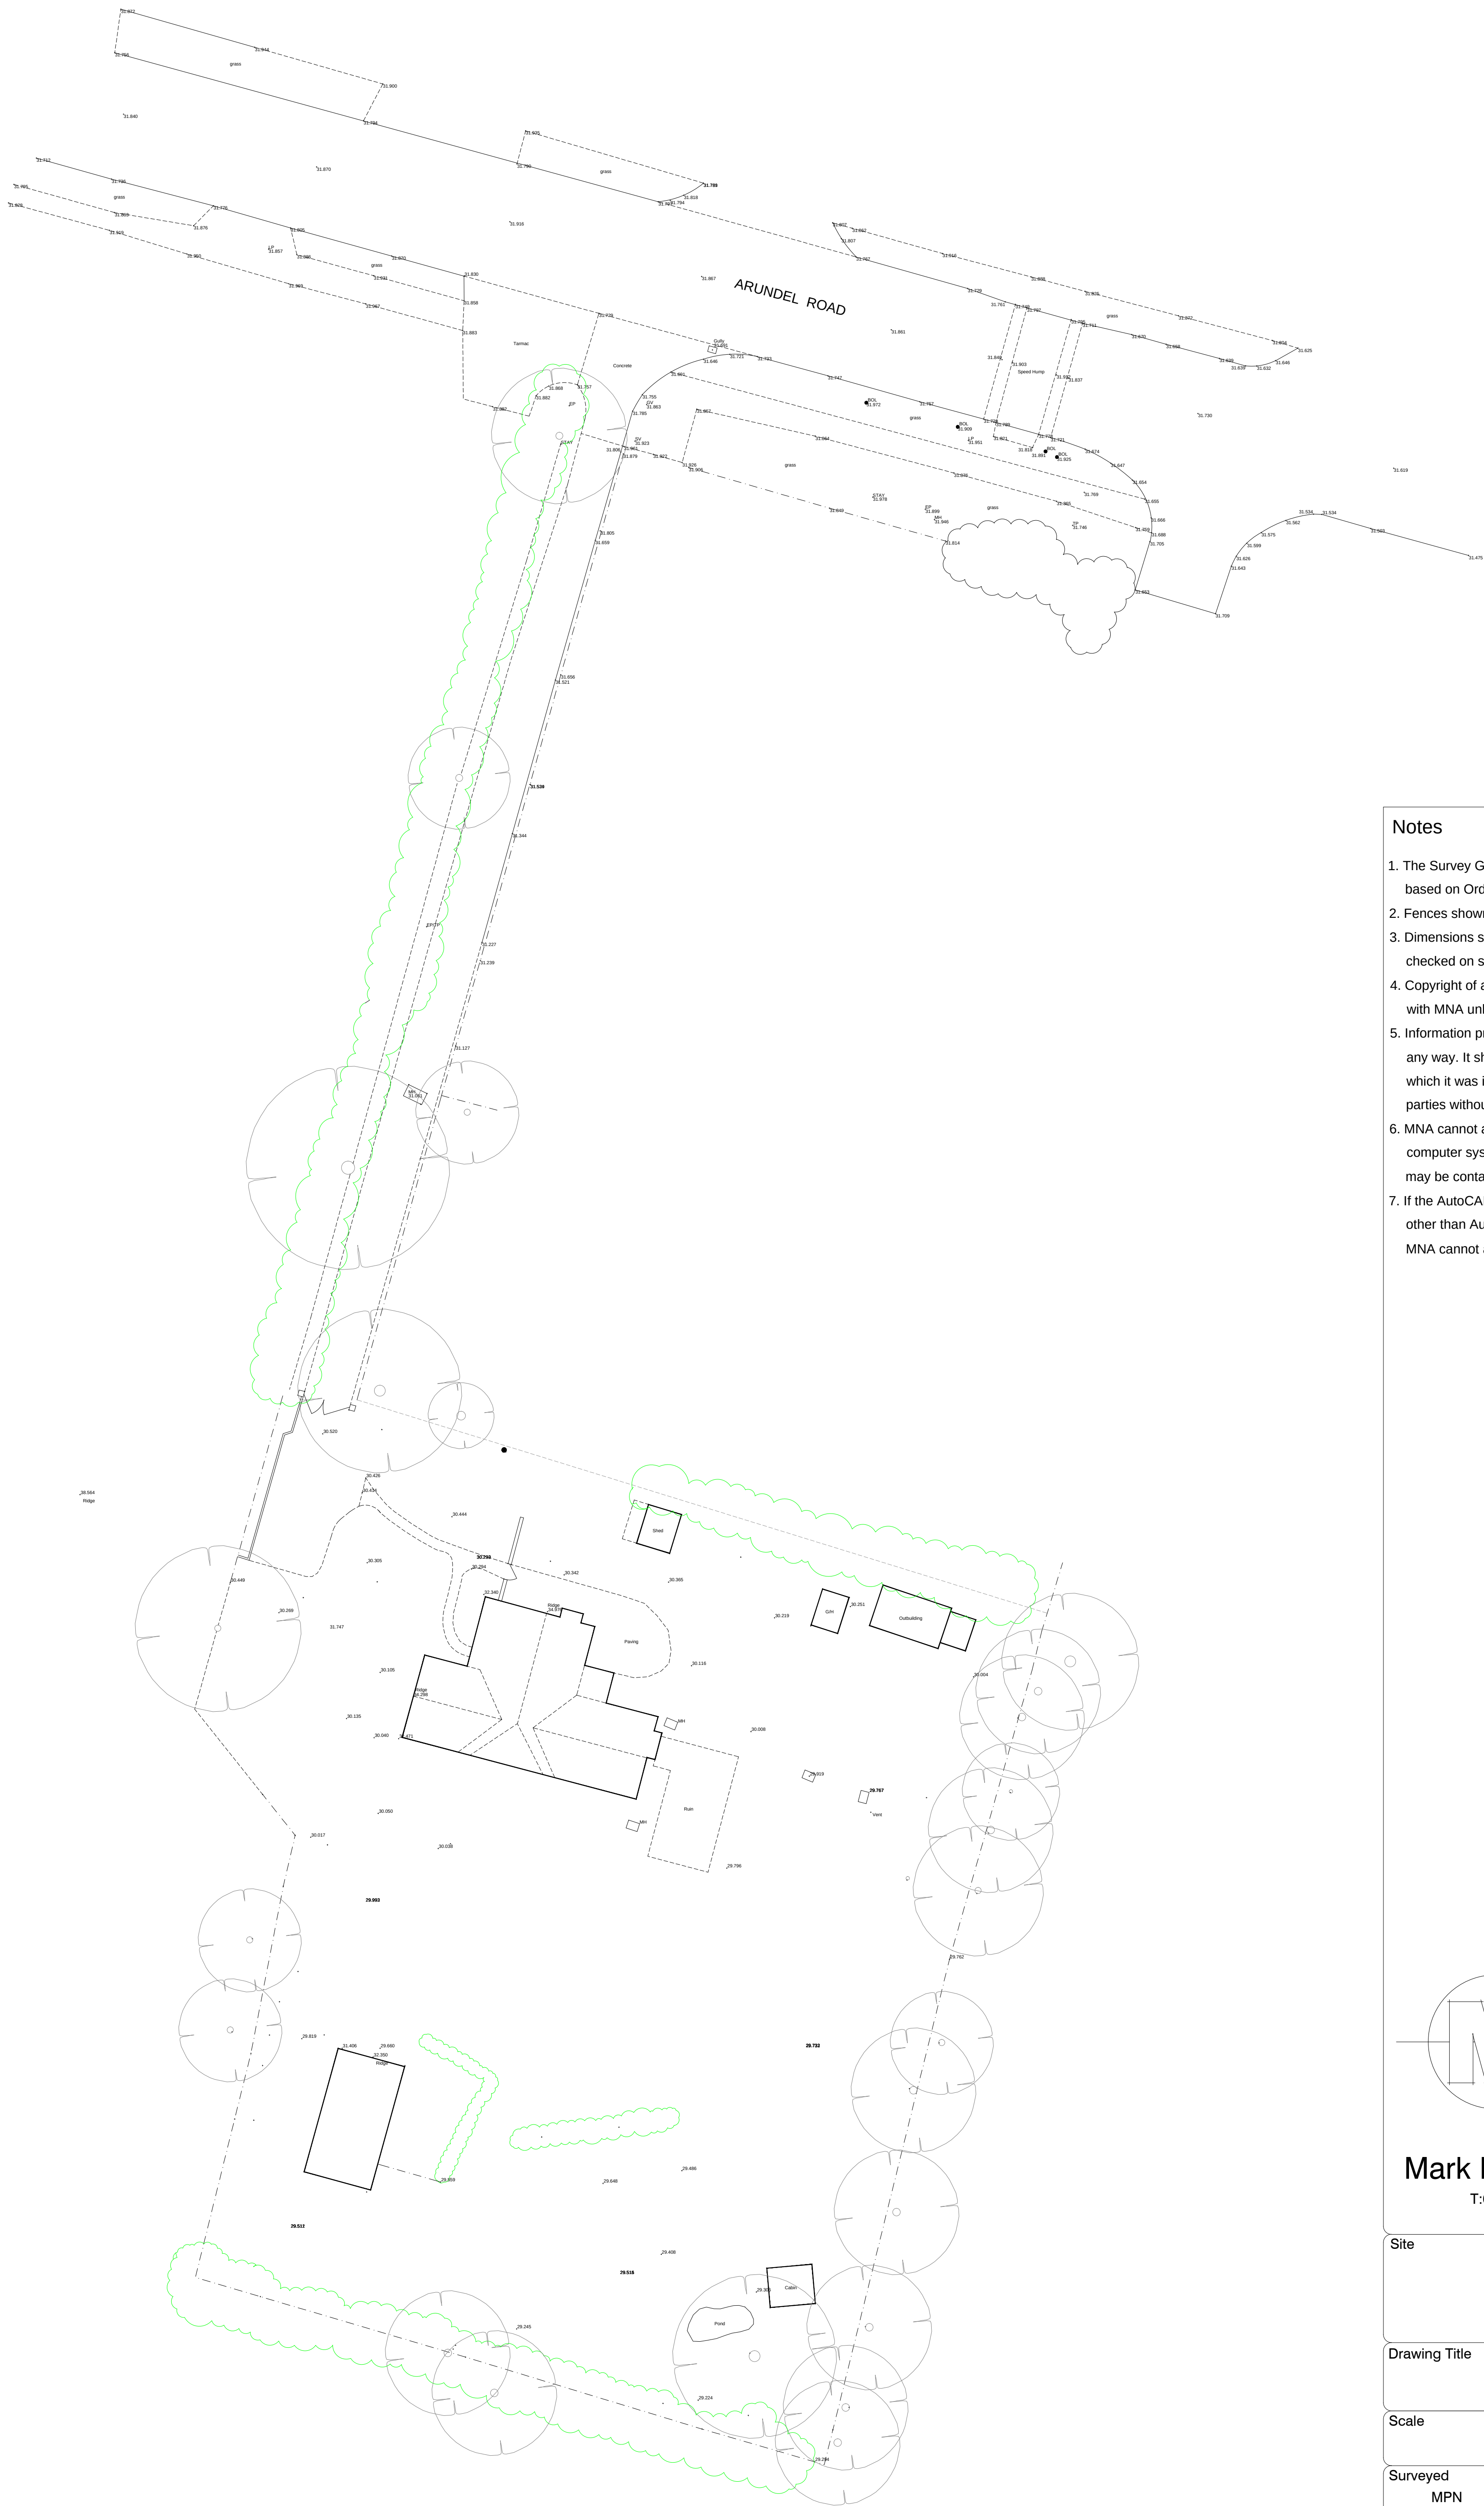


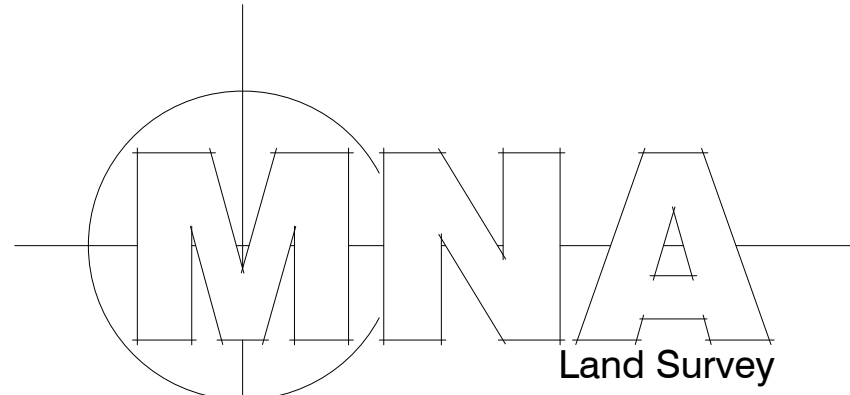

Notes

1. The Survey Grid is on an Arbitrary rotation and origin. It is not based on Ordnance Survey.
2. Fences shown are not necessarily legal boundaries.
3. Dimensions should not be scaled. All dimensions should be checked on site before any fabrication / construction.
4. Copyright of all data produced by MNA shall remain with MNA unless otherwise specifically agreed.
5. Information provided should not be altered or modified in any way. It should not be used for any purpose other than for which it was intended and should not be issued to other parties without prior agreement of MNA.
6. MNA cannot accept responsibility for any damage to computer systems which may result from viruses which may be contained in the data provided.
7. If the AutoCAD drawing is being read by any system other than AutoCAD it should be checked against a hard copy. MNA cannot accept liability for omissions.

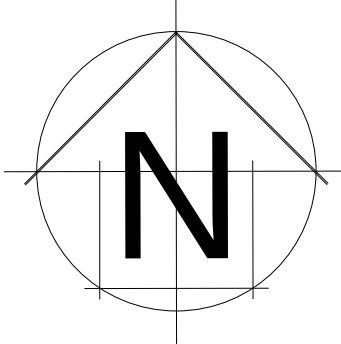

Mark Newman Associates

T:01825 830230 M:07810 854754
Email: mnaltd@icloud.com

Site			Morelands Walberton BN18 0SB		
Drawing Title			Site plan		
Scale			1:200		
Surveyed MPN	Drawn MPN		Checked GLN		
Project No 208	Drawing No 0821/208/01a		Date 23/08/2021		