

NOTE
THIS DRAWING MAY BE SCALED FOR PLANNING PURPOSES ONLY.

ALL DIMENSIONS TO BE CHECKED ON SITE PRIOR TO COMMENCEMENT OF WORK. ALL DIMENSIONS RELATING TO SUB-CONTRACTORS OR SUPPLIERS WORK MUST BE CHECKED AND AGREED BETWEEN THE GENERAL CONTRACTOR, THE SUB-CONTRACTOR(S) AND / OR SUPPLIER(S). ALL DIMENSIONS ARE IN MILLIMETRES. ALL WORKS OR MATERIALS INDICATED ON THE DRAWING ARE TO BE TO THE LATEST BRITISH STANDARDS AND ARE TO BE CARRIED OUT IN ACCORDANCE WITH THE RELEVANT CODES OF PRACTICE OR RECOGNISED TRADE ASSOCIATION RECOMMENDATIONS AND PUBLICATIONS.


THIS DRAWING TO BE READ IN CONJUNCTION WITH ALL RELEVANT DRAWINGS AND SPECIFICATIONS OF OTHER CONSULTANTS.

ANY DISCREPANCIES TO BE BROUGHT TO THE ATTENTION OF PDK ARCHITECTURE AND SURVEYING . IF IN DOUBT ASK.

© THIS DRAWING IS THE COPYRIGHT OF PDK ARCHITECTURE AND SURVEYING.

APPR	DATE	STATUS

1:100 @ A3

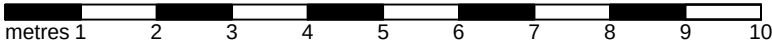

FRONT ELEVATION

Materials
Roof :- Single storey: Slate pitched roof
Two storey: Concrete tile pitched roof
Walls :- Single storey: Face brick with flint infill.
Two storey: Flint with stone quoins
Windows :- Off White PVC double glazed.
Doors :- Off White PVC double glazed Painted timber part glazed.
Gutter :- Half round black plastic.

Materials Proposed
Roof :- Single storey: Slate pitched roof
Walls :- Face brick to match existing.
Windows :- Off White PVC double glazed.
Bi Fold Doors :- Dark grey PPC Aluminium double glazed.
Gutter :- Half round black plastic.

SOUTH SIDE ELEVATION

NORTH SIDE ELEVATION

REAR ELEVATION

FRONT ELEVATION

A	25-07-18	Client changes	pjc																
REV	DATE	AMENDMENT	BY																
<table><tr><td colspan="2">PROJECT Elm Cottage Dairy Lane Walberton BN18 0PT</td><td colspan="2"></td></tr><tr><td colspan="2">DRAWING PROPOSED ELEVATIONS</td><td colspan="2">29 Breach Avenue, Southbourne, Emsworth, PO10 8NB T: 01243 697164 M: 07879471666 www.pdkconsulting.co.uk</td></tr><tr><td>Date March 2018</td><td>Drawn By PJC</td><td colspan="2" rowspan="3">PDK Architecture and Surveying</td></tr><tr><td>Scale 1:100 @A3</td><td>Iss. App. By DKC</td></tr><tr><td>Drawing No 005 A</td><td>File Location 0252</td></tr></table>				PROJECT Elm Cottage Dairy Lane Walberton BN18 0PT		 		DRAWING PROPOSED ELEVATIONS		29 Breach Avenue, Southbourne, Emsworth, PO10 8NB T: 01243 697164 M: 07879471666 www.pdkconsulting.co.uk		Date March 2018	Drawn By PJC	PDK Architecture and Surveying		Scale 1:100 @A3	Iss. App. By DKC	Drawing No 005 A	File Location 0252
PROJECT Elm Cottage Dairy Lane Walberton BN18 0PT		 																	
DRAWING PROPOSED ELEVATIONS		29 Breach Avenue, Southbourne, Emsworth, PO10 8NB T: 01243 697164 M: 07879471666 www.pdkconsulting.co.uk																	
Date March 2018	Drawn By PJC	PDK Architecture and Surveying																	
Scale 1:100 @A3	Iss. App. By DKC																		
Drawing No 005 A	File Location 0252																		