


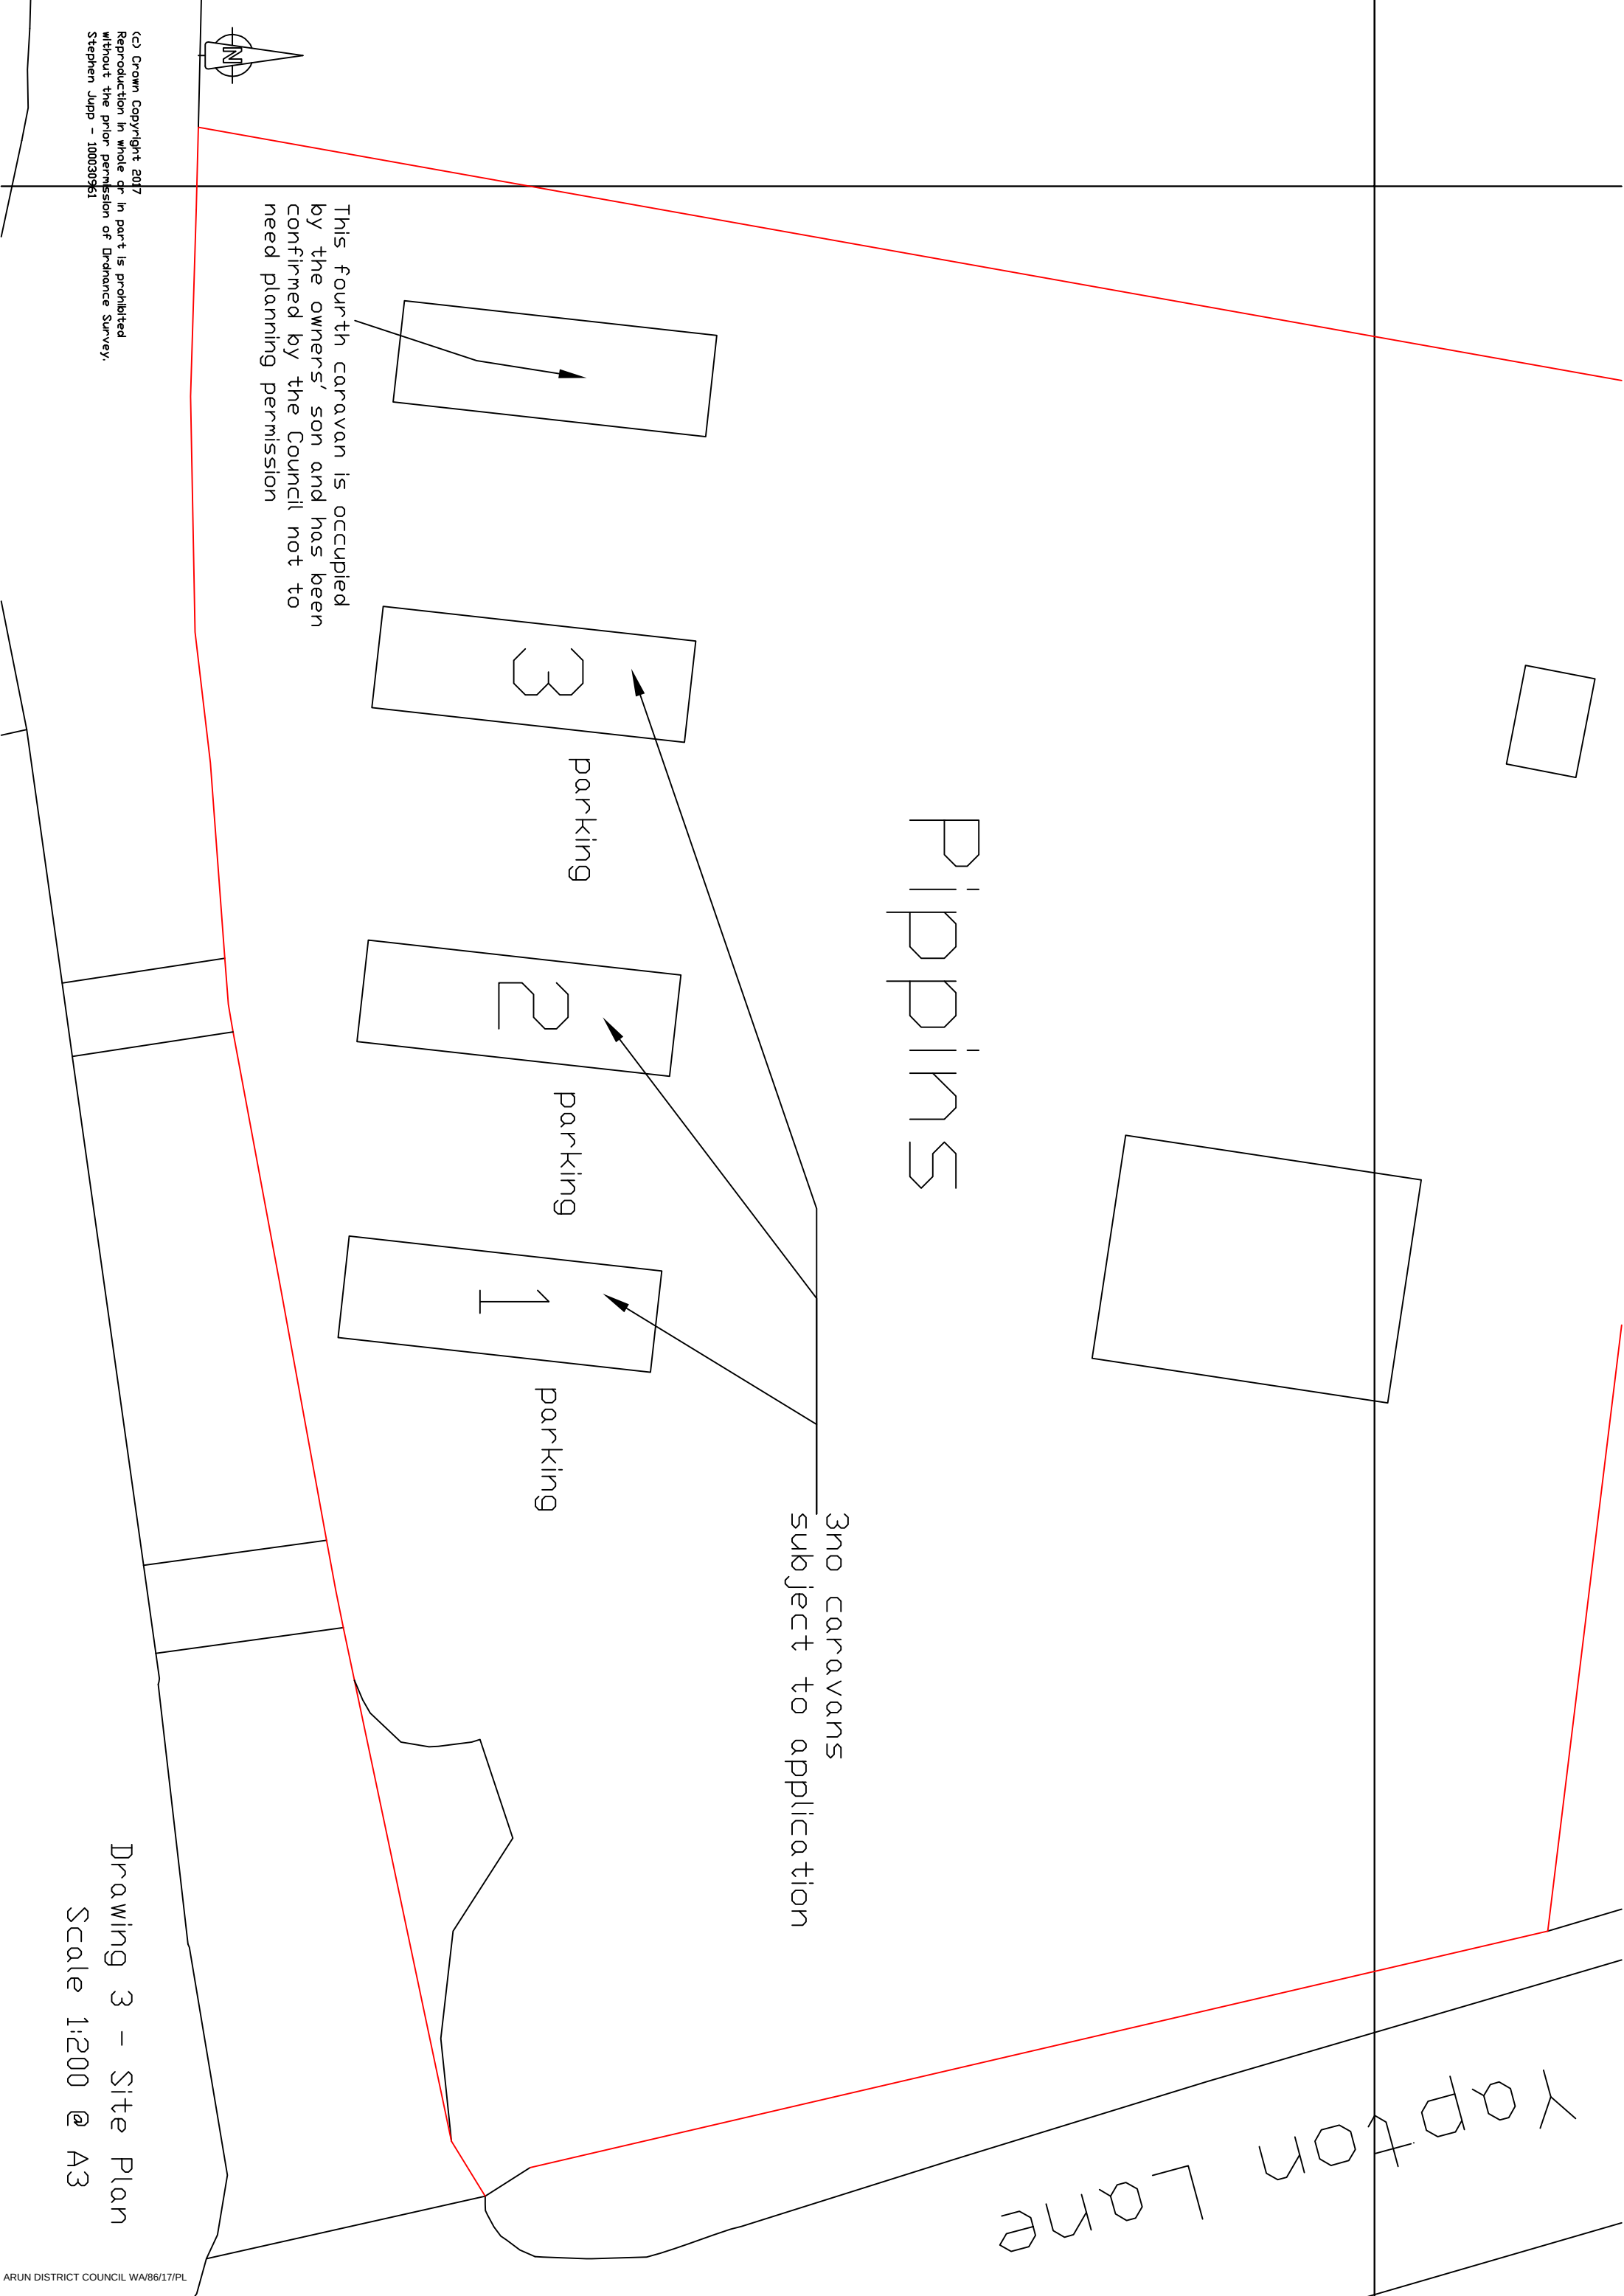


This fourth caravan is occupied by the owners' son and has been confirmed by the Council not to need planning permission

3no caravans
subject to application

Pippins

Yapton Lane

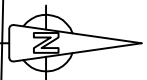

© Crown Copyright 2017
Reproduction in whole or in part is prohibited
without the prior permission of Ordnance Survey.
Stephen Jupp - 100030961

Drawing 3 - Site Plan
Scale 1:200 @ A3