

PROJECT: BURNDELL ROAD, YAPTON

CLIENT: BOVIS HOMES SOUTHERN HOME COUNTIES

PROJECT REFERENCE: PR10869


Issue	Revision Description	Date	Engineer	Approved
A	Initial submission to Southern Water for approval / comment	27.03.2019	P. Warner	P. Warner
B	Structural drawings added into Appendix E, M&E drawings brought in line	08.05.2019	P. Warner	P. Warner
C	Rising main length altered, minor adjustment to levels plus associated changes	21.05.2019	P. Warner	P. Warner



PDAS

Pump Design and Services Ltd

Unit 7
Stanhope Gate
Stanhope Road
Camberley
Surrey
GU15 3DW

 

Burndell Road, Yapton, Issue C Submission. 21st May 2019

CONTENTS

- 1: Specification.
- 2: Hazardous Area Classification
- 3: Design Inflow and Proposed Discharge.
- 4: Rising Main / Surge Analysis
- 5: Emergency Storage
- 6: Retention Times and Chemical Dosing
- 7: Pump Duty and Selection
- 8: Pump Station Layout
- 9: Pump and Level Control Cabling
- 10: Control Equipment
- 11: Telemetry Equipment
- 12: Access Covers
- 13: Lifting Equipment
- 14: Penstock Valve
- 15: Baffle Plate
- 16: Services
- 17: Appendices
 - A. Summary
 - B. Hydraulic Calculations, System and Performance Curves and Pump Dimensions
 - C. Storage Calculations
 - D. Hazardous Area Certification
 - E. Pump Station M&E and Structural Drawings
 - F. Wiring Diagrams

1: Specification

This proposal is based on equipment providing compliance with the Southern Water Services MED 4006 Issue 2 Supplementary Addendum to the Sewers for Adoption 7th (SFA7) Edition specification as obtained from the WRC Website at the time of this submission.

2: Hazardous Area Applications

Application - Pumping Station

The pump station is designed to serve the domestic gravity foul inflow from 108 domestic dwellings which are a combination of houses and apartments.

Sewage enters the pump station wet well via a foul water gravity network as designed by Odyssey. Details of the foul water drainage including location of the foul water pumping station can be found on drainage layouts supplied under separate cover by them.

Surface water run-off from impermeable areas is being handled by a separate storm water drainage system.

The pumping station transfers the sewage/foul water via a rising main to the Southern Water network

The pumping station compound will have an area designed for the parking of maintenance vehicles/tankers. The pumping station hardstanding is designed to drain to the inlet manhole.

Flammable atmospheres

Decomposition of raw sewage is not considered a source of an explosive atmosphere. The worst-case flammable atmosphere that may exist in a sewage pumping station is hydrocarbon contamination from industrial discharges or tanker spillages. As the actual contaminant is not known the content of the flammable atmosphere cannot be specific, but will typically be the lighter more volatile hydrocarbons such as pentane from petrol.

Hazardous area classification

The pumping station is designated as a hazardous area, due to the risk of contaminated sewage entering. The inlet, storage chambers and pump have been classified as zone 2 internally in accordance with the Southern Water MED4006 guidelines. As the valve chamber can share the same atmosphere we have zoned the valve chamber also as a zone 2 environment.

A Zoning Plan is shown on drawing PR10869-006

Equipment category and certification

All new equipment intended to be located in an area classified as zone 1, has to be certified as equipment **group II category 2 G** equipment (or better). For zone 2 the new equipment shall be certified as equipment **group II category 3 G** equipment (or better). Please refer to Appendix D for the manufacturer's certificates for the equipment within the Hazardous Area as defined.

3: Design Inflow and Proposed Discharge

The development served by this pump station comprises of 108 domestic dwellings which are a combination of houses and apartments.

Based on the 4000 litres per day per dwelling criteria detailed in the Sewers for Adoption 7th Edition specification we calculate the design flow from 108 dwellings to be 5.00l/s.

Clause D4.6 of the SFA7 specification details that the pump discharge rate is to be at least half the design flow (2.500l/s) or that to provide a self-cleansing velocity in the rising main. We are proposing the rising main is a 125mm OD PE100 SDR11 pressure pipe with a 101.3mm bore through which a minimum 6.1l/s would be required.

Burndell Road, Yapton, Issue C Submission. 21st May 2019

Southern Water also have a requirement for a velocity in the pump station pipework of between 1.2m/s and 2m/s which for the 100mm pump station pipework for this site equates to a minimum 9.4l/s.

The highest of the requirements is the 1.2m/s velocity in the pump station pipework and our duty calculations and pump selection are based on a discharge rate of 9.4l/s. The actual discharges are detailed in the relevant sections below which verify this criteria is met in the normal operating cycle.

4: Rising Main and Surge Analysis

The use of a 125mm OD PE100 SDR11 pressure pipe with a 101.3mm bore is proposed.

The rising main is 354.628m long. As the rising main is less than 500m we do not propose to prepare a surge analysis report in this instance.

There is a high point on the rising main at the valve chamber where a double orifice sewage rated stub type air valve with 80mm gate valve with bevel gearbox would be installed. There is a further high point at a chainage of 127.951m where an air valve assembly would also be installed. There are low points on the rising main at chainages of 31.332m and 263.506m where washout assemblies would be installed. Please refer to the drawings in Appendix E for details

5: Emergency Storage

The emergency storage has been calculated in accordance with SFA7 Clause D4.5.3 at a rate of 160 litres dwelling. For the 108 dwellings this equates to a requirement of 17.280m³.

Clause D4.5.2b in SFA 7 details that storage can be provided within any upstream public sewers and public lateral drains and associated manholes and inspection chambers above high-level alarm and up to the upstream end of the lowest public lateral drain. The lowest connected inspection chambers are located off manholes F12 and F13 both having an invert level of 5.390m.

Referring you to the storage calculations in Appendix C you will see there is 31.200m³ of storage in the manholes and 6.101m³ in the pipe runs which totals 37.300m³ and is in excess of that required. On the basis the wet well is sized for normal pump operation only this contributes a further 10.134m³ resulting in an overall storage capacity of 47.434m³ which is 2.7 times more than required.

6: Retention Time and Septicity Control Equipment

Our calculations indicate that with the development half completed the retention time in the system is 3.44 hours and when fully completed 1.72 Hours. Both are less than the 6-hour figure after which septicity is considered to be a problem, so we don't propose a chemical dosing system for this site.

Should problems be encountered with low flows leading to septicity during the early stages of the development they would be dealt with using temporary measures.

7: Pump Duty and Selection

From the site data available we calculate the pump duty from mid water level to be 9.4l/s against a total head of 9.31m for which we have selected submersible sewage pumps from the Xylem NP3102MT range fitted with 462 impellers and 3.1kw explosion proof motors.

The pumps would provide the following theoretical discharge rates from key operating levels.

Operating Level	Discharge Rate (l/s)
Pump Stop	9.54
Mid Water Level	9.72
Duty Pump Start	9.91
Standby Pump Start	9.97
High Level Alarm	10.00
Inlet	10.10
Maximum Storage Level	11.30

As can be seen these pumps would discharge 9.72l/s from mid water level level which equates to a velocity of 1.24m/s within the pump station pipework thus satisfying the requirement of the MED4006 document of between 1.2m/s and 2m/s.

Pumps would be installed into the wet well on Stainless Steel guiderails. Pumps would be fitted with a nylon rope lifting system.

As the pumps are rated lower than the 7.5kw rating detailed in clause F2.3.16 of the SFA7 specification we do not propose to fit the pumps with a seal leakage detection system in this instance.

We propose that the benching in the Wet Well is laid with a self-cleaning profile and as such it is not proposed to fit a Flush Valve to the Pumps.

We have attached our hydraulic calculations, system curves and pump performance details in Appendix B

8: Pump Station Layout

The pumps, pipework and valves would be installed within concrete chambers constructed by others to a layout as shown on our drawings PR10869 -001 to 008 contained in Appendix E. These are to be read in conjunction with structural drawings also contained in Appendix E.

The non-return valves would be fitted with levers, weights and guards and the gate valves would be fitted with extension spindles.

The valve chamber forms an intermediate high point and a double orifice sewage rated stub type air valve with 80mm gate valve with bevel gearbox would be installed in the confines of the chamber.

The pump station pipework would terminate a short distance outside the valve chamber in a 100mm nominal bore plain ended pipe from where provision of the rising main and connecting it to the pump station pipework would be the responsibility of others.

A 100mm valve chamber drain would be installed with a gate valve installed over this in the valve chamber and a flap valve over the pipe in the wet well.

9: Pump and Level Control Cabling

Pumps and level controls would be wired back to the control panel via intermediate junction boxes housed within a floor fixing GRP Kiosk 750mm Wide x 400mm Deep x 1250mm High all as illustrated on our drawings.

We have allowed for sealing the two 150mm pump cable ducts and one 100mm level control cable duct with a RISE cable transit system at the junction box kiosk end only.

10: Control Equipment

Automatic level control would be via a Siemens Hydromat 200 ultrasonic level controller augmented by 2 separate float switches for high level and back up control, all wired back to a multi compartment control panel complying with the SWS MED4006 Issue 1 Addendum to the Sewers for Adoption 7th Edition Specification.

The control panel would be installed within a floor fixing GRP kiosk of dimensions 2000mm wide x 1750mm high x 750mm deep. The GRP kiosk has a meter compartment with a separate lockable door. Please refer to Appendix F for wiring diagrams and kiosk layout.

11: Telemetry Equipment

A Multifunction M40 Telemetry Outstation would be installed. Configuration on to the Southern Water network would be organised by the developer, at their expense direct with Southern Water.

12: Access Covers

We are proposing Steelway Stamp Lock Pro Lift Facta B access covers in compliance with SFA7 D6.7 for the inlet manhole, wet well and valve chamber.

The access covers have torsion spring assisted lift lids, internal safety grids for fall protection and demountable barriers and posts. The wet well cover would be of a Twin Lid design as preferred by Southern Water. Sizes are as follows

Chamber	Size
Inlet Manhole	1000 x 750mm (Single Lid)
Wet Well	1500 x 900mm (Twin Lid)
Valve Chamber	2500 x 1800mm (Multi Lid)

13: Lifting Equipment

We propose that a REID Porta lifting davit be provided complete with a single cast in type davit socket all rated for 500kg SWL with the davit socket in the position as shown on the PDAS drawings.

14: Penstock Valve

A wall mounting penstock valve would be mounted in the inlet manhole over the outgoing 150mm foul sewer to the wet well. The penstock will be complete with a non rising spindle, spindle support brackets, tee key and top box.

15: Baffle Plate

A galvanised steel baffle plate would be fitted over the 150mm diameter incoming sewer in the wet well

16: Services

It would be the responsibility of our client to provide a suitably rated 400-volt 3 Phase and neutral power supply to the control panel and a PSTN line for the telemetry outstation.

17: Appendices

Appendix A Summary

Data Summary

Liquid Handled	Foul Water
Number of Pumps	2
Control Philosophy	Duty / Standby
Capacity per Pump (l/s)	9.4
Head Generated (m)	9.31
Pump Manufacturer	Xylem
Pump Type	NP3102MT
Impeller Type / Reference	N / 462
Solids Handling (mm)	N/A
Hazardous Area Rating of Pump	EXP
Motor Rating (kw)	3.1
Speed (rpm)	1450
Electric Supply	230/400V 50Hz, 3 Phase
Full Load Current (Amps)	6.8
Method of Starting	Direct on Line
Length of Cables	20
Level Controls	Siemens Hydromanager 200 Ultrasonic plus high level and back up float switches
Wet Well Diameter (mm)	2400
Wet Well Depth (m)	5.000
Station Pipes and Valves (mm)	100
Station Final Discharge Pipe (mm)	100
Pump Station Pipe Material	Ductile Iron
Rising Main(By Others)	125mm OD PE100 SDR11 (101.3mm Bore)
Access Covers (Supply Only)	Manufacturer: Steelway Prolift Rating: FACTA B Inlet Manhole 1000 x 750mm (Single Lid) Wet Well 1500 x 900mm (Twin Lid) Valve Chamber 2500 x 1800mm (Multi Lid)
Inlet Diameter (mm)	150
Penstock (Supply Only)	150mm Cast Iron in inlet manhole
General Arrangement Drawings	PR10869 – 001 to 008

Materials Specification

Pump Station Type	Submersible – Guiderail Mounted Pumps
Base Specification	Sewers For Adoption 7th Edition
Addendum	Southern Water MED4006 Issue 2, June 2018

PUMP:

Single stage fully submersible pump with cast iron case and impeller, which is securely locked to the fully protected motor shaft extension. Impeller as data section.

SEAL CHAMBER:

Buffer chamber between pump and motor, charged with oil retained by opposing seals.

MOTOR:

Squirrel cage induction motor of watertight IP68 enclosure suitable for continuous service and having Klixon lock out circuit for over-temperature protection on Explosion Proof motors.

CABLE:

Suitable length(s) of multi-core VRI PCP sheathed flexible cable connected through watertight gland(s) to the motor windings.

DUCKFOOT:

Cast iron floor fixing duckfoot bend (or pedestal with elbow) incorporating guiderail socket(s) and self-locating boltless pump quick release coupling.

GUIDERAILS:

Stainless Steel rail(s) for attachment to cover slab or ground level steelwork and extending to duckfoot sockets. Complete with necessary location brackets.

LIFTING LOCATION SYSTEM:

Nylon lifting rope for pulling into position certified lifting chains carried by Southern Water personnel.

REFLUX VALVE:

Fullway pattern delivery non-return valve.

SLUICE VALVE:

Fullway pattern isolating sluice valve with non-rising spindle and cap top.

PIPES:

From duckfoot through to defined point for rising main connection, incorporating the valves and, in case of multi-pump system, an appropriately sized manifold. All fitting connections appropriate to materials employed.

LEVEL CONTROLS:

Siemens Hydromanager 200 ultrasonic level control unit as data sheet complete with submersible transducer, bracket and cable to control panel, with float switches for ultrasonic backup control and high level alarm functions.

ACCESS COVERS: (Supply Only)

Inlet Chamber – Steelway Stamp Lock Pro Lift Access Cover and Frame providing a clear opening of 1000mm x 750mm complete with torsion spring assisted lift galvanised steel lids, self-locating safety stays, recessed pad lock facility, 2 no turn catch locking devices, hinged internal safety grids for fall protection, demountable barriers and posts.

Pump Chamber – Steelway Stamp Lock Pro Lift Access Cover and Frame providing a clear opening of 1500mm x 900mm complete with torsion spring assisted lift galvanised TWIN steel lids, self-locating safety stays, recessed pad lock facility, 2 no turn catch locking devices, hinged internal safety grids for fall protection, demountable barriers and posts.

Valve Chamber – Steelway Stamp Lock Pro Lift Access Cover and Frame providing a clear opening of 2500mm x 1800mm complete with torsion spring assisted lift galvanised steel lids, self-locating safety stays, recessed pad lock facility, 2 no turn catch locking devices, hinged internal safety grids for fall protection, demountable barriers and posts.

LIFTING EQUIPMENT: (Supply Only)

- 1 - Reid type ADV500 lifting davit
- 1 - Reid davit socket to suit the above lifting davit

NOTE:

If lifting equipment is supplied site load testing of items cast into cover slab by ground-workers is excluded from our offer.

JUNCTION BOX KIOSK:

GRP, floor fixing, single door weatherproof lockable enclosure in deep green textured finish, provisional dimensions 1250H x 750W x 400D containing a full sized backboard on which would be mounted / provided:-

- a) Individual junction boxes for Pump 1, Pump 2 and level controls.

CONTROL PANEL KIOSK:

GRP, floor fixing three door weatherproof lockable enclosure in deep green textured finish, provisional dimensions 1750H x 2000W x 750D containing a full sized backboard on which would be mounted / provided:-

- b) Control panel as specified.
- c) Anti-condensation heater and thermostat.
- d) Interior light and switch.
- e) Set of suitably rated double insulated cable tails for connection to Electricity Board meters.
- f) Minimum 600 x 450 clear space for the mounting of Electricity Board meters.
- g) Multiform M40 Telemetry Outstation

The whole of the above being suitably interconnected and earth bonded extended to all non-conductive steelwork within the pump station in 16mm² cable to provide a complete PME system.

GENERATOR EARTH:

Comprising a copper electrode to be driven into the ground adjacent to the control kiosk, a concrete inspection pit and interconnecting cable to the panel.

ANCILLARY EQUIPMENT:

1. Lever arm and weights on non-return valves
2. Guards on non-return valves
3. Pressure tappings on valve chamber pipe work
4. 100mm Bauer coupling on over pumping tee
5. Rubber matting in control panel kiosk
6. 150mm cast iron Inlet penstock valve c/w extension spindle, brackets, tee key and surface box.
7. 150mm baffle plate
8. 100mm valve chamber drain with gate valve located over it in valve chamber and flap valve in wet well
9. 3 Hard copies of operating and maintenance manuals or one electronic copy in PDAS Ltd standard format

Appendix B
Hydraulic Calculations, System Curves and Performance Curves and Dimensional Data

PDAS Ltd
Unit 7 Stanhope Gate
Stanhope Road
Camberley
Surrey GU15 3DW




Quote Reference	Q10276
Date	21.05.2019
Project Reference	PR10869
Date	21.05.2019

Clients Name	Bovis Homes, Southern Home Counties
Site Address	Burdell Road, Yapton

Adopting Authority	Southern Water
Pump Station Type	Foul
Number of Dwellings	108
Non Domestic Area (M2)	
Non Domestic Rate (l/s Hectare)	
Number of Pumps	2
Number of Duty Pumps	1

Design Flow / Rising Main	
Design Flow (& SFA 6 Discharge)	5.00 l/s
Pump Discharge Rate 7th Edition	2.50 l/s
Pump Discharge Rate	9.4 l/s
Rising Main I.D	101.3 mm
Velocity in Main	1.17 m/sec
Surge Analysis	NOT REQUIRED

Cover Level	7.000
VC Outlet	5.860
Max Storage	5.390
Inlet	3.250
HLA	3.150
P2 Start	3.050
P1 Start	2.950
Mid Water	2.625
Stop Level	2.300
Dead Area	300
Base Level	2.000

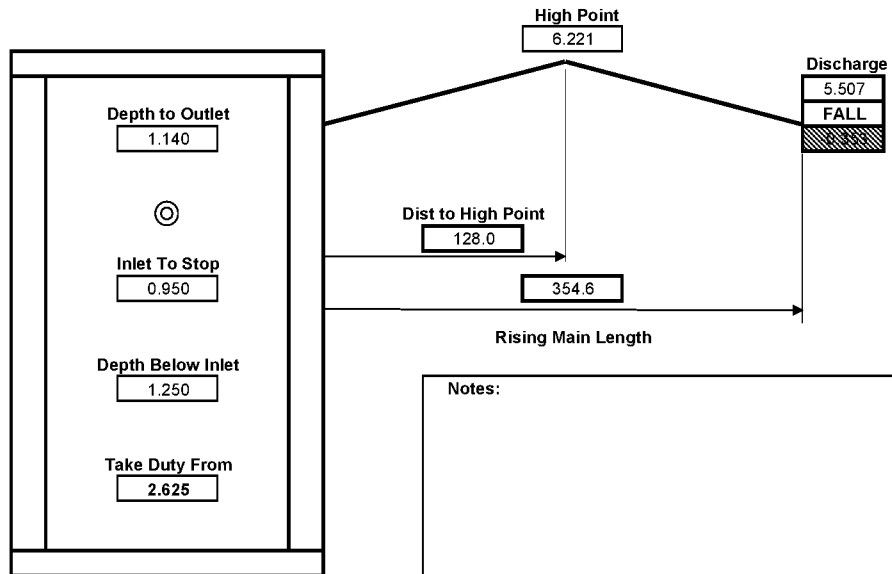

Notes:

Wet Well	
Wet Well Diameter	2400 mm
Calc Chamber Depth	4.599 m
Volume Per M	4,523.89 litres
Depth Between Starts	100 mm
Actual Chamber Depth	5.000 m
Theoretical Op Volume	1,128.00 litres
Actual Op Volume	1,831.42 litres
Max Theoretical Starts	7.50
Actual Starts	4.78

Retention Calculations	
Dwf Inflow Per Day	65,454.55 litres
Rising Main Volume	2,858.13 litres
Combined Main and Op Vol	4,689.55 litres
No. of Main Clears per Day	13.96
Retention Full Usage	1.72 Hours
Retention Half Usage	3.44 Hours

Retention calcs assume ascending rising main

Storage	
Domestic @ 160L / Dwelling	17.280 m3
Industrial 1 Hr @ Design Flow	0.000 m3
Total Required Storage	17.280 m3
Capacity in Gravity System	17.280 m3
Capacity between HLA & inlet	452.39 litres

	Rising Main	Common 3	Common 2	Common 1	Individual 3	Individual 2	Individual 1
Flow Rate (l/sec)	9.40	9.40	9.40	9.40	9.40	9.40	9.40
Static Head (M)	2.88						
Pipe Diameter (mm)	101.30	100	100	100	100	100	100
Velocity (M/sec)	1.17	1.20	1.20	1.20	1.20	1.20	1.20
Roughness Factor	0.15	0.15	0.15	0.15	0.15	0.15	0.15
Pipe length (M)	354.628					9	
Duckfoot Bend							1
Short Radius Bends						1	
Long Radius Bends	4					1	
Tee Straight through		3				3	
Tee through branch							
Radial Tee thro Branch							
Sluice Valve						1	
Non Return Valve						1	
Bellmouth inlet							
Sharp Taper							
Standard Taper							
Equivalent Pipe Length (M)	361.9216	3.3	0	0	0	22.7	3.4
Reynolds Number	1.0E+05	1.0E+05	1.0E+05	1.0E+05	1.0E+05	1.0E+05	1.0E+05
Darcy-Weisbach Friction Factor	0.0236	0.0237	0.0237	0.0237	0.0237	0.0237	0.0237
Velocity Head	0.069	0.073	0.073	0.073	0.073	0.073	0.073
Hydraulic (Piezometric) gradient	0.0162	0.0173	0.0173	0.0173	0.0173	0.0173	0.0173
Friction Head Loss	5.848	0.057	0.000	0.000	0.000	0.392	0.059


Calc Duty Point	
Flow	9.40 l/s
Static Head	2.88 m
Total Head	9.31 m

Pump Selection	
Pump Type	NP3102MT
Impeller	462
Kw Rating	3.1


Actual Duty	
Flow	9.72 l/s
Head	9.74 m

NP 3102 MT 3~ Adaptive 462


Patented self cleaning semi-open channel impeller, ideal for pumping in most waste water applications. Possible to be upgraded with Guide-pin® for even better clogging resistance. Modular based design with high adaptation grade.

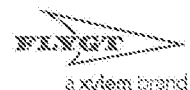

Technical specification

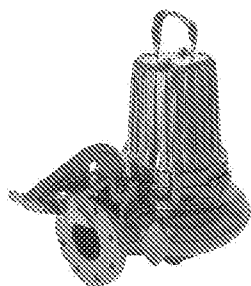

Curves according to: Water, pure [100%] ; 4°C; 999.9kg/m³; 1.569mm²/s

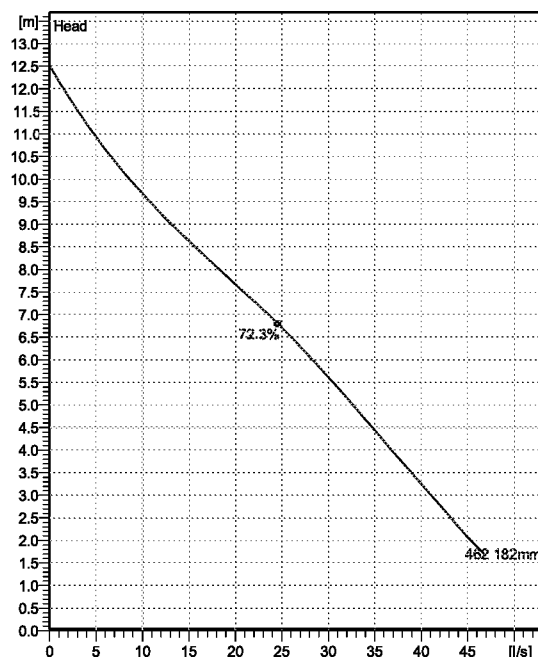

Configuration

Motor number
N3102.190 18-11-4AL-W 3.1KW

Installation type
P - Semi permanent, Wet

Impeller diameter
182 mm

Discharge diameter
100 mm

Pump information

Impeller diameter
182 mm

Discharge diameter
100 mm

Inlet diameter
100 mm

Maximum operating speed
1450 rpm

Number of blades
2

Materials

Impeller
Grey cast iron

Stator housing material
Grey cast iron


Project
Block

Created by
Created on 5/21/2019

Last update

NP 3102 MT 3~ Adaptive 462

Technical specification

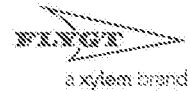

Motor - General

Motor number N3102.190 18-11-4AL-W 3.1KW	Phases 3~	Rated speed 1450 rpm	Rated power 3.1 kW
Approval EN	Number of poles 4	Rated current 6.8 A	Stator variant 61
Frequency 50 Hz	Rated voltage 400 V	Insulation class H	Type of Duty S1

Motor - Technical

Power factor - 1/1 Load 0.78	Motor efficiency - 1/1 Load 84.0 %	Total moment of inertia 0.0275 kg m ²	Starts per hour max. 30
Power factor - 3/4 Load 0.71	Motor efficiency - 3/4 Load 84.0 %	Starting current, direct starting 40 A	
Power factor - 1/2 Load 0.58	Motor efficiency - 1/2 Load 82.0 %	Starting current, star-delta 13.3 A	

Project
Block

Created by
Created on 5/21/2019

Last update

NP 3102 MT 3~ Adaptive 462


Performance curve



Duty point

Flow
9.72 l/s

Head
9.74 m

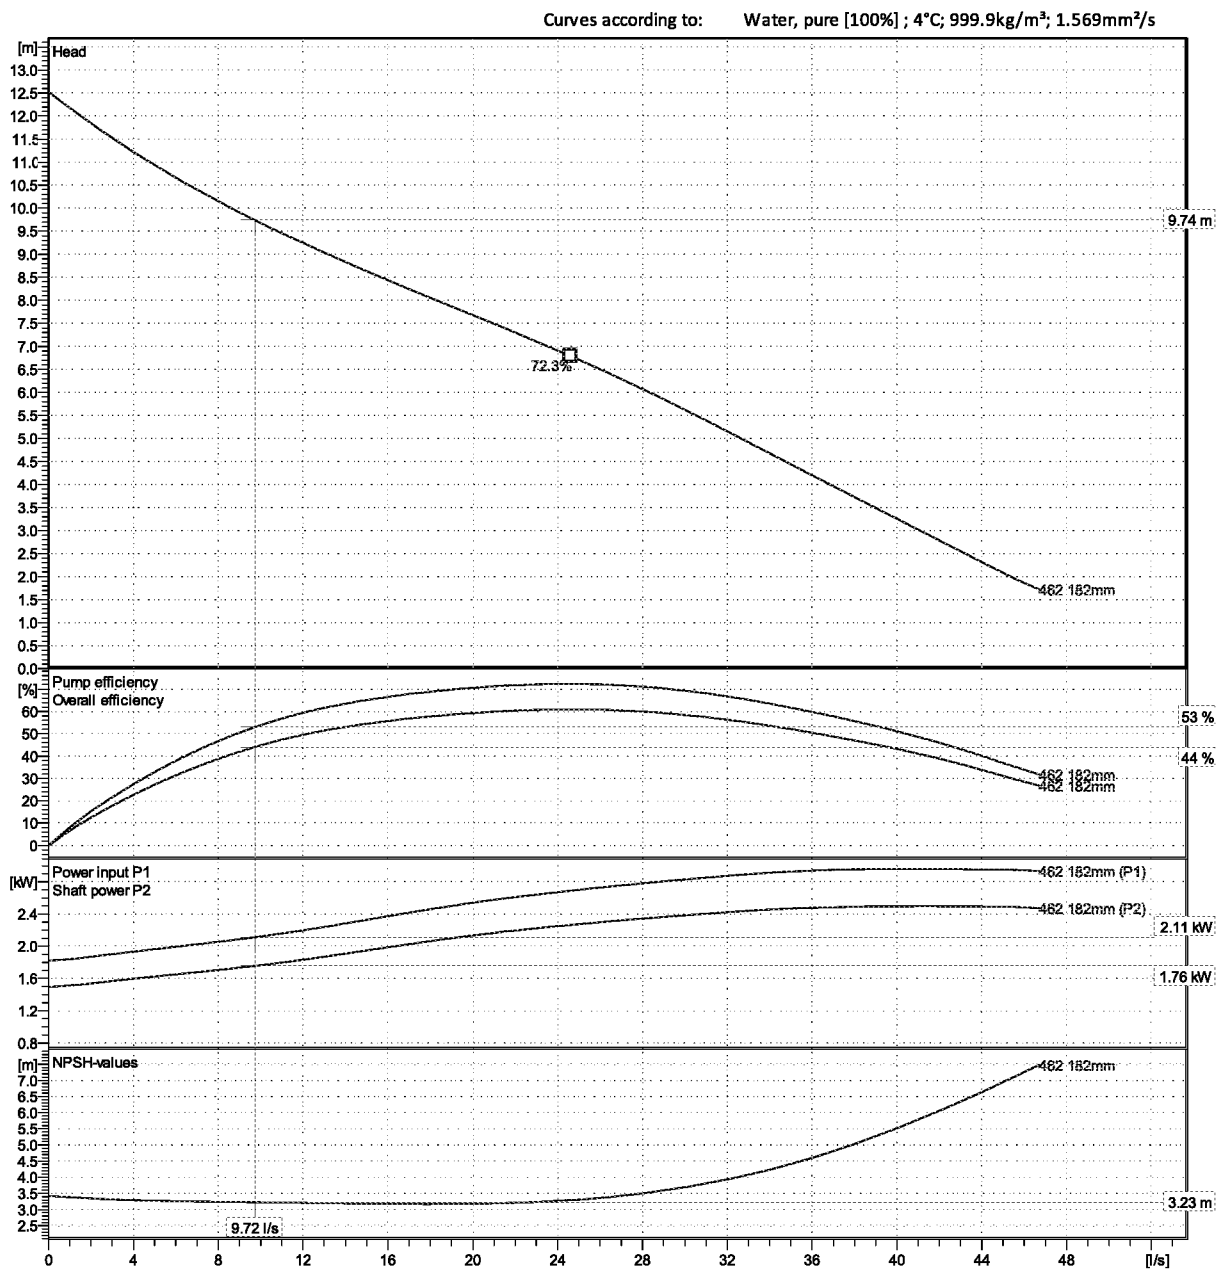



Project
Block

Created by
Created on 5/21/2019

Last update

NP 3102 MT 3~ Adaptive 462

Duty Analysis

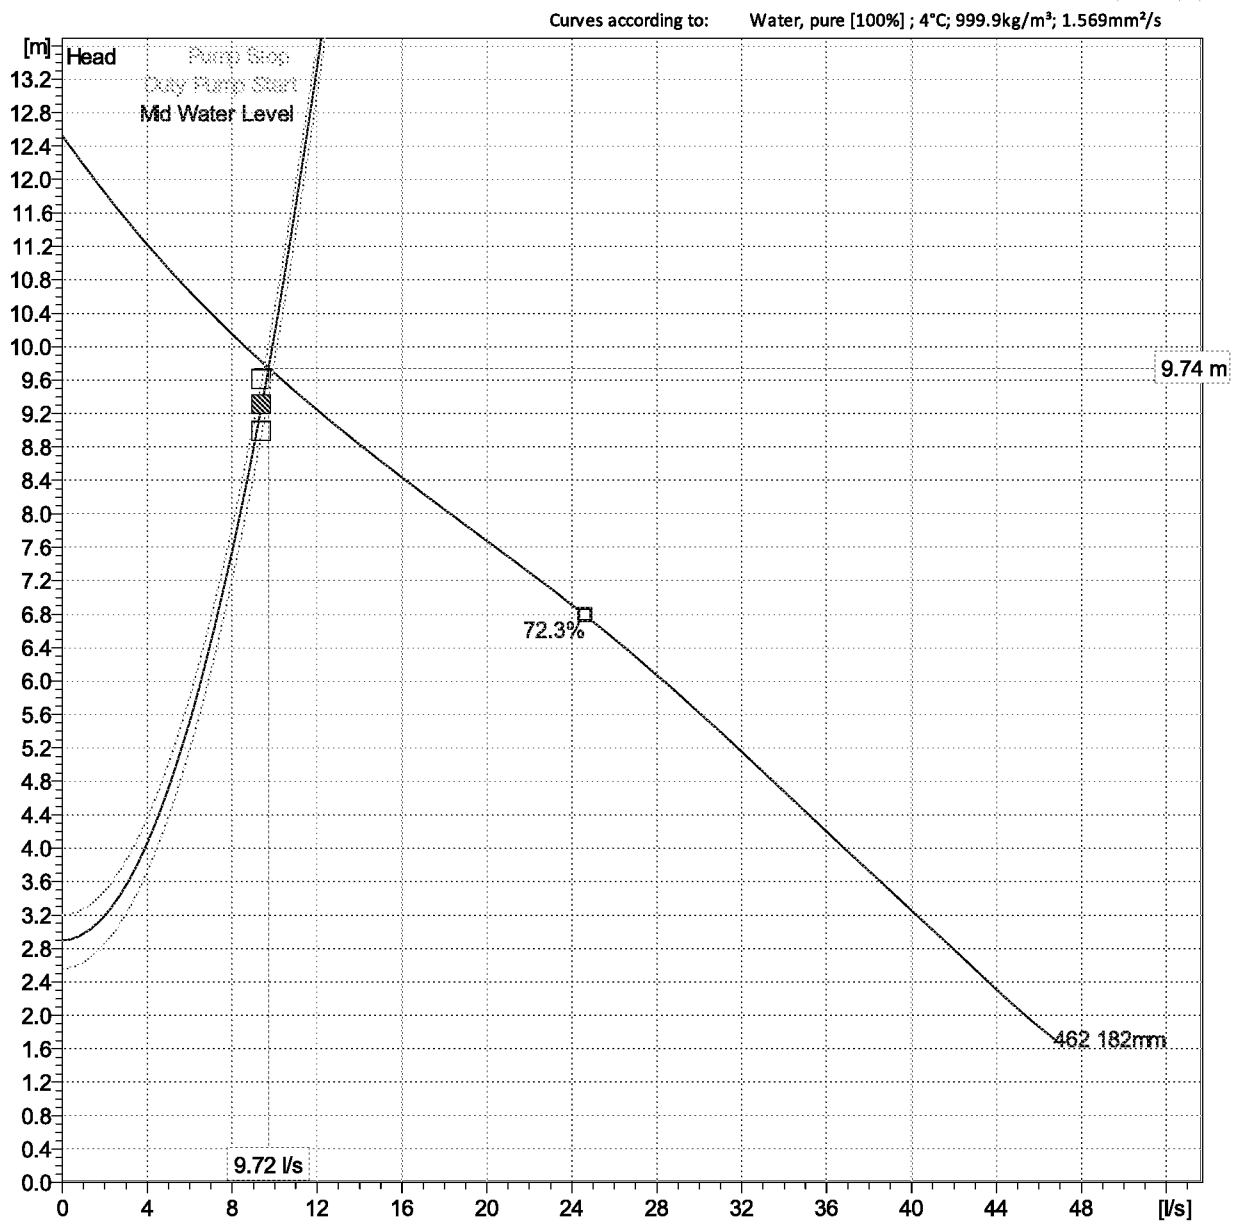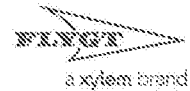

Operating characteristics

	Individual pump			Total					
Pumps running /System									
Duty Pump Start	9.91 l/s	9.7 m	1.76 kW	9.91 l/s	9.7 m	1.76 kW	53.6 %	0.0593 kWh/m³	3.22 m
Mid Water Level	9.72 l/s	9.74 m	1.76 kW	9.72 l/s	9.74 m	1.76 kW	53 %	0.0603 kWh/m³	3.23 m
Pump Stop	9.54 l/s	9.79 m	1.75 kW	9.54 l/s	9.79 m	1.75 kW	52.4 %	0.0613 kWh/m³	3.23 m


Project
Block

Created by
Created on 5/21/2019


Last update

NP 3102 MT 3~ Adaptive 462

Duty Analysis

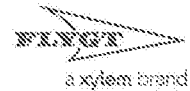

Curves according to: Water, pure [100%] ; 4°C; 999.9kg/m³; 1.569mm²/s

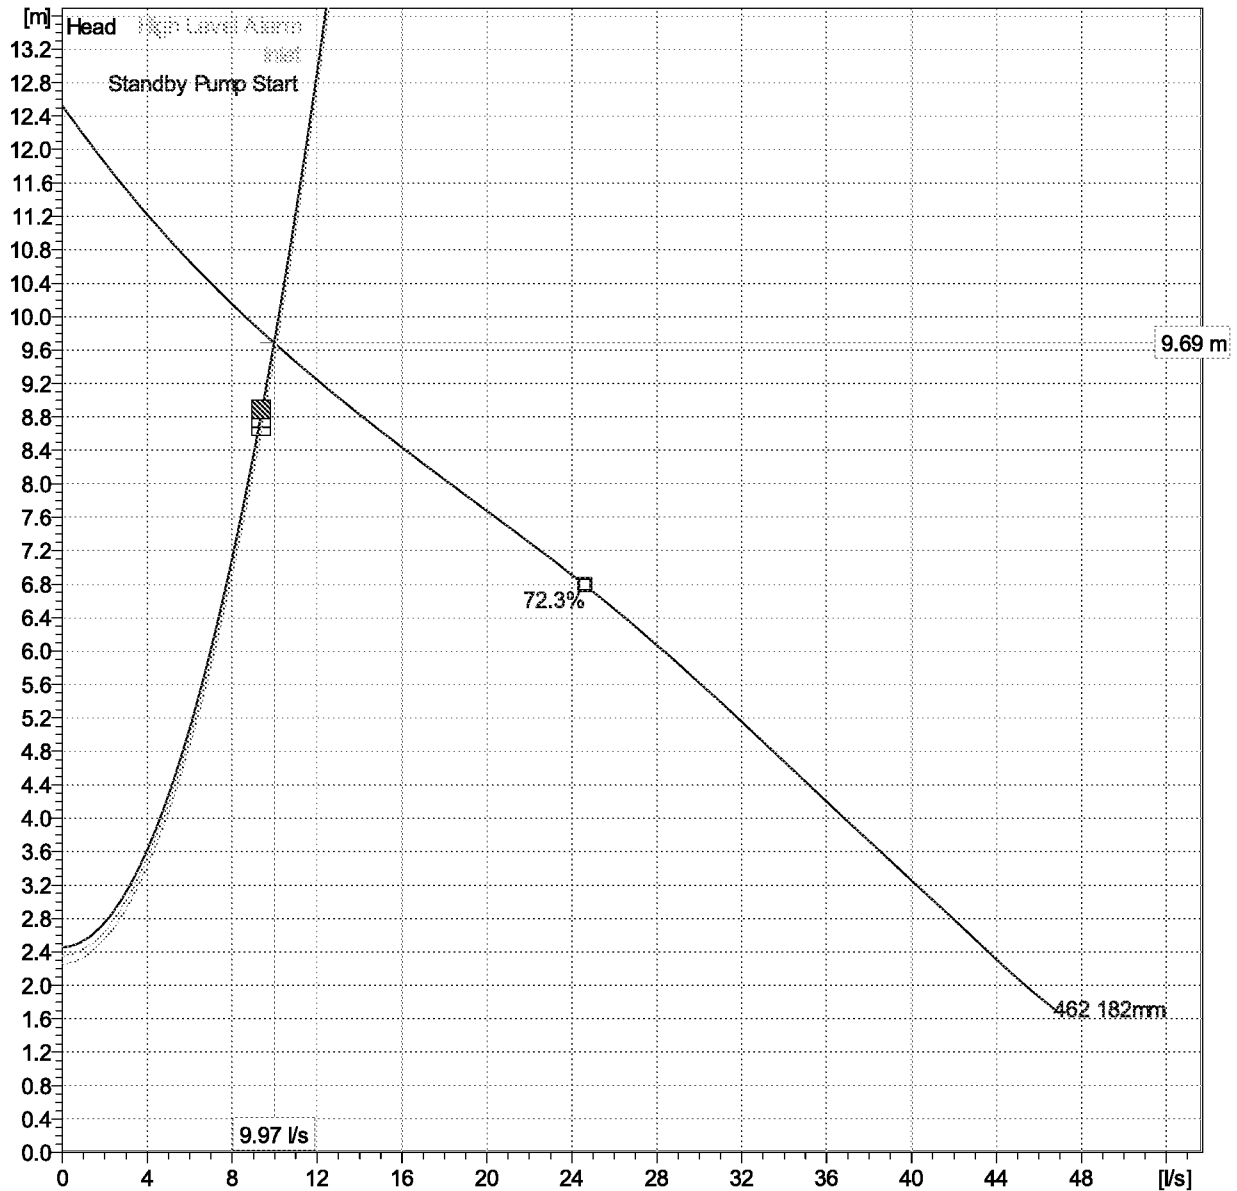

Operating characteristics

Individual pump				Total					
Pumps running /System									
Inlet	10.1 l/s	9.66 m	1.77 kW	10.1 l/s	9.66 m	1.77 kW	54.1 %	0.0585 kWh/m³	3.22 m
High Level Alarm	10 l/s	9.67 m	1.77 kW	10 l/s	9.67 m	1.77 kW	54 %	0.0587 kWh/m³	3.22 m
Standby Pump Start	9.97 l/s	9.69 m	1.76 kW	9.97 l/s	9.69 m	1.76 kW	53.8 %	0.059 kWh/m³	3.22 m

Project

Created by

Last update


Block

Created on


5/21/2019

NP 3102 MT 3~ Adaptive 462

Duty Analysis

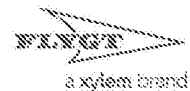

Curves according to: Water, pure [100%] ; 4°C; 999.9kg/m³; 1.569mm²/s

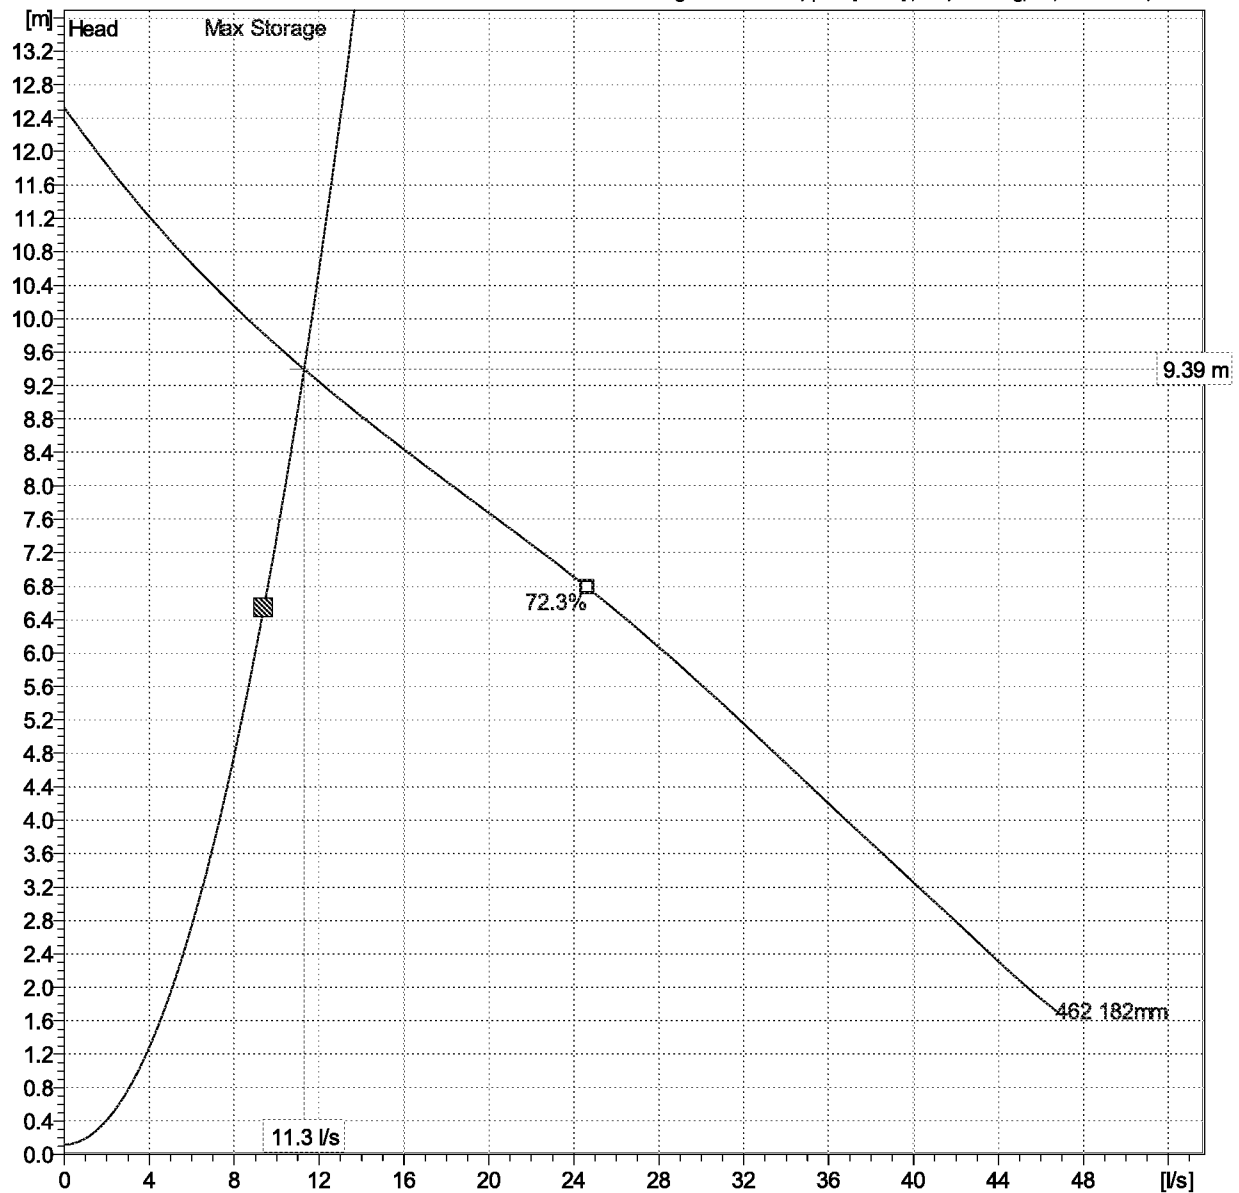

Operating characteristics


	Individual pump			Total					
Pumps running /System									
Max Storage	11.3 l/s	9.39 m	1.81 kW	11.3 l/s	9.39 m	1.81 kW	57.6 %	0.0533 kWh/m³	3.21 m

Project
Block

Created by
Created on 5/21/2019

Last update

Dimensional drawing

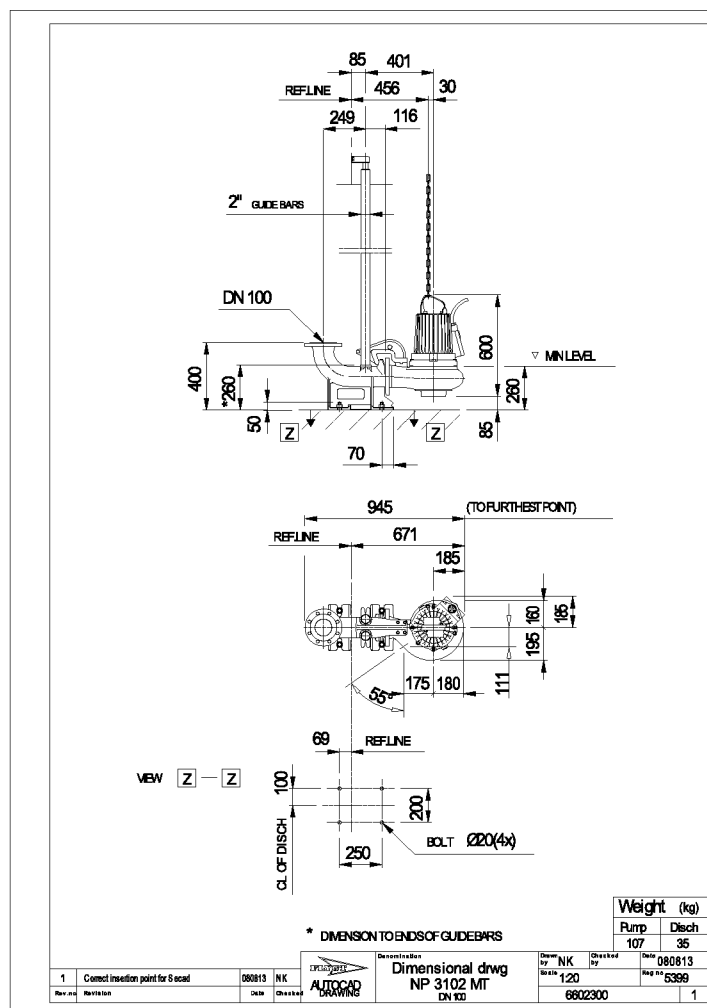

Rev.no	Revisiön	Date	Checke

Last update

To whom it may concern

November 22, 2012

Flygt products for use in pump stations

According to a statement made by the European Pump Manufacturer's Association (Europump), a submersible pump shall not run dry. This has been determined based on risk analyses made for the directive on "Products for use in potentially explosive environment" (ATEX).

In the care of maintenance manuals for our Ex products, we state that the stop level in an installation with regards to our products should be above the pump housing.

However, in certain installations, it is safe to run the "Ex" pump to a stop level equal to the pump inlet level "snore" for a short period, not exceeding 3 seconds, to perform a cleaning function in the pump sump.

The reason for this statement is that during such short periods there is always the presence of liquid around and in the inlet to the pump thus making it safe from the emergence of sparks and heat.

It is not however, permissible to allow a pump to run for extended periods on "snore". The control system should initiate a stop condition once "snore" has been detected.

Xylem Water Solutions AB
Approval Coordinator

Anders Edh

Appendix C
Storage Calculations

PDAS Ltd
Unit 7 Stanhope Gate
Stanhope Road
Camberley
Surrey GU15 3DW



Quote Reference	Q10276
Date	27.03.2019
Project Reference	PR10869
Date	27.03.2019

Clients Name	Bovis Homes, Southern Home Counties
Site Address	Burndell Road, Yapton

Storage Requirement	
Number of Dwellings	108
Non Domestic Design Flow	0 l/s
Domestic @ 160L / Dwelling	17.280 m3
Industrial 1 Hr @ Design Flow	0.000 m3
Total Required Storage	17.280 m3
Location of Lowest Private Manhole	Off F12 & F13
Invert Level of Lowest Private Manhole	5.390 m

Notes:

Storage in Gravity Manholes					
Manhole Reference	Manhole Diameter (mm)	Max Storage Level (m)	Cover Level (m)	Invert Level (m)	Storage Volume (m3)
Inlet	1500	5.390	7.000	3.300	3.693
F30	1200	5.390	6.600	3.420	2.228
F29	1200	5.390	6.673	4.039	1.528
F28	1200	5.390	6.991	4.210	1.335
F27	1200	5.390	6.662	4.487	1.021
F26	1200	5.390	6.617	4.554	0.945
F25	1200	5.390	6.691	4.621	0.870
F24	1200	5.390	6.837	4.695	0.786
F22	1200	5.390	7.419	5.334	0.063
F21	1200	5.390	7.308	5.708	0.000
F20	1200	5.390	6.509	3.482	2.158
F19	1200	5.390	6.521	3.532	2.101
F18	1200	5.390	6.633	3.598	2.027
F17	1200	5.390	6.649	4.281	1.254
F16	1200	5.390	7.106	4.427	1.089
F15	1200	5.390	7.145	4.496	1.011
F14	1200	5.390	6.932	4.656	0.830
F13	1200	5.390	6.786	4.748	0.726
F12	1200	5.390	6.995	5.345	0.051
F11	1200	5.390	6.979	3.783	1.817
F10	1200	5.390	7.602	5.288	0.115
F9	1200	5.390	7.414	5.431	0.000
F8	1200	5.390	7.133	5.833	0.000
F7	1200	5.390	7.499	6.199	0.000
F6	1200	5.390	7.117	4.131	1.424
F5	1200	5.390	7.007	4.180	1.368
F4	1200	5.390	6.921	4.224	1.319
F3	1200	5.390	7.213	4.460	1.052
F2	1200	5.390	7.057	5.048	0.387
F1	1200	5.390	6.714	5.414	0.000
		5.390			0.000
Total storage in manholes below detailed maximum storage level					31.200

Private Manhole Invert (m)
6.050
5.485
5.585
5.935
5.855
6.050
6.010
6.350
5.830
5.390
5.390
5.585
5.940
6.275
5.395
6.650
5.645
5.915
5.550
5.535
5.570
5.700

Storage in Gravity Sewer Pipes					
Sewer Pipe Run	Sewer Diameter (mm)	Max Storage Level (m)	Length (m)	Upper Invert (m)	Storage Volume (m3)
F1-F2	100	5.390	29.300	5.414	0.000
F2-F3	100	5.390	43.042	5.048	0.338
F3-F4	150	5.390	35.434	4.460	0.626
F4-F5	150	5.390	6.542	4.224	0.116
F5-F6	150	5.390	7.361	4.180	0.130
F6-F11	150	5.390	52.221	4.131	0.923
F7-F9	100	5.390	28.431	6.199	0.000
F8-F9	100	5.390	28.175	5.833	0.000
F9-F10	150	5.390	21.379	5.431	0.000
F10-F11	150	5.390	63.144	5.288	0.000
F11-F18	150	5.390	27.685	3.783	0.489
F12-F13	100	5.390	47.782	5.345	0.000
F13-F14	100	5.390	7.245	4.748	0.057
F14-F15	100	5.390	8.842	4.656	0.069
F15-F16	150	5.390	10.325	4.496	0.182

Storage


F16-F17	150	5.390	18.512	4.427	0.327
F17-F18	150	5.390	11.297	4.281	0.200
F18-F19	150	5.390	9.898	3.598	0.175
F19-F20	150	5.390	7.574	3.532	0.134
F20-F30	150	5.390	9.248	3.482	0.183
F21-F22	100	5.390	29.926	5.708	0.000
F22-F24	100	5.390	47.068	5.334	0.000
F24-F25	150	5.390	11.157	4.695	0.197
F25-F26	150	5.390	10.141	4.621	0.179
F26-F27	150	5.390	9.952	4.554	0.176
F27-F28	150	5.390	46.226	4.487	0.817
F28-F29	150	5.390	25.684	4.210	0.454
F29-F30	150	5.390	6.005	4.039	0.106
F30-INLET	150	5.390	12.430	3.420	0.220
INLET - WW	150	5.390	1.250	3.300	0.022
		5.390			0.000
Total storage in sewers below detailed maximum storage level					6.101

Storage in Wet Well					
	Wet Well Diameter (mm)	Max Storage Level (m)		High Level Alarm (m)	Storage Volume (m3)
Pump Station	2400	5.390		3.150	10.134
Total storage in wet well below detailed maximum storage level					10.134

Summary	
Manholes	31.200 m3
Sewers	6.101 m3
Pump Station	10.134 m3
Total Provided	47.434 m3
Total Required	17.280 m3

Appendix D
Hazardous Area Certification

Burdell Road, Yapton, Issue C Submission. 21st May 2019

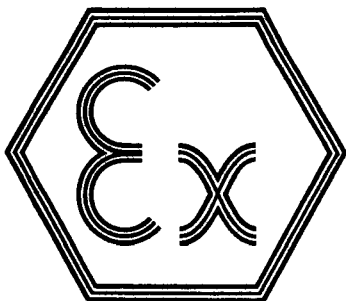

- (2) **Equipments and protection systems intended for use in potentially explosive atmospheres**
Directive 94/9/CE

(1) **EC-TYPE EXAMINATION CERTIFICATE**

- (3) Number of the EC type examination certificate: **INERIS 00ATEX0039 X**

- (4) Protection apparatus or system:

PUMP TYPE 439 47 00

- (5) Manufacturer: **ITT FLYGT AB**

- (6) Address: Svetsarvägen 12,
Box 1309
17125 SOLNA
SWEDEN

- (7) This protection system or equipment and any other acceptable alternative of this one are described in the annex of this certificate and the descriptive documents quoted in this annex.

- (8) The INERIS, notified body and identified under number 0080, in accordance with article 9 of Council Directive 94/9/CE 23 the Mars 1994, certifies that this protection system or equipment fulfills the Essential of Health and Safety Requirements relating to the design and construction of equipments and protection systems intended for use in potentially explosive atmospheres, described in appendix II of the Directive.

The examinations and the tests are consigned in official report N° 15932/00.

- (9) The respect of the Essential Health and Safety Requirements is ensured by:

- conformity with:

EN 50 014 of June	1997
EN 50 018 of August	1994
EN 1127-1 of June	1997

- specific solutions adopted by the manufacturer to meet the Essential Health and Safety Requirements described in the descriptive documents.

- (10) Sign X, when it is placed following the Number of the EC type examination certificate, indicates that this equipment and protection system is subjected to the special conditions for safe use, mentioned in the annex of this certificate.

- (11) This certificate of examination EC of the type refers only to the design and the construction of the apparatus or protection system specified. If necessary, other requirements of this Directive will be imposed on the manufacture and the supply of this apparatus or protection system.
- (12) The marking of the equipment or the protection system will have to contain:

 II 2 G


EEx d IIB T4

Verneuil-en-Halatte, 2000 12 20




X. LEFEBVRE

Engineer at the Laboratory for Certification of
ATEX equipment

 

The Director of the Organisation Certified,
By delegation
B. PIQUETTE
Deputy manager of Certification

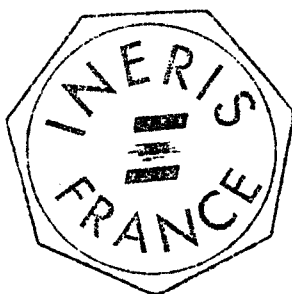

(13)

ANNEX

(14)

EC TYPE EXAMINATION CERTIFICATE n° INERIS 00ATEX0039 X

(15)

DESCRIPTION OF THE EQUIPMENT OR THE PROTECTION SYSTEM

Electric pump motor type 439 47 00 intended to equip a submersible mixer or pump. The motor is fitted with thermal probes in windings which ensure its temperature classification.

Connection with the external electric circuits is ensured by the intermediary of cable entries having a certificate of equipment and/or a certificate of component Ex.

Parameters relating to the safety

- . Supply voltage : up to 1000 Volts.
- . Power according to version : from 3.6 kW to 5.7 kW

Characteristics of protections :

Limit of release of the probe : 125°C ±6% for a class T4

MARKING

Marking must be readable and indelible ; it must comprise the following indications:

- **ITT FLYGT AB**
Svetsarvägen 12,
Box 1309
17125 SOLNA
SWEDEN
- 439 47 00
- INERIS 00ATEX0039 X
- (serial number, if any)
- (year of construction)
- **Ex** II 2 G **EEx d IIB T4**
- Tamb : -20 °C to 90 °C
- DO NOT OPEN WHEN AN EXPLOSIVE GAS ATMOSPHERE MAY BE PRESENT
- DO NOT OPEN WHEN ENERGIZED
- CONNECT THERMAL PROBES

The whole of marking can be carried out in the language of the country of use.

The protection apparatus or system must also carry the marking normally envisaged by the standards of construction which relate to it.

ROUTINE EXAMINATIONS AND TESTS

The equipment is exempted of the routine test in accordance with 16.2 of the standard EN 50018. The prototype having successfully undergone a static overpressure test of 46 bar.

(16) DESCRIPTIVE DOCUMENTS

The technical report is composed of the documents quoted hereafter, constituting the descriptive file of the apparatus, object of this certificate.

- | | |
|--|----------------------|
| - Descriptive notice (2 pages) | signed on 2000.11.28 |
| - Instructions | signed on 2000.11.28 |
| - Drawing n° 439 47 00 of the 2000.05.23 Rev. 13 | signed on 2000.10.02 |
| - Drawing n° 657 87 00 of the 2000.04.17 | signed on 2000.10.02 |

(17) SPECIAL CONDITIONS FOR SAFE USE

In order to respect the classification in temperature, the thermal contacts equipping the engine must be connected to a device cutting of the voltage supply of the engine when the probes reach their limit of operation, defined above.

The maximum possible temperature of 105 °C at the input cable entry is present in case of use in dry conditions.

The yield stress of the fastener elements of the envelope must be in conformity with the regulations of approval drawing n° 439 47 00 rev.13.

(18) ESSENTIAL REQUIREMENTS OF SAFETY AND HEALTH

The respect of the Essential Health and Safety Requirements is ensured by:

- conformity to the European standards EN 50 014, 50 018 and EN 1127-1,
- the whole of the provisions adopted by the manufacturer and described in the descriptive documents.

ADDITION

INERIS 00ATEX0039 X/01

PUMP TYPE 439 47 00

Made by ITT FLYGT AB

(15) - PURPOSE OF THE ADDITION

Update of descriptive documents in view to introduce a mechanical modification.

As a variation, the equipment shall be fitted with the cable entry type 597 63 00 X , INERIS 02ATEX9008 U.

MARKING

Marking defined in the basic certificate is unchanged.

ROUTINE EXAMINATIONS AND TESTS

The routine verifications and tests stipulated by the basic certificate are unchanged.

(16) - DESCRIPTIVE DOCUMENTS

Documents referred to below, constitute the file describing the modifications of the apparatus and forming the subject of the present addition.

- Drawing n° 439 33 11 X rev 01. of 2002.05.21 signed on 2002.05.21
- Drawing n° 439 97 00 rev 14. of 2002.05.21 signed on 2002.05.21
- Drawing n° 597 63 00 X rev 07. of 2002.05.07 signed on 2002.05.07

(17) - SPECIAL CONDITIONS FOR SAFE USE


The special conditions for safe use defined in the basic certificate are unchanged.

Verneuil-en-Halatte, 2002 12 17



X. LEFEBVRE

Engineer at the Laboratory of Certification
of Materials ATEX

 

Director of the Certifying Body,
By delegation
B. PIQUETTE
Deputy manager of Certification



ADDITION

INERIS 00ATEX0039 X/02

PUMP TYPE 439 47 00

Made by ITT FLYGT AB

(15) - PURPOSE OF THE ADDITION

Update of descriptive documents in view to introduce mechanical modifications.

PARAMETERS RELATING TO THE SAFETY

The parameters relating to the safety are modified as follow :

- . Supply voltage : until 1000 Volts,
- . Power according to version : until 5.7 kW.

MARKING

Marking defined in the basic certificate and its addition is unchanged.

ROUTINE EXAMINATIONS AND TESTS

The routine verifications and tests stipulated by the basic certificate and its addition are unchanged.

(16) - DESCRIPTIVE DOCUMENTS

The documents referred to below, constitute the file describing the modifications of the apparatus and forming the subject of the present addition.

- Drawing N° 597 63 00 X rev. 8 of 2003.06.30 signed on 2003.06.30
- Drawing N° 597 63 35 X rev. 0 of 2003.06.03 signed on 2003.06.03
- Drawing N° 597 63 70 X rev. 0 of 2003.06.05 signed on 2003.06.05

(17) - SPECIAL CONDITIONS FOR SAFE USE


The special conditions for safe use defined in the basic certificate and its addition are unchanged.

(18) - ESSENTIAL REQUIREMENTS OF SAFETY AND HEALTH

The respect of the Essential Health and Safety Requirements is ensured by:


- Conformity to the European standards EN 50 014, EN 50 018, EN 1127-1 and EN 13463-1.
- The whole of the provisions adopted by the manufacturer and described in the descriptive documents.

Verneuil-en-Halatte, 2003 11 07

 


X. LEFEBVRE

Engineer at the Laboratory of Certification
of Materials ATEX

 

Director of the Certifying Body,
By delegation
B. PIQUETTE
Deputy manager of Certification

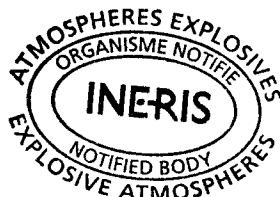

ADDITION

INERIS 00ATEX0039 X/03

PUMP TYPE 439 47 00

Made by ITT FLYGT AB

(15) - PURPOSE OF THE ADDITION

Update of descriptive documents in view to introduce mechanical modifications.

Possibility of using a new 125°C ± 6°C thermal contact type 84 50 49.

New address : SE-174 87 SUNDBYBERG.

PARAMETERS RELATING TO THE SAFETY

The parameters relating to the safety defined in the basic certificate and its additions are unchanged.

MARKING

Marking defined in the basic certificate and its additions is unchanged.

ROUTINE EXAMINATIONS AND TESTS

The routine verifications and tests stipulated by the basic certificate and its additions are unchanged.

(16) - DESCRIPTIVE DOCUMENTS

The documents referred to below, constitute the file describing the modifications of the apparatus and forming the subject of the present addition.

- Drawing No 439 47 00 X rev. 15 of 2004.03.15 signed on 2004.03.15
- Drawing No 597 63 35 X rev. 1 of 2004.06.17 signed on 2004.06.17


(17) - SPECIAL CONDITIONS FOR SAFE USE

The special conditions for safe use defined in the basic certificate and its additions are unchanged.

(18) - ESSENTIAL REQUIREMENTS OF SAFETY AND HEALTH


The respect of the Essential Health and Safety Requirements defined in the basic certificate and its additions is unchanged.

Verneuil-en-Halatte, 2004 11 19

 


X. LEFEBVRE

Engineer at the Laboratory of Certification of ATEX
Equipment

 

Director of the Certifying Body,
By delegation
B. PIQUETTE
Deputy manager of Certification

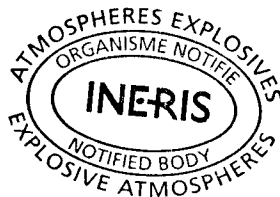

ADDITION

(3) **INERIS 00ATEX0039 X/04**

(4) **PUMP TYPE 439 47 00**

(5) **Made by ITT FLYGT AB**

(15) - PURPOSE OF THE ADDITION

Update of descriptive documents.

PARAMETERS RELATING TO THE SAFETY

The parameters relating to the safety defined in the basic certificate and its additions are unchanged.

MARKING

Marking defined in the basic certificate and its additions is unchanged.

ROUTINE EXAMINATIONS AND TESTS

The routine verifications and tests stipulated by the basic certificate and its additions are unchanged.

(16) - DESCRIPTIVE DOCUMENTS

The document referred to below, constitute the file describing the modifications of the apparatus and forming the subject of the present addition.

- Drawing n° 630 68 00 rev. 5 of 2005.01.14. signed on 2005.01.14


(17) - SPECIAL CONDITIONS FOR SAFE USE

The special conditions for safe use defined in the basic certificate and its additions are unchanged.

(18) - ESSENTIAL REQUIREMENTS OF SAFETY AND HEALTH


The respect of the Essential Health and Safety Requirements defined in the basic certificate and its additions is unchanged.

Verneuil-en-Halatte, 2005 11 29

 

X. LEFEBVRE

Engineer at the Laboratory of Certification of ATEX
Equipment

 

Director of the Certifying Body,
By delegation
B. PIQUETTE
Deputy manager of Certification

ADDITION

(3) **INERIS 00ATEX0039X/05**

(4) **PUMP TYPE 439 47 00**

(5) **Made by ITT FLYGT AB**

(15) **PURPOSE OF THE ADDITION**

Mechanical modifications.
Addition of a new type.

PARAMETERS RELATING TO THE SAFETY

The parameters relating to the safety mentioned in the basic certificate are unchanged.

MARKING

The marking defined in the basic certificate is unchanged.

ROUTINE EXAMINATIONS AND TESTS

The routine examinations and tests stipulated by the basic certificate are unchanged.

(16) **DESCRIPTIVE DOCUMENTS**

The descriptive documents quoted hereafter constitute the technical documentation describing the modification of the equipment, subject of this present addition.

- | | |
|-------------------------------|--------------------------------|
| - Drawing n° 439 47 00 rev.16 | dated and signed on 2006.04.26 |
| - Drawing n° 657 87 00 rev.2 | dated and signed on 2006.07.04 |

(17) **SPECIAL CONDITIONS FOR SAFE USE**

The special conditions defined in the basic certificate are unchanged.

(18) **ESSENTIAL SAFETY AND HEALTH REQUIREMENTS**

The respect of the Essential Health and Safety Requirements defined in the basic certificate is unchanged.

Verneuil-en-Halatte, 2006.09.21



X. LEFEBVRE

Project Manager at the ATEX
Equipment Certification Laboratory

Director of the Certifying Body
By delegation
B. PIQUETTE
Deputy Manager of Certification

ADDITION

(3) INERIS 00ATEX0039X/06

(4) PUMP TYPE 439 47 00

(5) Made by ITT FLYGT AB

(15) **PURPOSE OF THE ADDITION**

Mechanical modifications.

PARAMETERS RELATING TO THE SAFETY

The parameters relating to the safety are unchanged.

MARKING

The marking is unchanged.

ROUTINE EXAMINATIONS AND TESTS

The routine examinations and tests are unchanged.

(16) **DESCRIPTIVE DOCUMENTS**

The descriptive document quoted hereafter constitutes the technical documentation describing the modification of the equipment, subject of this present addition.

- Drawing n° 439 47 00 rev.17 dated and signed on 2007.06.07

(17) **SPECIAL CONDITIONS FOR SAFE USE**

The special conditions are unchanged.

(18) **ESSENTIAL SAFETY AND HEALTH REQUIREMENTS**



The respect of the Essential Health and Safety Requirements is unchanged.

Verneuil-en-Halatte, 2007 10 24



X. LEFEBVRE

Project Manager at the ATEX
Equipment Evaluation Laboratory

 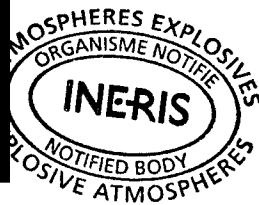

Director of the Certifying Body,
By delegation
T. HOUÉIX
Certification Officer
Certification Division

ADDITION

(3) INERIS 00ATEX0039X/07

(4) PUMP TYPE 439 47 00

(5) Made by ITT FLIGHT AB

(15) PURPOSE OF THE ADDITION

- Mechanical modifications.
- Application of the standards EN 60079-0 : 2006 and EN 60079-1 : 2004.
- Change of the manufacturer name from ITT FLYGT AB to ITT Water & Wastewater AB.
- Change of the manufacturer address : S-17487 Sundbyberg.
- Change of the maximum ambient temperature from +90°C to +60°C.

PARAMETERS RELATING TO THE SAFETY

The parameters relating to the safety are unchanged.

MARKING

The marking is modified as follow :

ITT Water & Wastewater AB

S-17487 Sundbyberg

439 47 00

INERIS 00ATEX0039X

(Serial number)

(Year of construction)

Ⓔ II 2 G Ex d IIB T4

Tamb : -20°C to +60°C

WARNINGS :

DO NOT OPEN WHEN AN EXPLOSIVE GAS ATMOSPHERE MAY BE PRESENT

DO NOT OPEN WHEN ENERGIZED

CONNECT THERMAL PROBES

The whole of marking can be carried out in the language of the country of use.

The protection apparatus or system must also carry the marking normally envisaged by the standards of construction which relate to it.

ROUTINE EXAMINATIONS AND TESTS

The routine examinations and tests are unchanged.

(16) DESCRIPTIVE DOCUMENTS

The descriptive documents quoted hereafter constitute the technical documentation describing the modifications of the equipment, subject of this present addition.

- | | |
|---------------------------------|--------------------------------|
| - Descriptive note VPSA09002EDH | dated and signed on 2009.03.03 |
| - Drawing 439 33 11 X rev.02 | dated and signed on 2008.04.30 |
| - Drawing 439 47 00 rev.18 | dated and signed on 2008.07.08 |
| - Drawing 630 68 00 rev.07 | dated and signed on 2008.08.18 |

(17) SPECIAL CONDITIONS FOR SAFE USE

The special conditions for safe use are unchanged.


(18) ESSENTIAL SAFETY AND HEALTH REQUIREMENTS

The respect of the Essential Health and Safety Requirements is assured by :

- Conformity to the standards indicated in the paragraph 15 and the standard EN 1127-1 : 1997.
- The whole of the provisions adopted by the manufacturer and described in the descriptive documents.

Verneuil-en-Halatte, 2009 03 27

Dominique CHARPENTIER
Directeur Adjoint

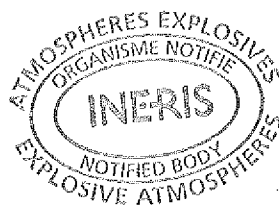

Director of the Certifying Body,
By delegation
T. HOUËIX
Certification Officer
Certification Division

ADDITION

(3) INERIS 00ATEX0039X/08

(4) PUMP TYPE 439 47 00

(5) Made by ITT WATER & WASTEWATER AB

(15) PURPOSE OF THE ADDITION

- Mechanical modifications.
- Introduction of the new product 8212.090.
- Application of the standard EN 1127-1 : 2007.

PARAMETERS RELATING TO THE SAFETY

The parameters relating to the safety are unchanged.

MARKING

The marking is unchanged.

ROUTINE EXAMINATIONS AND TESTS

None.

(16) DESCRIPTIVE DOCUMENTS

The descriptive documents quoted hereafter constitute the technical documentation describing the modifications of the equipment, subject of this present addition.

- | | |
|---------------------------------|--------------------------------|
| - Descriptive note VPSA10008EDH | dated and signed on 2010.03.15 |
| - Drawing n° 439 47 00 rev.19 | dated and signed on 2009.10.02 |

(17) SPECIAL CONDITIONS FOR SAFE USE


The special conditions for safe use are unchanged.

(18) **ESSENTIAL SAFETY AND HEALTH REQUIREMENTS**

The respect of the Essential Health and Safety Requirements is assured by :

- Conformity to the standards EN 60079-0 : 2006, EN 60079-1 : 2004 and EN 1127-1 : 2007.
- The whole of the provisions adopted by the manufacturer and described in the descriptive documents.

Verneuil-en-Halatte, 2010 05 10

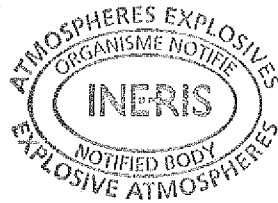

Director of the Certifying Body,
By delegation
T. HOUËIX
Certification Officer
Certification Division

ADDITION

- (3) INERIS 00ATEX0039X/09
- (4) PUMP TYPE 439 47 00
- (5) Made by ITT WATER & WASTEWATER AB

(15) PURPOSE OF THE ADDITION

- Updating of the manufacturer's documents
- Modification of hydraulic parts.

PARAMETERS RELATING TO THE SAFETY

The parameters relating to the safety are unchanged.

MARKING

The marking is unchanged.

ROUTINE EXAMINATIONS AND TESTS

None.

(16) DESCRIPTIVE DOCUMENTS

The descriptive documents quoted hereafter constitute the technical documentation describing the modifications of the equipment, subject of this present addition.

- Change description for EN-approved products dated on 2010.10.15
- CRITICALS PARTS dated on 2010.10.15
- Drawing 657 87 00 rev 04 dated and signed on 2010.10.15


(17) SPECIAL CONDITIONS FOR SAFE USE

The special conditions for safe use are unchanged.


(18) ESSENTIAL SAFETY AND HEALTH REQUIREMENTS

The respect of the Essential Health and Safety Requirements is unchanged.

Verneuil-en-Halatte, 2011.01.20

 

Director of the Certifying Body,
By delegation
T. HOUËIX
Certification Officer
Certification Division

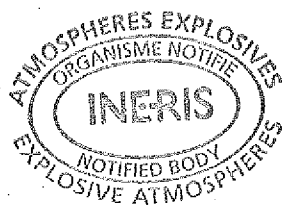

ADDITION

(3) INERIS 00ATEX0039X/10

(4) PUMP TYPE 439 47 00

(5) Made by ITT WATER & WASTEWATER AB

(15) PURPOSE OF THE ADDITION

- Addition of a new pump version: 3102.190.

PARAMETERS RELATING TO THE SAFETY

The parameters relating to the safety are unchanged.

MARKING

The marking is unchanged.

ROUTINE EXAMINATIONS AND TESTS

None.

(16) DESCRIPTIVE DOCUMENTS

The descriptive documents quoted hereafter constitute the technical documentation describing the modifications of the equipment, subject of this present addition.

- | | |
|---|--------------------------------|
| - Change description for EN-approved products | dated on 2011.04.07 |
| - Revision report - Approved products | dated on 2011.04.07 |
| - Drawing 657 87 00 rev 05 | dated and signed on 2011.04.05 |
| - Drawing 439 47 00 rev 20 | dated and signed on 2011.04.05 |


(17) SPECIAL CONDITIONS FOR SAFE USE

The special conditions for safe use are unchanged.

(18) ESSENTIAL SAFETY AND HEALTH REQUIREMENTS

The respect of the Essential Health and Safety Requirements is unchanged.


Verneuil-en-Halatte, 2011.05.30

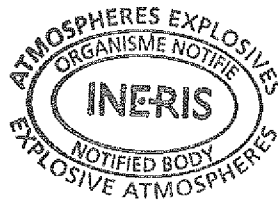

Director of the Certifying Body,
By delegation
T. HOUËIX
Certification Officer
Certification Division

Appendix E
Pump Station Drawings

M&E Drawings

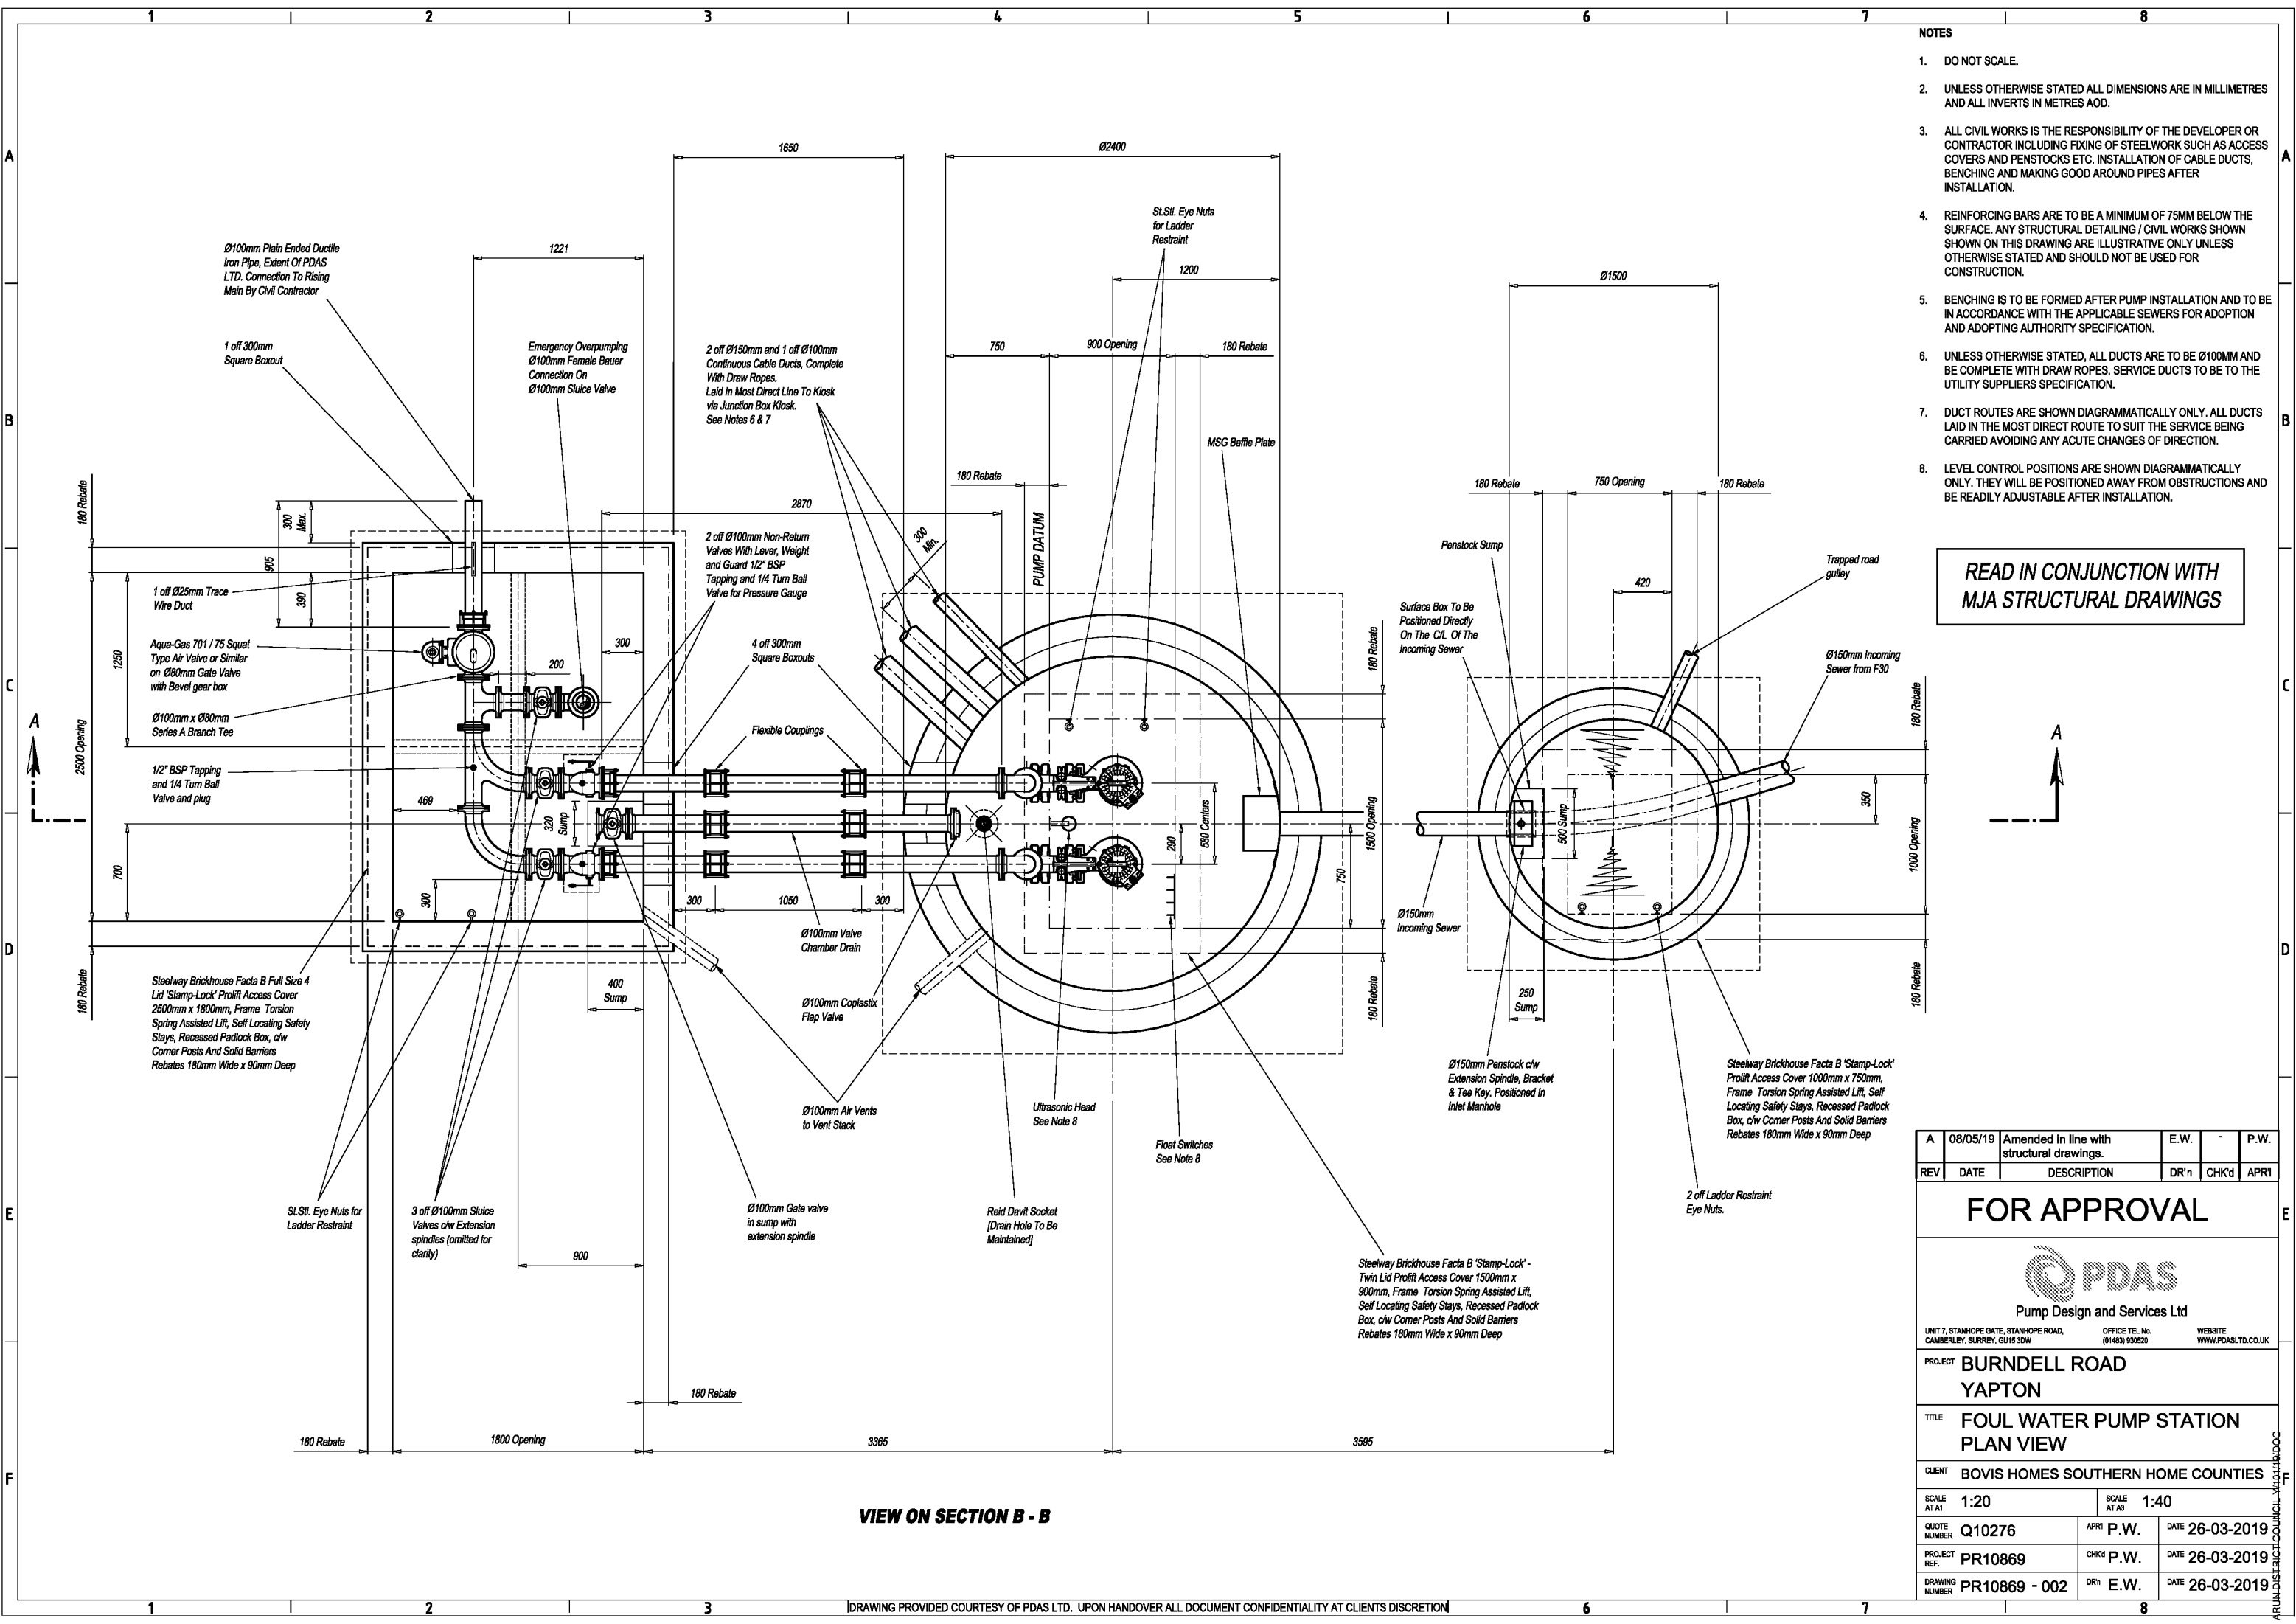

- NOTES**
- DO NOT SCALE.
 - UNLESS OTHERWISE STATED ALL DIMENSIONS ARE IN MILLIMETRES AND ALL INVERTS IN METRES AOD.
 - ALL CIVIL WORKS IS THE RESPONSIBILITY OF THE DEVELOPER OR CONTRACTOR INCLUDING FIXING OF STEELWORK SUCH AS ACCESS COVERS AND PENSTOCKS ETC. INSTALLATION OF CABLE DUCTS, BENCHING AND MAKING GOOD AROUND PIPES AFTER INSTALLATION.
 - REINFORCING BARS ARE TO BE A MINIMUM OF 75MM BELOW THE SURFACE. ANY STRUCTURAL DETAILING / CIVIL WORKS SHOWN SHOWN ON THIS DRAWING ARE ILLUSTRATIVE ONLY UNLESS OTHERWISE STATED AND SHOULD NOT BE USED FOR CONSTRUCTION.
 - BENCHING IS TO BE FORMED AFTER PUMP INSTALLATION AND TO BE IN ACCORDANCE WITH THE APPLICABLE SEWERS FOR ADOPTION AND ADOPTING AUTHORITY SPECIFICATION.
 - UNLESS OTHERWISE STATED, ALL DUCTS ARE TO BE Ø100MM AND BE COMPLETE WITH DRAW ROPES. SERVICE DUCTS TO BE TO THE UTILITY SUPPLIERS SPECIFICATION.
 - DUCT ROUTES ARE SHOWN DIAGRAMMATICALLY ONLY. ALL DUCTS LAID IN THE MOST DIRECT ROUTE TO SUIT THE SERVICE BEING CARRIED AVOIDING ANY ACUTE CHANGES OF DIRECTION.
 - LEVEL CONTROL POSITIONS ARE SHOWN DIAGRAMMATICALLY ONLY. THEY WILL BE POSITIONED AWAY FROM OBSTRUCTIONS AND BE READILY ADJUSTABLE AFTER INSTALLATION.

**READ IN CONJUNCTION WITH
MJA STRUCTURAL DRAWINGS**

A	08/05/19	Amended in line with structural drawings.	E.W.	-	P.W.
REV	DATE	DESCRIPTION	DR'n	CHK'd	APR'l

FOR APPROVAL



UNIT 7, STANHOPE GATE, STANHOPE ROAD, CAMBERLEY, SURREY, GU15 3DW OFFICE TEL No. (01483) 930520 WEBSITE WWW.PDAS.CO.UK


PROJECT BURNDELL ROAD YAPTON

TITLE FOUL WATER PUMP STATION PLAN VIEW

CLIENT BOVIS HOMES SOUTHERN HOME COUNTIES

SCALE AT A1	1:20	SCALE AT A3	1:40
QUOTE NUMBER	Q10276	APR'l	P.W.
PROJECT REF.	PR10869	CHK'd	P.W.
DRAWING NUMBER	PR10869 - 002	DR'n	E.W.
		DATE	26-03-2019
		DATE	26-03-2019
		DATE	26-03-2019

VIEW ON SECTION B - B

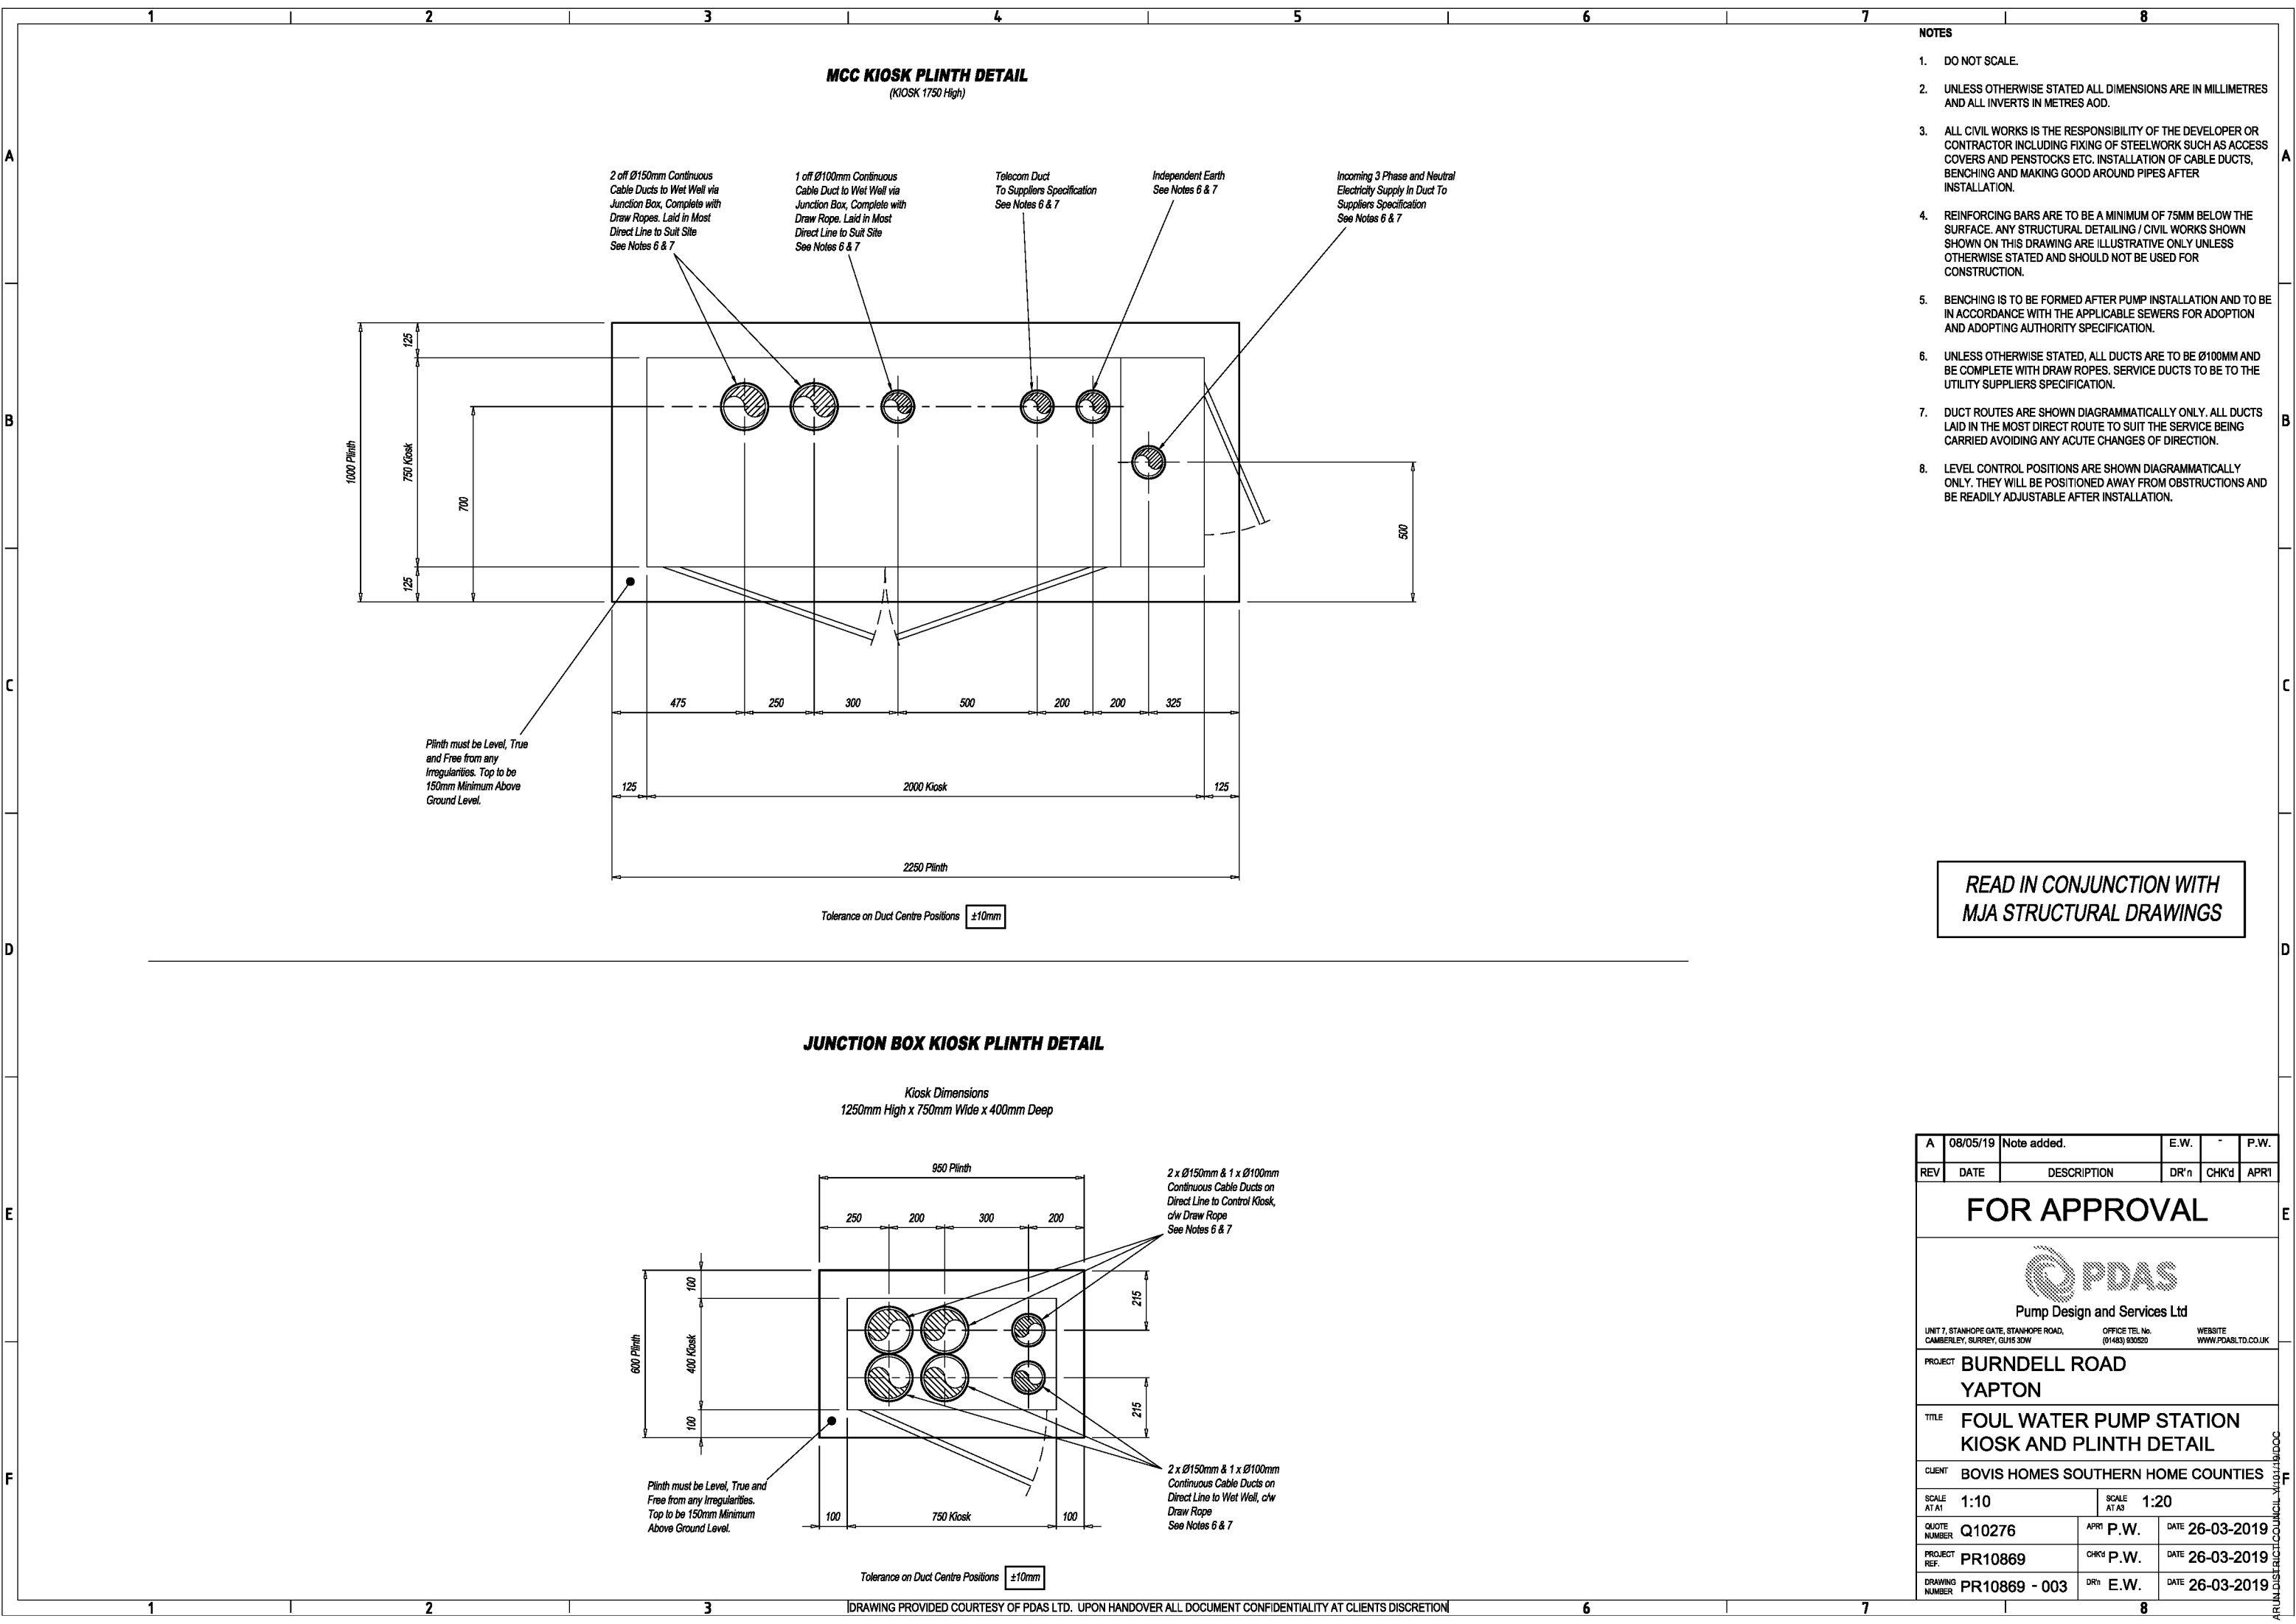


- NOTES**
- DO NOT SCALE.
 - UNLESS OTHERWISE STATED ALL DIMENSIONS ARE IN MILLIMETRES AND ALL INVERTS IN METRES AOD.
 - ALL CIVIL WORKS IS THE RESPONSIBILITY OF THE DEVELOPER OR CONTRACTOR INCLUDING FIXING OF STEELWORK SUCH AS ACCESS COVERS AND PENSTOCKS ETC. INSTALLATION OF CABLE DUCTS, BENCHING AND MAKING GOOD AROUND PIPES AFTER INSTALLATION.
 - REINFORCING BARS ARE TO BE A MINIMUM OF 75MM BELOW THE SURFACE. ANY STRUCTURAL DETAILING / CIVIL WORKS SHOWN ON THIS DRAWING ARE ILLUSTRATIVE ONLY UNLESS OTHERWISE STATED AND SHOULD NOT BE USED FOR CONSTRUCTION.
 - BENCHING IS TO BE FORMED AFTER PUMP INSTALLATION AND TO BE IN ACCORDANCE WITH THE APPLICABLE SEWERS FOR ADOPTION AND ADOPTING AUTHORITY SPECIFICATION.
 - UNLESS OTHERWISE STATED, ALL DUCTS ARE TO BE Ø100MM AND BE COMPLETE WITH DRAW ROPES. SERVICE DUCTS TO BE TO THE UTILITY SUPPLIERS SPECIFICATION.
 - DUCT ROUTES ARE SHOWN DIAGRAMMATICALLY ONLY. ALL DUCTS LAID IN THE MOST DIRECT ROUTE TO SUIT THE SERVICE BEING CARRIED AVOIDING ANY ACUTE CHANGES OF DIRECTION.
 - LEVEL CONTROL POSITIONS ARE SHOWN DIAGRAMMATICALLY ONLY. THEY WILL BE POSITIONED AWAY FROM OBSTRUCTIONS AND BE READILY ADJUSTABLE AFTER INSTALLATION.


READ IN CONJUNCTION WITH
MJA STRUCTURAL DRAWINGS

JUNCTION BOX KIOSK PLINTH DETAIL

Kiosk Dimensions
1250mm High x 750mm Wide x 400mm Deep

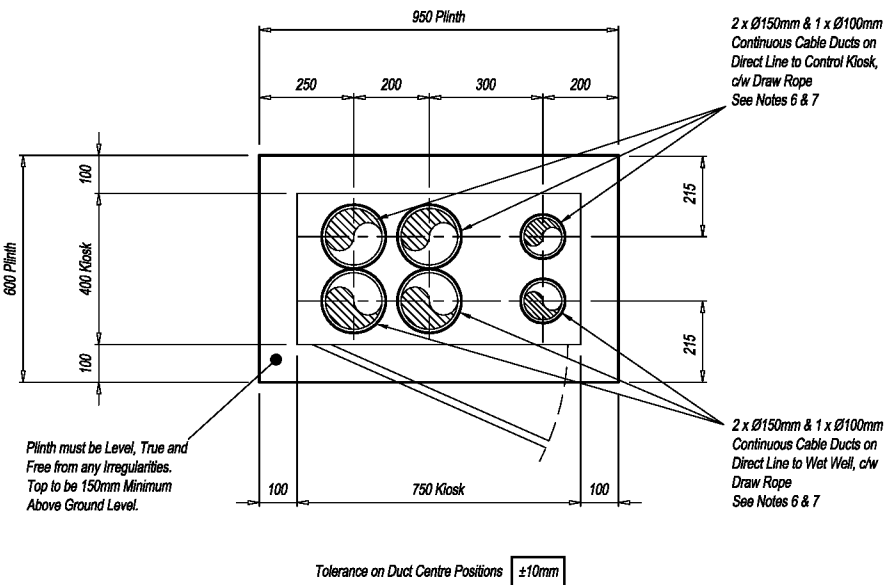

A	08/05/19	Note added.	E.W.	-	P.W.
REV	DATE	DESCRIPTION	DR'n	CHK'd	APR'l
FOR APPROVAL					
 Pump Design and Services Ltd					
UNIT 7, STANHOPE GATE, STANHOPE ROAD, CAMBERLEY, SURREY, GU15 3DW OFFICE TEL No. (01483) 930520 WEBSITE WWW.PDASLTD.CO.UK					
PROJECT BURNDELL ROAD YAPTON					
TITLE FOUL WATER PUMP STATION KIOSK AND PLINTH DETAIL					
CLIENT BOVIS HOMES SOUTHERN HOME COUNTIES					
SCALE AT A1 1:10			SCALE AT A3 1:20		
QUOTE NUMBER Q10276		APR'l P.W.	DATE 26-03-2019		
PROJECT REF. PR10869		CHK'd P.W.	DATE 26-03-2019		
DRAWING NUMBER PR10869 - 003		DR'n E.W.	DATE 26-03-2019		

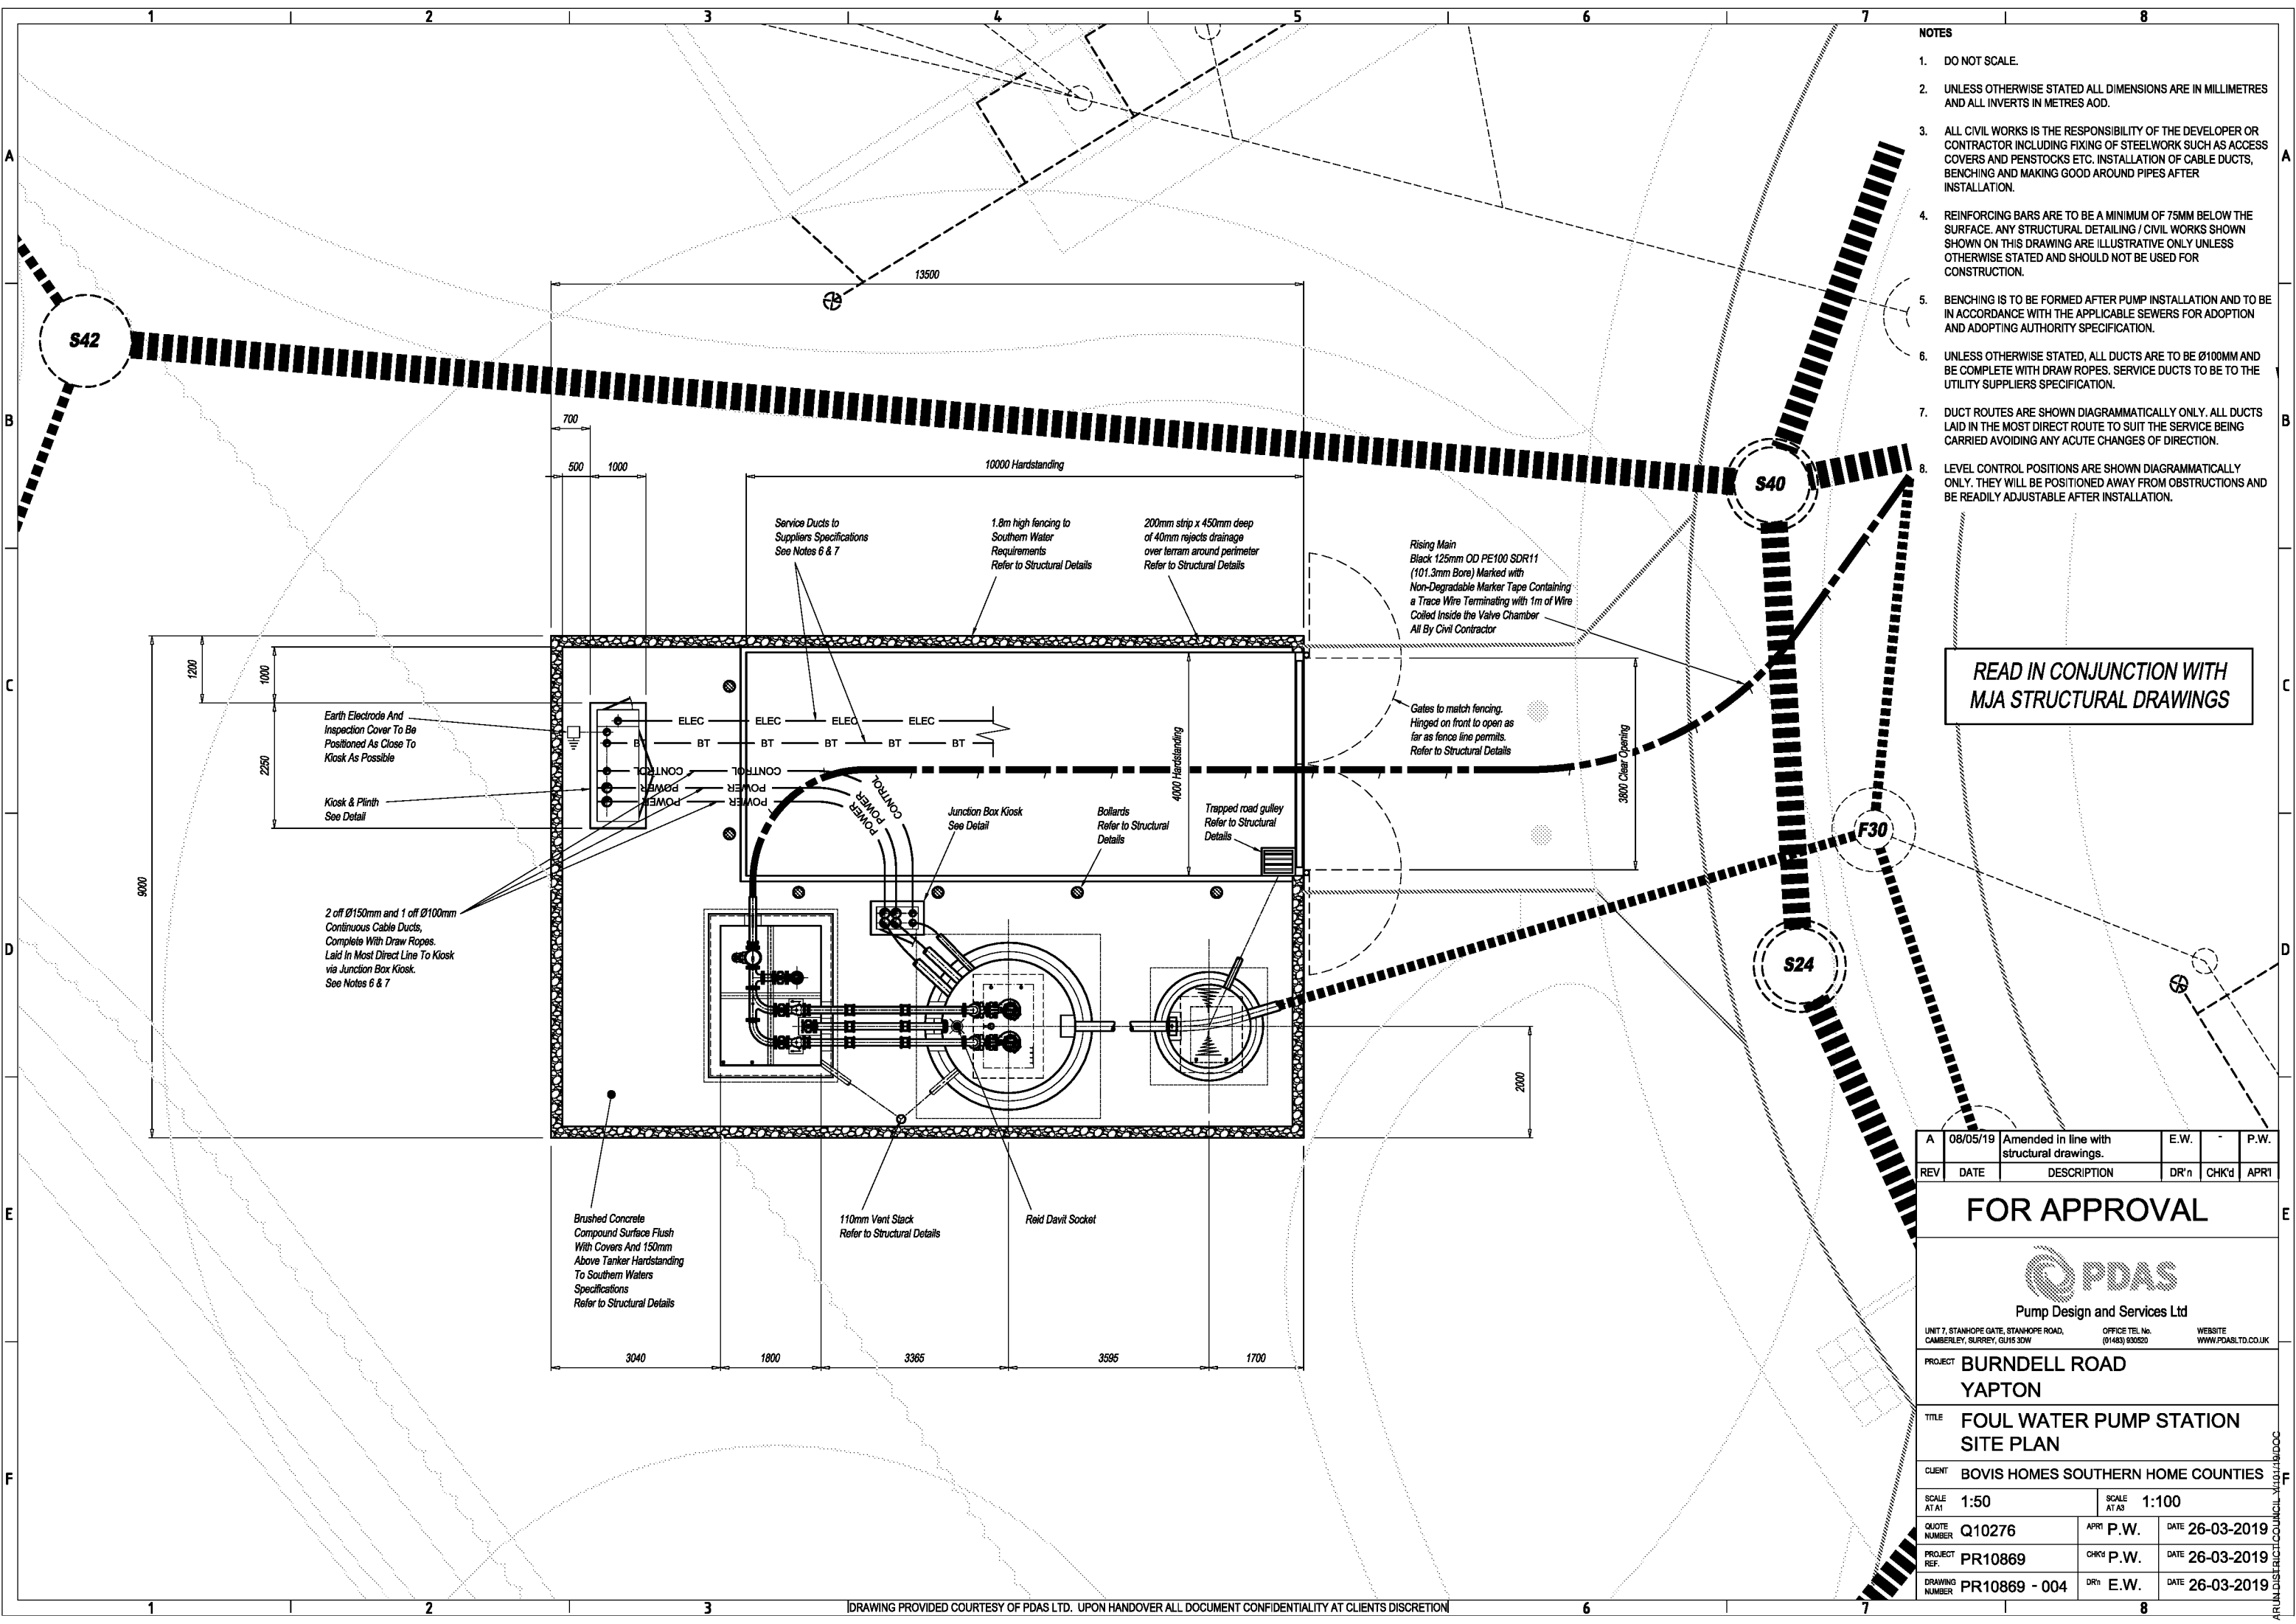

- NOTES
- DO NOT SCALE.
 - UNLESS OTHERWISE STATED ALL DIMENSIONS ARE IN MILLIMETRES AND ALL INVERTS IN METRES AOD.
 - ALL CIVIL WORKS IS THE RESPONSIBILITY OF THE DEVELOPER OR CONTRACTOR INCLUDING FIXING OF STEELWORK SUCH AS ACCESS COVERS AND PENSTOCKS ETC. INSTALLATION OF CABLE DUCTS, BENCHING AND MAKING GOOD AROUND PIPES AFTER INSTALLATION.
 - REINFORCING BARS ARE TO BE A MINIMUM OF 75MM BELOW THE SURFACE. ANY STRUCTURAL DETAILING / CIVIL WORKS SHOWN SHOWN ON THIS DRAWING ARE ILLUSTRATIVE ONLY UNLESS OTHERWISE STATED AND SHOULD NOT BE USED FOR CONSTRUCTION.
 - BENCHING IS TO BE FORMED AFTER PUMP INSTALLATION AND TO BE IN ACCORDANCE WITH THE APPLICABLE SEWERS FOR ADOPTION AND ADOPTING AUTHORITY SPECIFICATION.
 - UNLESS OTHERWISE STATED, ALL DUCTS ARE TO BE Ø100MM AND BE COMPLETE WITH DRAW ROPES. SERVICE DUCTS TO BE TO THE UTILITY SUPPLIERS SPECIFICATION.
 - DUCT ROUTES ARE SHOWN DIAGRAMMATICALLY ONLY. ALL DUCTS LAID IN THE MOST DIRECT ROUTE TO SUIT THE SERVICE BEING CARRIED AVOIDING ANY ACUTE CHANGES OF DIRECTION.
 - LEVEL CONTROL POSITIONS ARE SHOWN DIAGRAMMATICALLY ONLY. THEY WILL BE POSITIONED AWAY FROM OBSTRUCTIONS AND BE READILY ADJUSTABLE AFTER INSTALLATION.

READ IN CONJUNCTION WITH
MJA STRUCTURAL DRAWINGS

A	08/05/19	Amended in line with structural drawings.	E.W.	-	P.W.
REV	DATE	DESCRIPTION	DR'n	CHK'd	APR'l

FOR APPROVAL



UNIT 7, STANHOPE GATE, STANHOPE ROAD, CAMBERLEY, SURREY, GU15 3DW OFFICE TEL No. (01483) 930520 WEBSITE WWW.PDAS.CO.UK

PROJECT **BURNDILL ROAD YAPTON**

TITLE **FOUL WATER PUMP STATION SITE PLAN**


CLIENT **BOVIS HOMES SOUTHERN HOME COUNTIES**

SCALE AT A1 **1:50** SCALE AT A3 **1:100**

QUOTE NUMBER **Q10276** APR'l **P.W.** DATE **26-03-2019**

PROJECT REF. **PR10869** CHK'd **P.W.** DATE **26-03-2019**

DRAWING NUMBER **PR10869 - 004** DR'n **E.W.** DATE **26-03-2019**

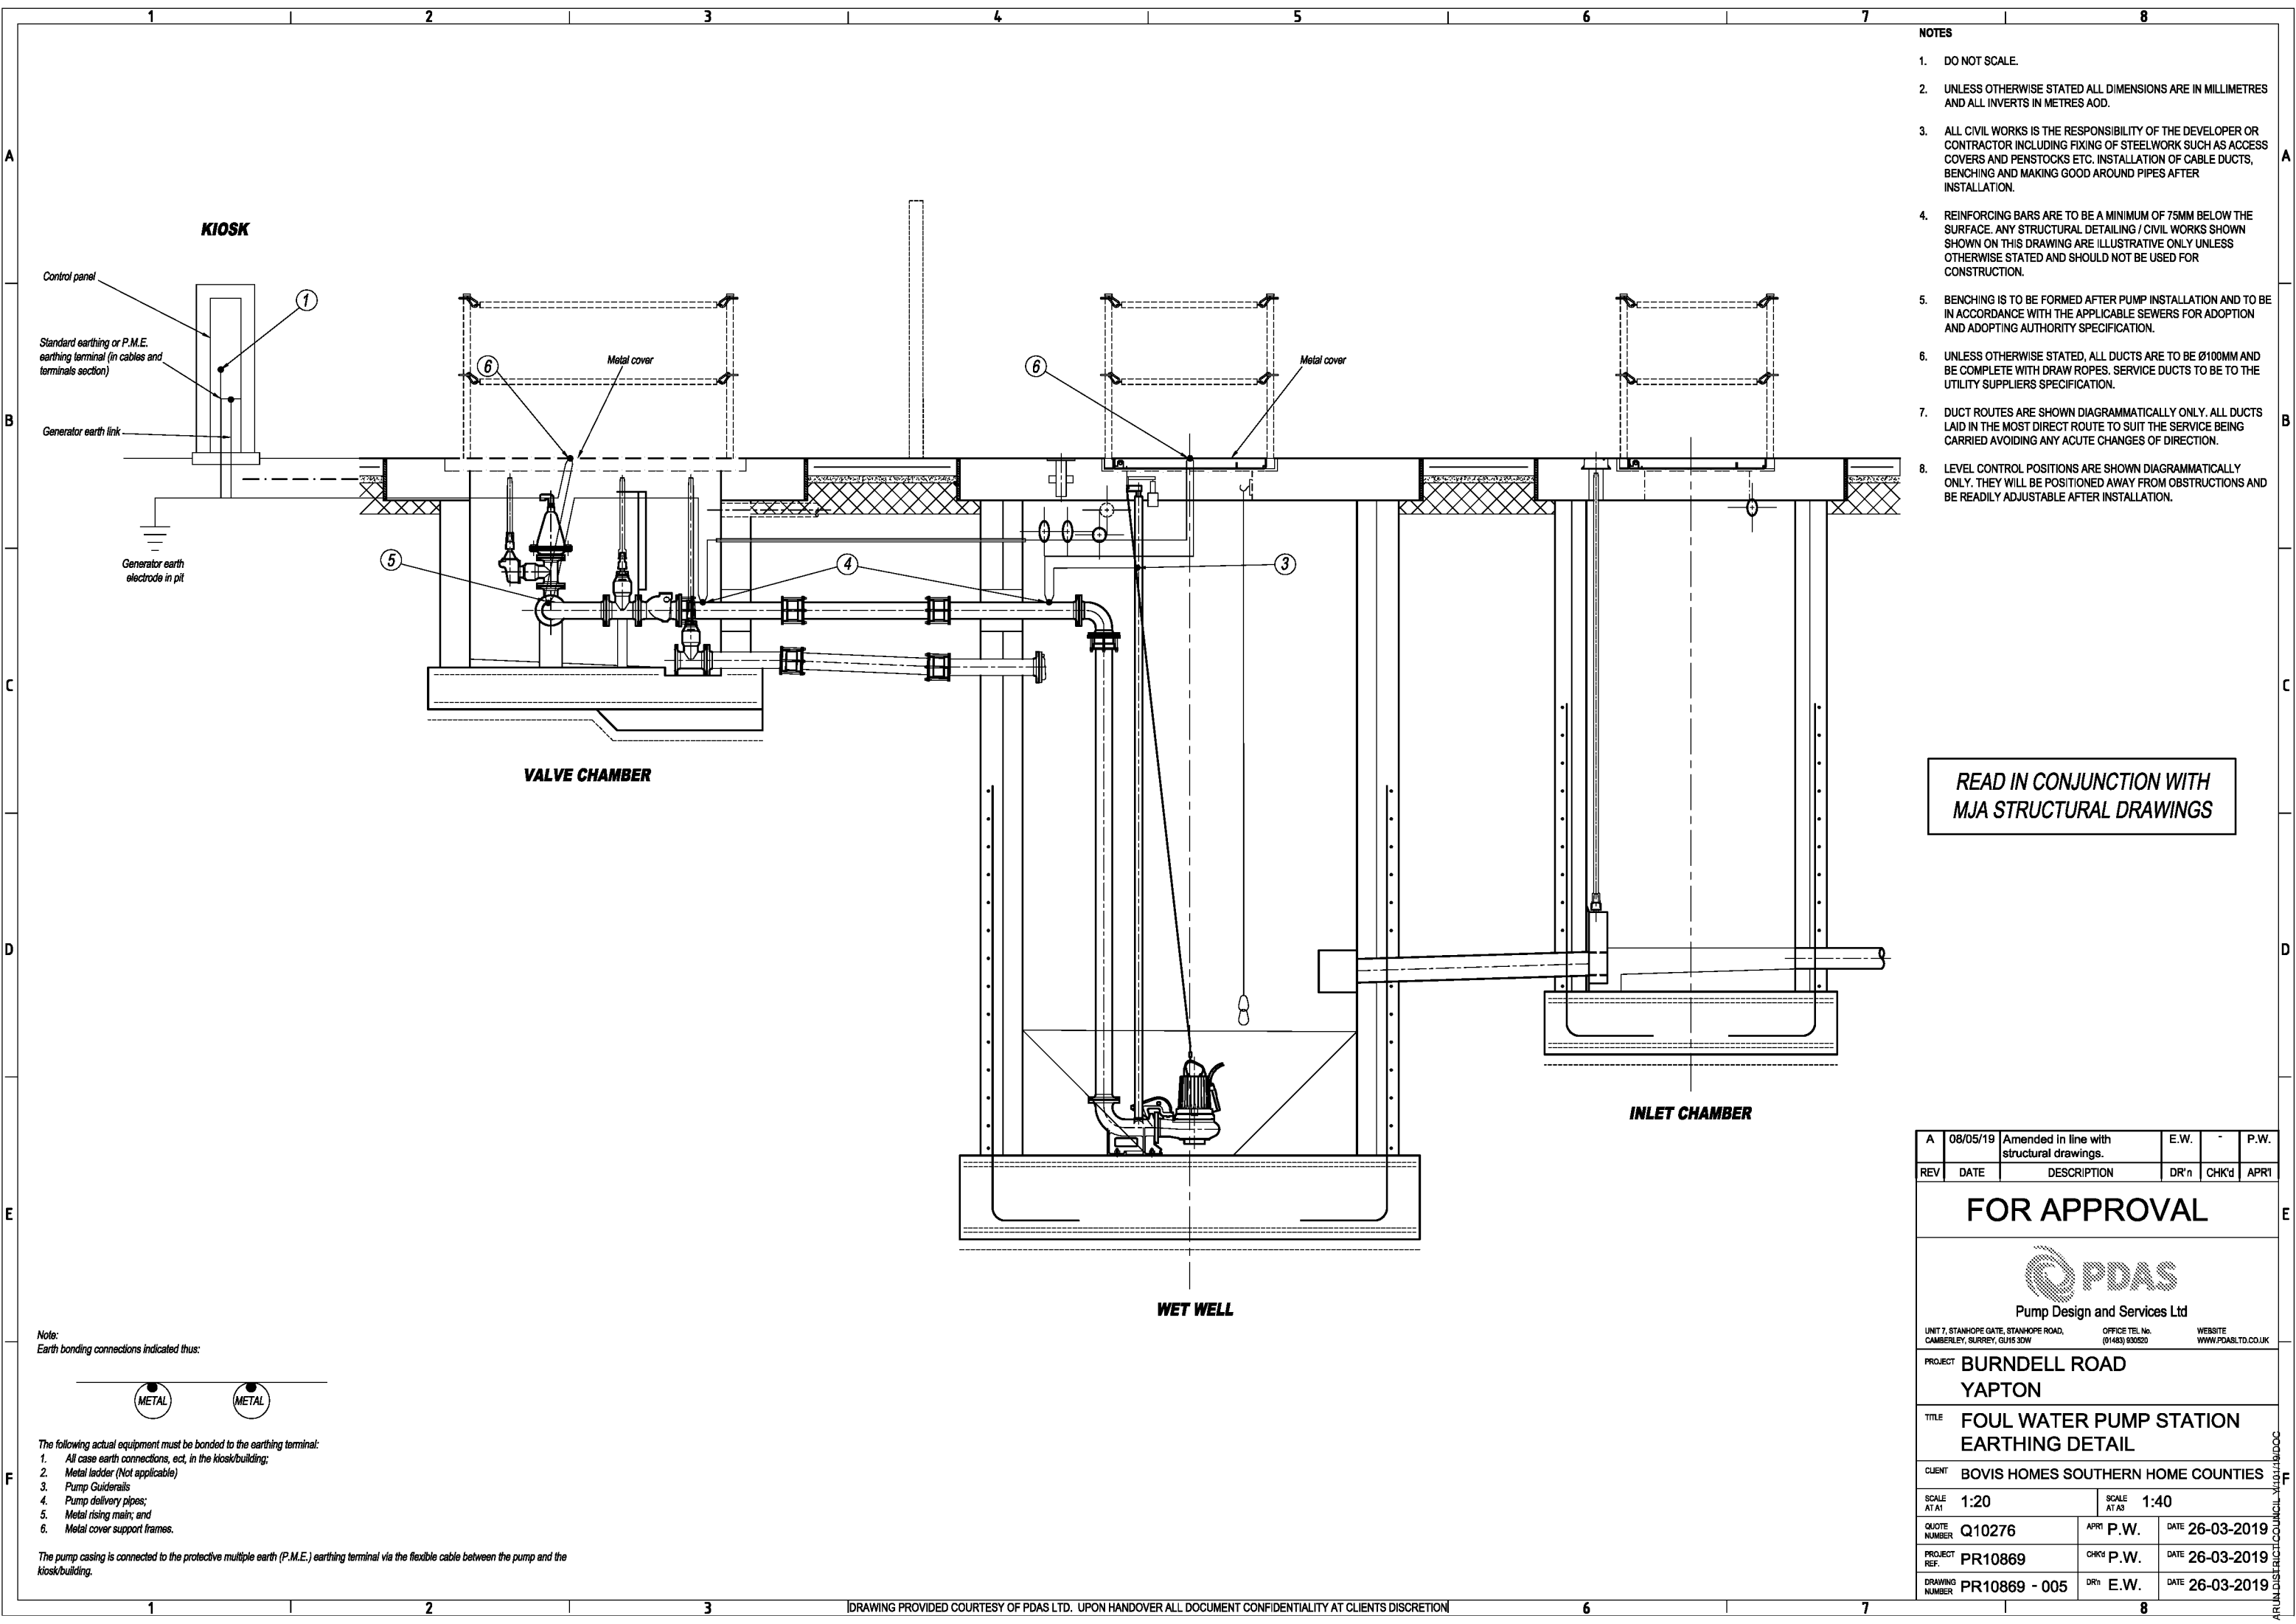

- NOTES**
- DO NOT SCALE.
 - UNLESS OTHERWISE STATED ALL DIMENSIONS ARE IN MILLIMETRES AND ALL INVERTS IN METRES AOD.
 - ALL CIVIL WORKS IS THE RESPONSIBILITY OF THE DEVELOPER OR CONTRACTOR INCLUDING FIXING OF STEELWORK SUCH AS ACCESS COVERS AND PENSTOCKS ETC. INSTALLATION OF CABLE DUCTS, BENCHING AND MAKING GOOD AROUND PIPES AFTER INSTALLATION.
 - REINFORCING BARS ARE TO BE A MINIMUM OF 75MM BELOW THE SURFACE. ANY STRUCTURAL DETAILING / CIVIL WORKS SHOWN ON THIS DRAWING ARE ILLUSTRATIVE ONLY UNLESS OTHERWISE STATED AND SHOULD NOT BE USED FOR CONSTRUCTION.
 - BENCHING IS TO BE FORMED AFTER PUMP INSTALLATION AND TO BE IN ACCORDANCE WITH THE APPLICABLE SEWERS FOR ADOPTION AND ADOPTING AUTHORITY SPECIFICATION.
 - UNLESS OTHERWISE STATED, ALL DUCTS ARE TO BE Ø100MM AND BE COMPLETE WITH DRAW ROPES. SERVICE DUCTS TO BE TO THE UTILITY SUPPLIERS SPECIFICATION.
 - DUCT ROUTES ARE SHOWN DIAGRAMMATICALLY ONLY. ALL DUCTS LAID IN THE MOST DIRECT ROUTE TO SUIT THE SERVICE BEING CARRIED AVOIDING ANY ACUTE CHANGES OF DIRECTION.
 - LEVEL CONTROL POSITIONS ARE SHOWN DIAGRAMMATICALLY ONLY. THEY WILL BE POSITIONED AWAY FROM OBSTRUCTIONS AND BE READILY ADJUSTABLE AFTER INSTALLATION.

**READ IN CONJUNCTION WITH
MJA STRUCTURAL DRAWINGS**

A	08/05/19	Amended in line with structural drawings.	E.W.	-	P.W.
REV	DATE	DESCRIPTION	DR'n	CHK'd	APR'l

FOR APPROVAL



Pump Design and Services Ltd

UNIT 7, STANHOPE GATE, STANHOPE ROAD, CAMBERLEY, SURREY, GU15 3DW OFFICE TEL No. (01483) 930520 WEBSITE WWW.PDAS.LTD.CO.UK

PROJECT **BURNDILL ROAD YAPTON**

TITLE **FOUL WATER PUMP STATION EARTHING DETAIL**

CLIENT **BOVIS HOMES SOUTHERN HOME COUNTIES**


SCALE AT A1 **1:20** SCALE AT A3 **1:40**

QUOTE NUMBER **Q10276** APR'l **P.W.** DATE **26-03-2019**

PROJECT REF. **PR10869** CHK'd **P.W.** DATE **26-03-2019**


DRAWING NUMBER **PR10869 - 005** DR'n **E.W.** DATE **26-03-2019**

Note:
Earth bonding connections indicated thus:

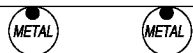

- The following actual equipment must be bonded to the earthing terminal:
- All case earth connections, ect, in the kiosk/building;
 - Metal ladder (Not applicable)
 - Pump Guidetrails
 - Pump delivery pipes;
 - Metal rising main; and
 - Metal cover support frames.

The pump casing is connected to the protective multiple earth (P.M.E.) earthing terminal via the flexible cable between the pump and the kiosk/building.

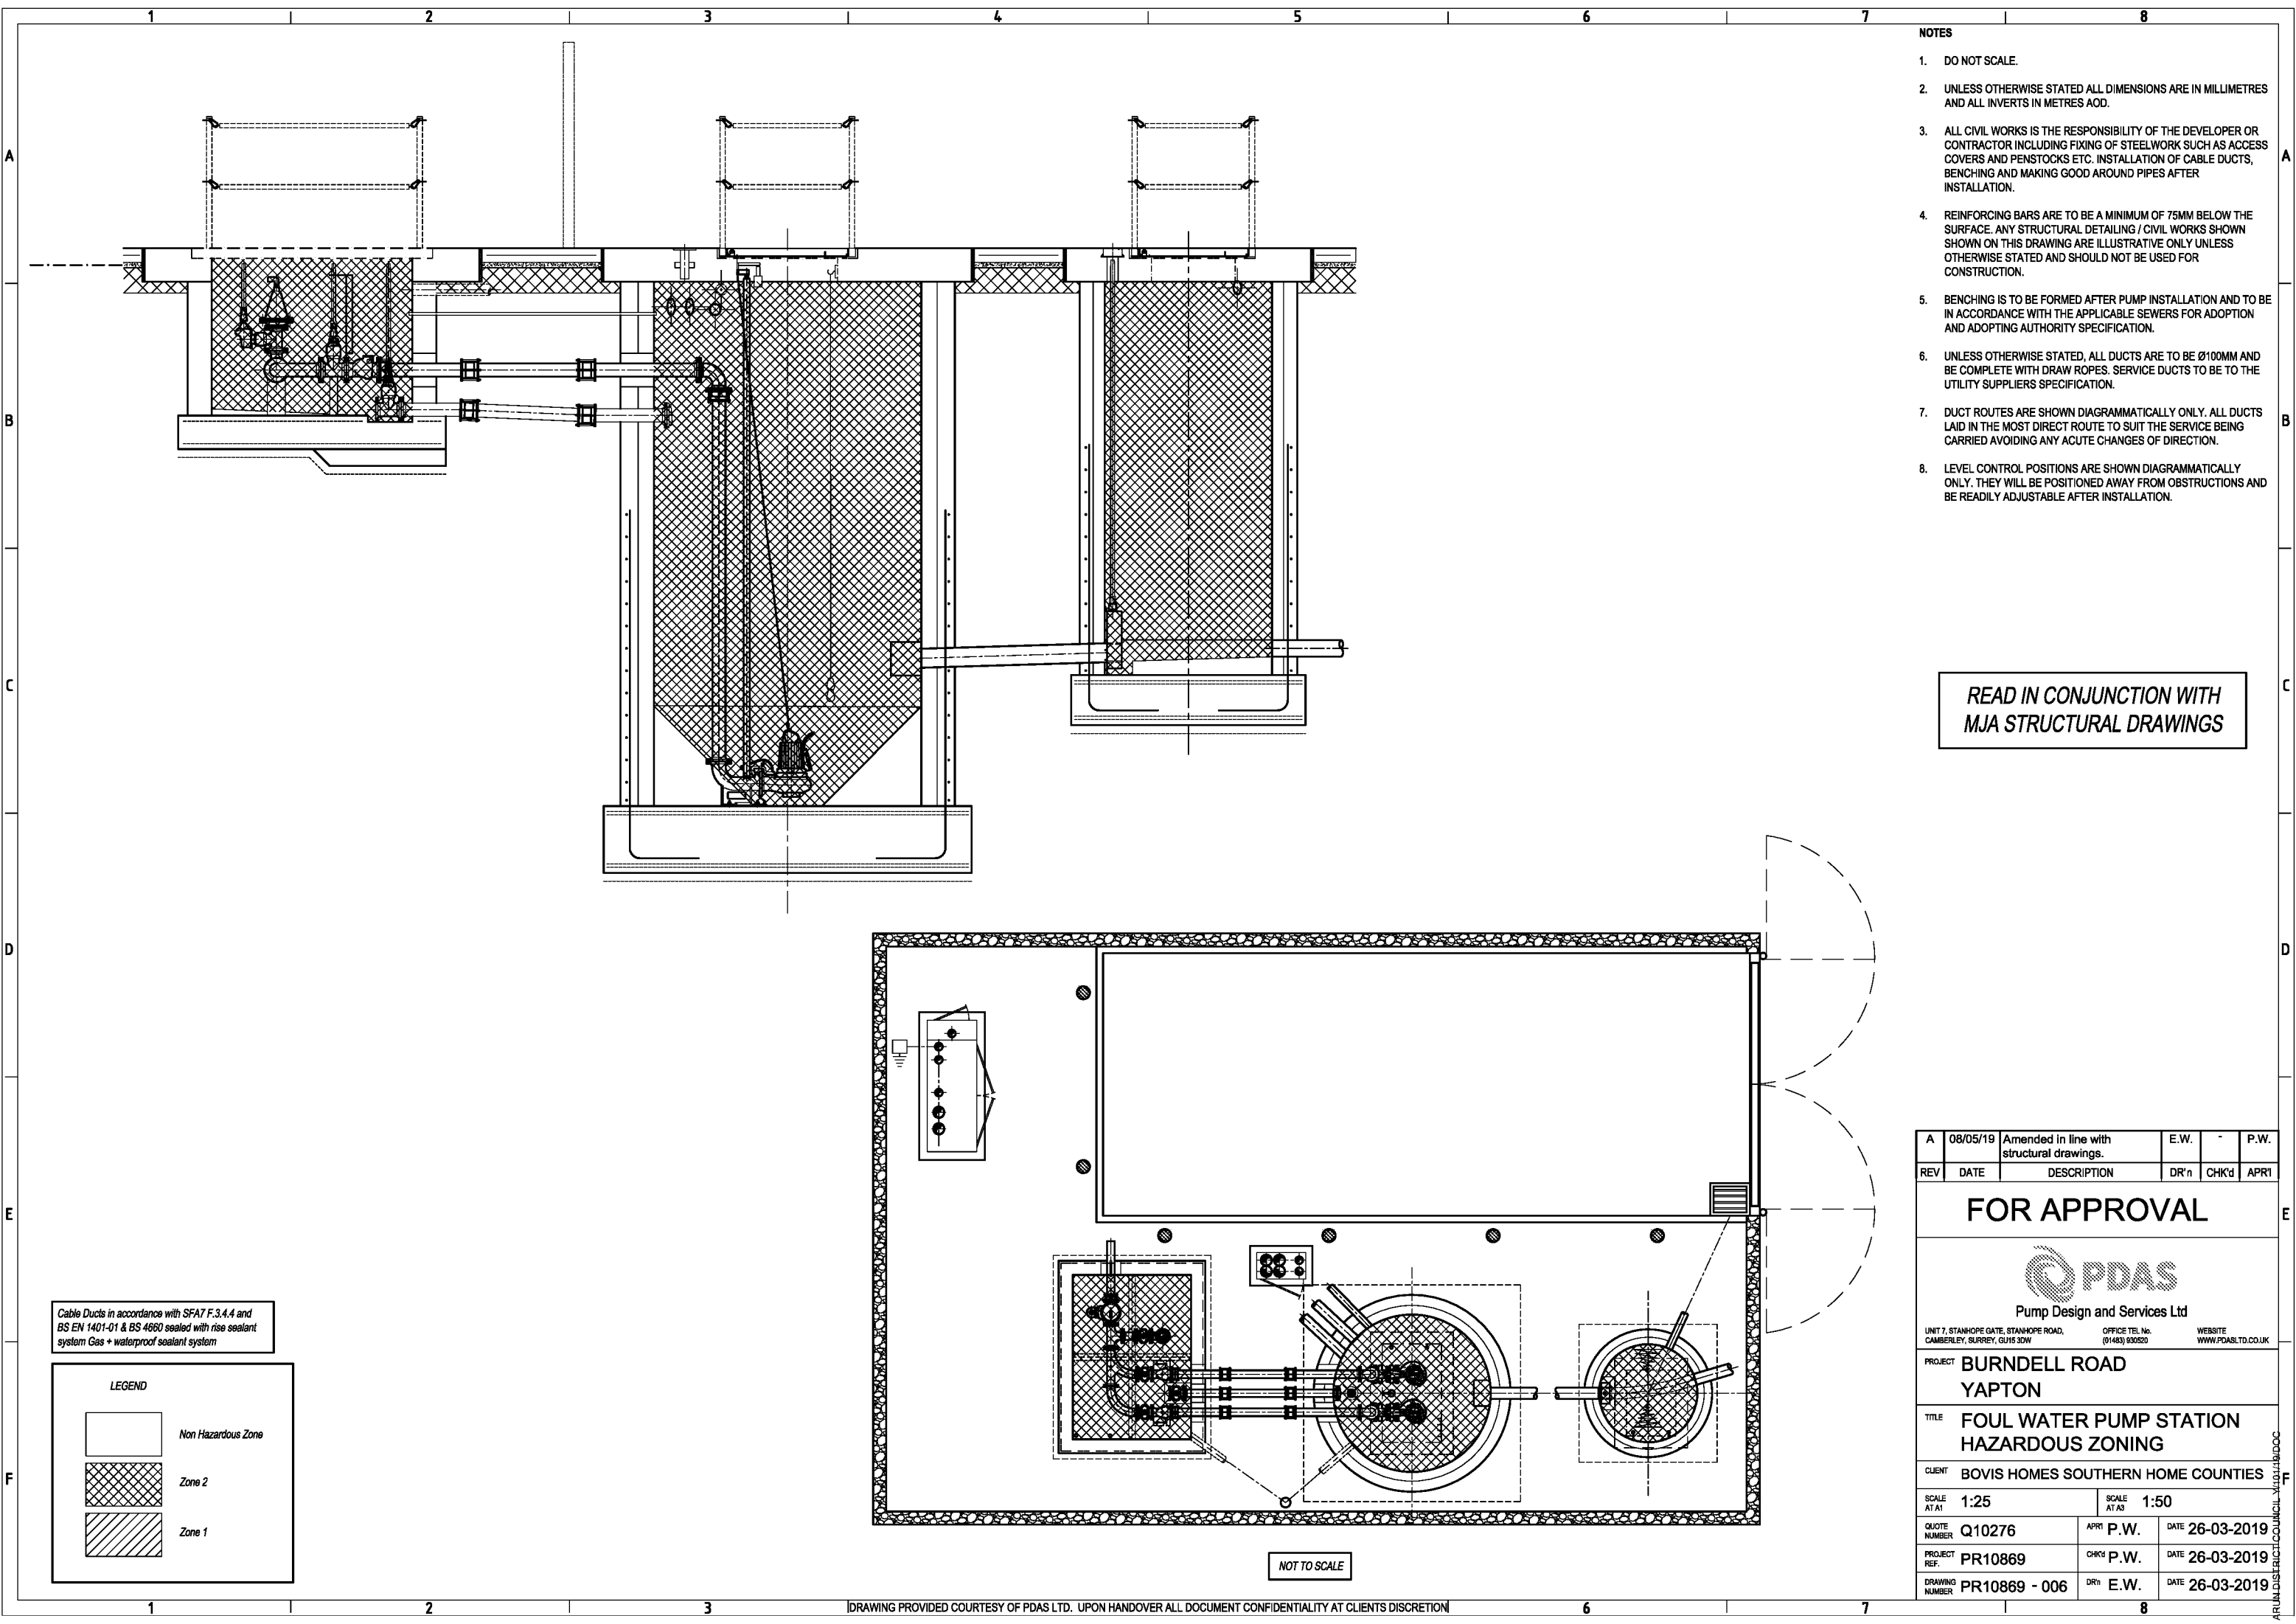

- NOTES
- DO NOT SCALE.
 - UNLESS OTHERWISE STATED ALL DIMENSIONS ARE IN MILLIMETRES AND ALL INVERTS IN METRES AOD.
 - ALL CIVIL WORKS IS THE RESPONSIBILITY OF THE DEVELOPER OR CONTRACTOR INCLUDING FIXING OF STEELWORK SUCH AS ACCESS COVERS AND PENSTOCKS ETC. INSTALLATION OF CABLE DUCTS, BENCHING AND MAKING GOOD AROUND PIPES AFTER INSTALLATION.
 - REINFORCING BARS ARE TO BE A MINIMUM OF 75MM BELOW THE SURFACE. ANY STRUCTURAL DETAILING / CIVIL WORKS SHOWN ON THIS DRAWING ARE ILLUSTRATIVE ONLY UNLESS OTHERWISE STATED AND SHOULD NOT BE USED FOR CONSTRUCTION.
 - BENCHING IS TO BE FORMED AFTER PUMP INSTALLATION AND TO BE IN ACCORDANCE WITH THE APPLICABLE SEWERS FOR ADOPTION AND ADOPTING AUTHORITY SPECIFICATION.
 - UNLESS OTHERWISE STATED, ALL DUCTS ARE TO BE Ø100MM AND BE COMPLETE WITH DRAW ROPES. SERVICE DUCTS TO BE TO THE UTILITY SUPPLIERS SPECIFICATION.
 - DUCT ROUTES ARE SHOWN DIAGRAMMATICALLY ONLY. ALL DUCTS LAID IN THE MOST DIRECT ROUTE TO SUIT THE SERVICE BEING CARRIED AVOIDING ANY ACUTE CHANGES OF DIRECTION.
 - LEVEL CONTROL POSITIONS ARE SHOWN DIAGRAMMATICALLY ONLY. THEY WILL BE POSITIONED AWAY FROM OBSTRUCTIONS AND BE READILY ADJUSTABLE AFTER INSTALLATION.

READ IN CONJUNCTION WITH
MJA STRUCTURAL DRAWINGS


A	08/05/19	Amended in line with structural drawings.	E.W.	-	P.W.
REV	DATE	DESCRIPTION	DR'n	CHK'd	APPR'l
FOR APPROVAL					
 Pump Design and Services Ltd					
UNIT 7, STANHOPE GATE, STANHOPE ROAD, CAMBERLEY, SURREY, GU15 3DW			OFFICE TEL No. (01483) 930520		WEBSITE WWW.PDAS.LTD.CO.UK
PROJECT	BURNDELL ROAD YAPTON				
TITLE	FOUL WATER PUMP STATION HAZARDOUS ZONING				
CLIENT	BOVIS HOMES SOUTHERN HOME COUNTIES				
SCALE AT A1	1:25		SCALE AT A3	1:50	
QUOTE NUMBER	Q10276		APPR'l	P.W.	DATE 26-03-2019
PROJECT REF.	PR10869		CHK'd	P.W.	DATE 26-03-2019
DRAWING NUMBER	PR10869 - 006		DR'n	E.W.	DATE 26-03-2019

Cable Ducts in accordance with SFA7 F.3.4.4 and BS EN 1401-01 & BS 4660 sealed with rise sealant system Gas + waterproof sealant system

LEGEND

	Non Hazardous Zone
	Zone 2
	Zone 1


NOT TO SCALE

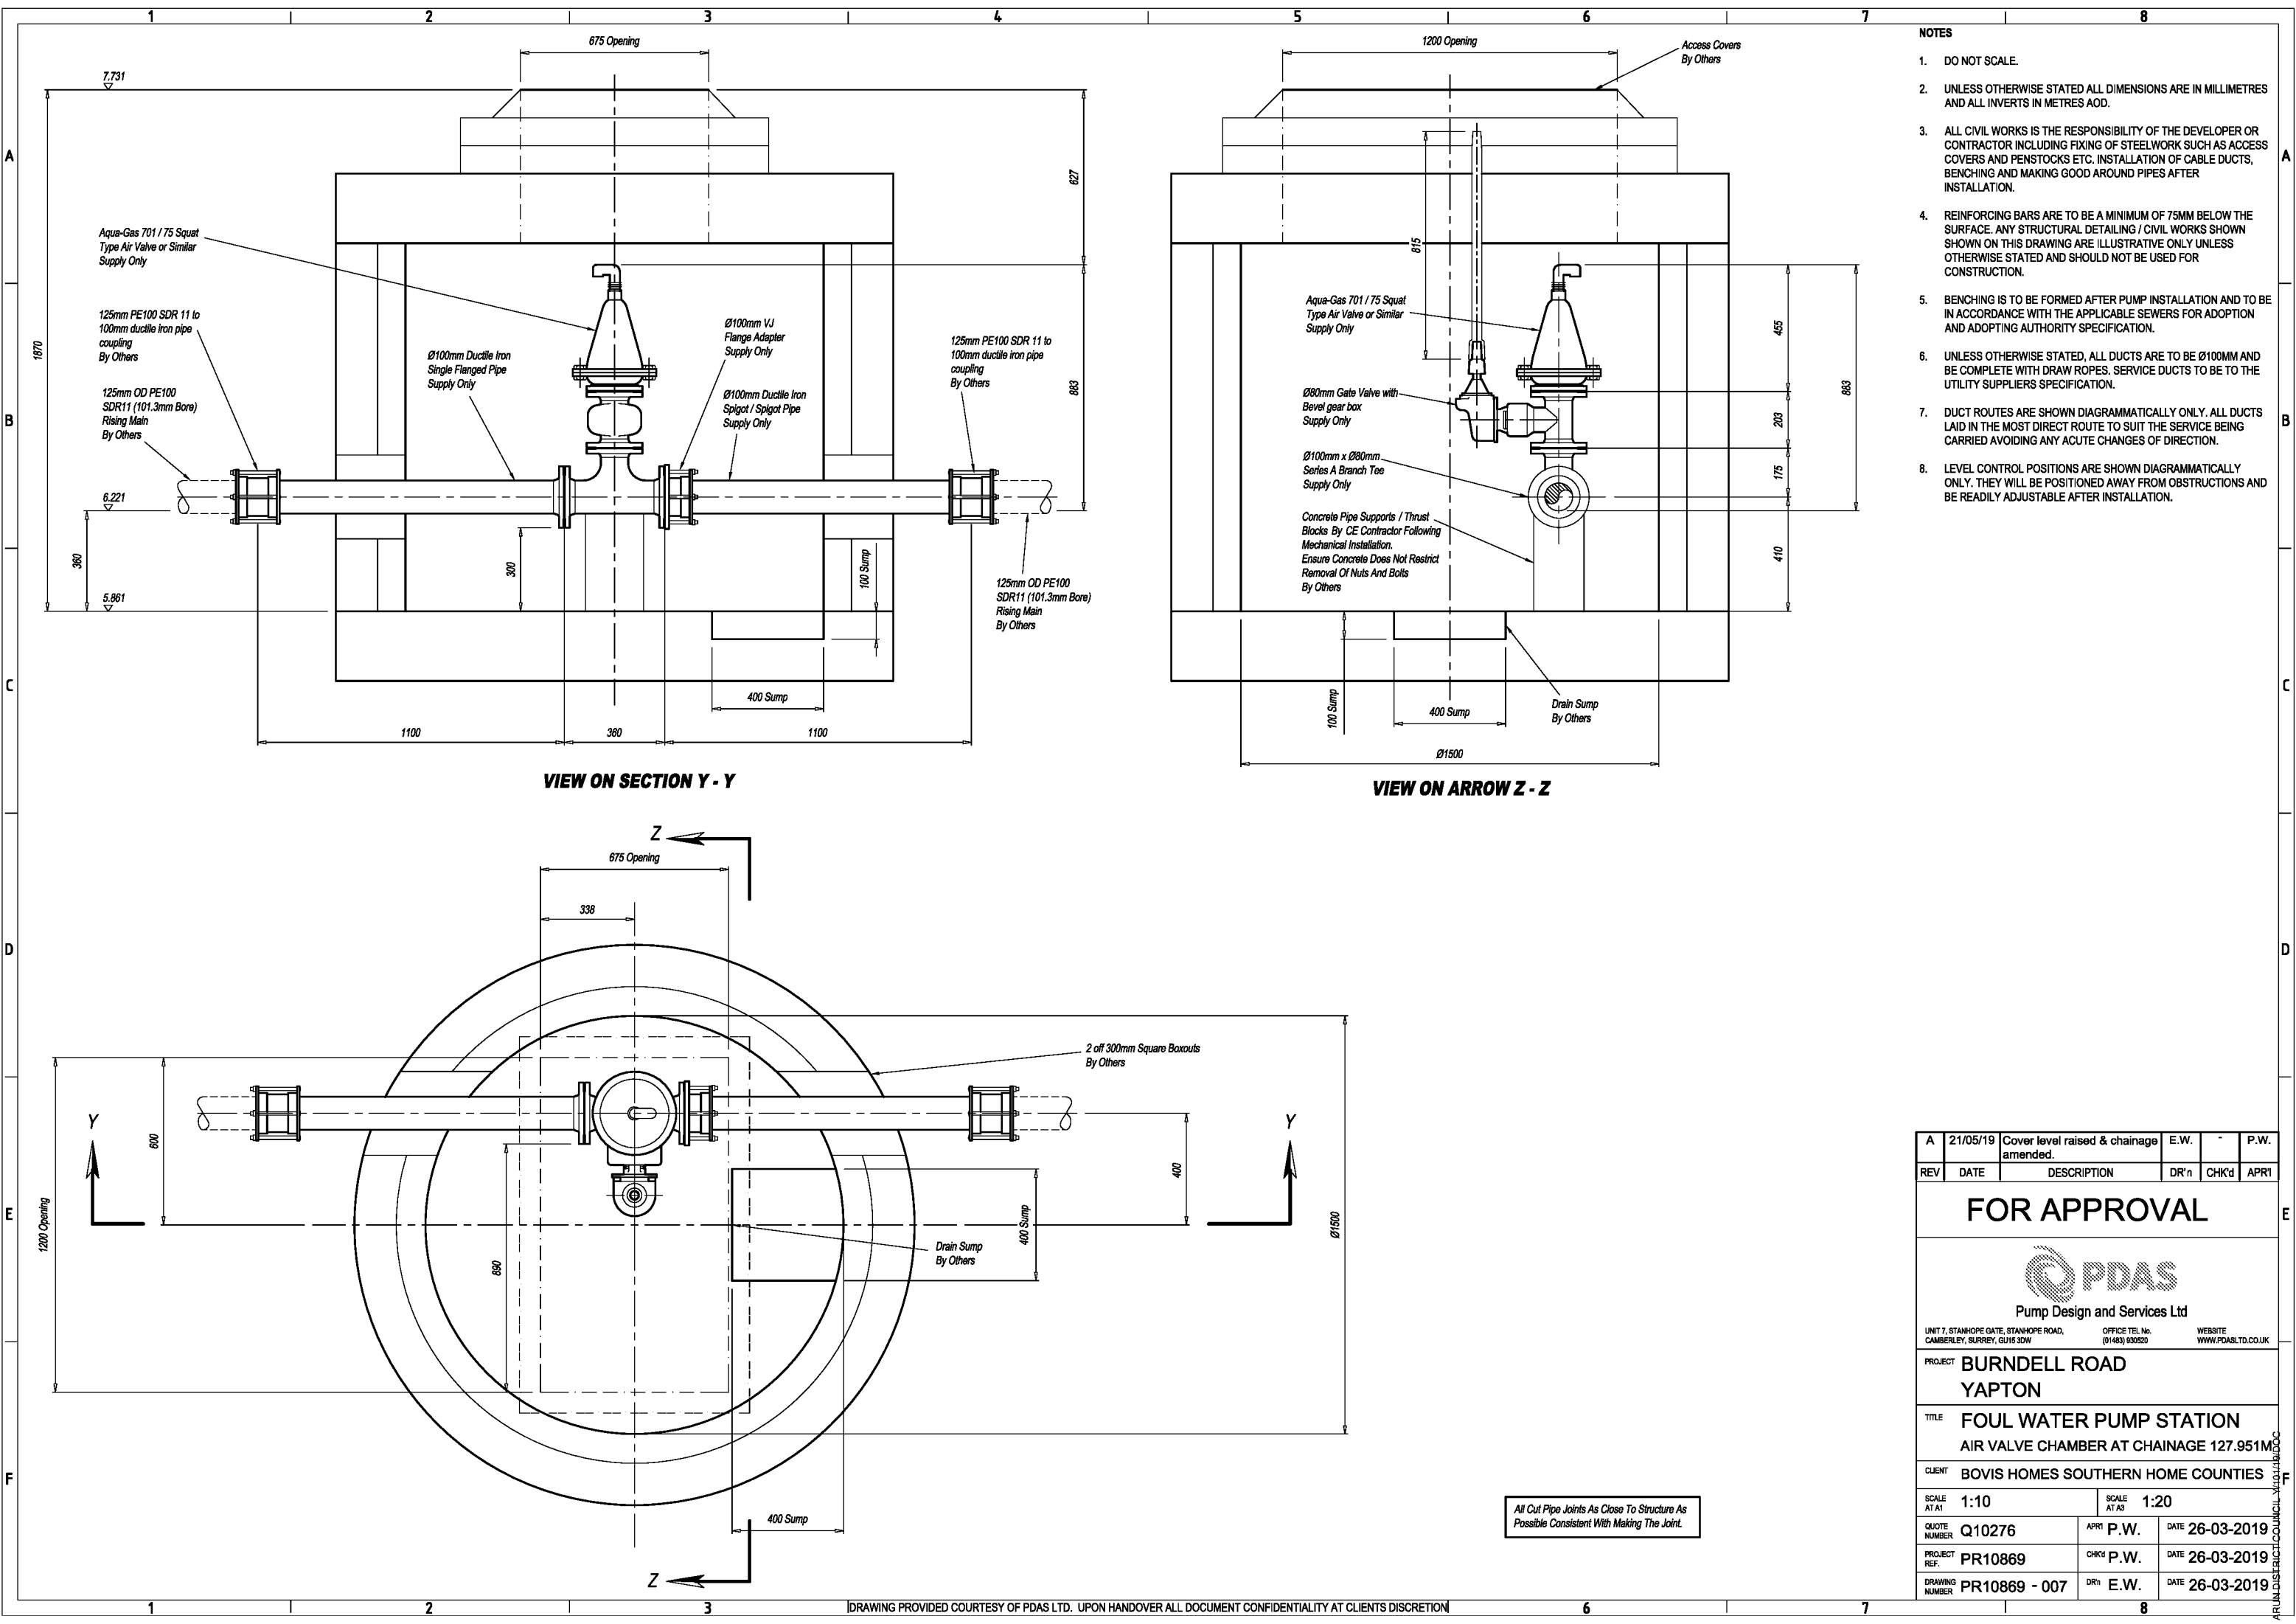

- NOTES**
- DO NOT SCALE.
 - UNLESS OTHERWISE STATED ALL DIMENSIONS ARE IN MILLIMETRES AND ALL INVERTS IN METRES AOD.
 - ALL CIVIL WORKS IS THE RESPONSIBILITY OF THE DEVELOPER OR CONTRACTOR INCLUDING FIXING OF STEELWORK SUCH AS ACCESS COVERS AND PENSTOCKS ETC. INSTALLATION OF CABLE DUCTS, BENCHING AND MAKING GOOD AROUND PIPES AFTER INSTALLATION.
 - REINFORCING BARS ARE TO BE A MINIMUM OF 75MM BELOW THE SURFACE. ANY STRUCTURAL DETAILING / CIVIL WORKS SHOWN ON THIS DRAWING ARE ILLUSTRATIVE ONLY UNLESS OTHERWISE STATED AND SHOULD NOT BE USED FOR CONSTRUCTION.
 - BENCHING IS TO BE FORMED AFTER PUMP INSTALLATION AND TO BE IN ACCORDANCE WITH THE APPLICABLE SEWERS FOR ADOPTION AND ADOPTING AUTHORITY SPECIFICATION.
 - UNLESS OTHERWISE STATED, ALL DUCTS ARE TO BE Ø100MM AND BE COMPLETE WITH DRAW ROPES. SERVICE DUCTS TO BE TO THE UTILITY SUPPLIERS SPECIFICATION.
 - DUCT ROUTES ARE SHOWN DIAGRAMMATICALLY ONLY. ALL DUCTS LAID IN THE MOST DIRECT ROUTE TO SUIT THE SERVICE BEING CARRIED AVOIDING ANY ACUTE CHANGES OF DIRECTION.
 - LEVEL CONTROL POSITIONS ARE SHOWN DIAGRAMMATICALLY ONLY. THEY WILL BE POSITIONED AWAY FROM OBSTRUCTIONS AND BE READILY ADJUSTABLE AFTER INSTALLATION.

A	21/05/19	Cover level raised & chainage amended.	E.W.	-	P.W.
REV	DATE	DESCRIPTION	DR'n	CHK'd	APR'l
FOR APPROVAL					
 Pump Design and Services Ltd					
UNIT 7, STANHOPE GATE, STANHOPE ROAD, CAMBERLEY, SURREY, GU15 3DW			OFFICE TEL No. (01483) 930520		WEBSITE WWW.PDAS.LTD.CO.UK
PROJECT BURNDELL ROAD YAPTON					
TITLE FOUL WATER PUMP STATION AIR VALVE CHAMBER AT CHAINAGE 127.951M					
CLIENT BOVIS HOMES SOUTHERN HOME COUNTIES					
SCALE AT A1 1:10		SCALE AT A3 1:20			
QUOTE NUMBER Q10276		APR'l P.W.		DATE 26-03-2019	
PROJECT REF. PR10869		CHK'd P.W.		DATE 26-03-2019	
DRAWING NUMBER PR10869 - 007		DR'n E.W.		DATE 26-03-2019	

All Cut Pipe Joints As Close To Structure As Possible Consistent With Making The Joint.

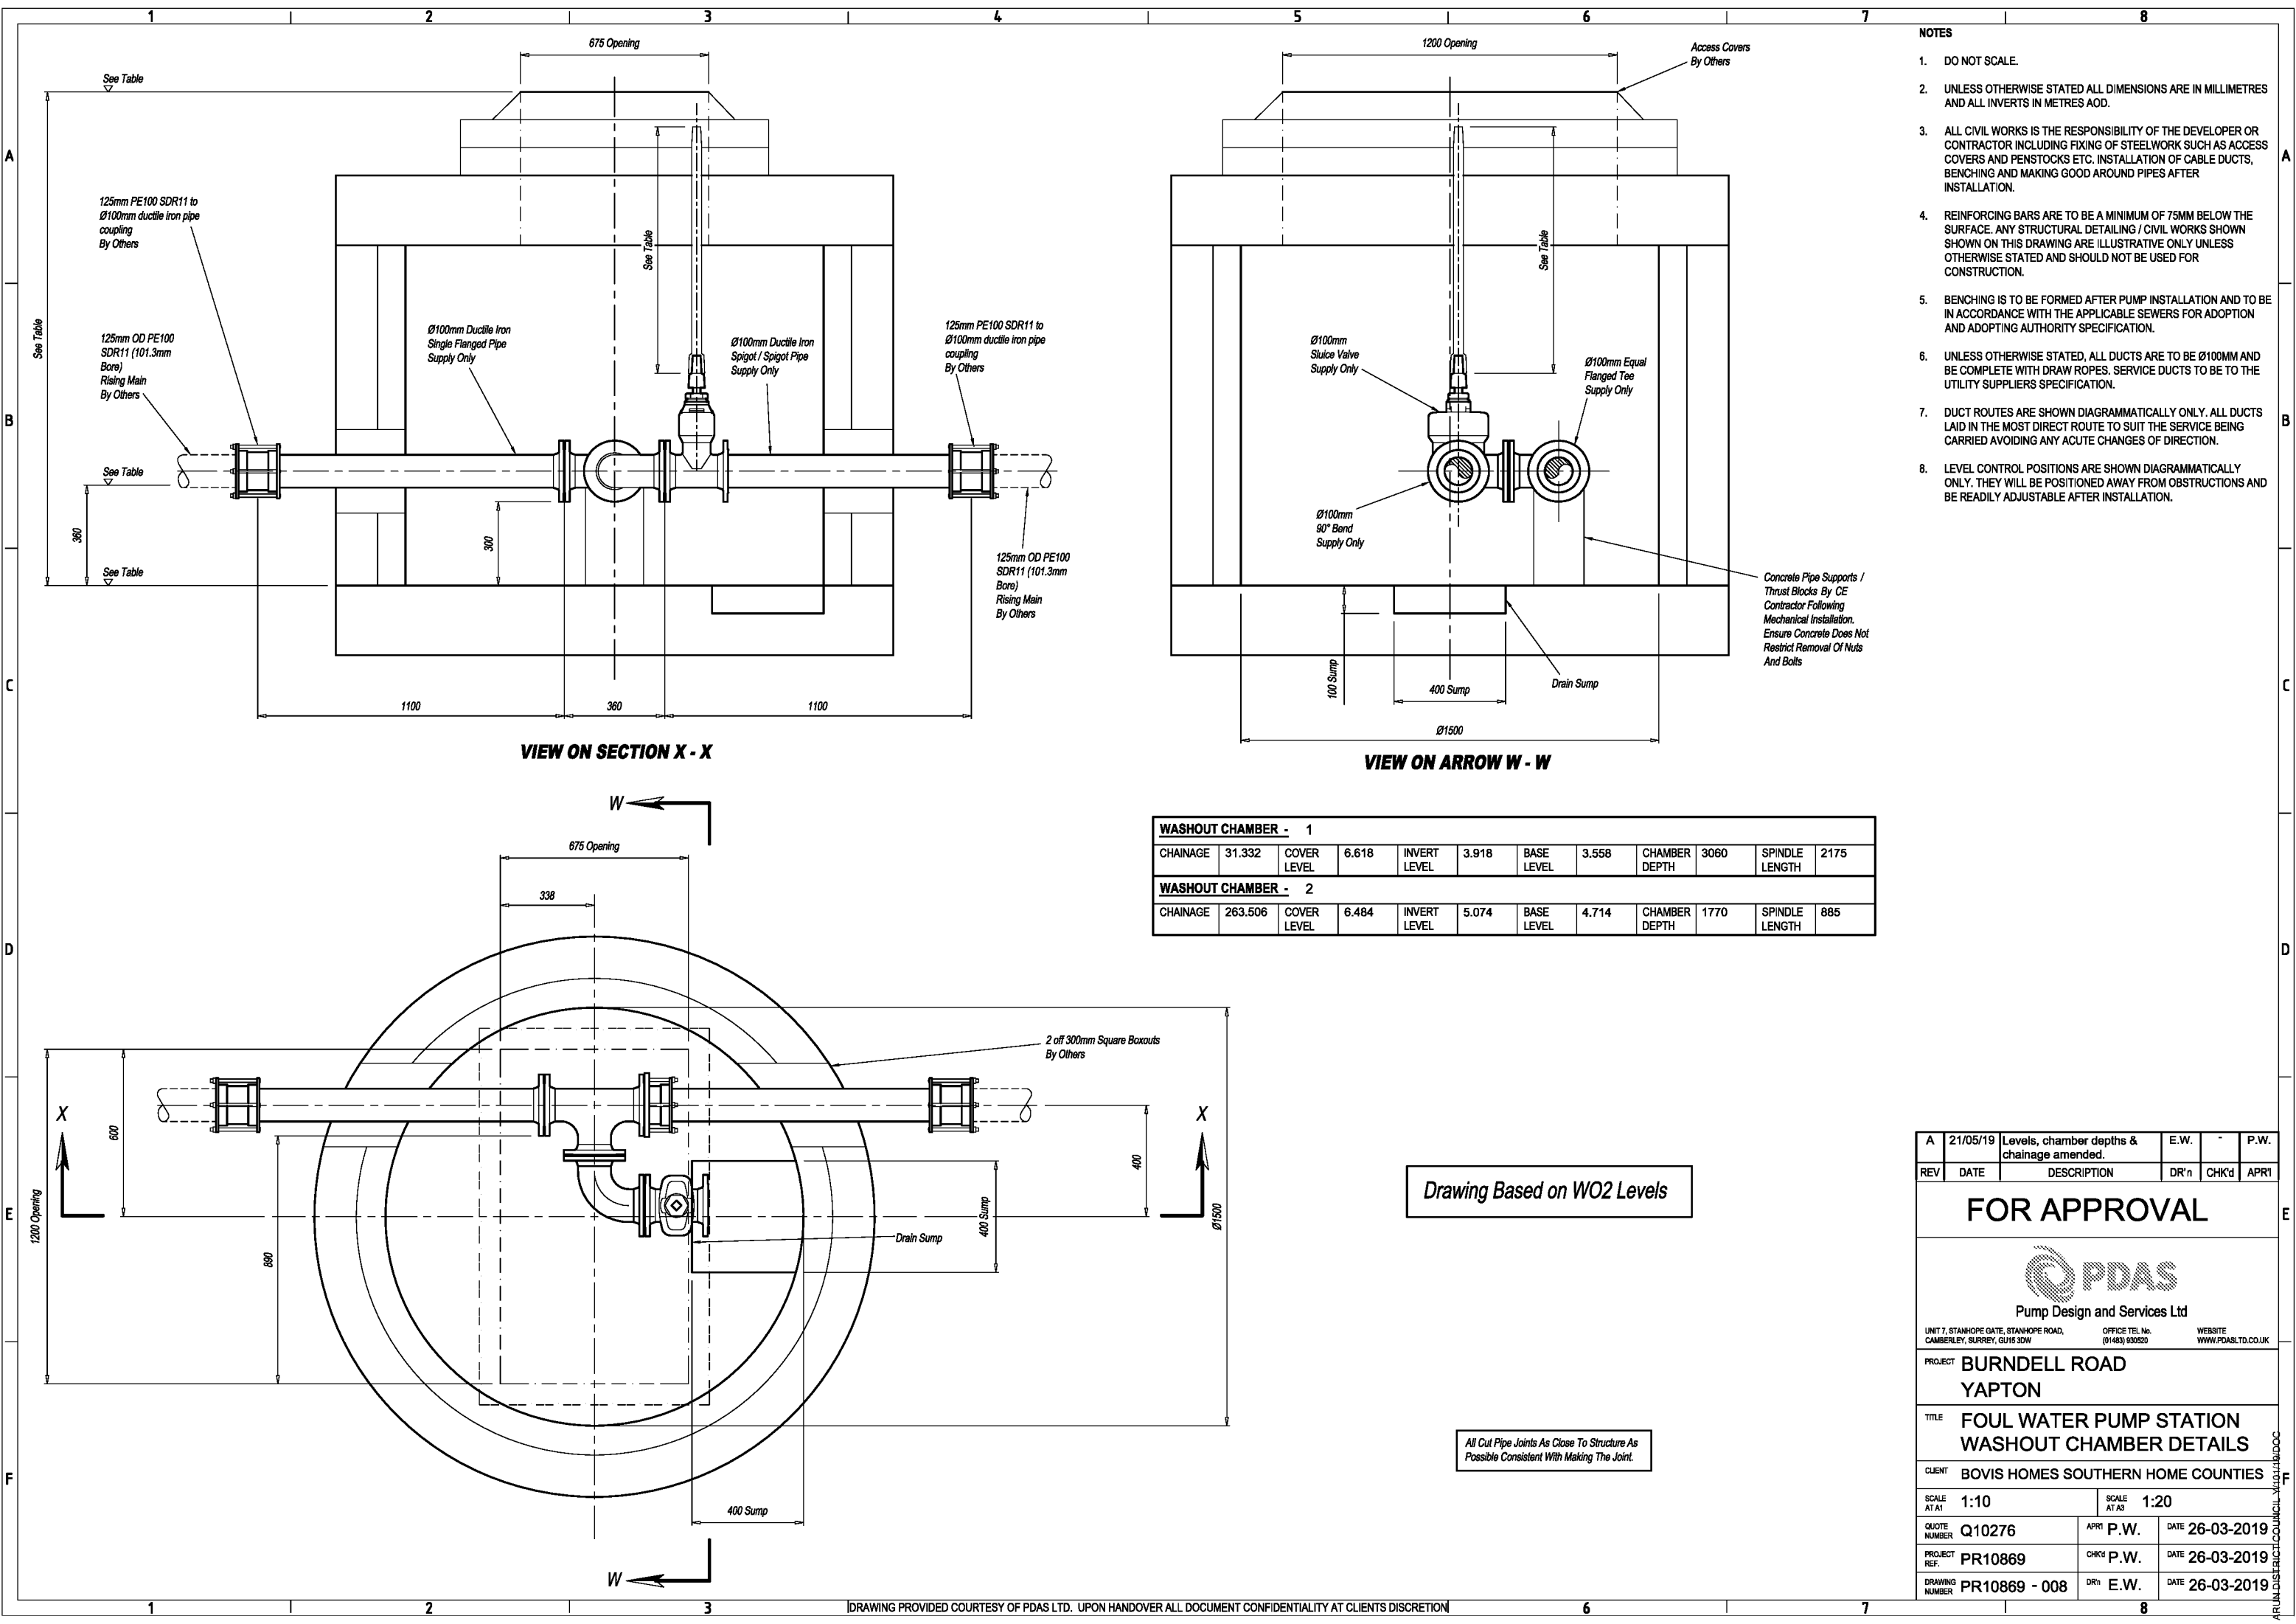

- NOTES**
- DO NOT SCALE.
 - UNLESS OTHERWISE STATED ALL DIMENSIONS ARE IN MILLIMETRES AND ALL INVERTS IN METRES AOD.
 - ALL CIVIL WORKS IS THE RESPONSIBILITY OF THE DEVELOPER OR CONTRACTOR INCLUDING FIXING OF STEELWORK SUCH AS ACCESS COVERS AND PENSTOCKS ETC. INSTALLATION OF CABLE DUCTS, BENCHING AND MAKING GOOD AROUND PIPES AFTER INSTALLATION.
 - REINFORCING BARS ARE TO BE A MINIMUM OF 75MM BELOW THE SURFACE. ANY STRUCTURAL DETAILING / CIVIL WORKS SHOWN SHOWN ON THIS DRAWING ARE ILLUSTRATIVE ONLY UNLESS OTHERWISE STATED AND SHOULD NOT BE USED FOR CONSTRUCTION.
 - BENCHING IS TO BE FORMED AFTER PUMP INSTALLATION AND TO BE IN ACCORDANCE WITH THE APPLICABLE SEWERS FOR ADOPTION AND ADOPTING AUTHORITY SPECIFICATION.
 - UNLESS OTHERWISE STATED, ALL DUCTS ARE TO BE Ø100MM AND BE COMPLETE WITH DRAW ROPES. SERVICE DUCTS TO BE TO THE UTILITY SUPPLIERS SPECIFICATION.
 - DUCT ROUTES ARE SHOWN DIAGRAMMATICALLY ONLY. ALL DUCTS LAID IN THE MOST DIRECT ROUTE TO SUIT THE SERVICE BEING CARRIED AVOIDING ANY ACUTE CHANGES OF DIRECTION.
 - LEVEL CONTROL POSITIONS ARE SHOWN DIAGRAMMATICALLY ONLY. THEY WILL BE POSITIONED AWAY FROM OBSTRUCTIONS AND BE READILY ADJUSTABLE AFTER INSTALLATION.

WASHOUT CHAMBER - 1											
CHAINAGE	31.332	COVER LEVEL	6.618	INVERT LEVEL	3.918	BASE LEVEL	3.558	CHAMBER DEPTH	3060	SPINDLE LENGTH	2175
WASHOUT CHAMBER - 2											
CHAINAGE	263.506	COVER LEVEL	6.484	INVERT LEVEL	5.074	BASE LEVEL	4.714	CHAMBER DEPTH	1770	SPINDLE LENGTH	885

Drawing Based on WO2 Levels

All Cut Pipe Joints As Close To Structure As Possible Consistent With Making The Joint.

A	21/05/19	Levels, chamber depths & chainage amended.	E.W.	-	P.W.
REV	DATE	DESCRIPTION	DR'n	CHK'd	APR'l

FOR APPROVAL


Pump Design and Services Ltd

UNIT 7, STANHOPE GATE, STANHOPE ROAD, CAMBERLEY, SURREY, GU15 3DW OFFICE TEL No. (01483) 930520 WEBSITE WWW.PDASLTD.CO.UK

PROJECT **BURNDILL ROAD YAPTON**

TITLE **FOUL WATER PUMP STATION WASHOUT CHAMBER DETAILS**

CLIENT **BOVIS HOMES SOUTHERN HOME COUNTIES**

SCALE AT A1	1:10	SCALE AT A3	1:20
QUOTE NUMBER	Q10276	APR'l	P.W.
PROJECT REF.	PR10869	CHK'd	P.W.
DRAWING NUMBER	PR10869 - 008	DR'n	E.W.
		DATE	26-03-2019
		DATE	26-03-2019
		DATE	26-03-2019


Structural Drawings

Pumping equipment as specified and detailed by PDAS Ltd.

Minimum Laps for Reinforcement

Bar Dia	Lap Lengths
B8	325 mm
B10	400 mm
B12	475 mm
B16	625 mm
B20	1050 mm
B25	1300 mm
B32	1675 mm

All minimum laps to reinforcement are to comply with the requirements of BS 8110.

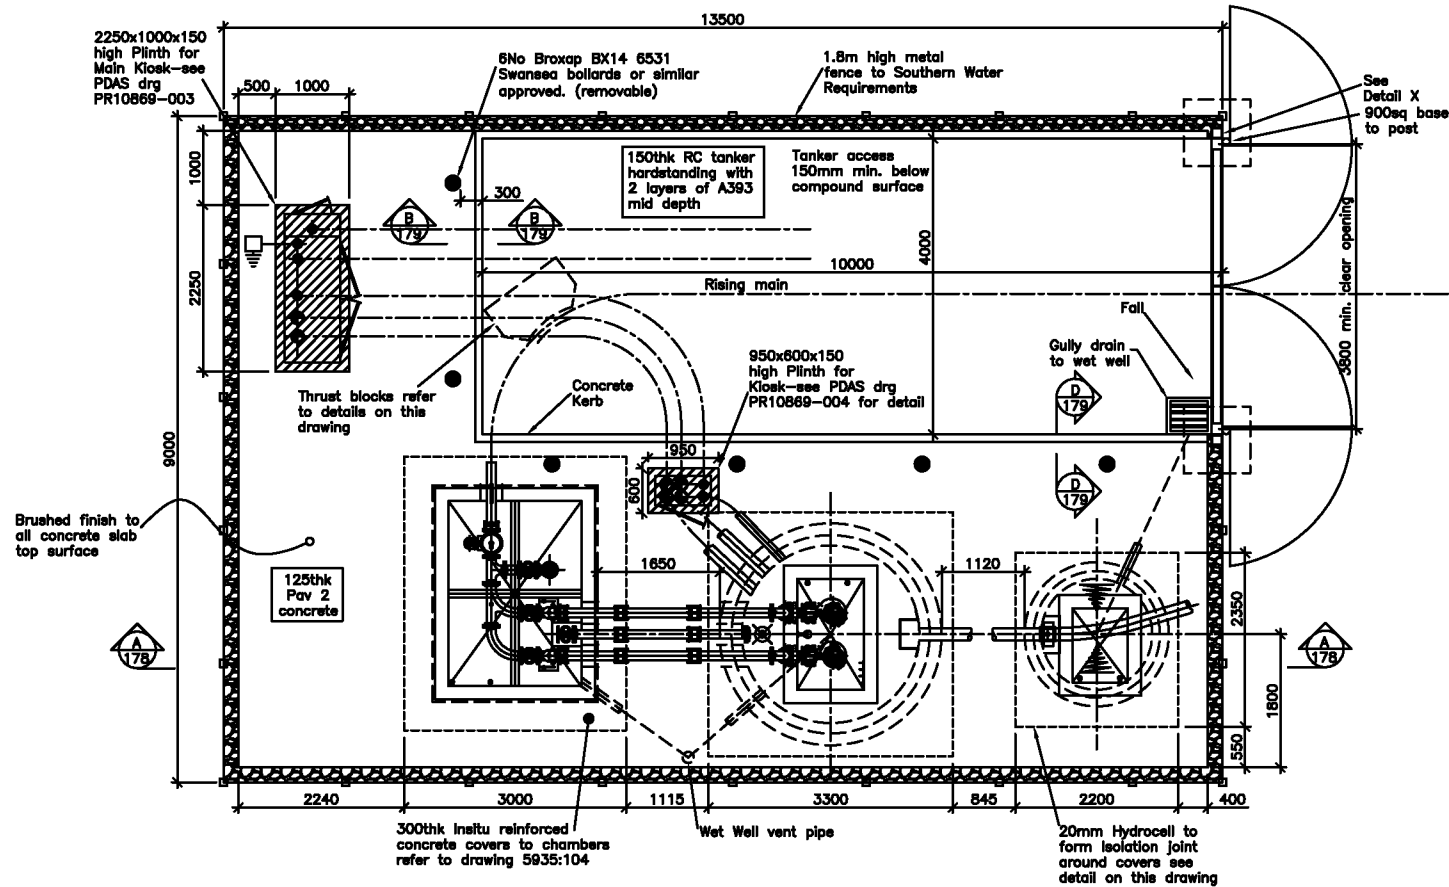


Note: all dimensions indicated are to be confirmed on site


1 layer of A393 Mesh mid depth in 125thk PAV with 400mm laps (flying ends)

Setting out layout (1:50)


Details in accordance with PDAS Ltd drg PR10869-005 dated 26.03.19. Check against latest drawings before construction

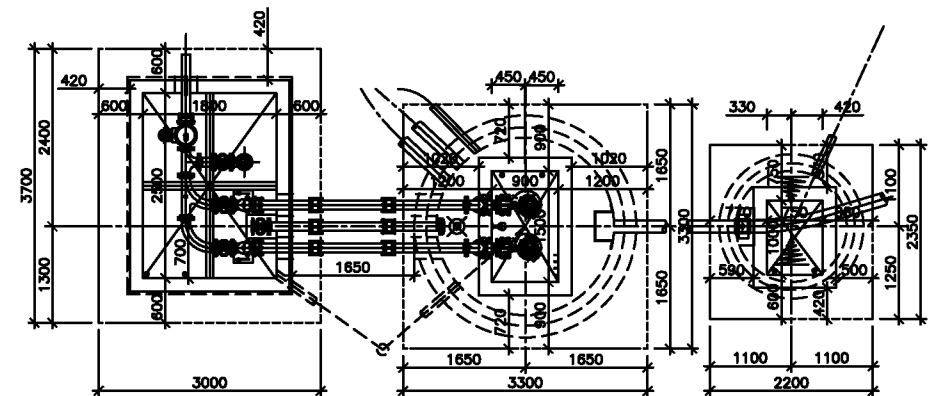


Plan at cover level (1:50)

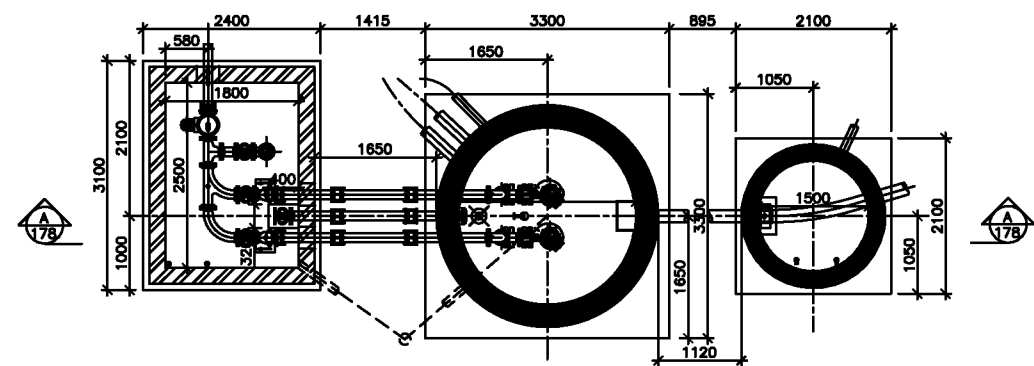

Plan at base level (1:50)

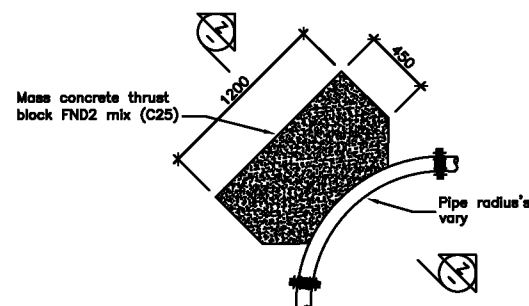


Plan View on External Thrust Blocks (1:25)

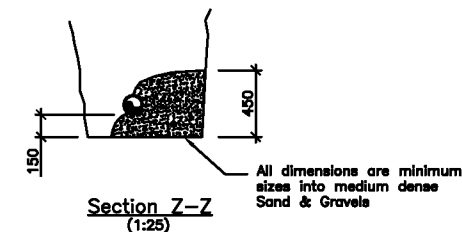


Note: Use thrust blocks indicated at changes in direction along length of rising main. Pipe orientations vary refer to PDAS details

FOR DETAILED NOTES PLEASE REFER TO DRAWING 5935:179

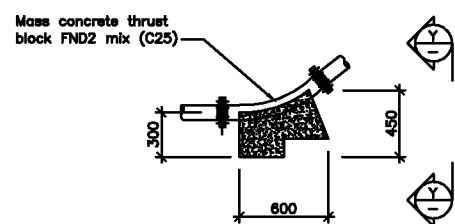

Elevation on Vertical bend Thrust Blocks (1:25)

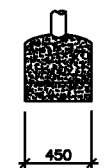


PRELIMINARY FOR TENDER

REV. No.	DATE	DESCRIPTION	INITIALS
Client			
Project	Burdell Road, Yapton		
Title	Pump Station GA & RC Details Sheet 1		
Scale	As shown @ A1	Date	April '19
Checked		Drawn	AK
Drawing No.	5935:177	Rev	—

MJA CONSULTING
CIVIL AND STRUCTURAL ENGINEERS
Monarch House, Barton Lane,
Abingdon, Oxon, OX14 3NB
Tel: 01235 555173
Fax: 01235 523226










Pumping equipment as specified and detailed by PDAS Ltd.

All minimum laps to reinforcement are to comply with the requirements of BS 8110.

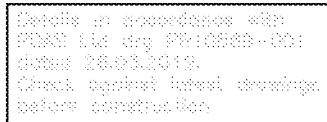

PRELIMINARY FOR TENDER

REV. No.	DATE	DESCRIPTION	INITIALS	
Client	 PDAS Ltd Montreal House, Barton Lane Abingdon, Oxon, OX14 3UE Tel: 01235 525178 Fax: 01235 525228		MJA CONSULTING CIVIL AND STRUCTURAL ENGINEERS 	
Project	St. James Road, Yarmouth			
Title	Final Station 25. & 30 Centre Sheet 2	Scale 1:1000 Checked Green	Date 22.09.10 Green	Drawing No. 5935:178

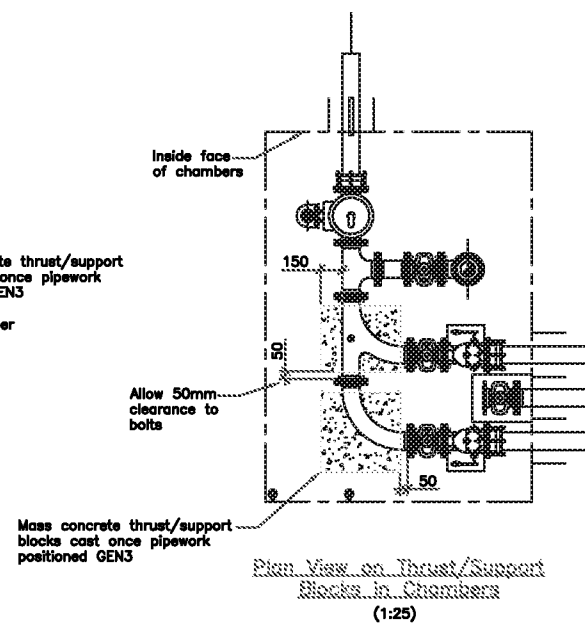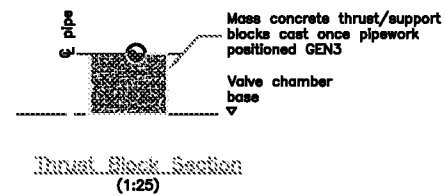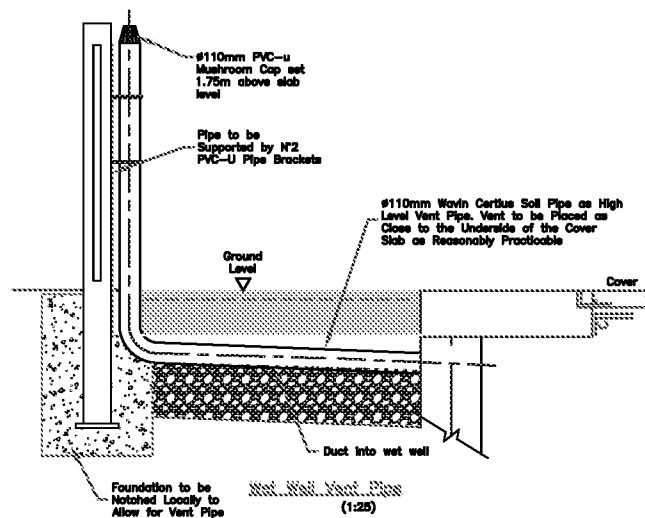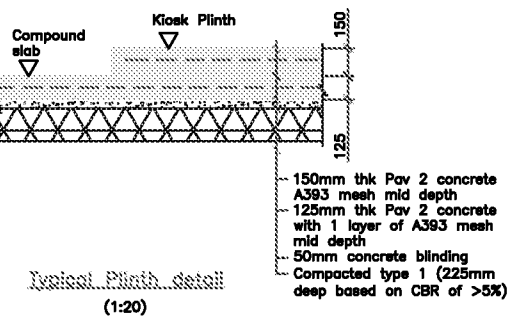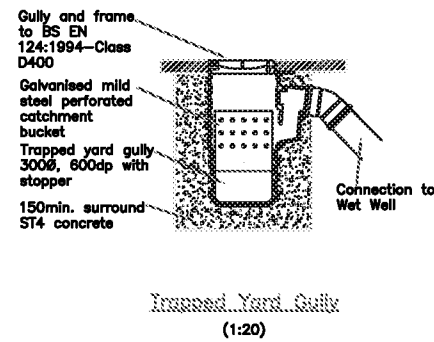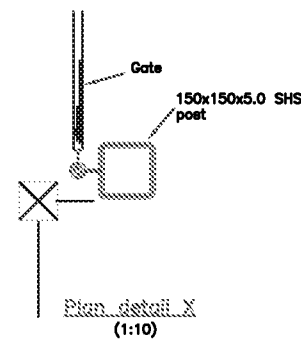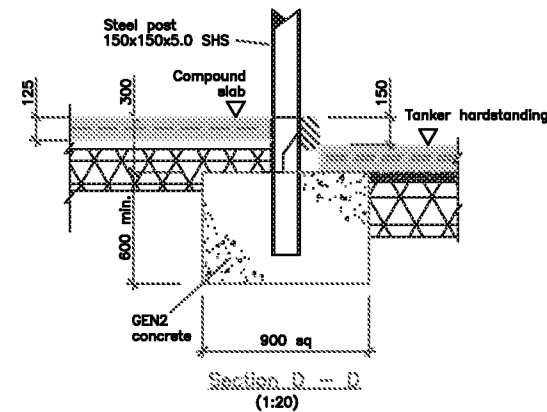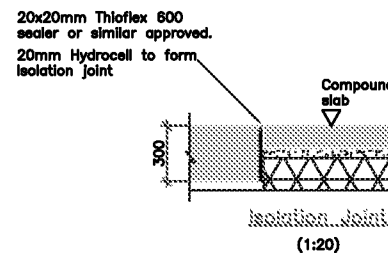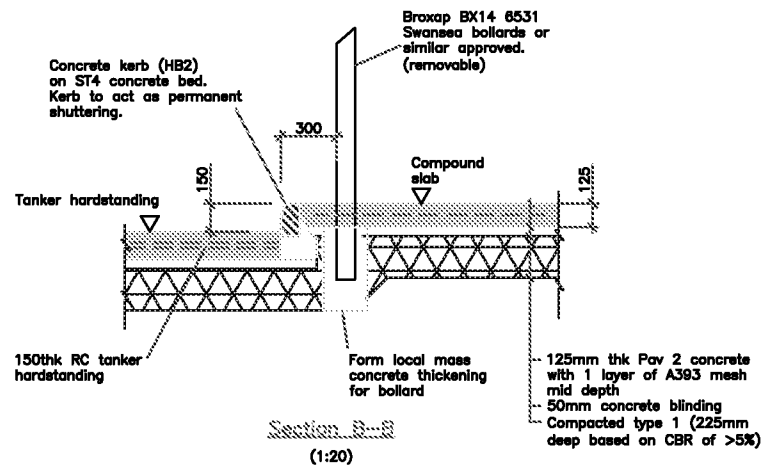


1. This drawing is to be read in conjunction with PDAS Ltd drawings.
 2. Dimensions must not be scaled from this drawing.
 3. All reinforced concrete is designed to BS 5400 and all construction is to comply with this code.
 4. Reinforced concrete to be Grade: RC40/50 for below ground structure, specified in accordance with BS 8500 & BS 208-1.
- Above ground/hard surface slabs to be exposure class XF2 & provide grade: PAV2 concrete.
- All reinforced concrete below ground level to be exposure classes XD3, XC3/4, design sulphate class AC-22 & DC-22 in accordance with BRE Special Digest No 1: Part 1. Maximum aggregate size: 20mm.
5. Concrete test samples shall be provided in accordance with the requirements of BS EN 12350-1.
 6. All excavations for reinforced concrete shall be kept free from water, loose material and rubbish.
 7. Reinforcement should comply with BS 4449, B866, 4482 & 4483. All reinforcement designated 'B' should be high yield high yield in accordance with BS 4482 and BS 4483.
 8. Reinforcement shall be free from oils, paint etc (which may adversely affect its bond with the concrete).
 9. Cover to reinforcement to be: Nominal 50mm cover when cast against shutters & blinding, 75mm all other faces. Tolerance $\Delta c = 15\text{mm}$ for below ground and for above ground/hard surface slabs nominal cover to be 50mm $\pm\Delta c$
 10. Top reinforcement in slabs shall be supported on mild steel chairs to ensure all reinforcement has the required cover of concrete.
 11. Spacer blocks are to be made of precast concrete or a suitable plastic alternative. They shall be used to ensure that all reinforcement has the required cover of concrete. Pieces of wood, brick etc are not permitted.
 12. It shall be the responsibility of the contractor to check bending schedules against the drawings prior to the ordering of the reinforcement and to notify the Engineer of any discrepancies.
 13. The structure is designed to be stable upon completion, temporary stability is the responsibility of the Contractor.
 14. Surface finish to contract specification.


Pumping equipment as specified and detailed by PDAS Ltd.

Standard Lap For Reinforcement	
Bar Dia	Lap Length
B8	325 mm
B10	400 mm
B12	475 mm
B16	625 mm
B20	1050 mm
B25	1300 mm
B32	1675 mm

All minimum laps to reinforcement are to comply with the requirements of BS B110.

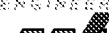PRELIMINARY FOR TENDER				
REV. No.	DATE	DESCRIPTION	INITIALS	
Client		MJA CONSULTING CIVIL AND STRUCTURAL ENGINEERS Mordenby House, Barbant Lane, Abingdon, Oxon, OX14 3UD Tel: 01235 575179 Fax: 01235 568388		
Project	Groundwater Abundant			
Title	Pump Station O & M Details Sheet 3	Scale 1:1000	Units mm	Drawing No. 5935:179
		Checked [Signature]	Drawn [Signature]	---

Appendix F
Wiring Diagrams

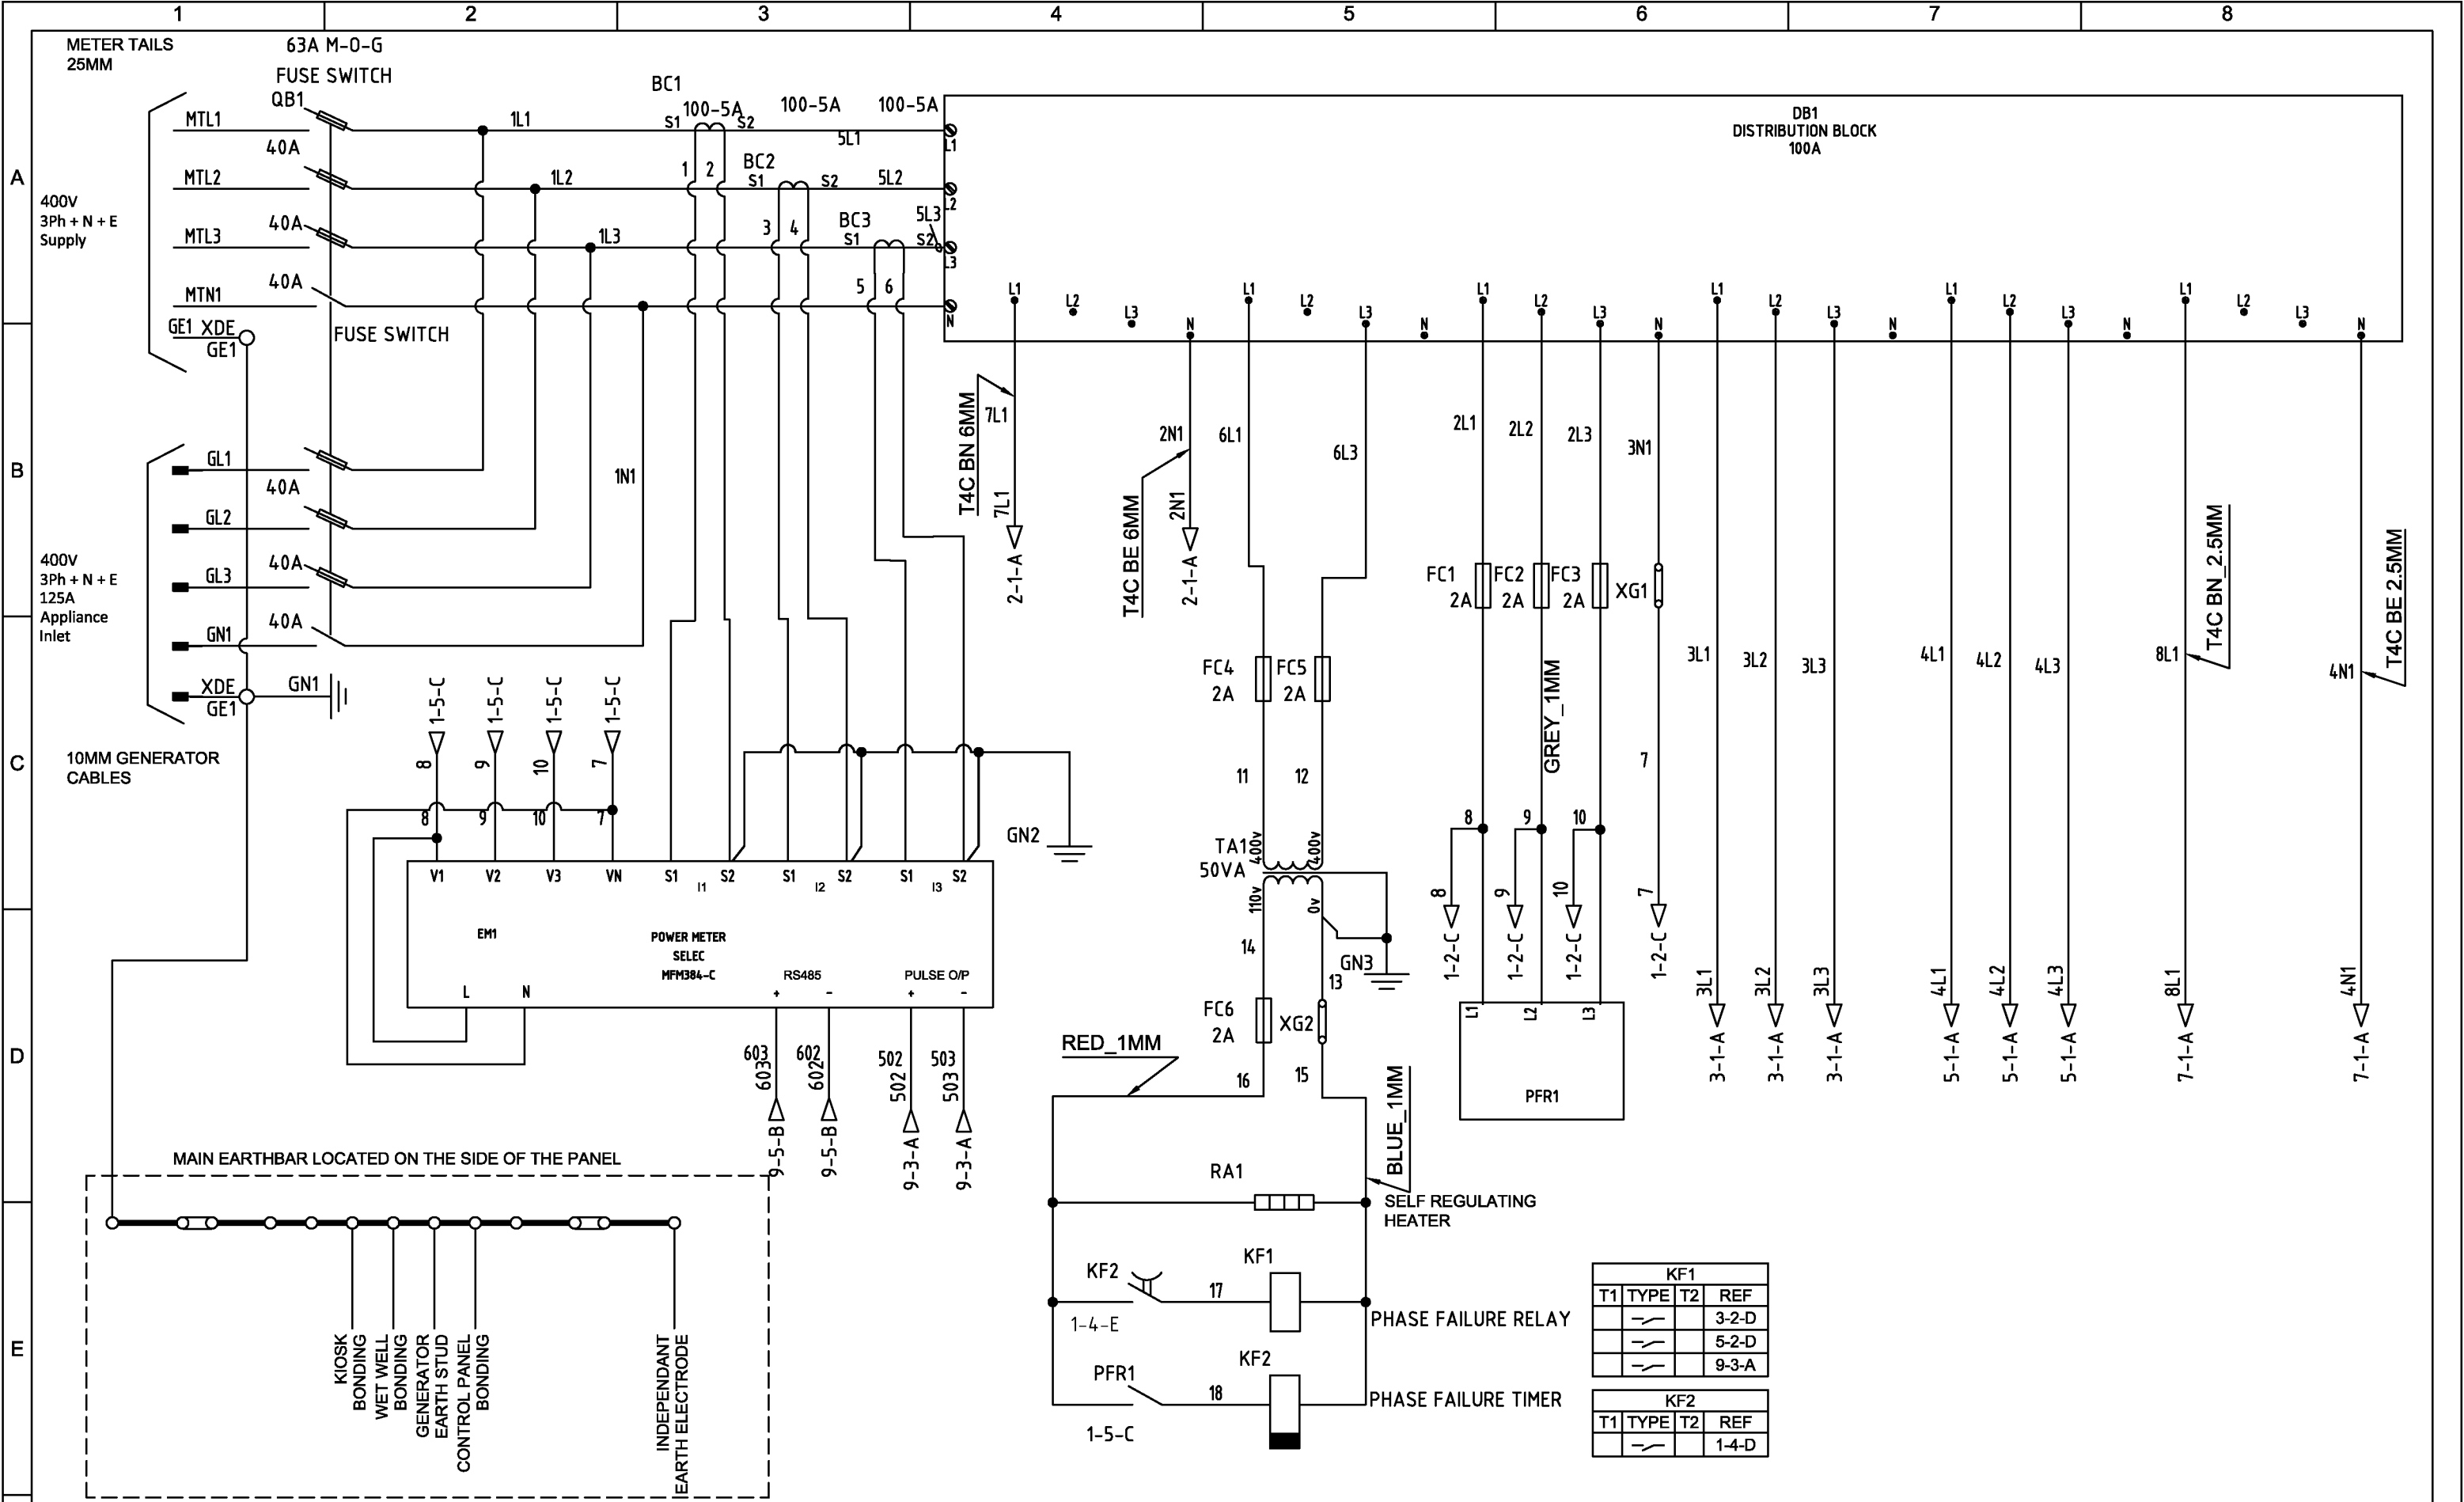

A	FIRST ISSUE	26/03/2019	SMH	SMH
Rev	Description	Date	Drn	Apprv

Client Name	
Bovis Homes, Southern Home Counties	
Title SFA7 & SOUTHERN WATER SPEC INCOMER SECTION	
Drawn By JH	Project Code PR10869
Drawing No PR10869	



gemini control systems ltd
designers and manufacturers

GEMINI CONTROL SYSTEMS LTD
TEL: 0844 800 4250
FAX: 0844 800 4251
WWW.GEMINI-CONTROLS.COM




Site
Burndell Road, Yapton




PDAS
Pump Design and Services Ltd


This document may not, without our permission, be copied, shown or handed out to competitors or any other unauthorised persons
Copyright Protected

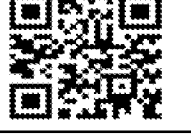

Sheet No
1 of 13

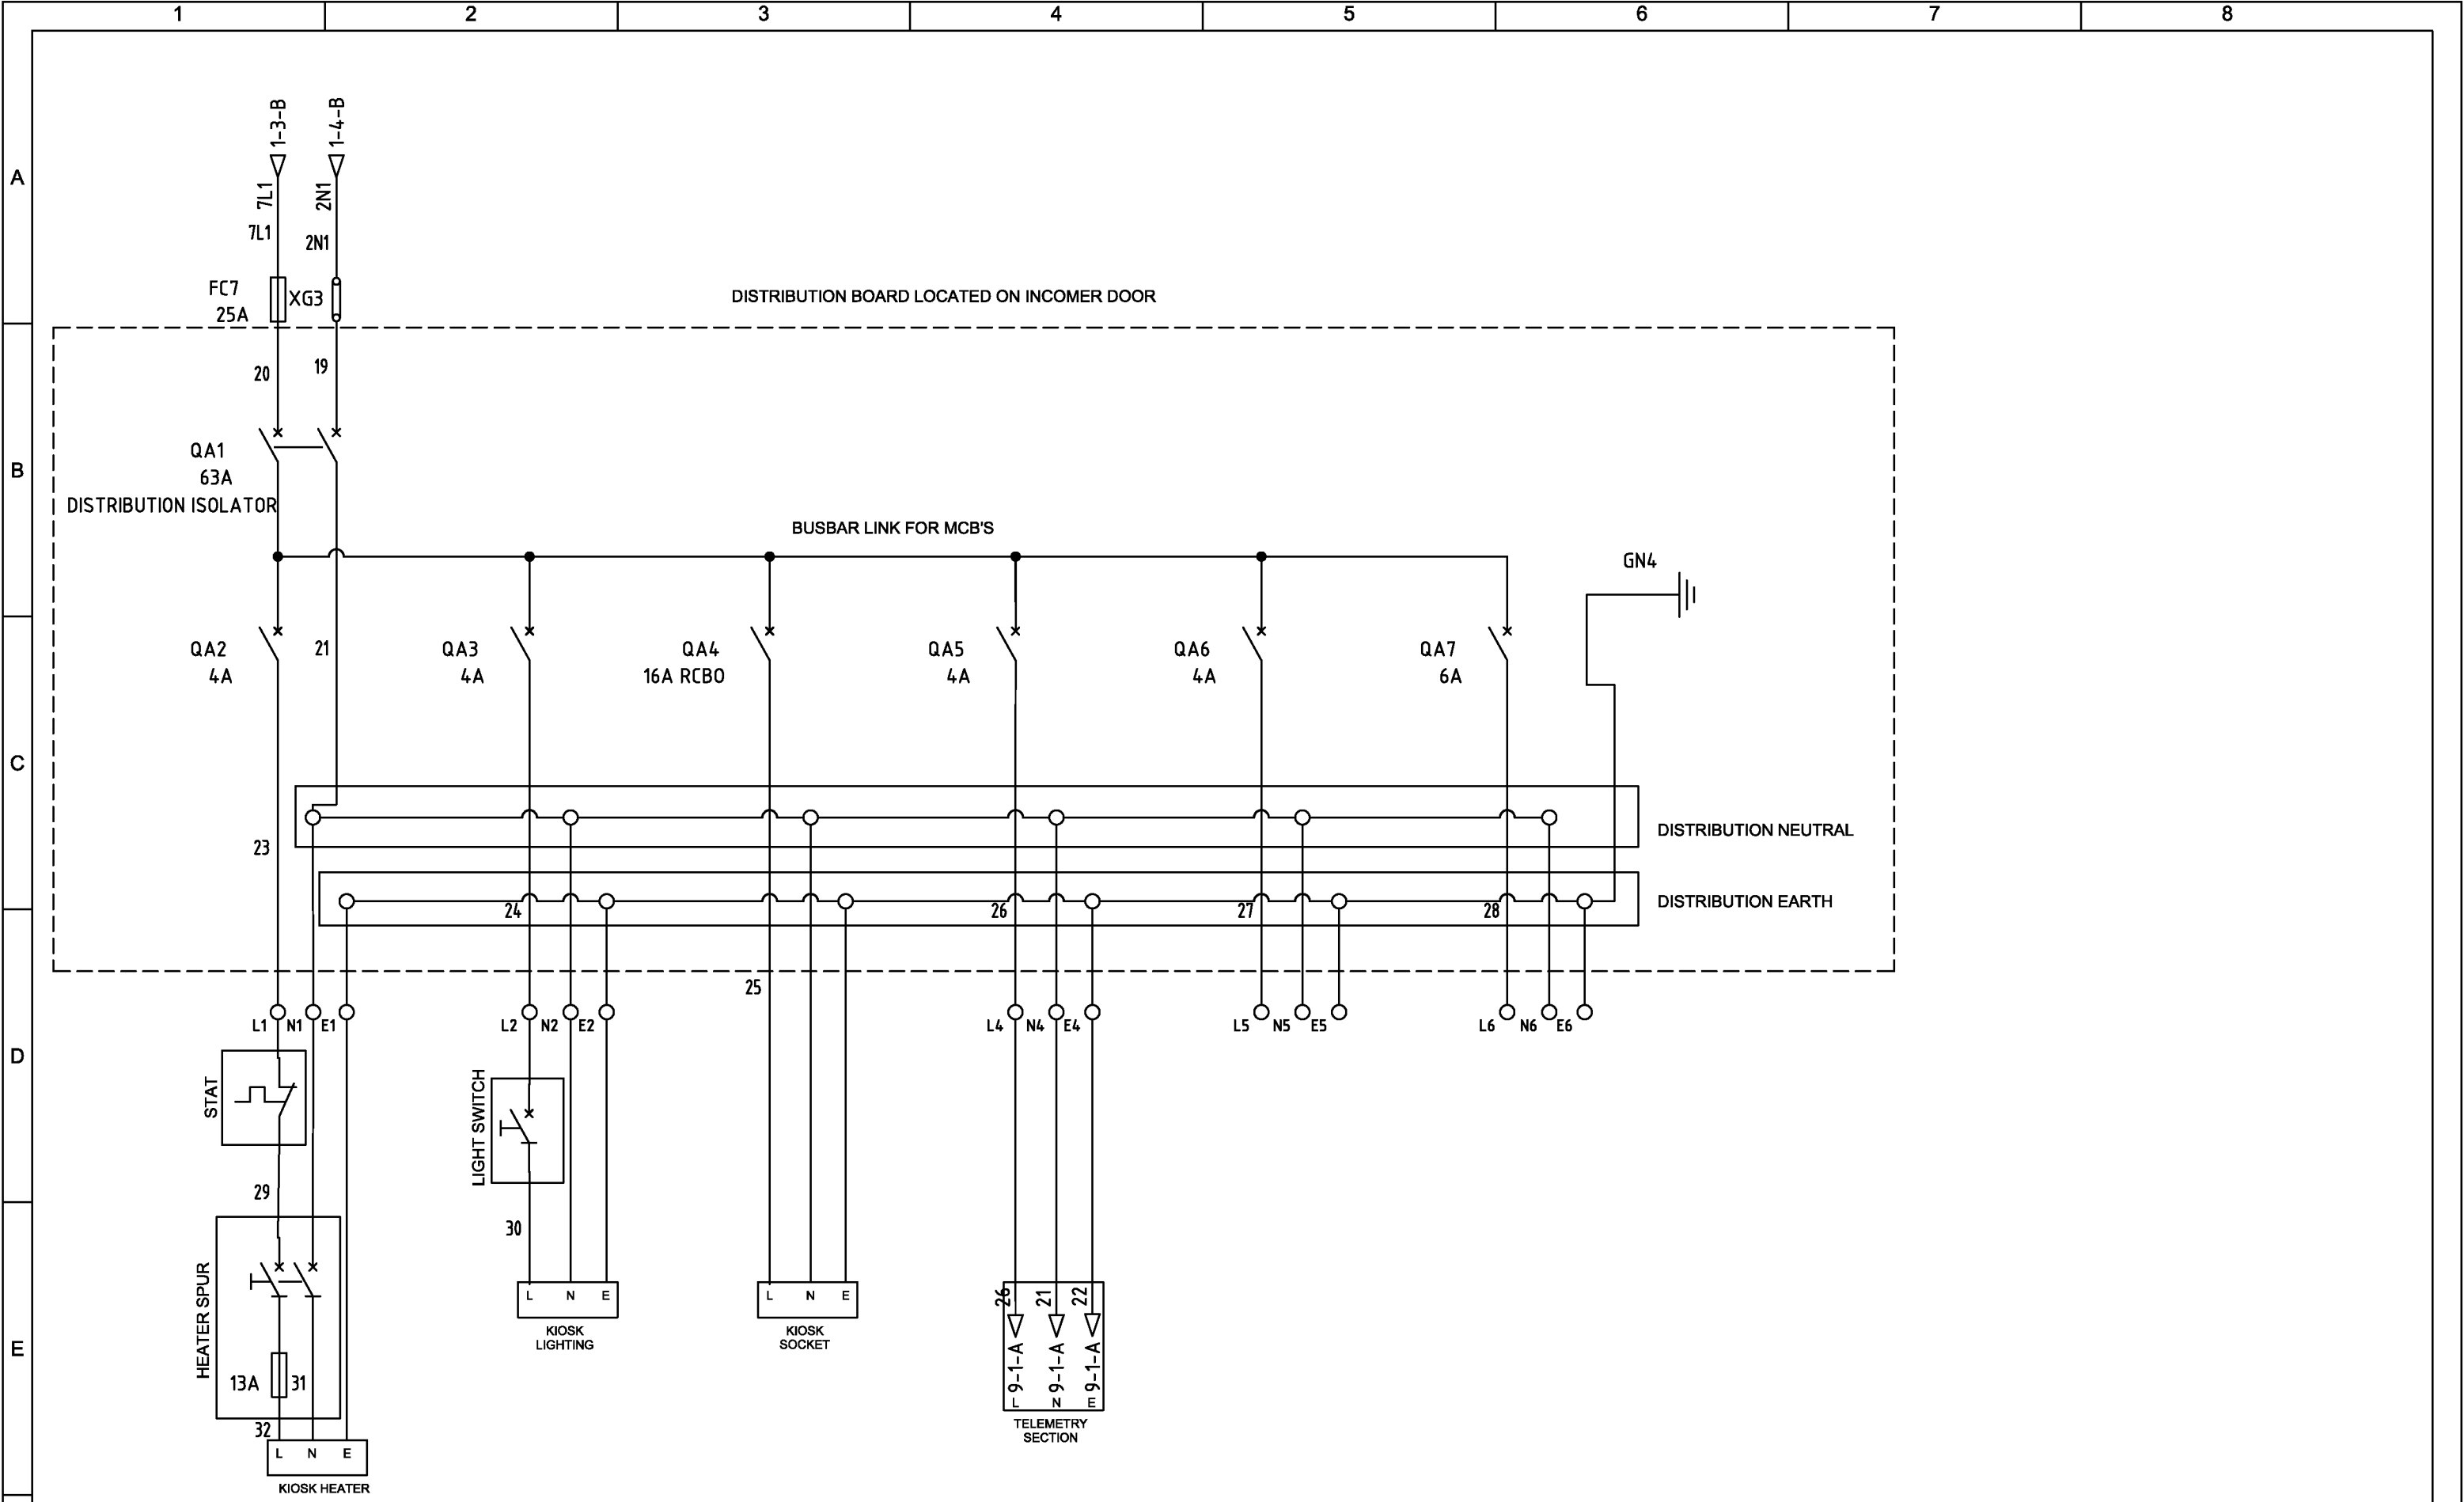


F

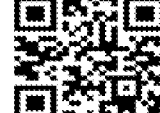					Client Name Bovis Homes, Southern Home Counties		 gemini control systems ltd designers and manufacturers	GEMINI CONTROL SYSTEMS LTD TEL: 0844 800 4250 FAX: 0844 800 4251 WWW.GEMINI-CONTROLS.COM		 Pump Design and Services Ltd	 Sheet No 2 of 13		
					Title SFA7 & SOUTHERN WATER SPEC INCOMER/DISTRIBUTION								
					Drawn By JH	Project Code PR10869							
					Drawing No PR10869								
A	FIRST ISSUE	26/03/2019	SMH	SMH			Site Burndell Road, Yapton		This document may not, without our permission, be copied, shown or handed out to competitors or any other unauthorised persons Copyright Protected				
Rev	Description	Date	Drn	Apprv									

GCD0025/C - 11/1/19

ARUN DISTRICT COUNCIL Y10119/DOC

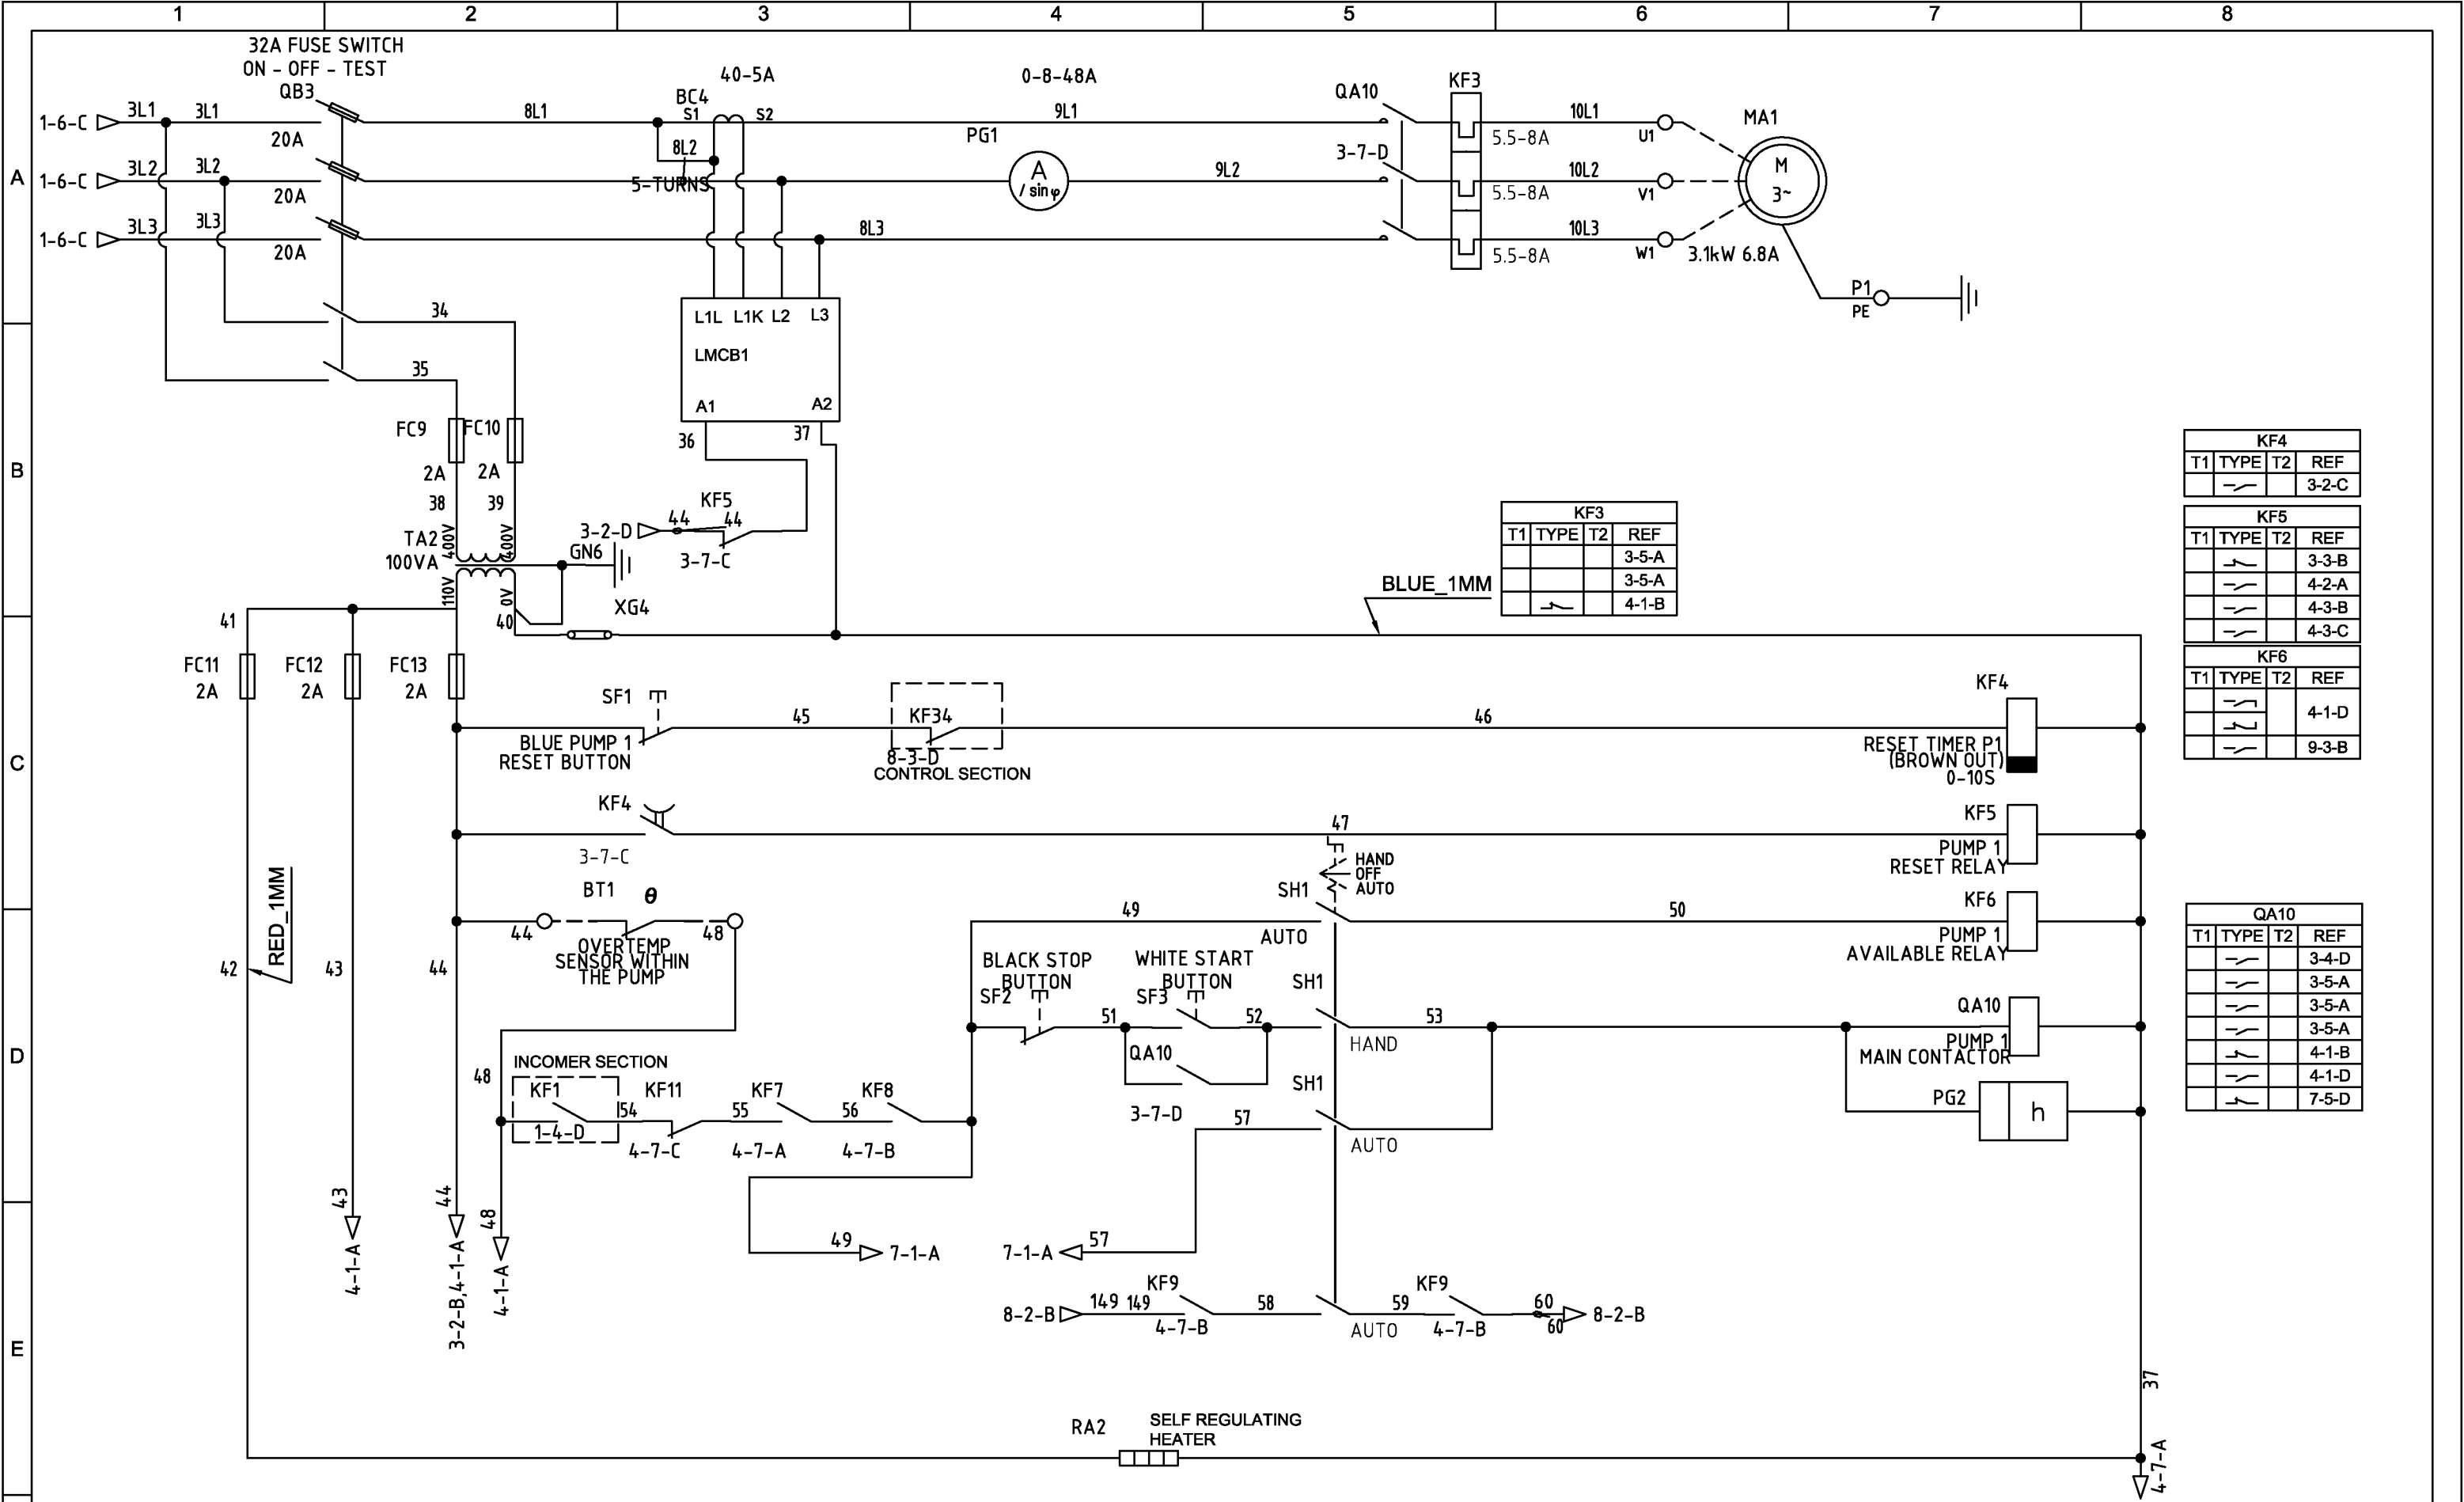

KF4			
T1	TYPE	T2	REF
	—/—		3-2-C

KF5			
T1	TYPE	T2	REF
	—/—		3-3-B
	—/—		4-2-A
	—/—		4-3-B
	—/—		4-3-C

KF6			
T1	TYPE	T2	REF
	—/—		4-1-D
	—/—		9-3-B

QA10			
T1	TYPE	T2	REF
	—/—		3-4-D
	—/—		3-5-A
	—/—		3-5-A
	—/—		3-5-A
	—/—		4-1-B
	—/—		4-1-D
	—/—		7-5-D

A	FIRST ISSUE	26/03/2019	SMH	SMH	
Rev	Description	Date	Drn	Apprv	Drawing No PR10869

Client Name Bovis Homes, Southern Home Counties	
Title SFA7 & SOUTHERN WATER SPEC PUMP 1 STARTER	
Drawn By JH	Project Code PR10869



gemini control systems ltd
designers and manufacturers

GEMINI CONTROL SYSTEMS LTD
TEL: 0844 800 4250
FAX: 0844 800 4251
WWW.GEMINI-CONTROLS.COM




Site
Burndell Road, Yapton




PDAS
Pump Design and Services Ltd

This document may not, without our permission, be copied, shown or handed out to competitors or any other unauthorised persons
Copyright Protected

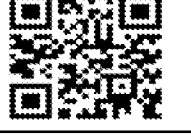

Sheet No
3 of 13

ARUN DISTRICT COUNCIL V101/19/DOC

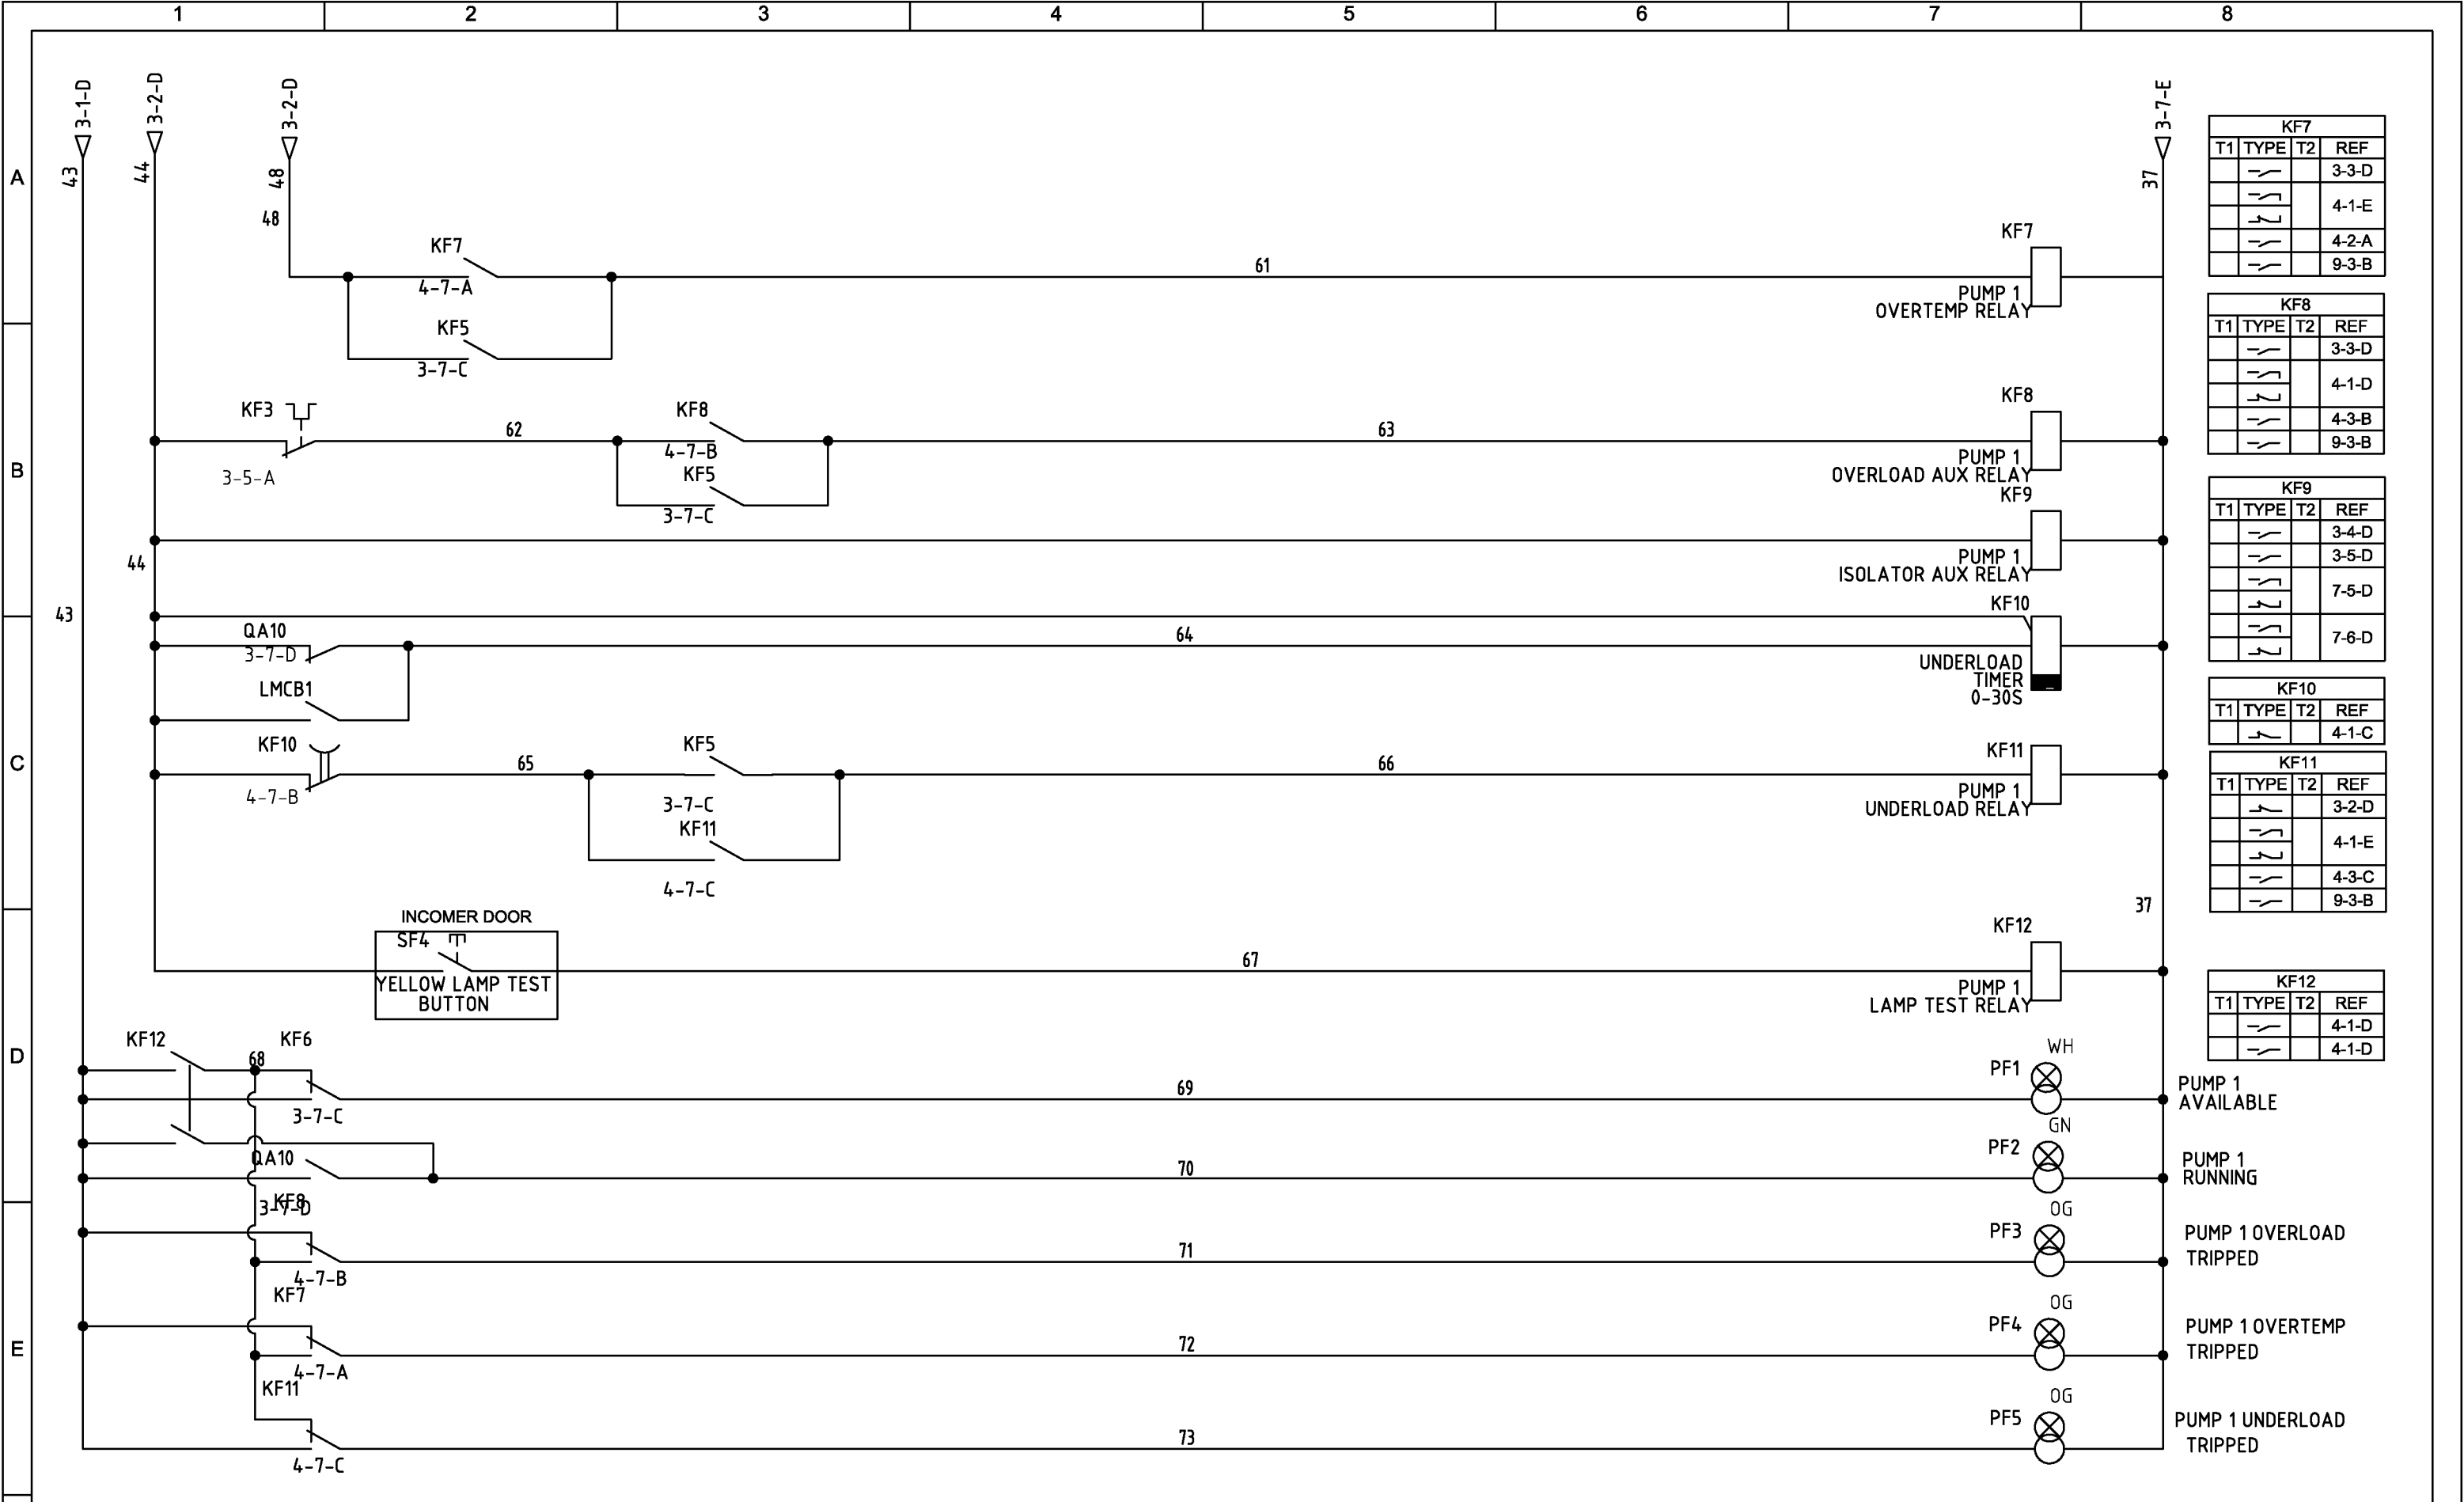

KF7			
T1	TYPE	T2	REF
	—/—		3-3-D
	—/—		4-1-E
	—/—		4-2-A
	—/—		9-3-B

KF8			
T1	TYPE	T2	REF
	—/—		3-3-D
	—/—		4-1-D
	—/—		4-3-B
	—/—		9-3-B

KF9			
T1	TYPE	T2	REF
	—/—		3-4-D
	—/—		3-5-D
	—/—		7-5-D
	—/—		7-6-D

KF10			
T1	TYPE	T2	REF
	—/—		4-1-C

KF11			
T1	TYPE	T2	REF
	—/—		3-2-D
	—/—		4-1-E
	—/—		4-3-C
	—/—		9-3-B

KF12			
T1	TYPE	T2	REF
	—/—		4-1-D
	—/—		4-1-D

					Client Name Bovis Homes, Southern Home Counties
					Title SFA7 & SOUTHERN WATER SPEC PUMP 1 STARTER
					Drawn By JH
					Project Code PR10869
A	FIRST ISSUE	26/03/2019	SMH	SMH	
Rev	Description	Date	Drn	Apprv	Drawing No PR10869



gemini control systems ltd
designers and manufacturers

GEMINI CONTROL SYSTEMS LTD
TEL: 0844 800 4250
FAX: 0844 800 4251
WWW.GEMINI-CONTROLS.COM




Site
Burndell Road, Yapton




PDAS
Pump Design and Services Ltd

This document may not, without our permission, be copied, shown or handed out to competitors or any other unauthorised persons
Copyright Protected

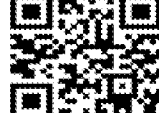

Sheet No
4 of 13

ARUN DISTRICT COUNCIL V101/19/DOC

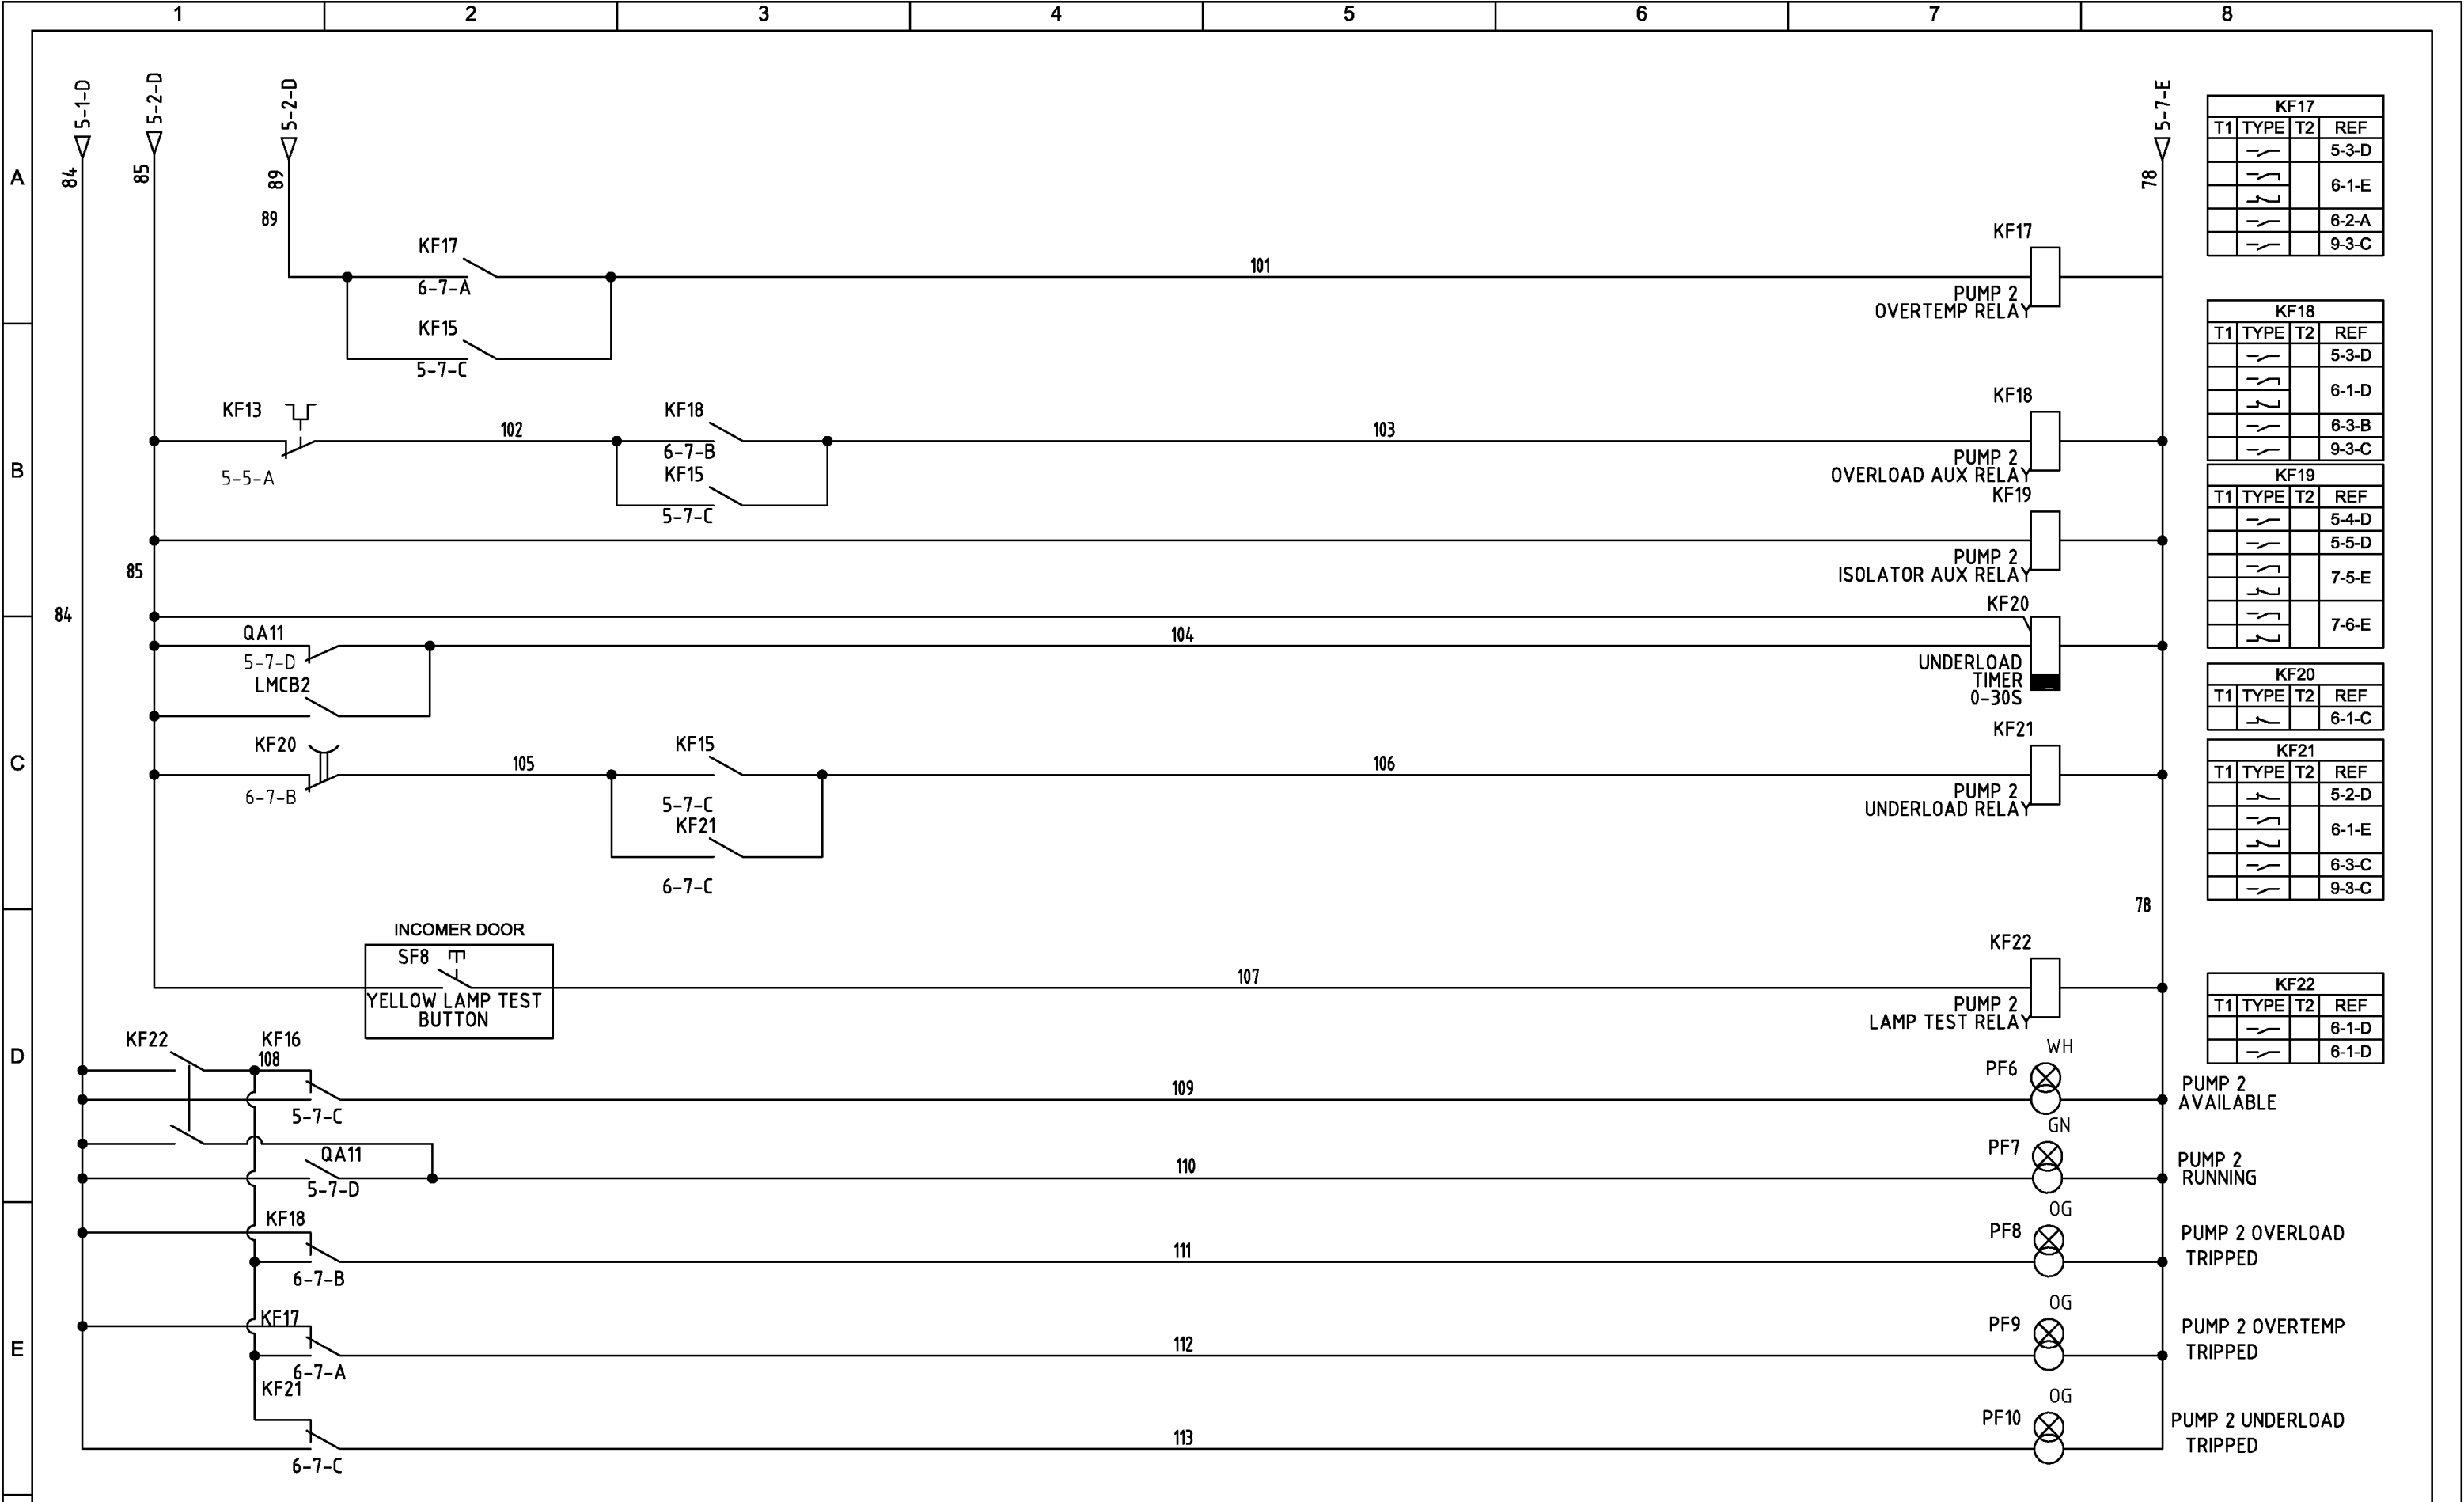

KF17			
T1	TYPE	T2	REF
	—/—		5-3-D
	—/—		6-1-E
	—/—		6-2-A
	—/—		9-3-C

KF18			
T1	TYPE	T2	REF
	—/—		5-3-D
	—/—		6-1-D
	—/—		6-3-B
	—/—		9-3-C

KF19			
T1	TYPE	T2	REF
	—/—		5-4-D
	—/—		5-5-D
	—/—		7-5-E
	—/—		7-6-E

KF20			
T1	TYPE	T2	REF
	—/—		6-1-C

KF21			
T1	TYPE	T2	REF
	—/—		5-2-D
	—/—		6-1-E
	—/—		6-3-C
	—/—		9-3-C

KF22			
T1	TYPE	T2	REF
	—/—		6-1-D
	—/—		6-1-D

Client Name

Bovis Homes, Southern Home Counties

Title

SFA7 & SOUTHERN WATER SPEC
PUMP 2 STARTER

Drawn By

JH

Project Code

PR10869

Drawing No

PR10869



geminicontrolsystems ltd

designers and manufacturers

GEMINI CONTROL SYSTEMS LTD

TEL: 0844 800 4250

FAX: 0844 800 4251

WWW.GEMINI-CONTROLS.COM

Site

Burndell Road, Yapton






Pump Design and Services Ltd

This document may not, without our permission, be copied, shown or handed out to competitors or any other unauthorised persons

Copyright Protected

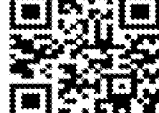

Sheet No

6 of 13

Rev

Description

Date

Drn

Apprv

A

FIRST ISSUE


26/03/2019

SMH

SMH

ARUN DISTRICT COUNCIL V101/19/DOC

GCD0026/C - 11/1/19

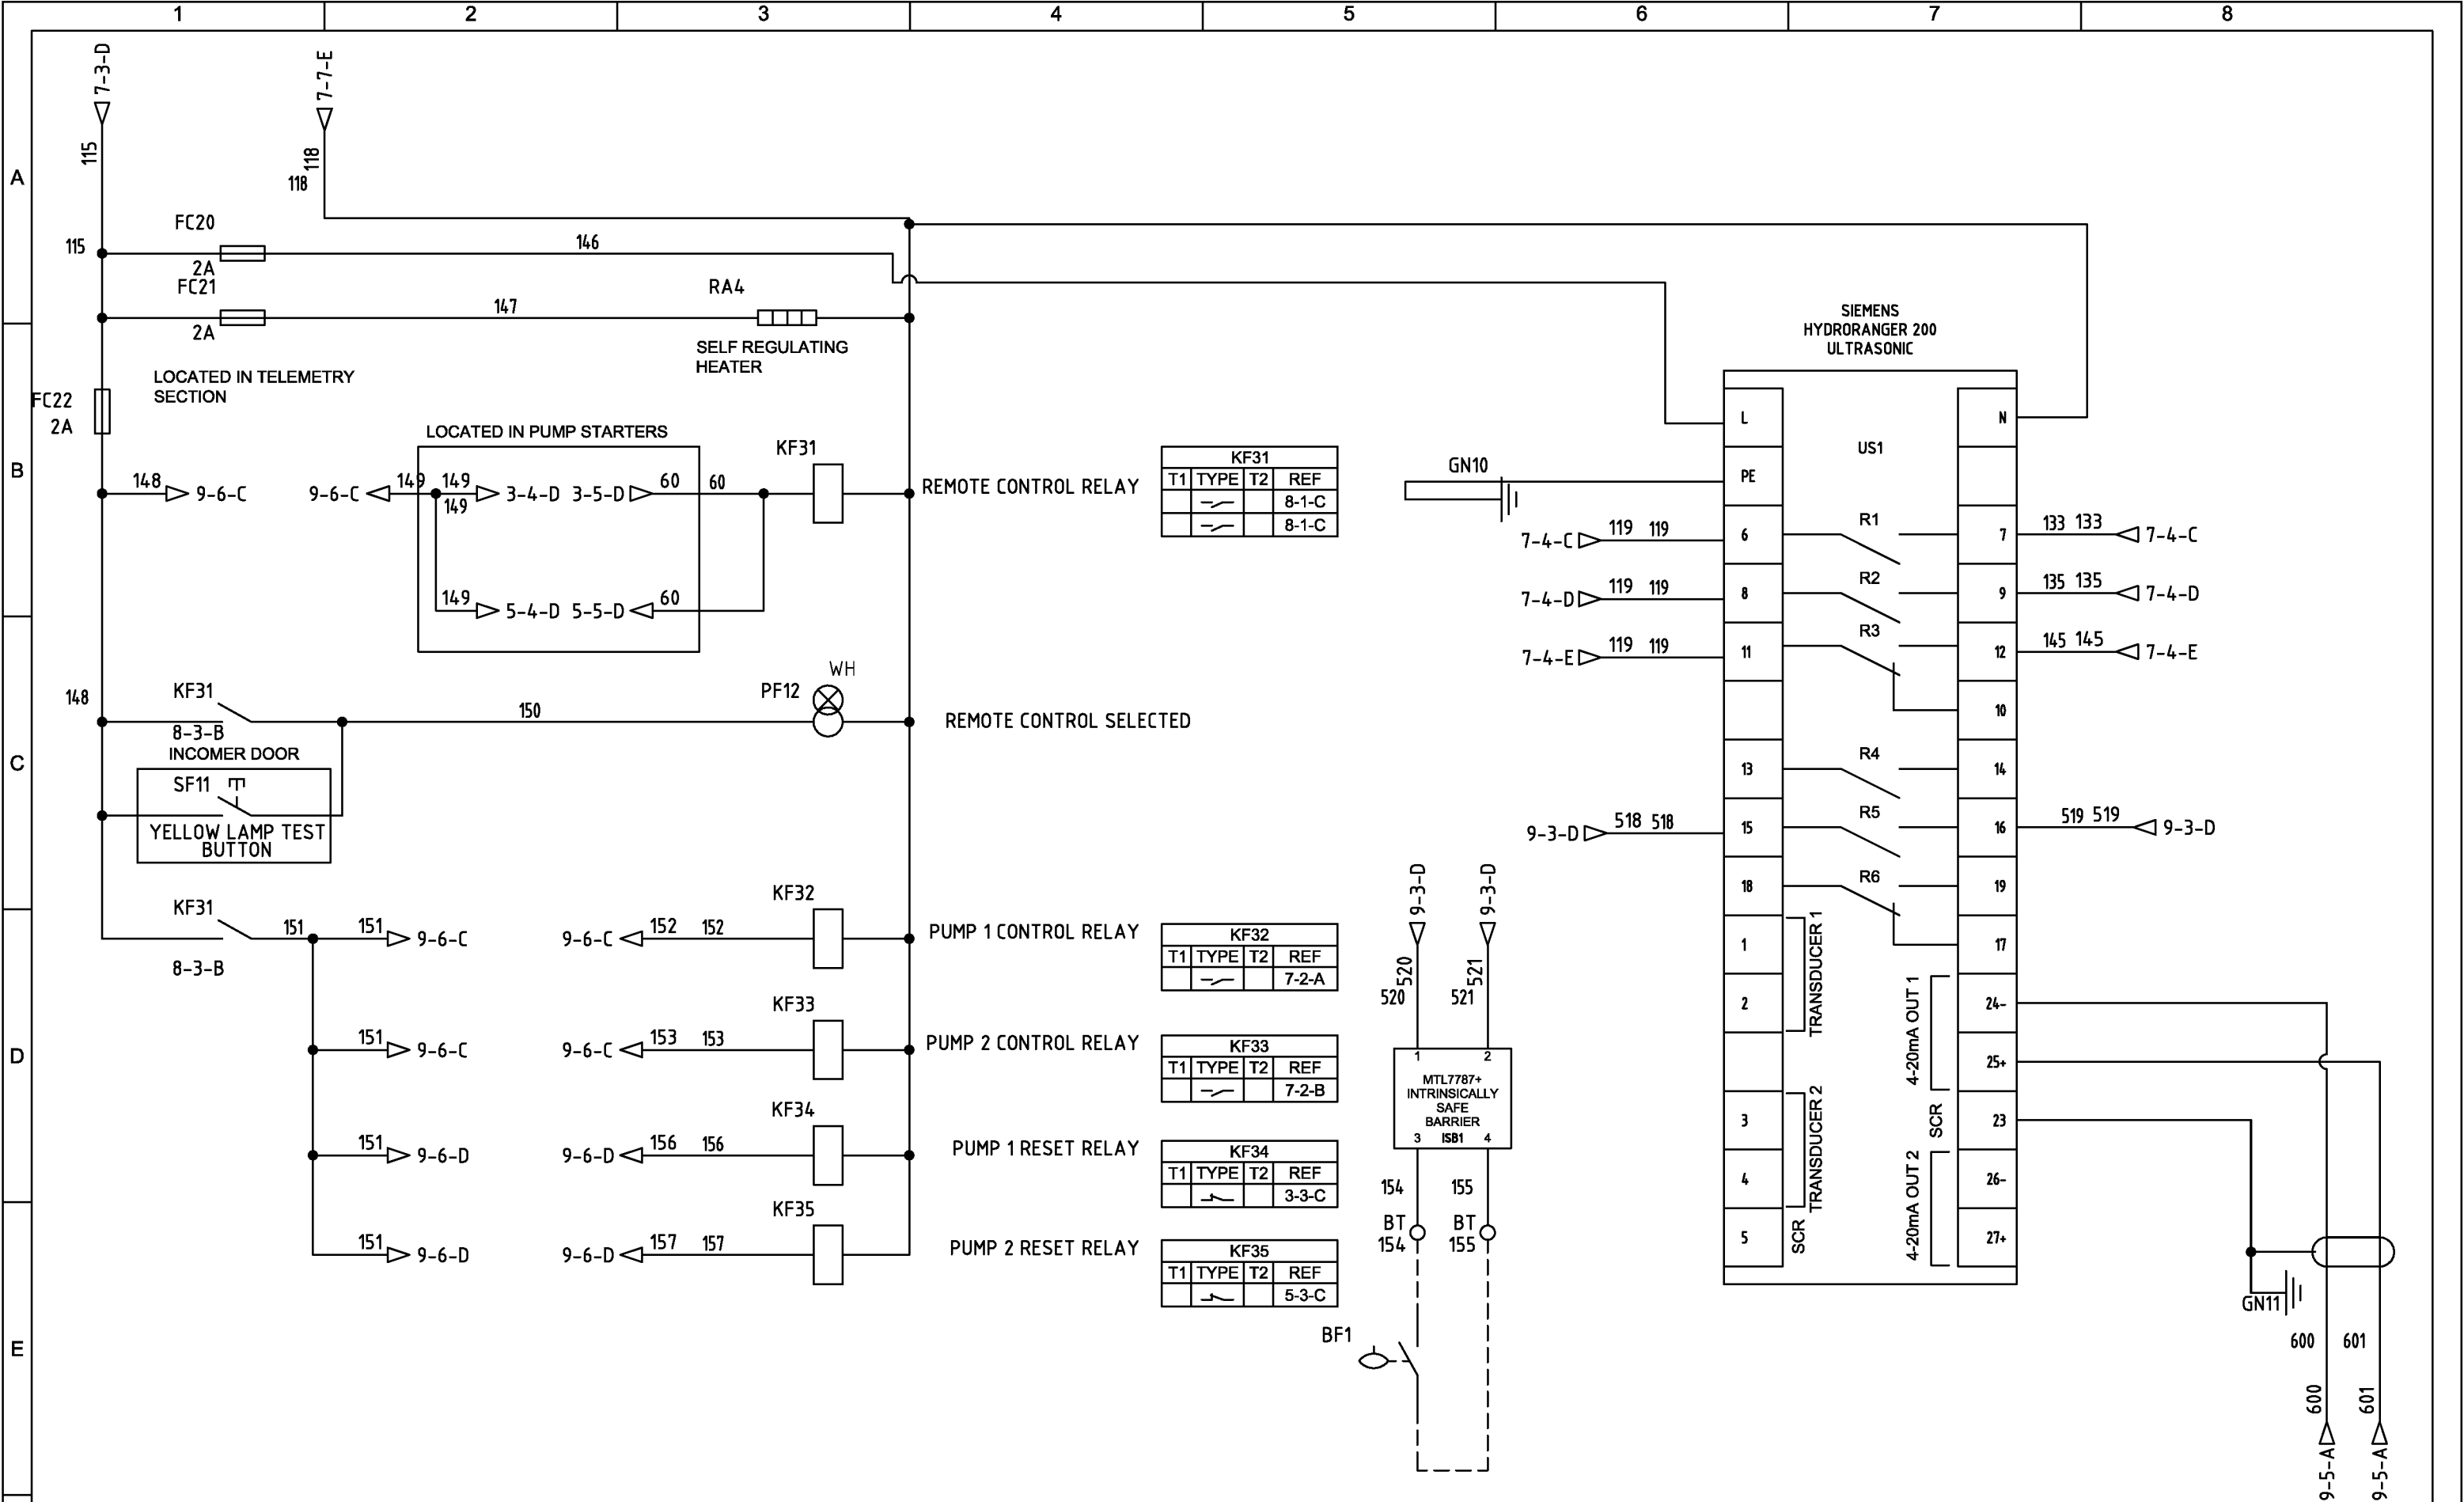

					Client Name Bovis Homes, Southern Home Counties	
					Title SFA7 & SOUTHERN WATER SPEC COMMON CONTROLS	
					Drawn By JH	Project Code PR10869
A	FIRST ISSUE	26/03/2019	SMH	SMH	Drawing No PR10869	
Rev	Description	Date	Drn	Apprv		



geminicontrolsystems ltd
designers and manufacturers

GEMINI CONTROL SYSTEMS LTD
TEL: 0844 800 4250
FAX: 0844 800 4251
WWW.GEMINI-CONTROLS.COM

Site
Burndell Road, Yapton



interface
ISO 9001
CERTIFICATION




PDAS
Pump Design and Services Ltd

This document may not, without our permission, be copied, shown or handed out to competitors or any other unauthorised persons
Copyright Protected




Sheet No
8 of 13


ARUN DISTRICT COUNCIL Y101/19/DOC

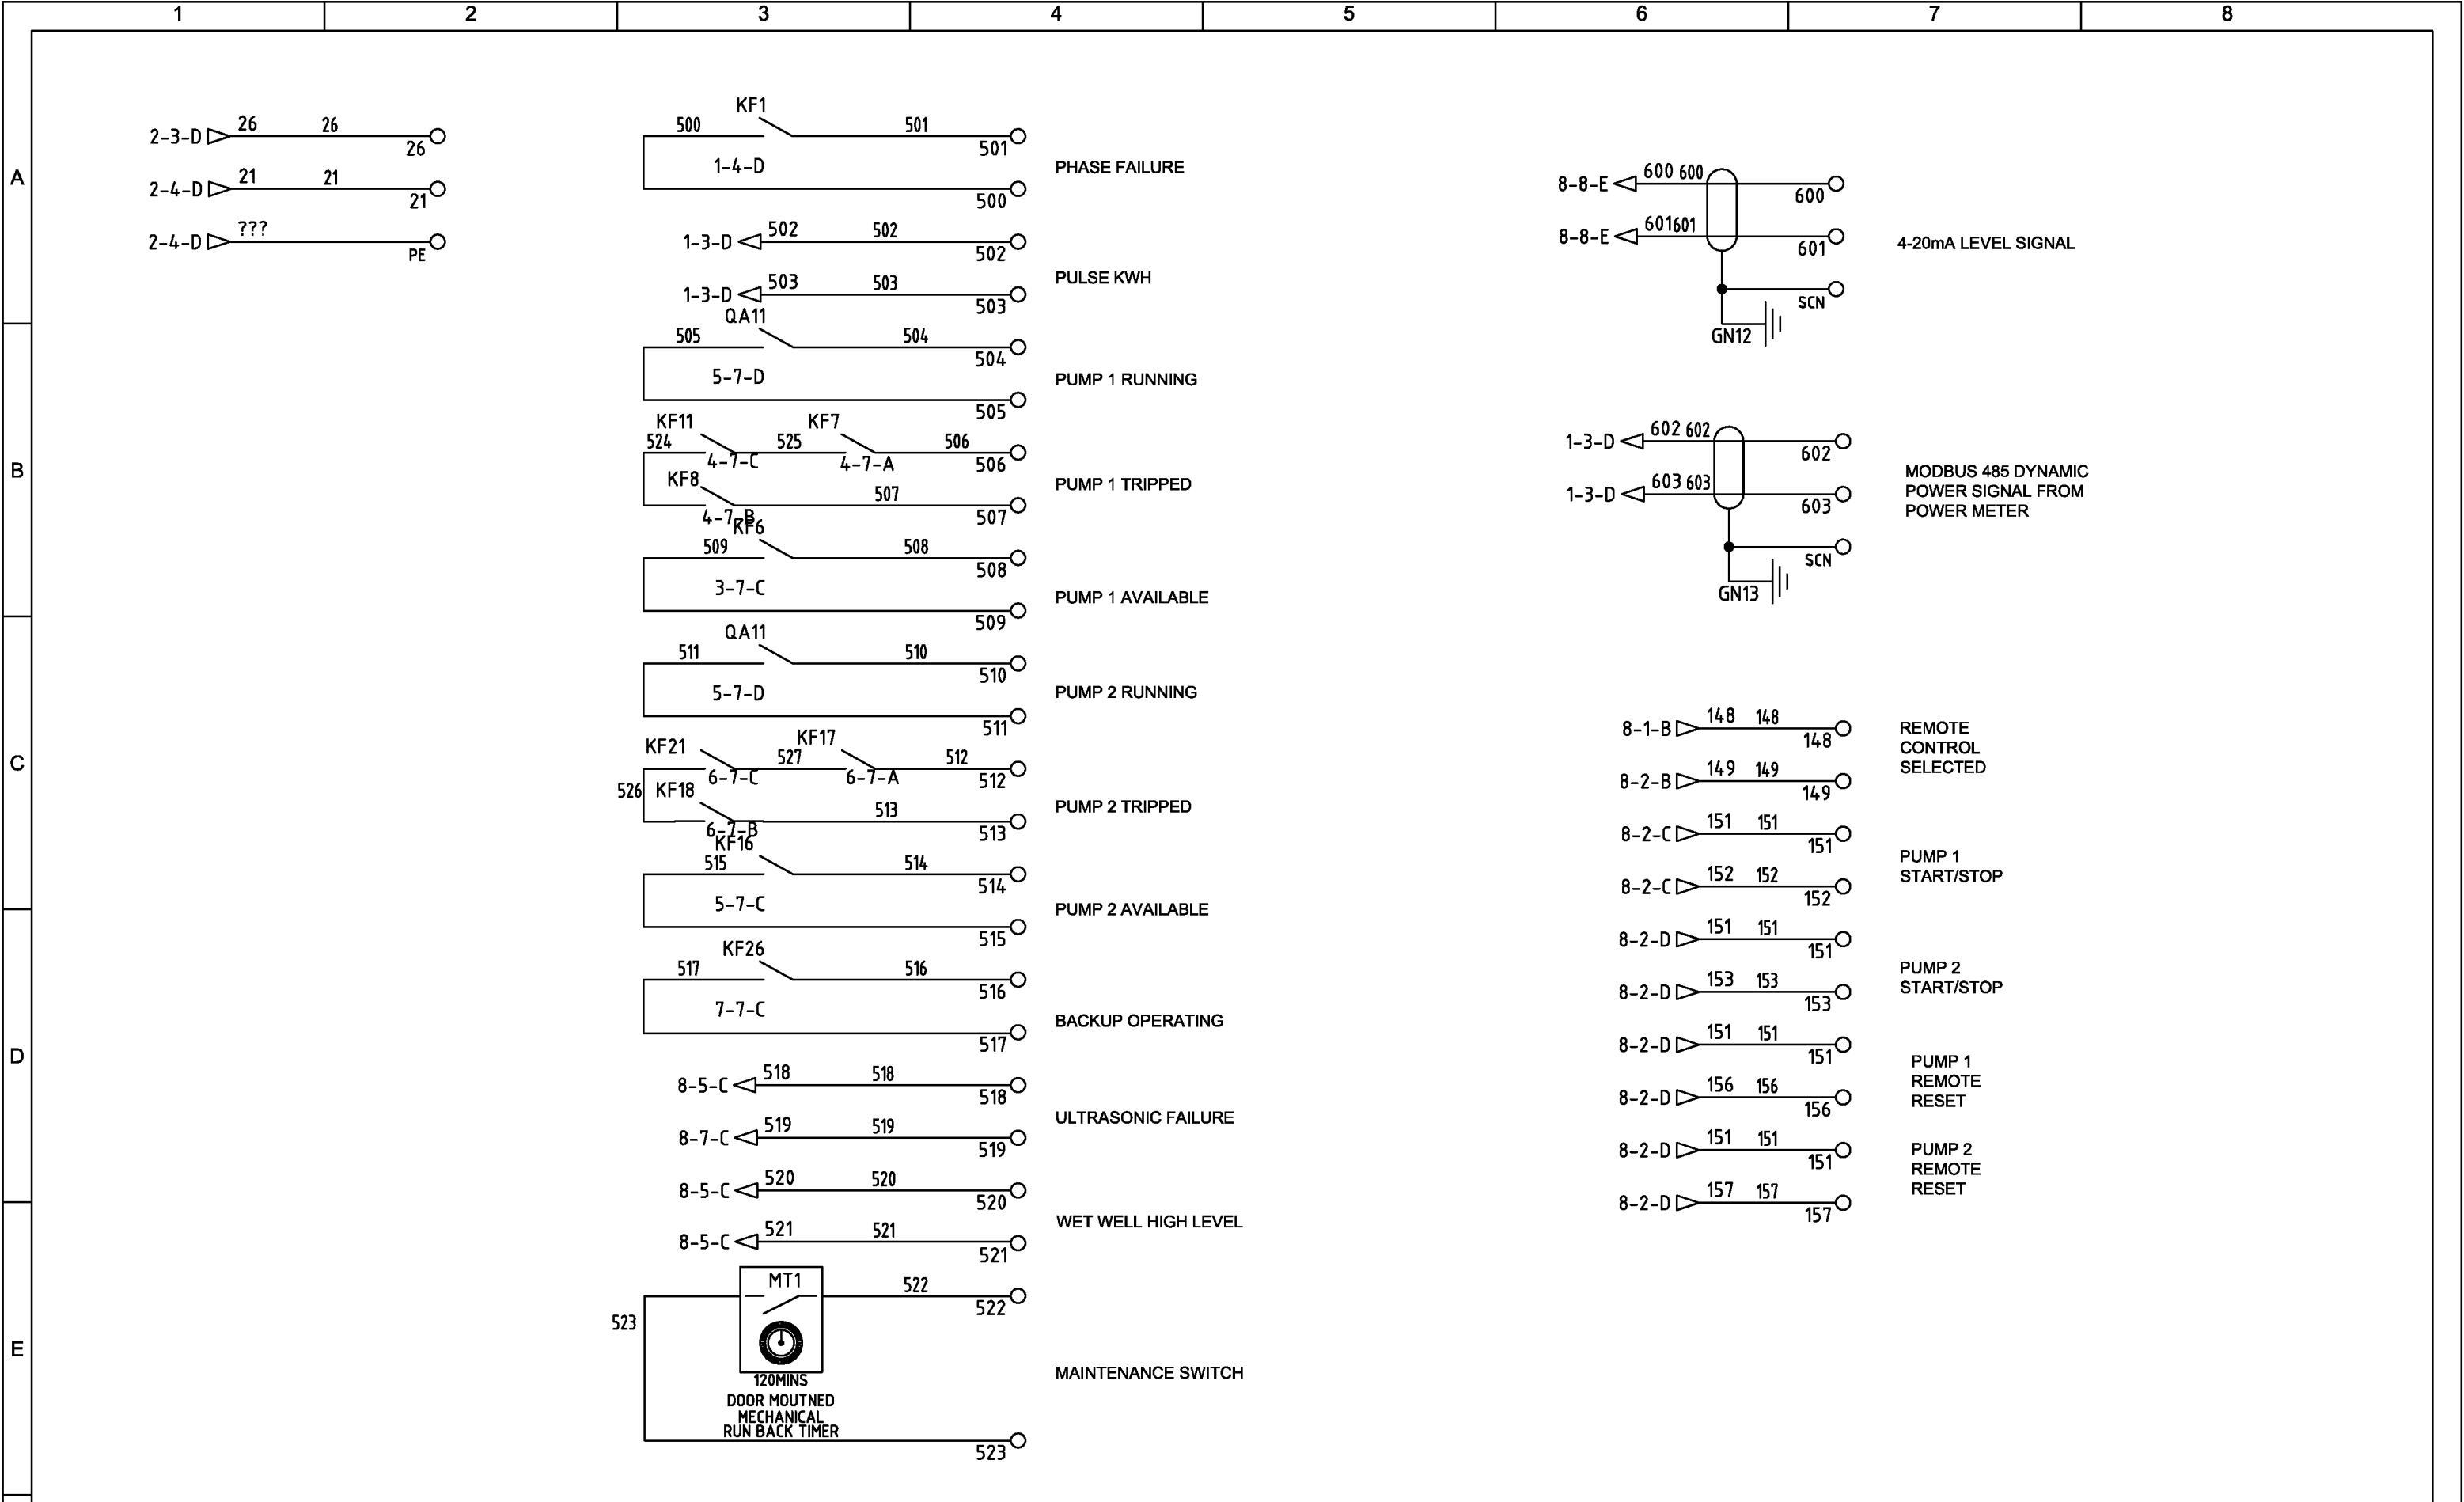


					Client Name Bovis Homes, Southern Home Counties		 gemini control systems ltd designers and manufacturers	GEMINI CONTROL SYSTEMS LTD TEL: 0844 800 4250 FAX: 0844 800 4251 WWW.GEMINI-CONTROLS.COM			 Sheet No 9 of 13
					Title SFA7 & SOUTHERN WATER SPEC TELEMETRY SECTION						
					Drawn By JH						
					Project Code PR10869						
A	FIRST ISSUE	26/03/2019	SMH	SMH	Drawing No PR10869		Site Burndell Road, Yapton		This document may not, without our permission, be copied, shown or handed out to competitors or any other unauthorised persons Copyright Protected		
Rev	Description	Date	Drn	Apprv							

ARUN DISTRICT COUNCIL Y101/19/DOC

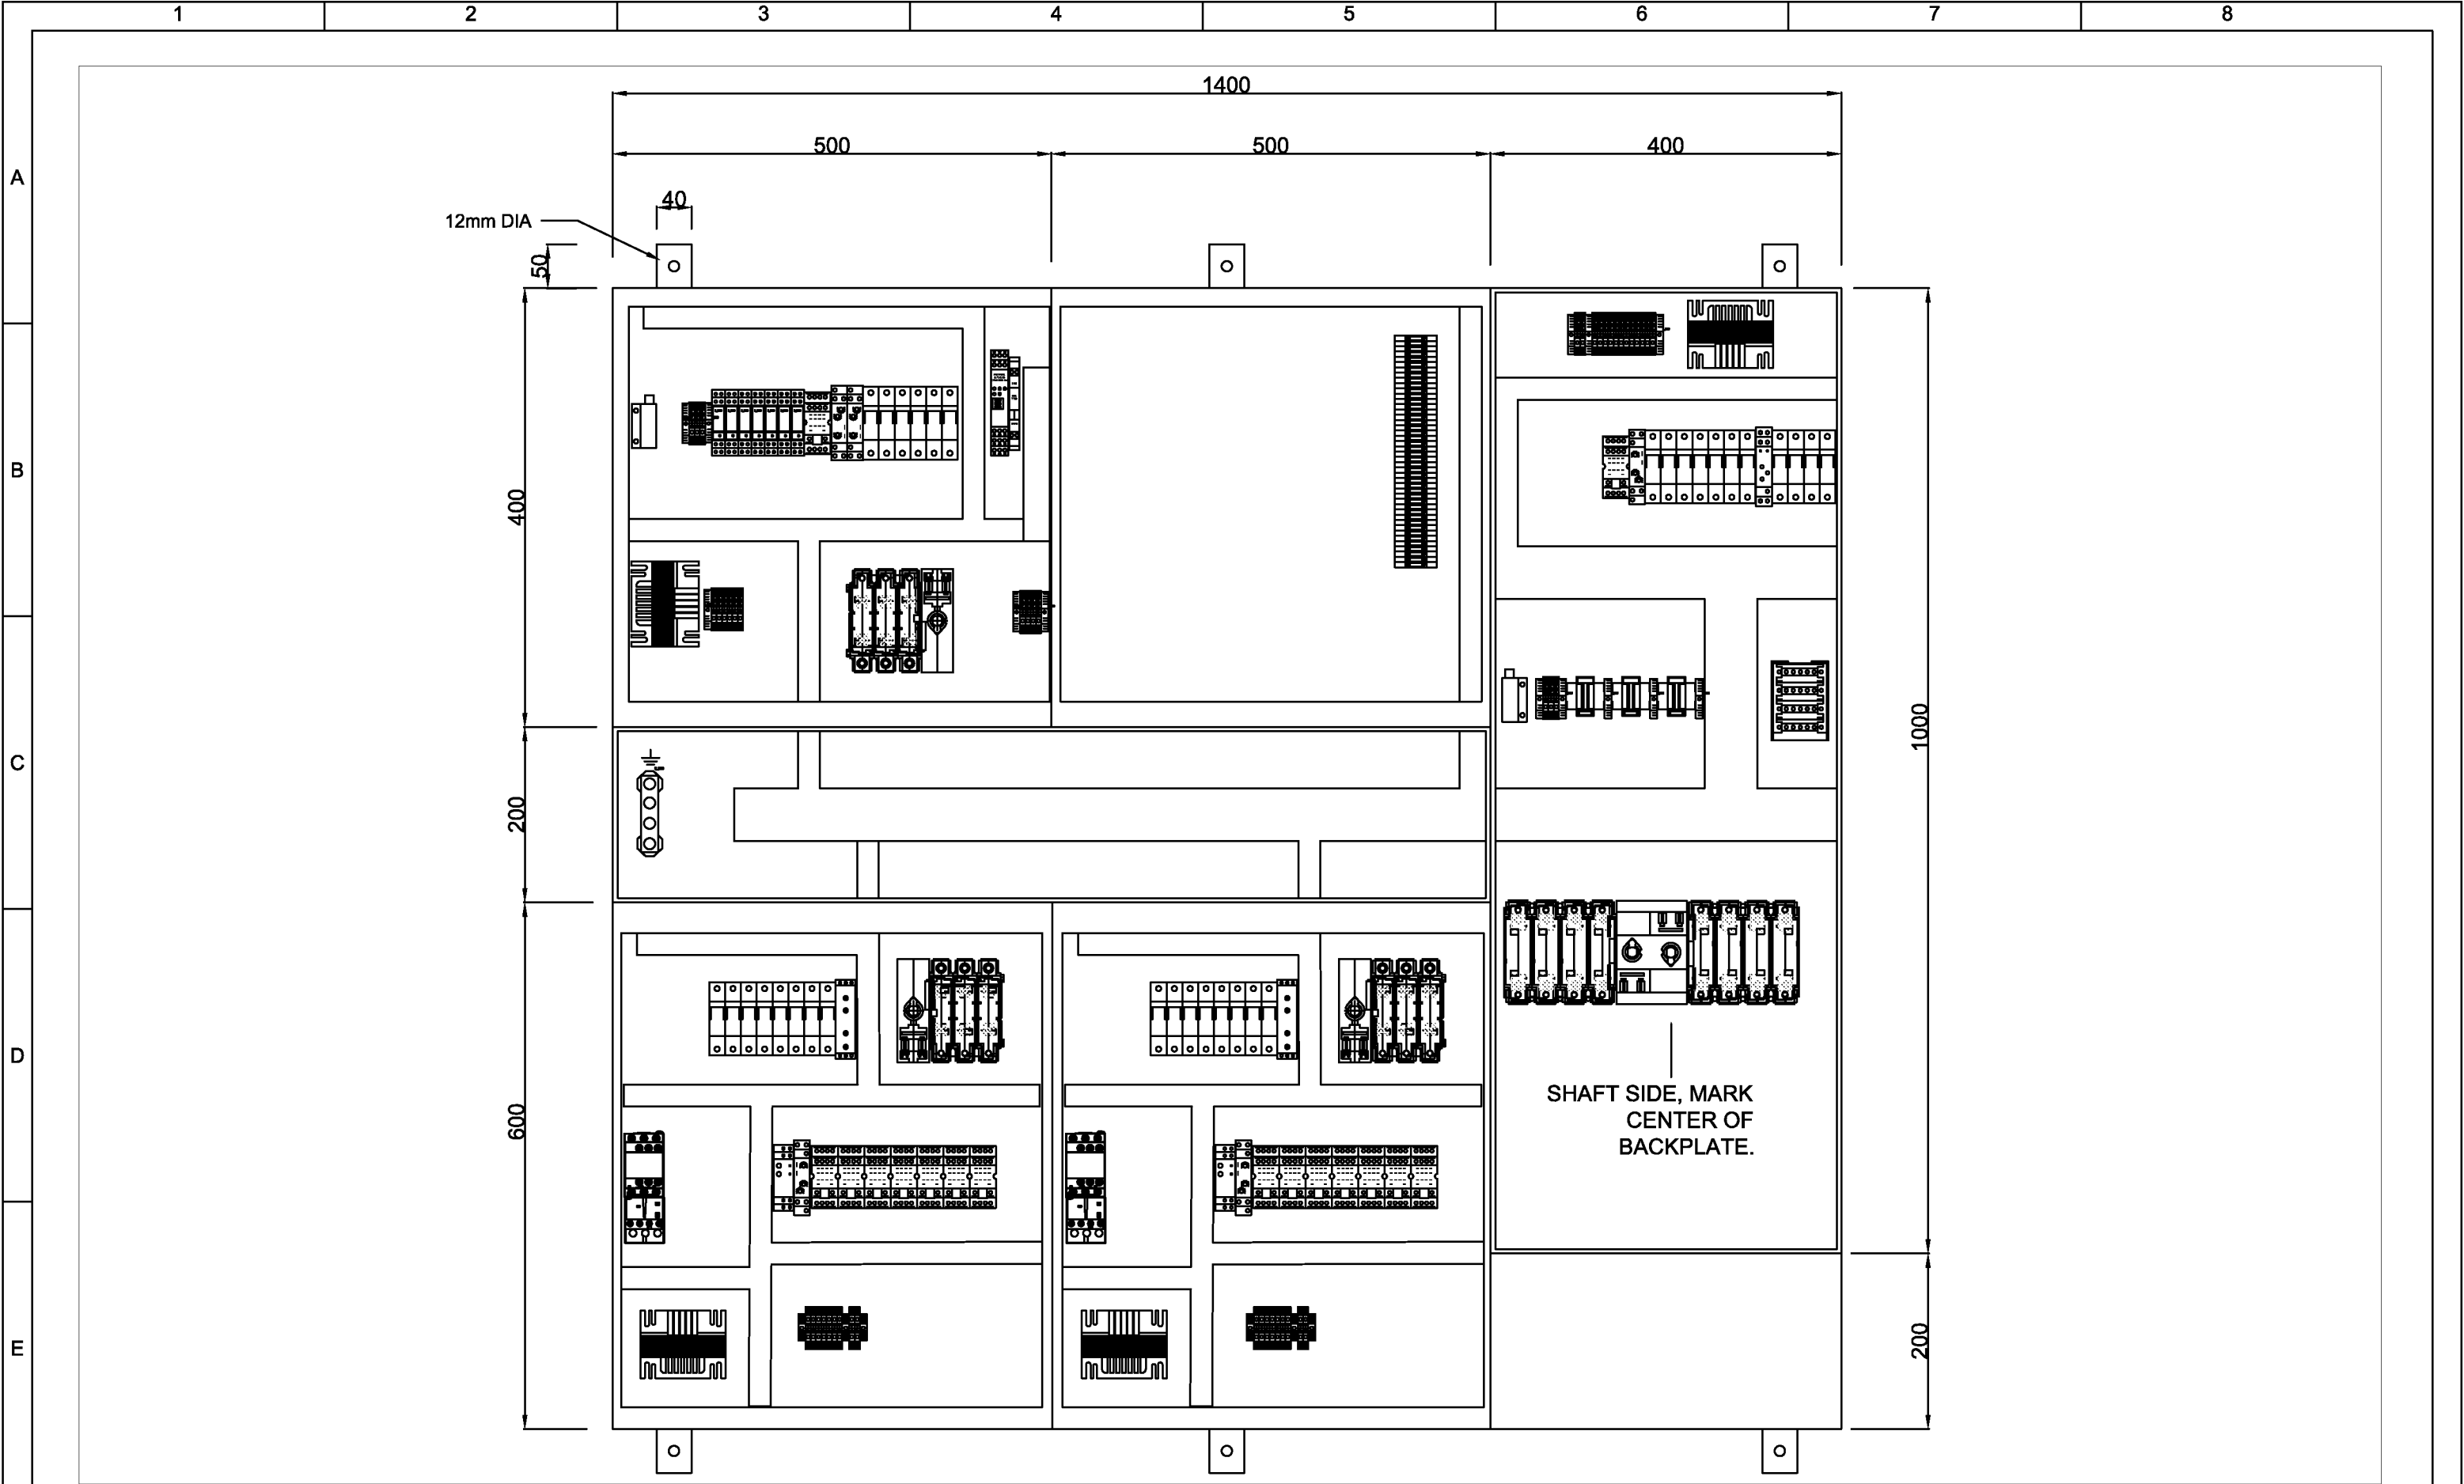

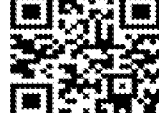					Client Name Bovis Homes, Southern Home Counties		 geminicontrolsystems ltd designers and manufacturers	GEMINI CONTROL SYSTEMS LTD TEL: 0844 800 4250 FAX: 0844 800 4251 WWW.GEMINI-CONTROLS.COM Site Burndell Road, Yapton		 Pump Design and Services Ltd This document may not, without our permission, be copied, shown or handed out to competitors or any other unauthorised persons Copyright Protected	 Sheet No 10 of 13
					Title SFA7 & SOUTHERN WATER SPEC BACKPLATE GA						
					Drawn By JH						
					Project Code PR10869						
A	FIRST ISSUE	26/03/2019	SMH	SMH	Drawing No PR10869						
Rev	Description	Date	Drm	Apprv							

ARUN DISTRICT COUNCIL Y101/19/DOC

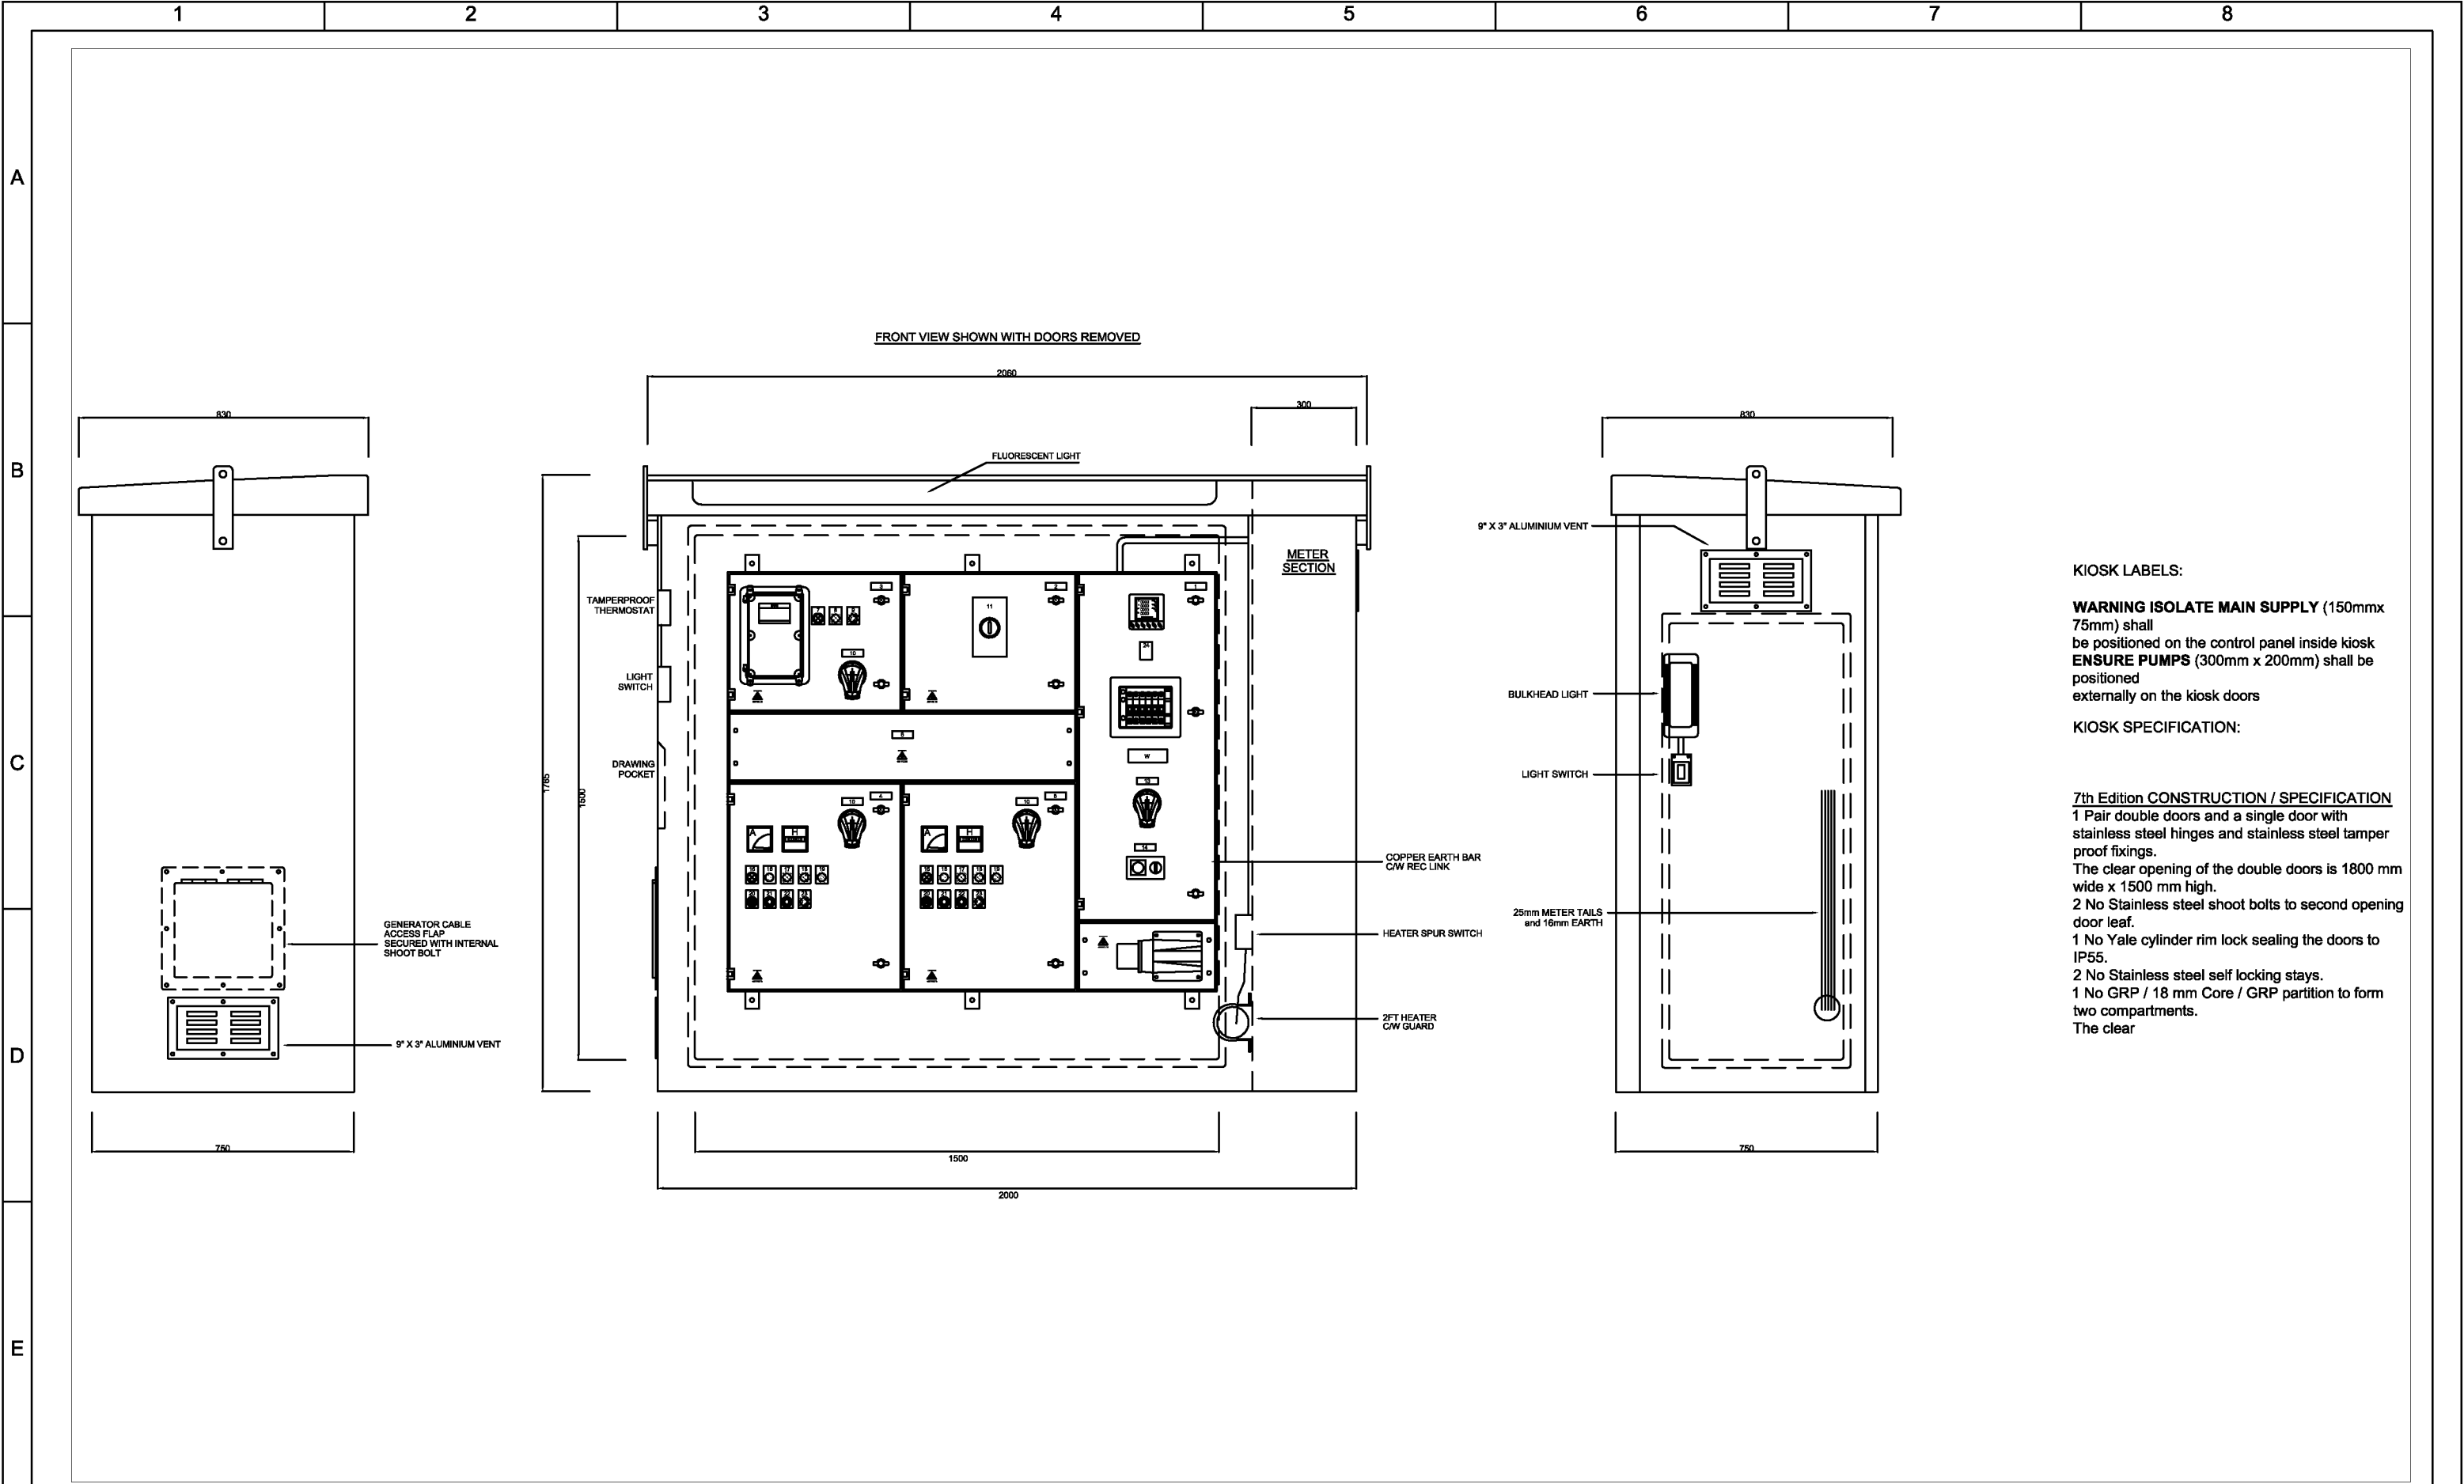

KIOSK LABELS:

WARNING ISOLATE MAIN SUPPLY (150mmx 75mm) shall be positioned on the control panel inside kiosk

ENSURE PUMPS (300mm x 200mm) shall be positioned externally on the kiosk doors

KIOSK SPECIFICATION:

7th Edition CONSTRUCTION / SPECIFICATION

1 Pair double doors and a single door with stainless steel hinges and stainless steel tamper proof fixings.

The clear opening of the double doors is 1800 mm wide x 1500 mm high.


2 No Stainless steel shoot bolts to second opening door leaf.

1 No Yale cylinder rim lock sealing the doors to IP55.

2 No Stainless steel self locking stays.

1 No GRP / 18 mm Core / GRP partition to form two compartments.

The clear

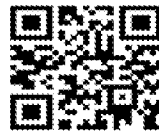					Client Name Bovis Homes, Southern Home Counties		 gemini control systems ltd designers and manufacturers	GEMINI CONTROL SYSTEMS LTD TEL: 0844 800 4250 FAX: 0844 800 4251 WWW.GEMINI-CONTROLS.COM		 Pump Design and Services Ltd	
					Title SFA7 & SOUTHERN WATER SPEC KIOSK GA						
					Drawn By JH	Project Code PR10869					
A	FIRST ISSUE	26/03/2019	SMH	SMH	Drawing No PR10869		Site Burndell Road, Yapton		This document may not, without our permission, be copied, shown or handed out to competitors or any other unauthorised persons Copyright Protected		Sheet No 12 of 13
Rev	Description	Date	Drm	Apprv							

ARUN DISTRICT COUNCIL Y101/19/DOC

A



B

C

D

E

F

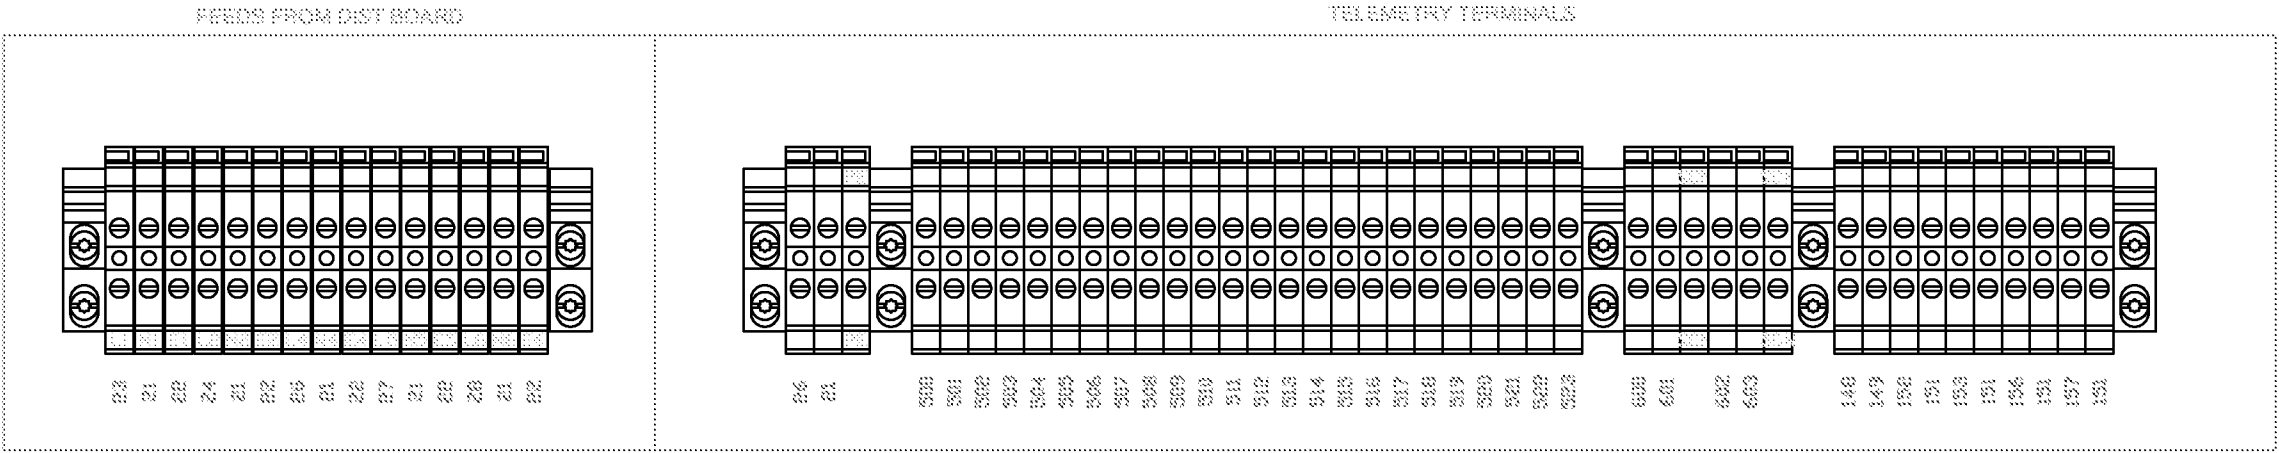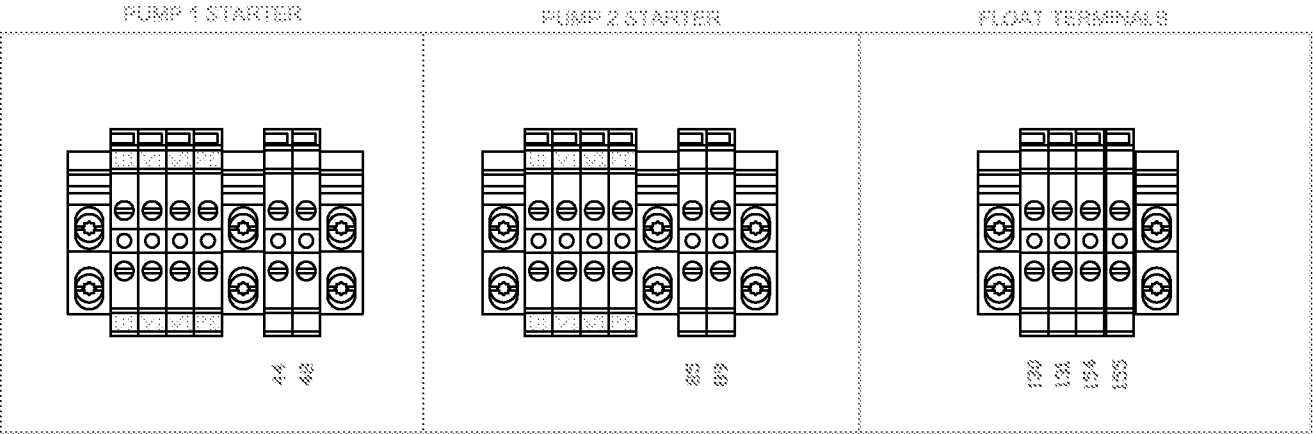

					Client Name
					Bovis Homes, Southern Home Counties
					Title SFA7 & SOUTHERN WATER SPEC
					TERMINAL FOOTPRINTS
					Drawn By
					JH
					Project Code
					PR10869
A	FIRST ISSUE	26/03/2019	SMH	SMH	
Rev	Description	Date	Dwn	Apprv	Drawing No PR10869



gemini control systems ltd
designers and manufacturers

GEMINI CONTROL SYSTEMS LTD
TEL: 0844 800 4250
FAX: 0844 800 4251
WWW.GEMINI-CONTROLS.COM




Site
Burndell Road, Yapton



PDAS
Pump Design and Services Ltd

This document may not, without our permission, be copied, shown or handed out to competitors or any other unauthorised persons
Copyright Protected

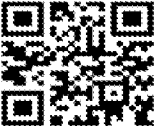

Sheet No

13 of 13